


Contractor: KY Earthworks

Plant: 100




Slack: 1.115"

Structure Total:	14068 lb
------------------	----------

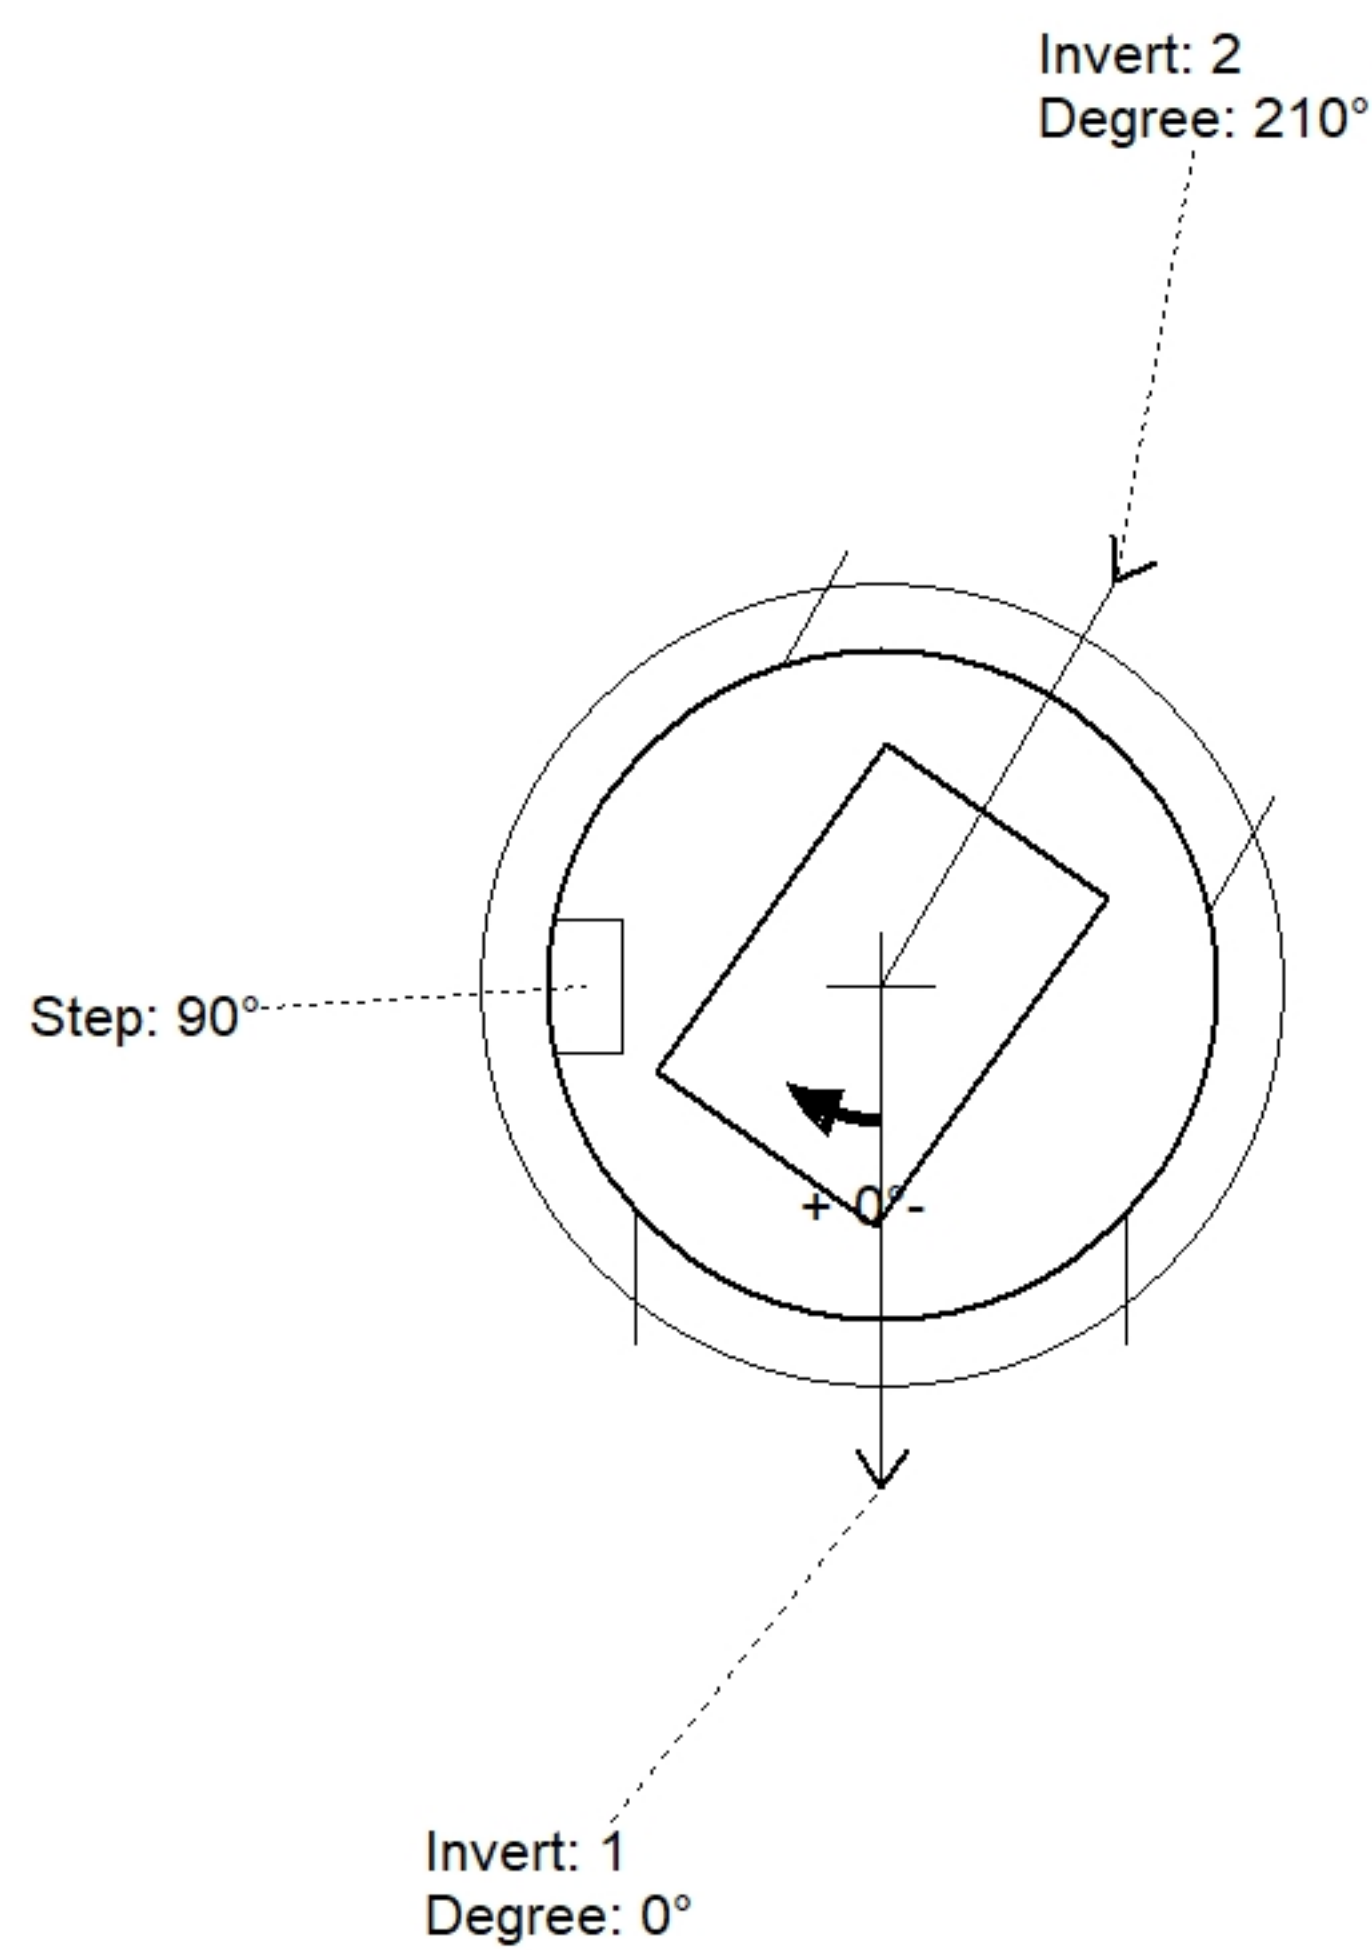

Position	Elev	Angle	Pipe	Pipe OD	Hole	Connector	Up (⌵)	Ref
Rim	935.01'							
Reducer								
Invert 1	926.24'	0°	36" HDPE	41.7"	44"	Hole 44	0.025"	P1
Invert 2	926.24'	210°	36" HDPE	41.7"	44"	Hole 44	0.025"	P1
Invert 3								
Invert 4								
Invert 5								
Invert 6								
Invert 7								
Invert 8								

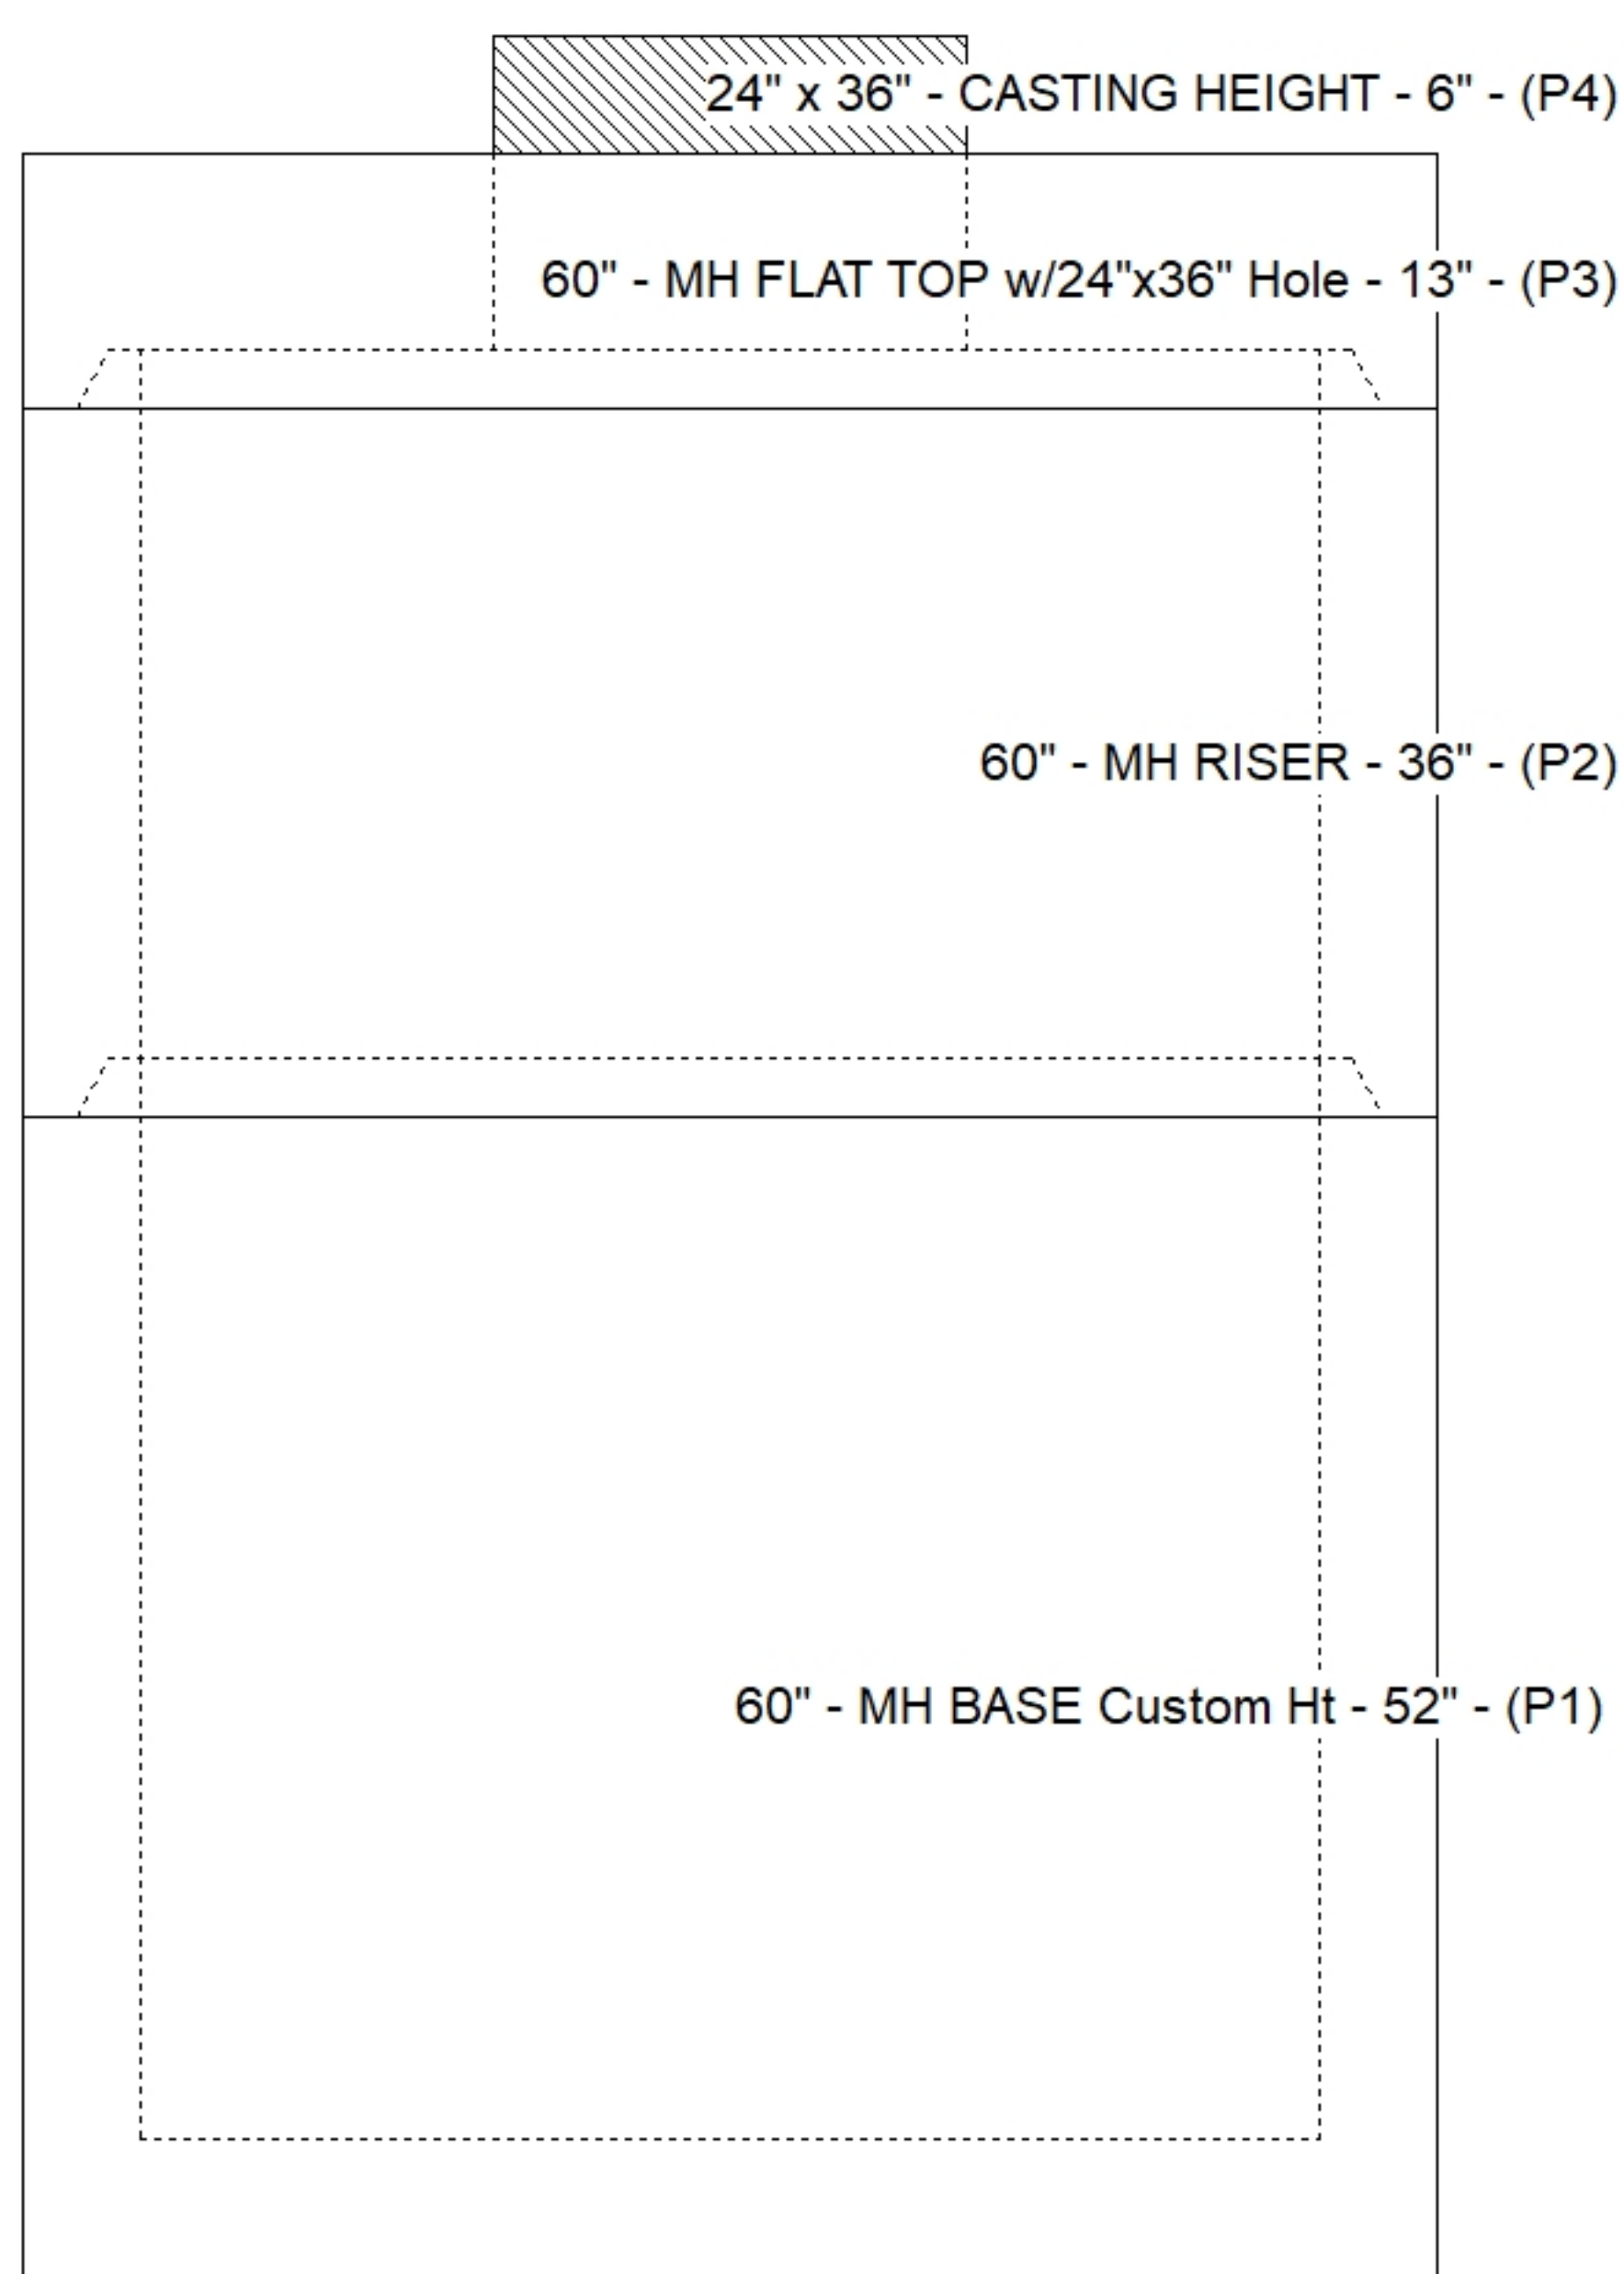

SUBMITTAL
APPROVED BY: