

Contractor: KY Earthworks


TECH: Jared - F

Plant: 100




Slack: 1.715"

Structure Total: 12855 lb

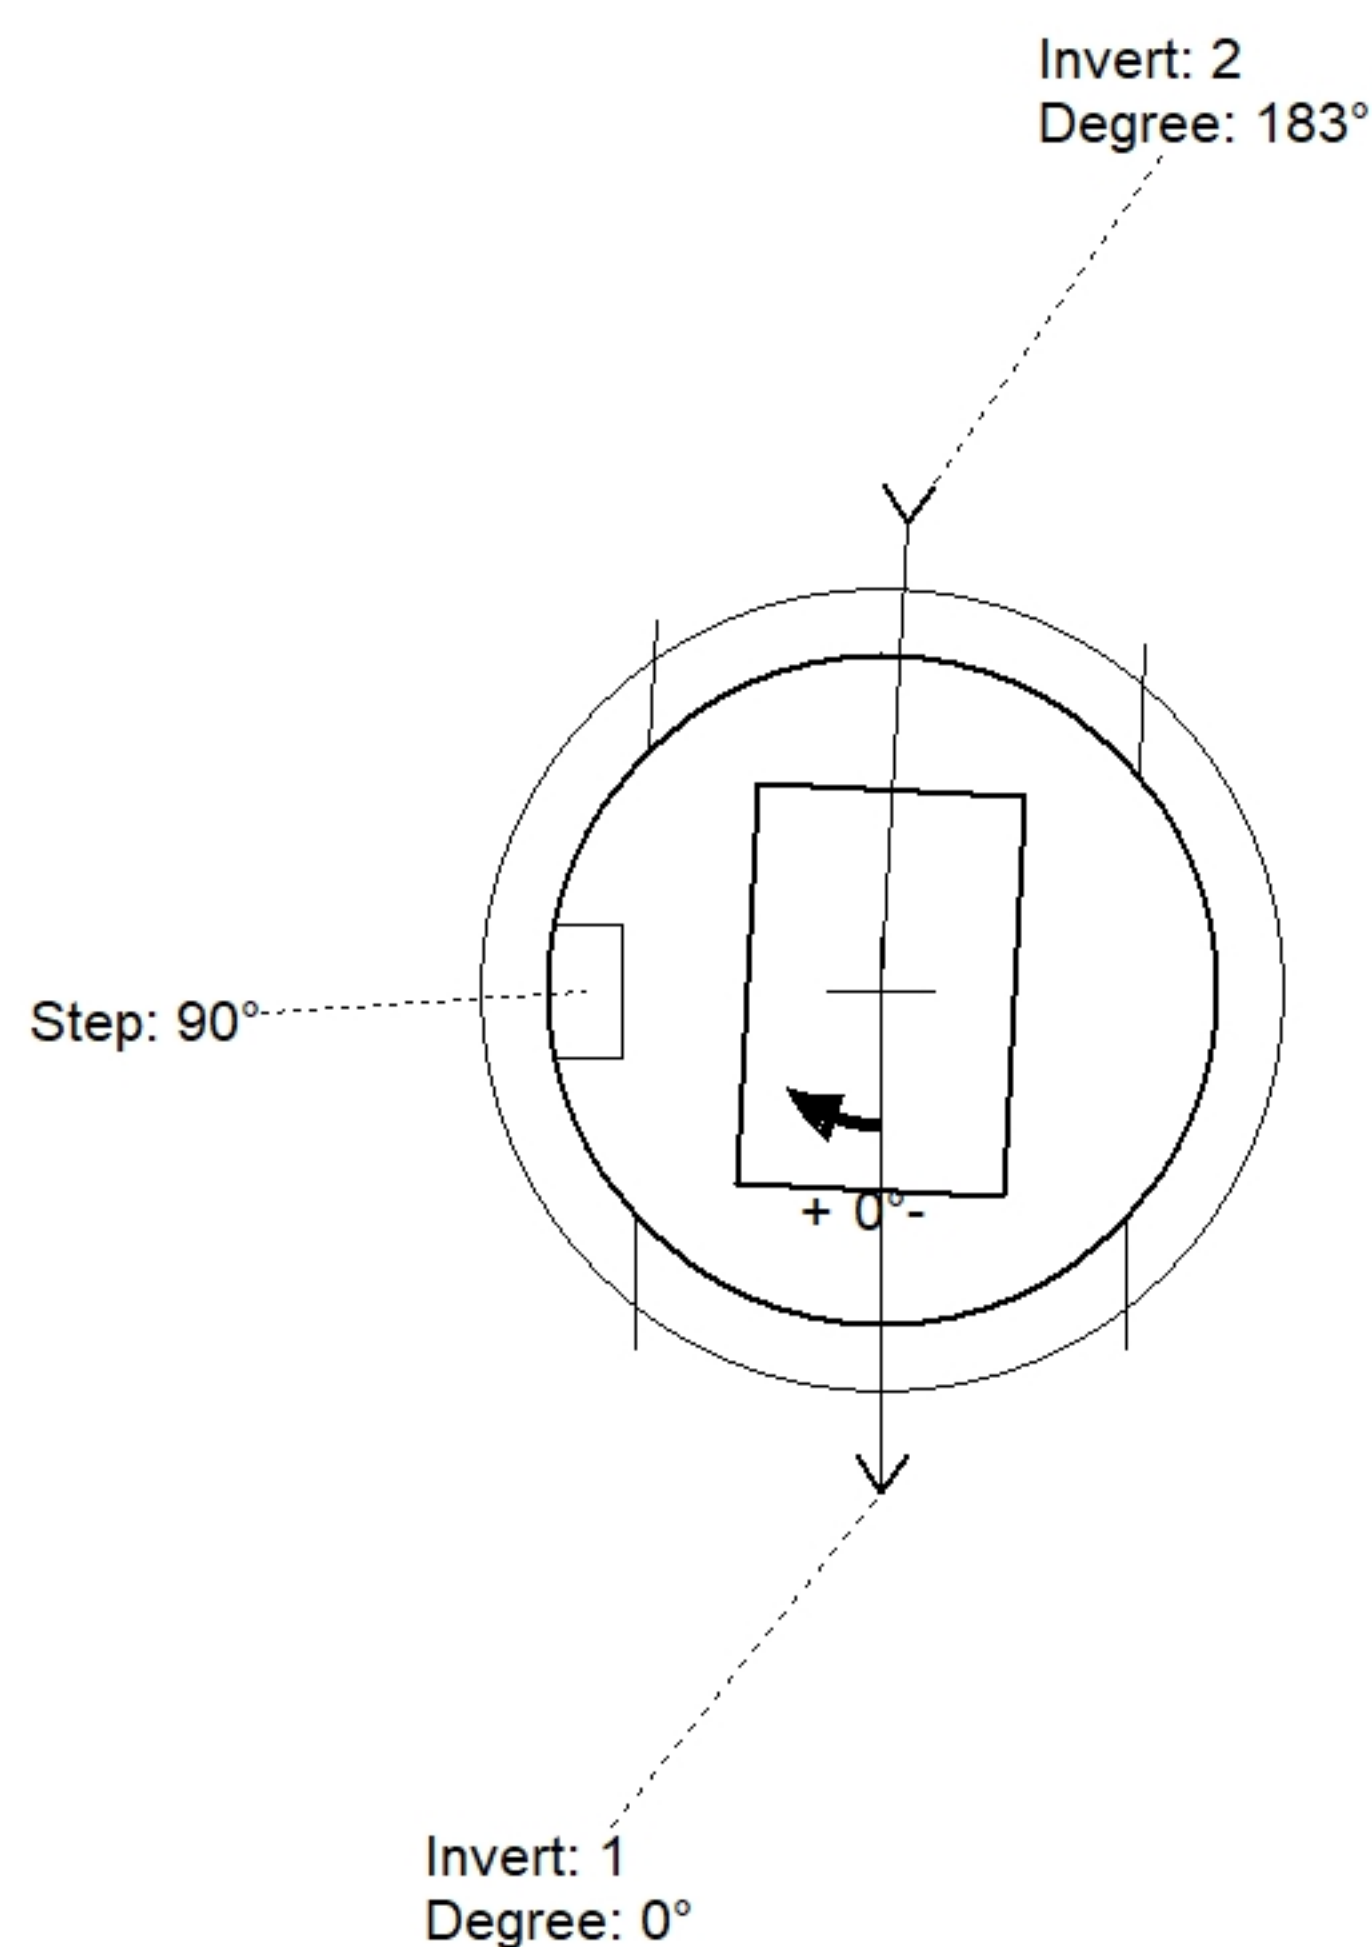

Position	Elev	Angle	Pipe	Pipe OD	Hole	Connector	Up (↓)	Ref
Rim	934.71'							
Reducer								
Invert 1	927.39'	0°	36" HDPE	41.7"	44"	Hole 44	0.025"	P1
Invert 2	927.39'	183°	36" HDPE	41.7"	44"	Hole 44	0.025"	P1
Invert 3								
Invert 4								
Invert 5								
Invert 6								
Invert 7								
Invert 8								

Default - Interior Dimensions

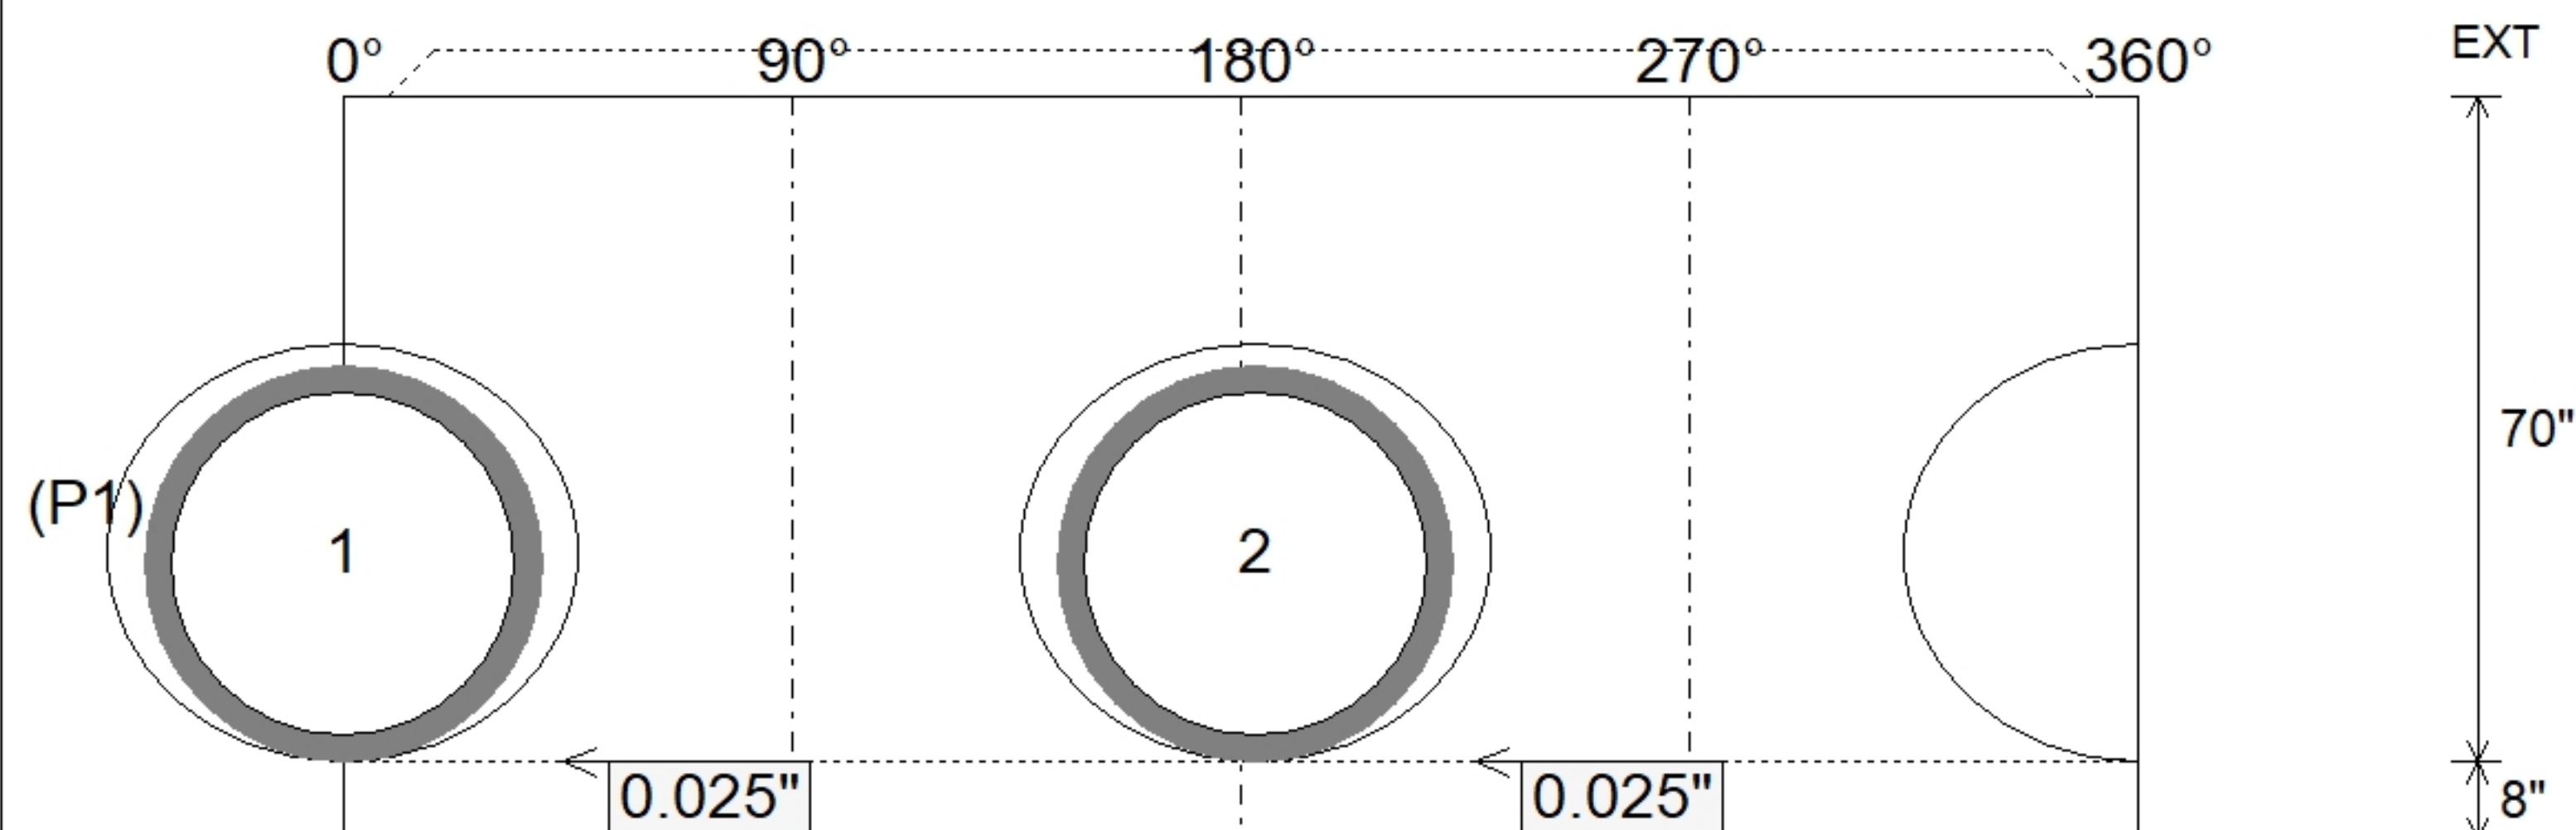

SUBMITTAL
APPROVED BY: