

Contractor: KY Earthworks

TECH: Jared - F

Plant: 100




Slack: 1.58"

- FLOOR (As .37) #5 BARS AT 10" C.C.E.W.



0 lb
4530 lb
8594 lb
442 lb
0 lb
0 lb
0 lb
0 lb
0 lb
0 lb
0 lb

Structure Total: 13565 lb

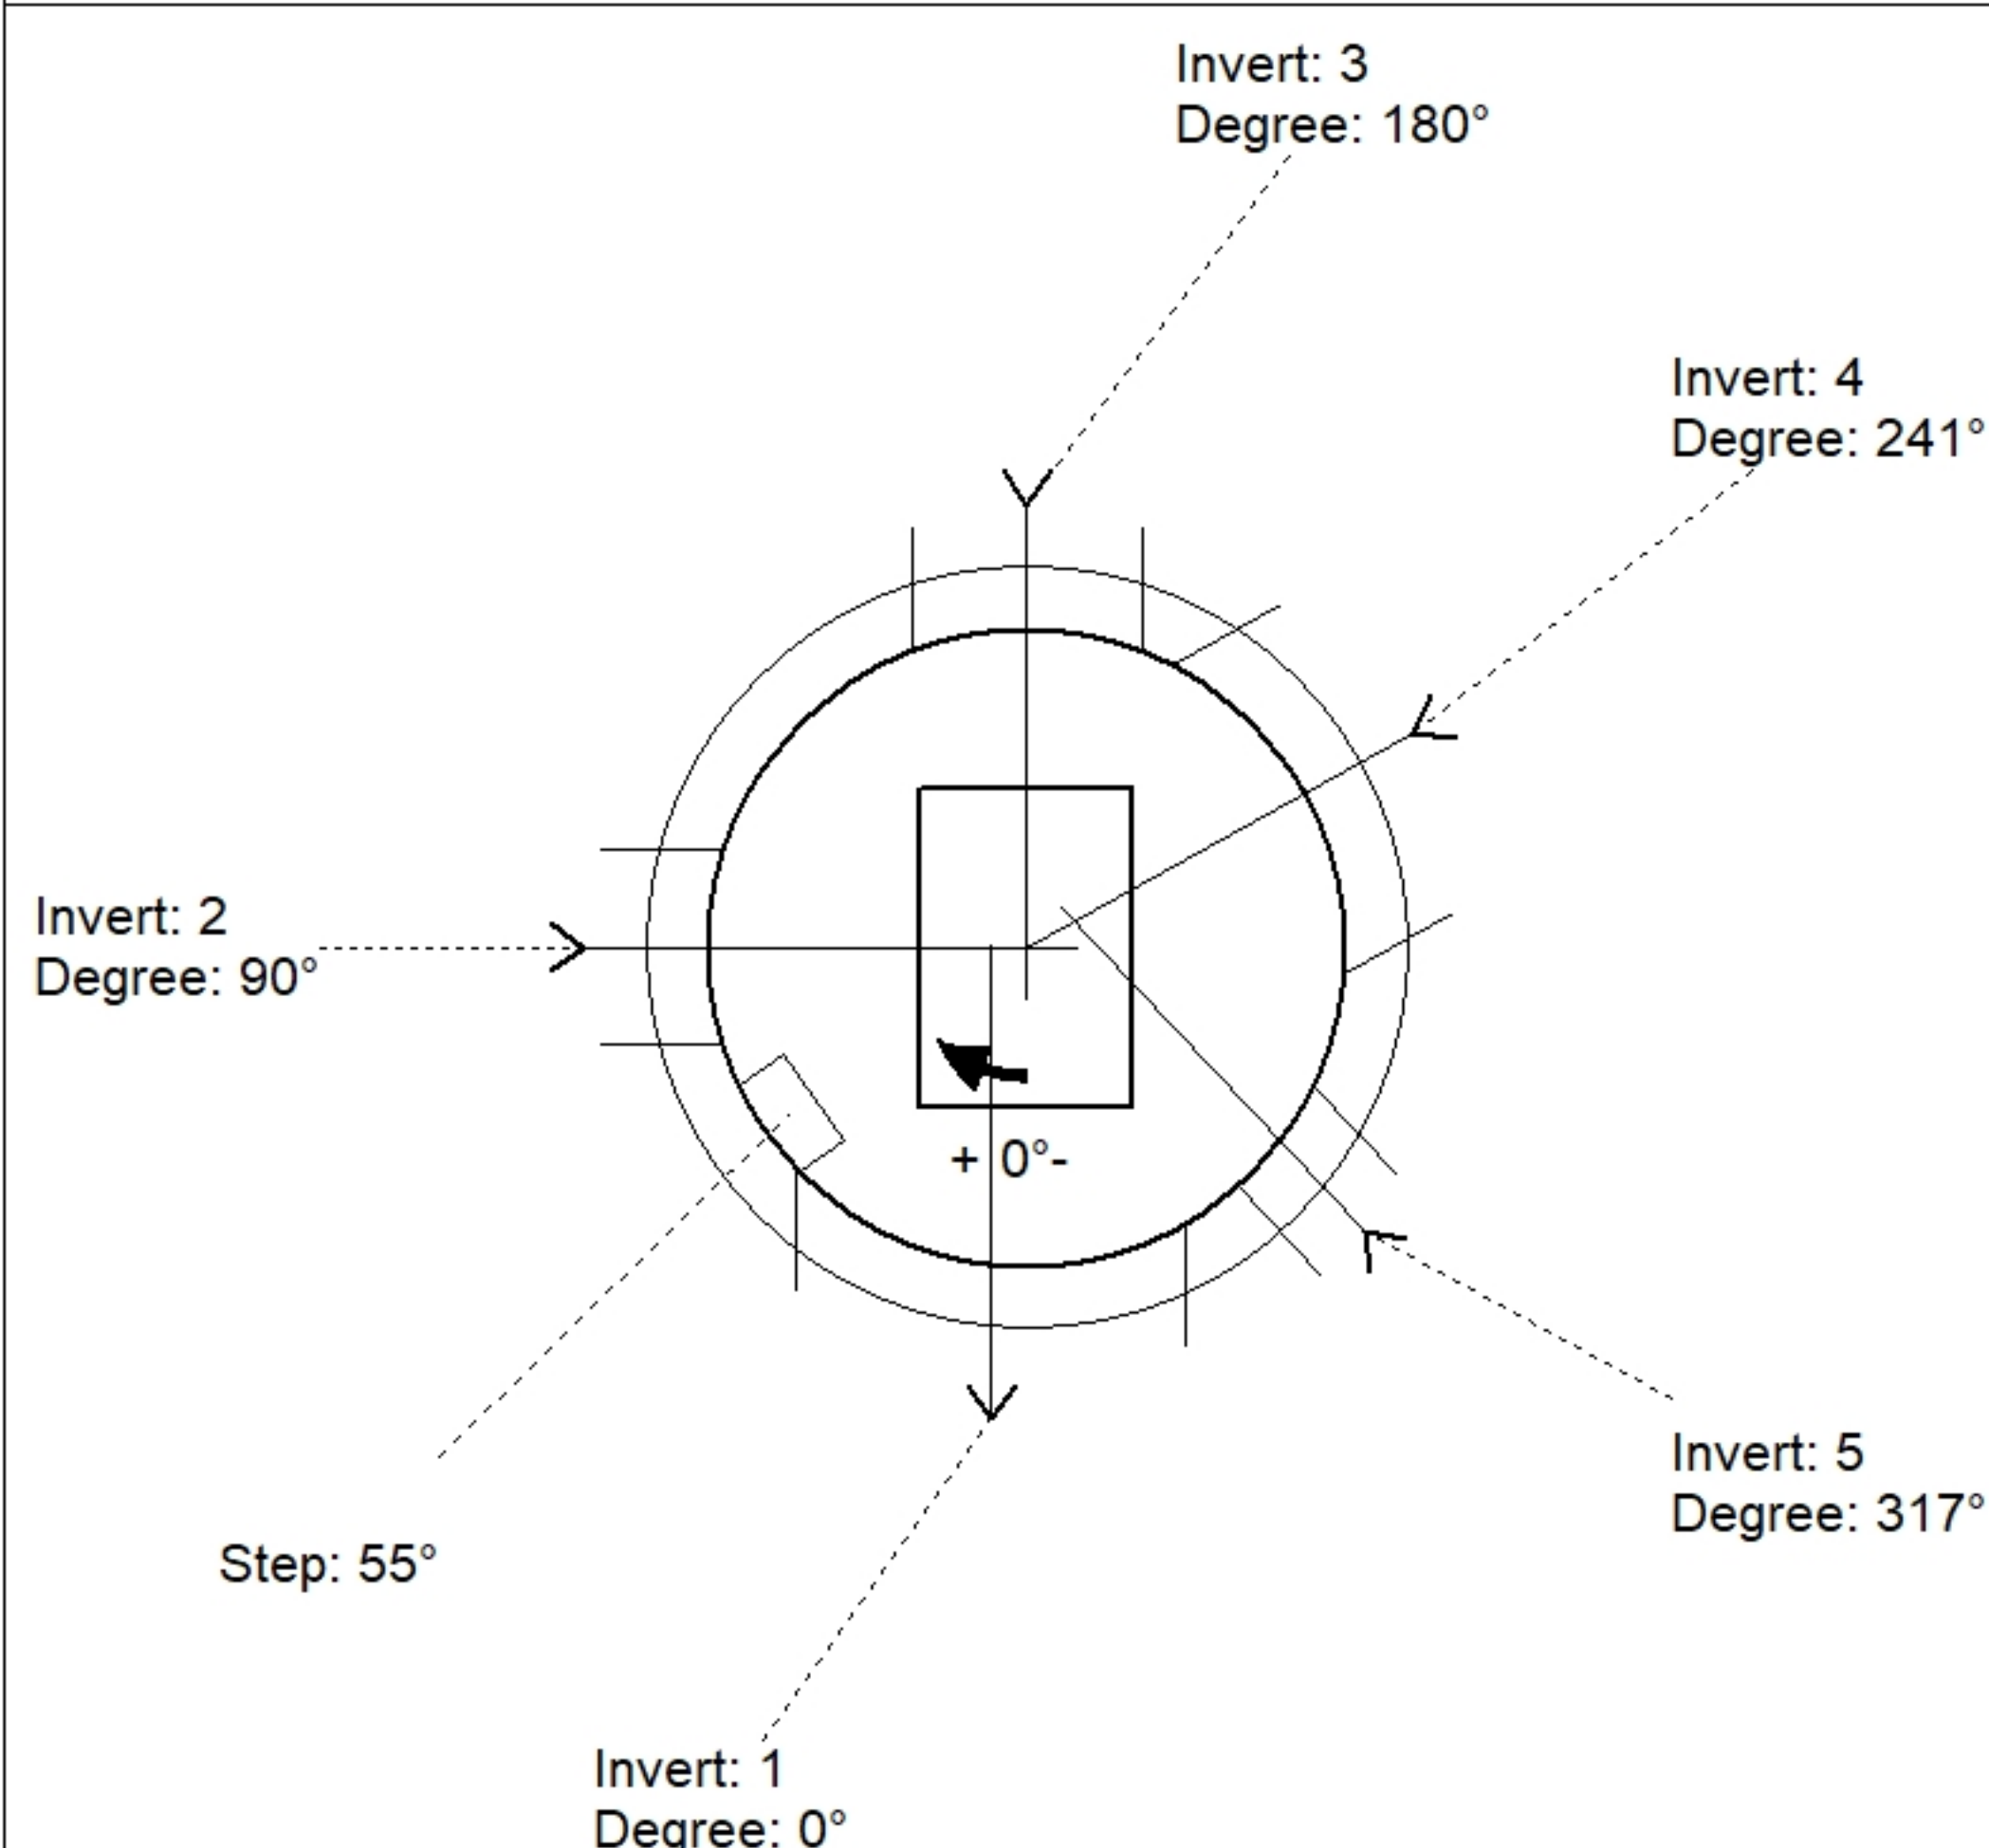

Position	Elev	Angle	Pipe	Pipe OD	Hole	Connector	Up (')	Ref
Rim	933.77'							
Reducer								
Invert 1	928.18'	0°	36" HDPE	41.7"	44"	Hole 44	0.65"	P1
Invert 2	928.68'	90°	15" RCP B WALL	19.5"	22"	Hole 22	7.25"	P1
Invert 3	929.22'	180°	18" RCP B WALL	23"	26"	Hole 26	13.48"	P1
Invert 4	928.18'	241°	30" RCP B WALL	37"	40"	Hole 40	0"	P1
Invert 5	928.28'	317°	10" HDPE	11.4"	14"	Hole 14	4"	P1
Invert 6								
Invert 7								
Invert 8								

Default - Interior Dimensions

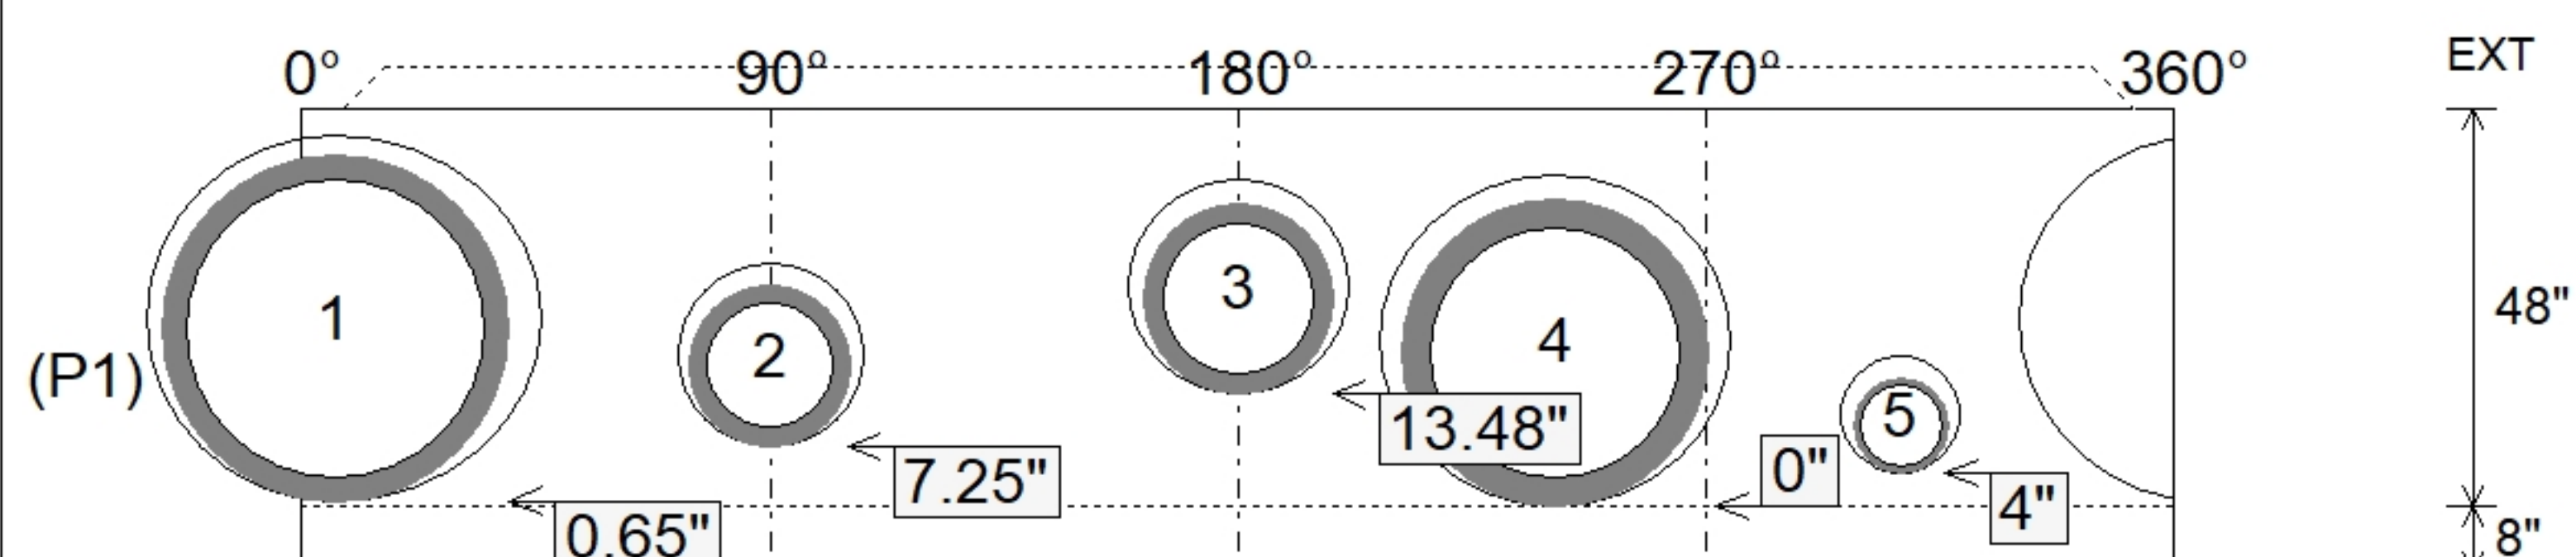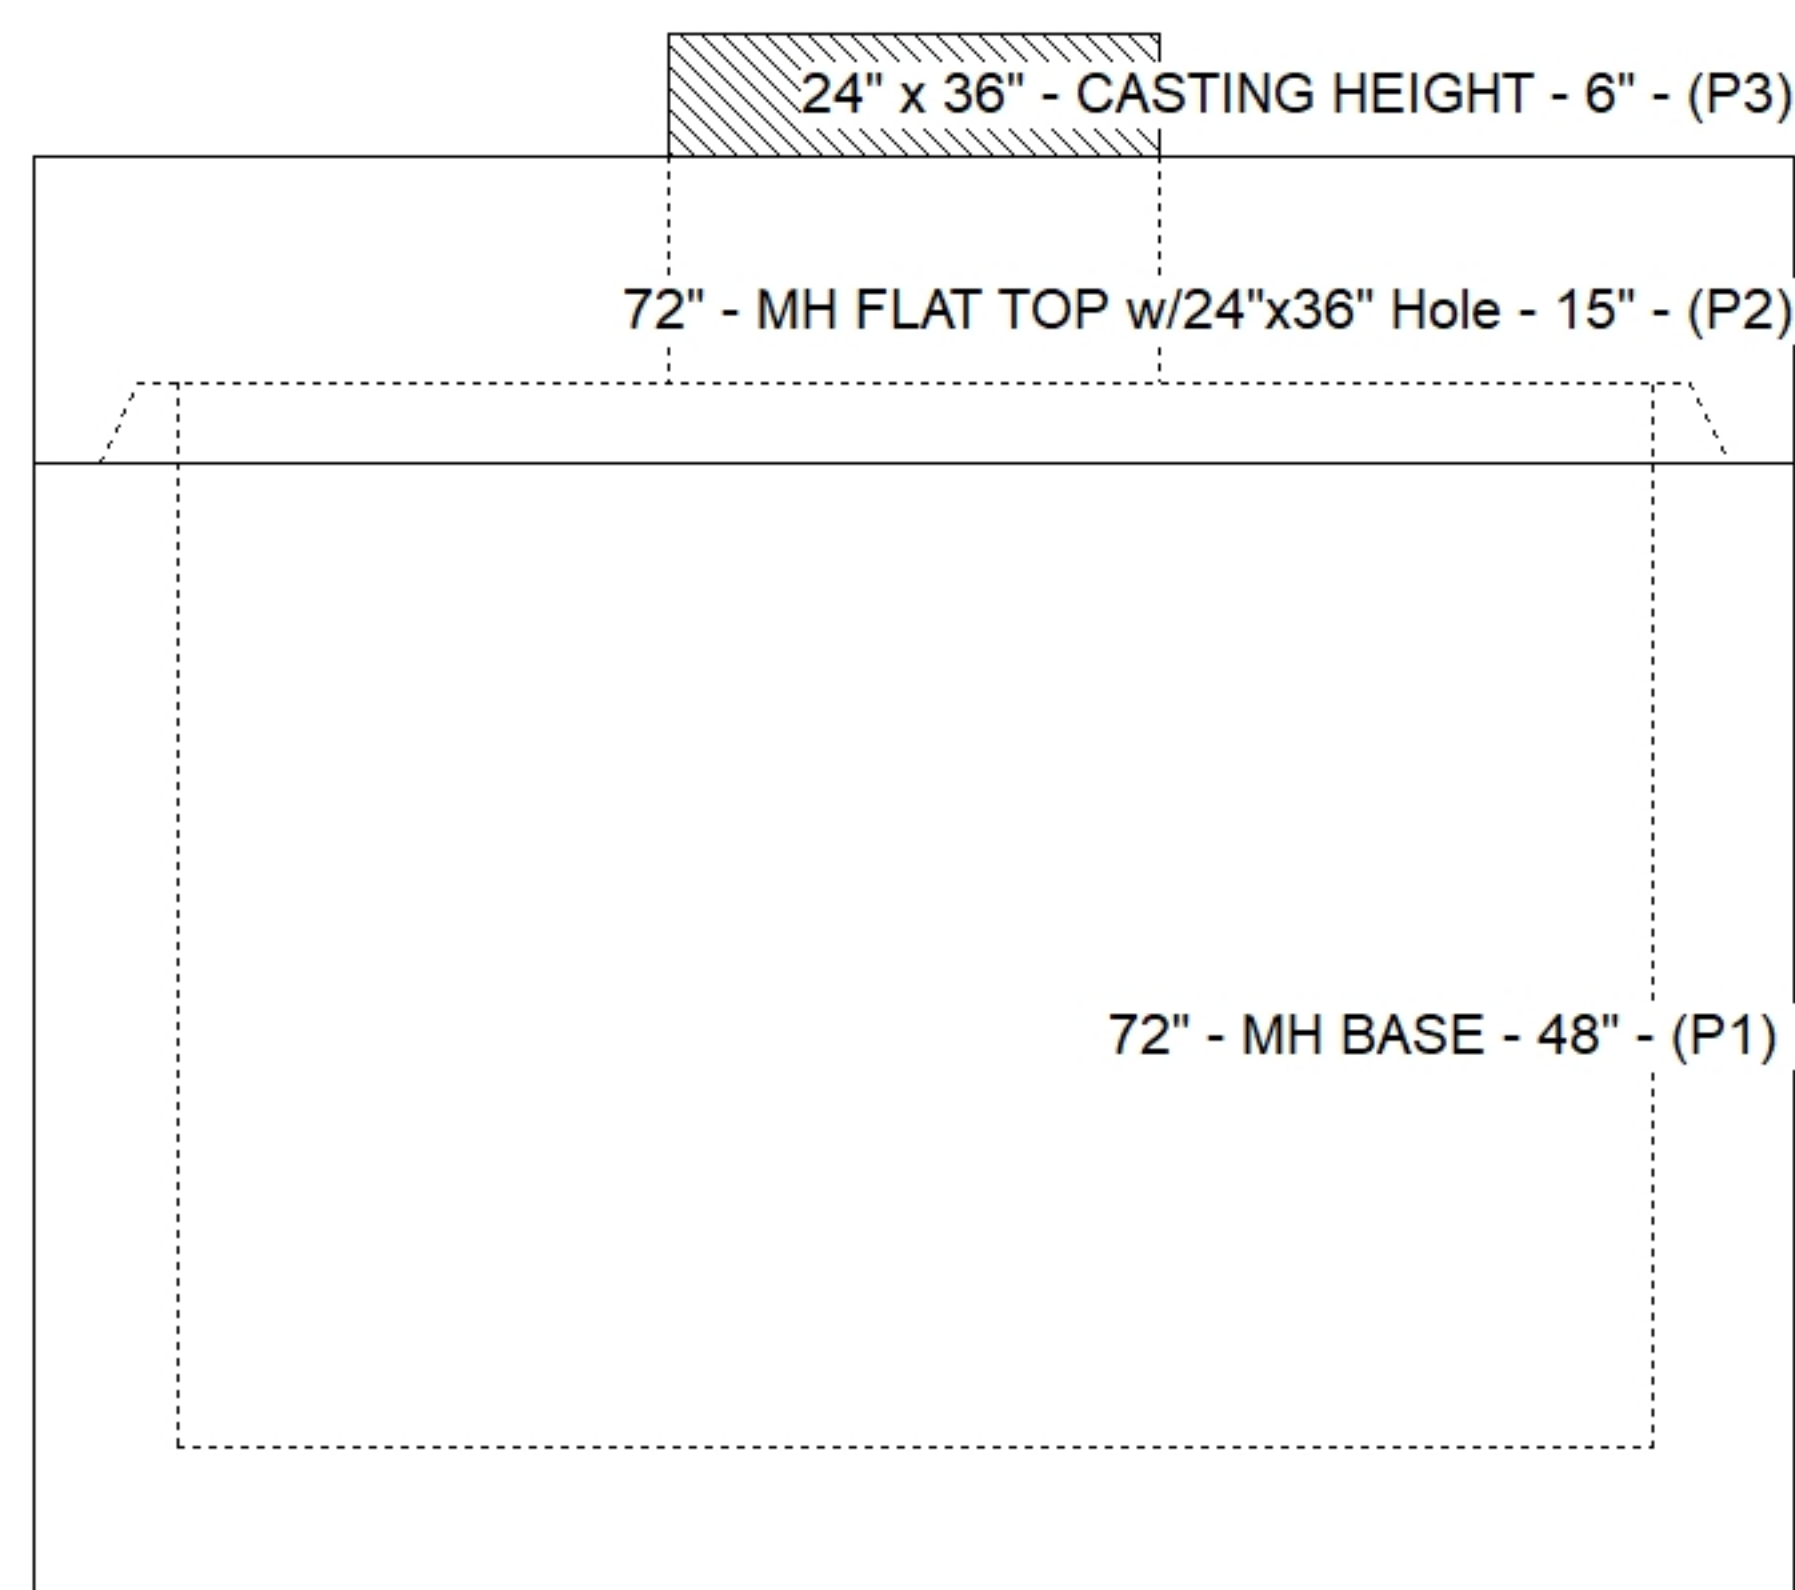

SUBMITTAL
APPROVED BY: