


Contractor: KY Earthworks

Plant: 100




Slack: 1.81"

Structure Total:	3149 lb
------------------	---------

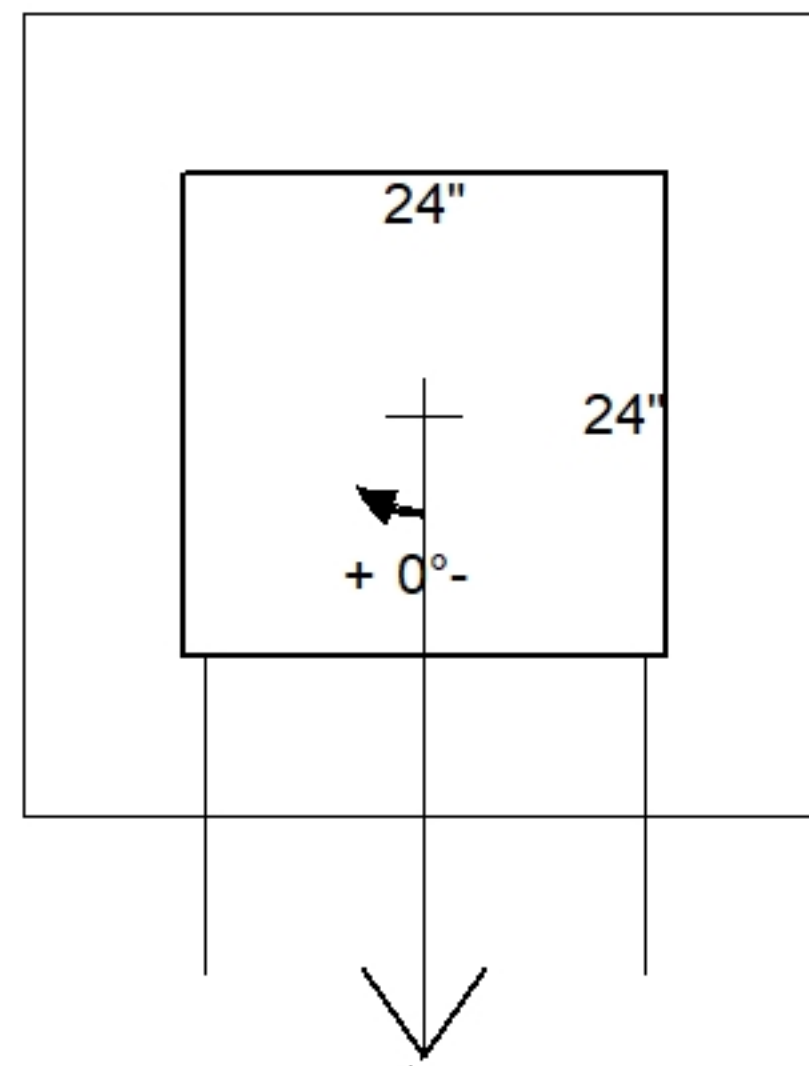

Position	Elev	Angle	Pipe	Pipe OD	Hole	Connector	Up (⌵)	Ref
Rim	931.41'							
Reducer								
Invert 1	929.03'	0°	15" RCP B WALL	19.5"	22"	Hole 22	0"	P1
Invert 2								
Invert 3								
Invert 4								
Invert 5								
Invert 6								
Invert 7								
Invert 8								

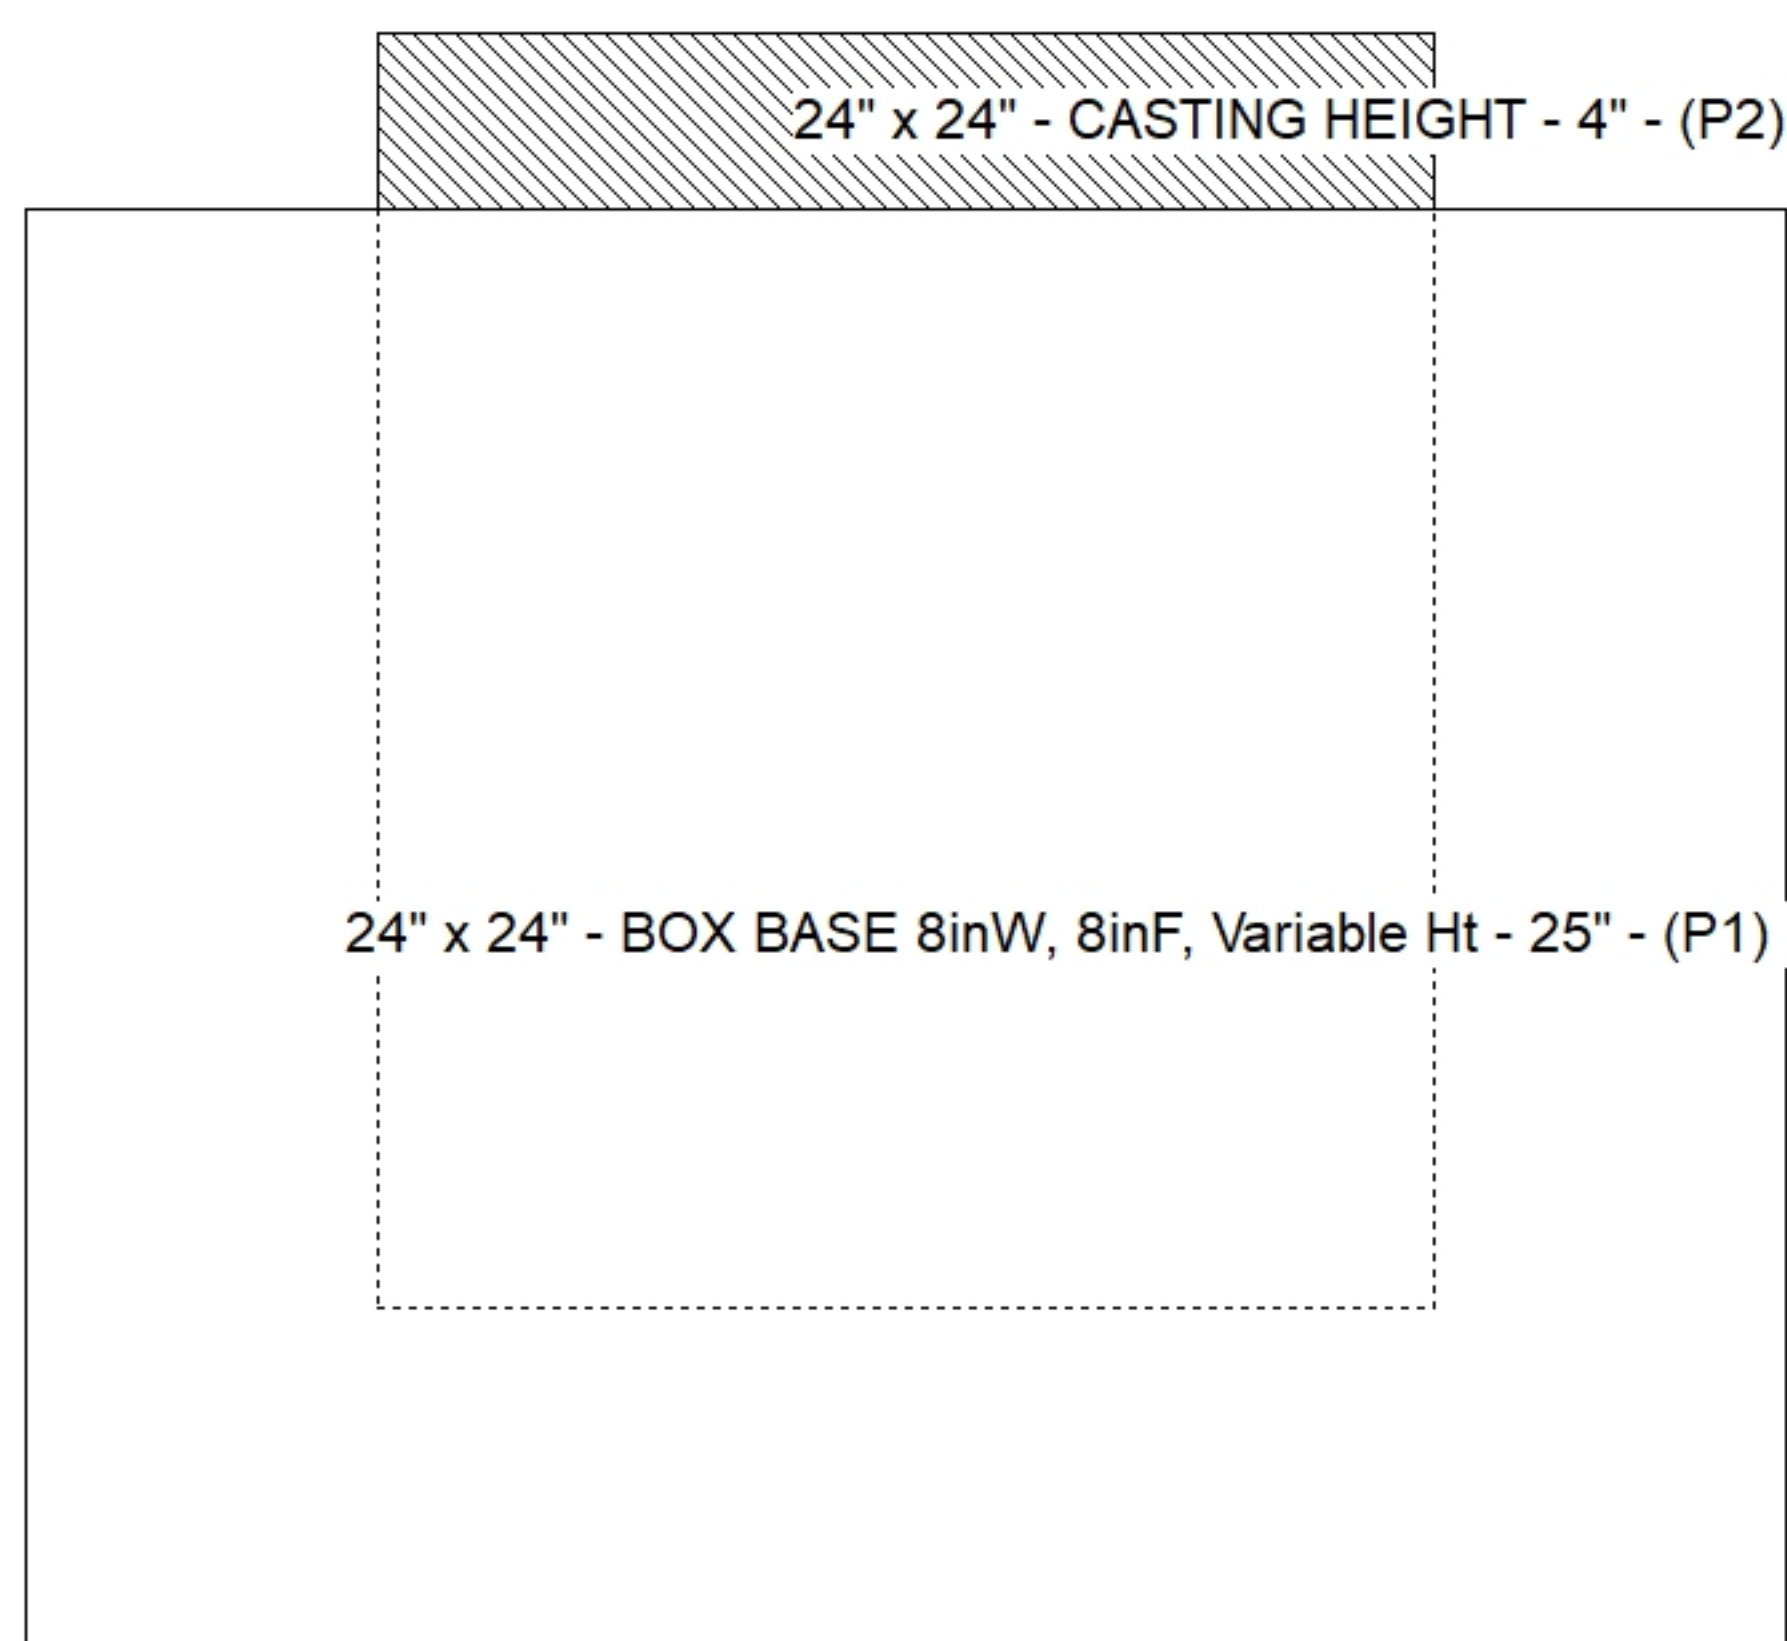

Front	Right	Back	Left
			

EXT
25"
8"

SUBMITTAL
APPROVED BY: