


Contractor: KY Earthworks

Plant: 100



Slack: 1.5"


Structure Total: 5652 lb

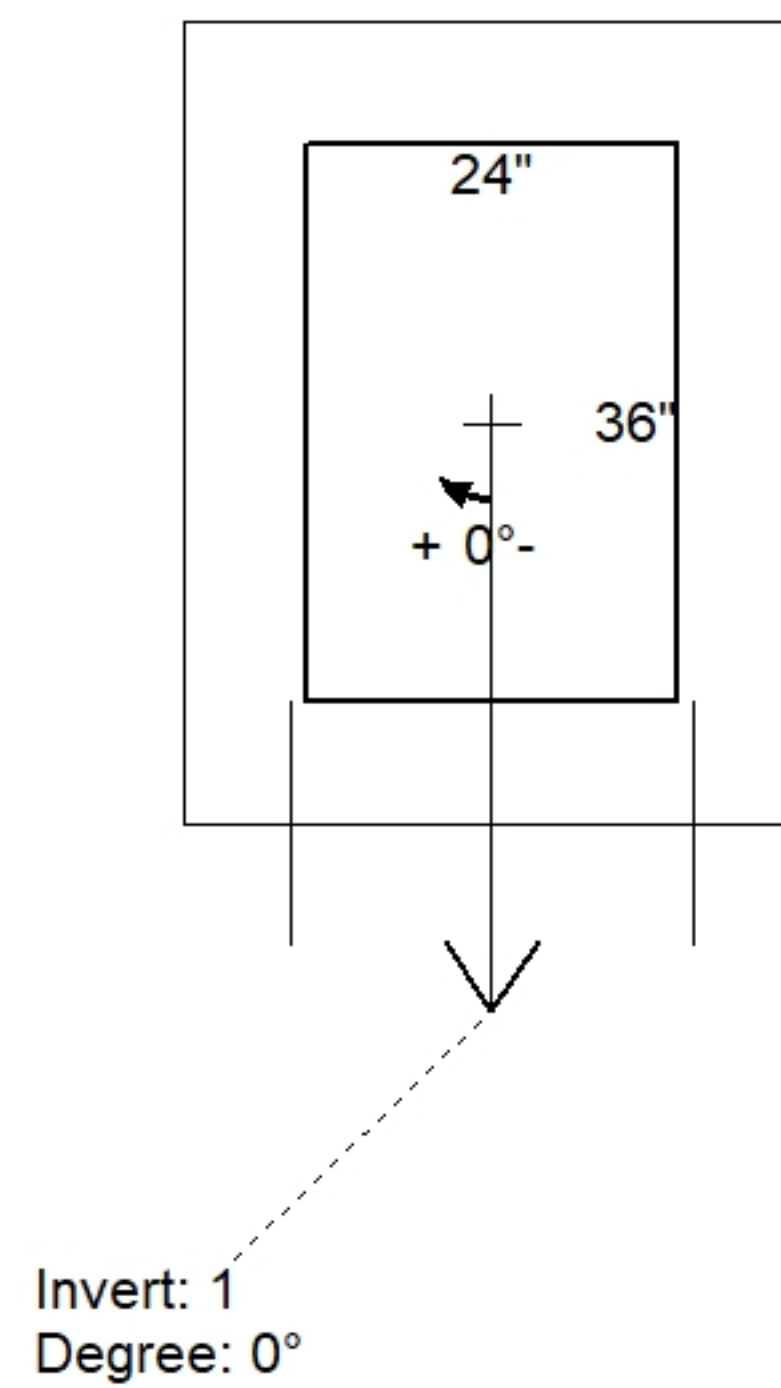

Position	Elev	Angle	Pipe	Pipe OD	Hole	Connector	Up ()	Ref
Rim	933.47'							
Reducer								
Invert 1	929.72'	0°	18" RCP B WALL	23"	26"	Hole 26	0"	P1
Invert 2								
Invert 3								
Invert 4								
Invert 5								
Invert 6								
Invert 7								
Invert 8								

24" x 36" - CASTING HEIGHT - 6" - (P2)

24" x 36" - BOX BASE 8inW, 8inF, Variable Ht - 40" - (P1)

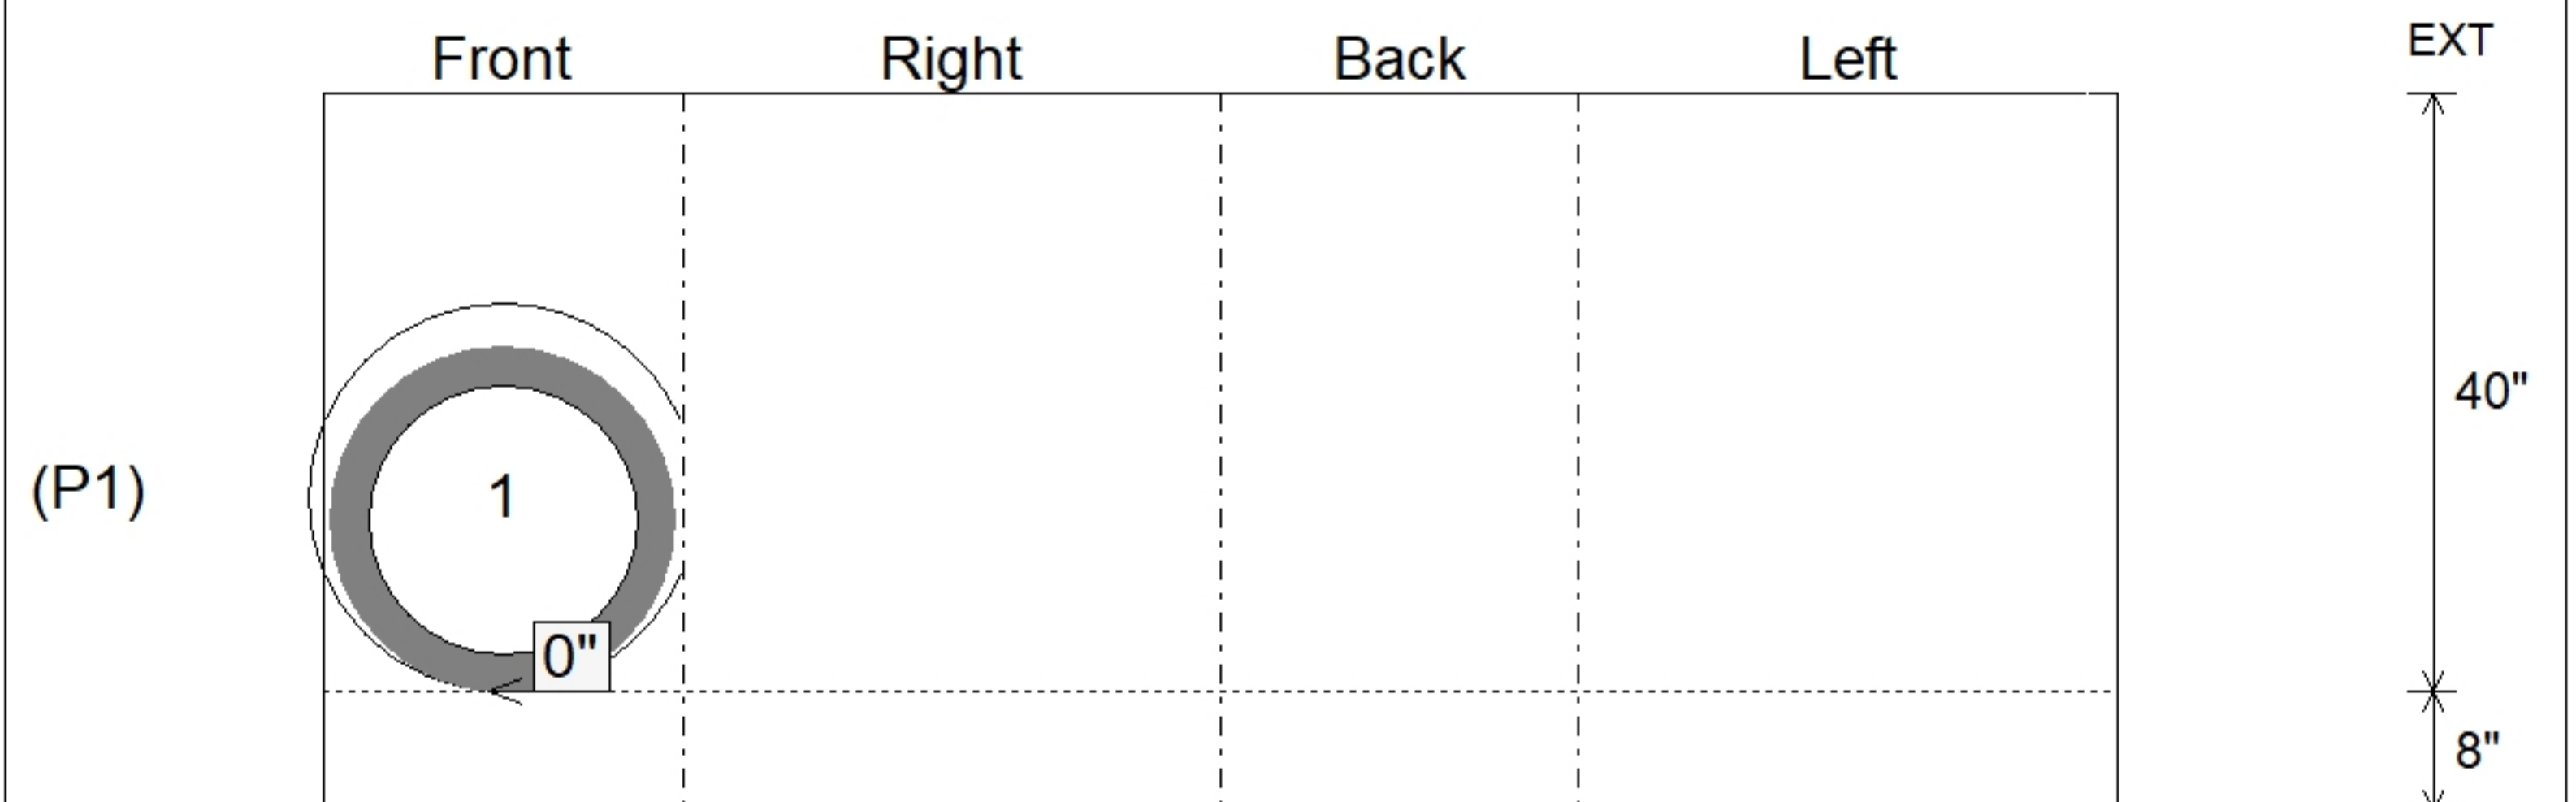

SUBMITTAL
APPROVED BY: