


Contractor: KY Earthworks

Plant: 100



Slack: 1.26"


Structure Total:	8020 lb
------------------	---------

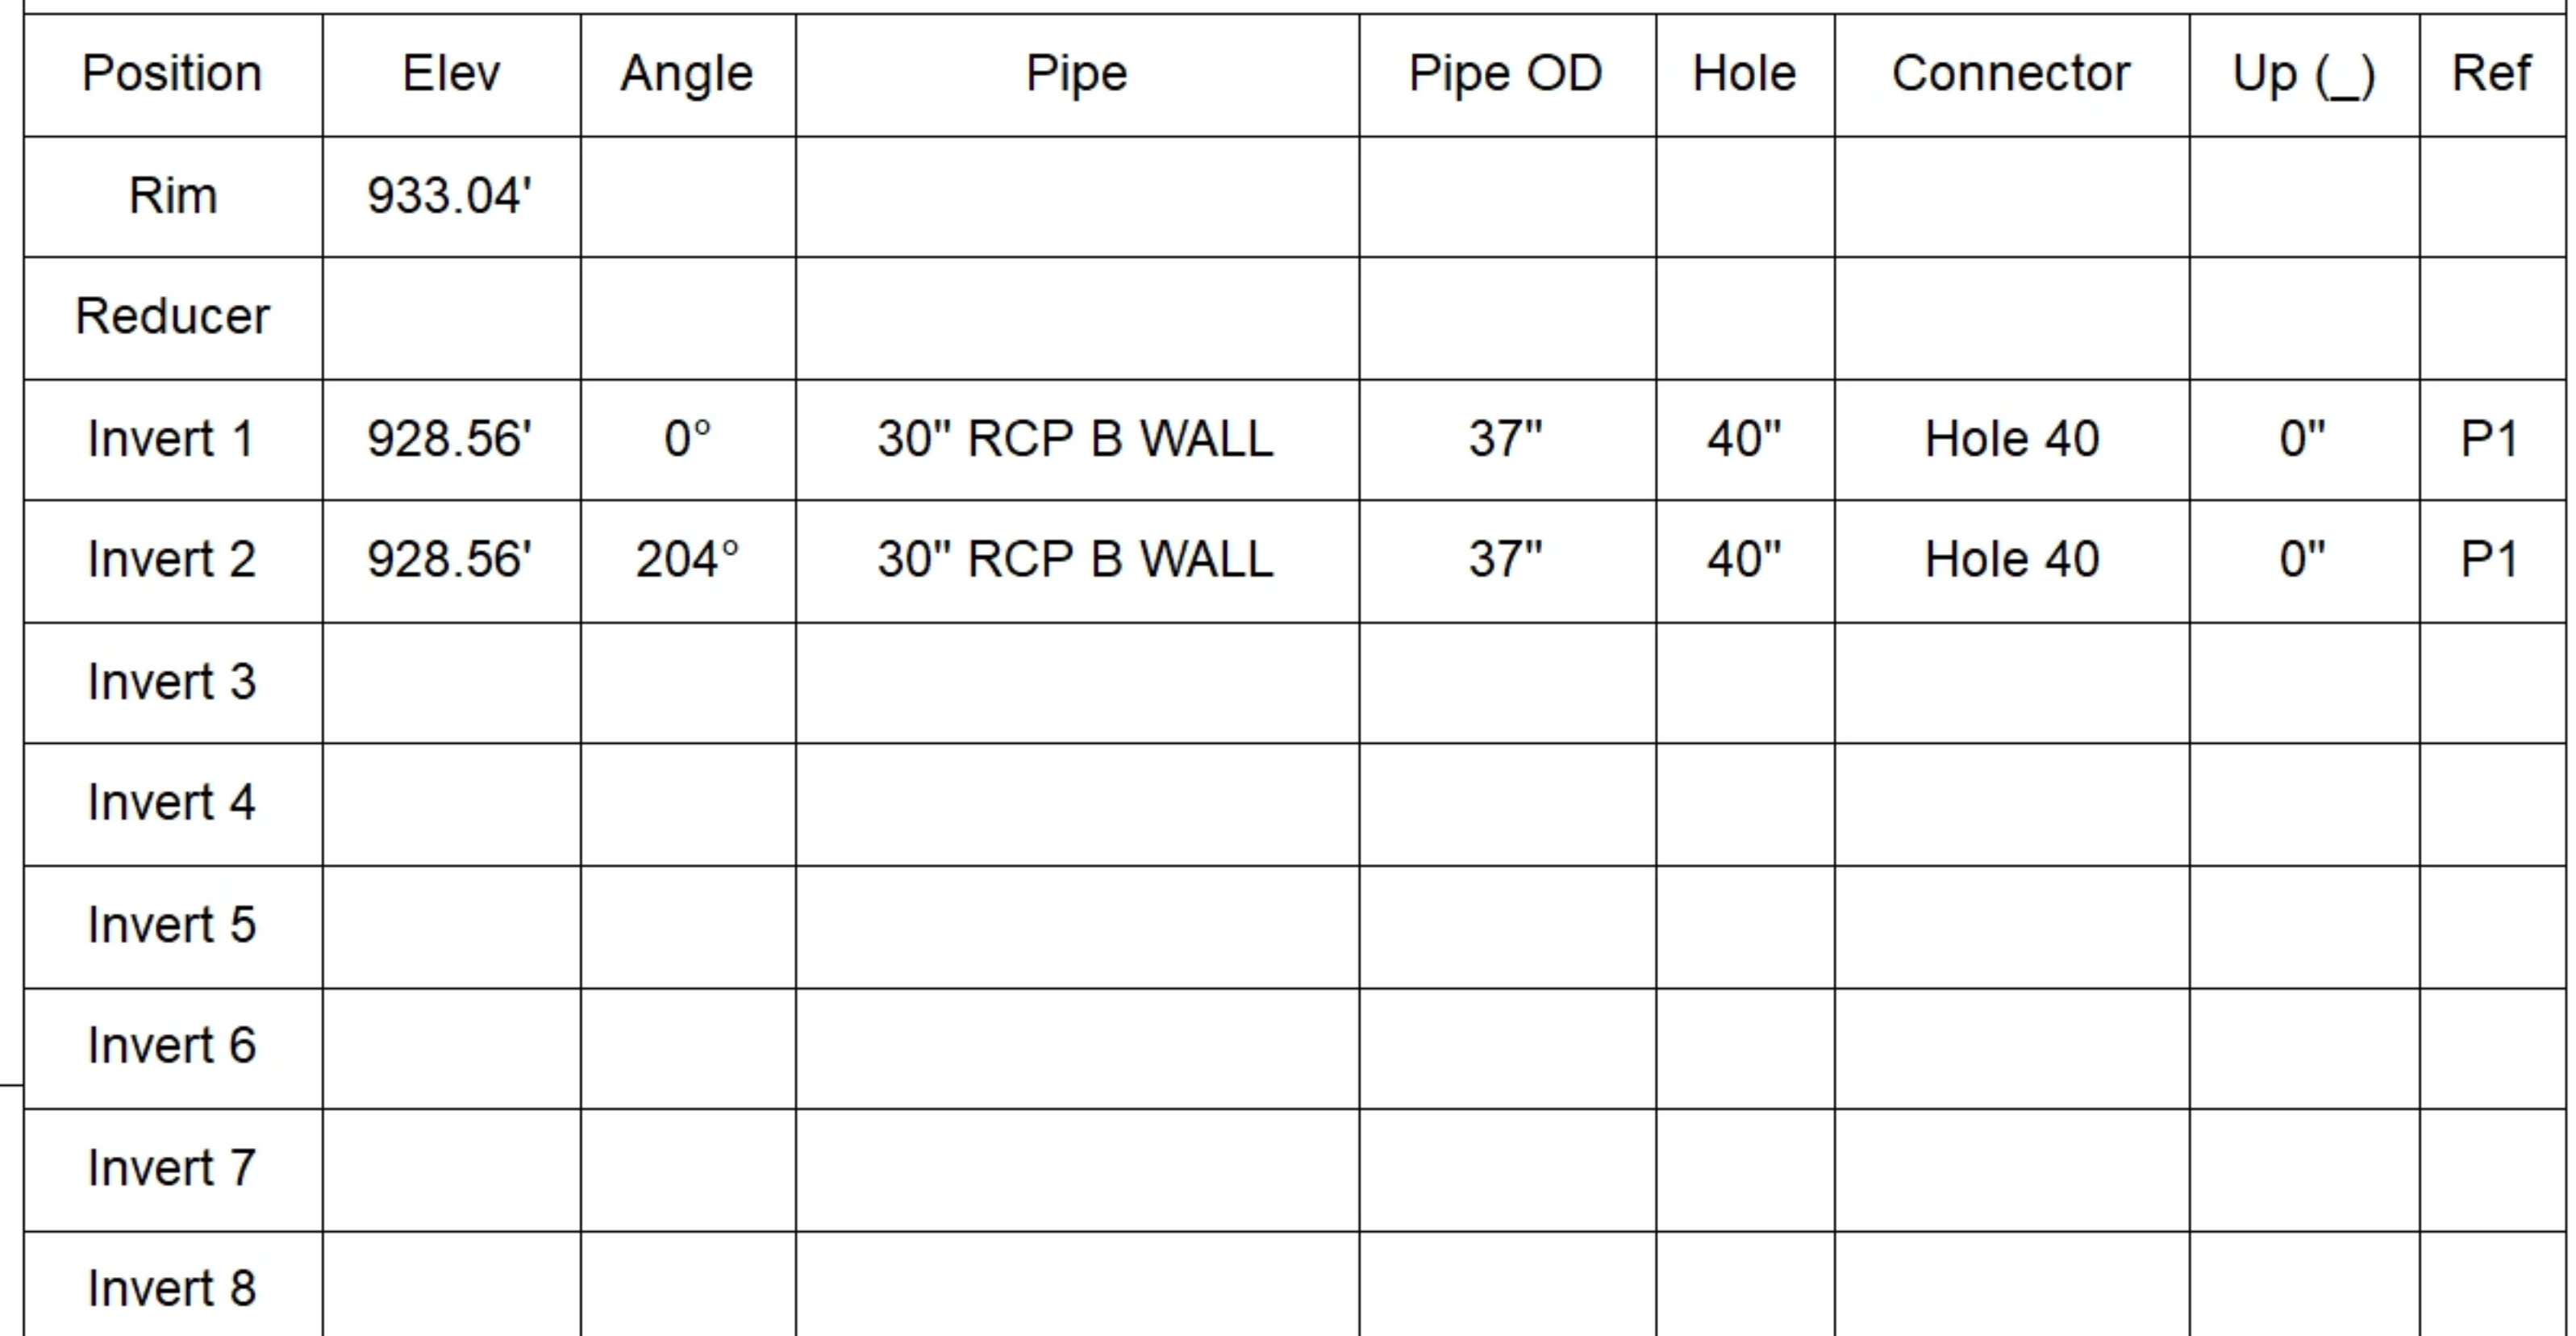

24" x 36" - CASTING HEIGHT - 6" - (P3)

60" - MH FLAT TOP SPEC. HT. (6") w/24"x36" Hole - 6" - (P2)

60" - MH BASE Custom Ht - 44" - (P1)

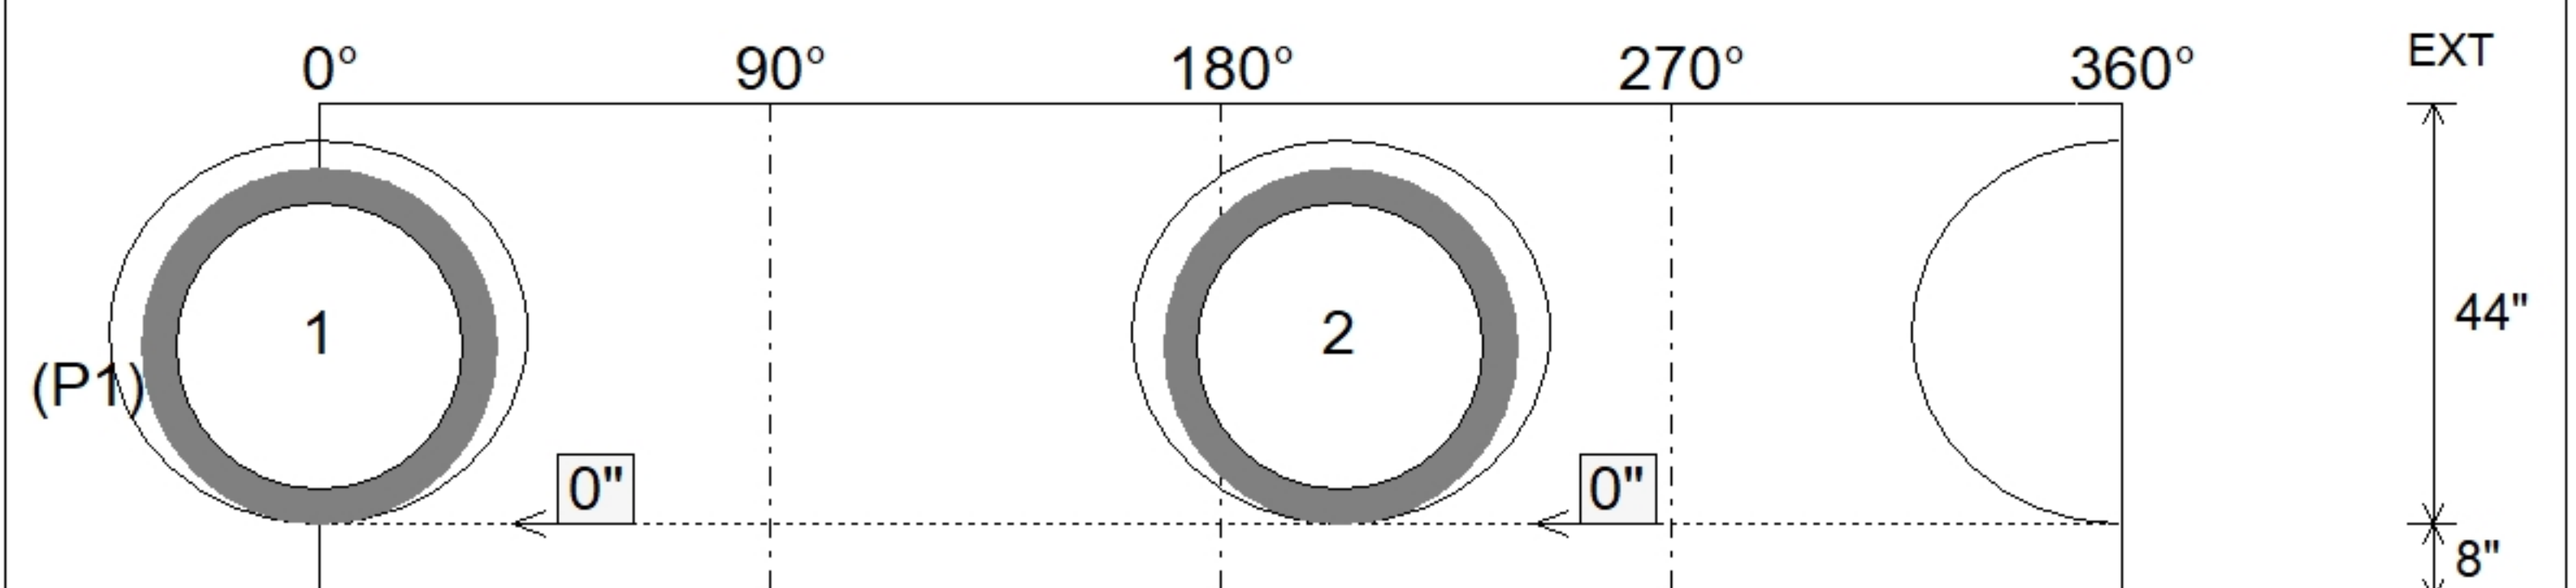

SUBMITTAL
APPROVED BY: