


Contractor: KY Earthworks

Plant: 100



Slack: 1.24"


Structure Total: 4908 lb

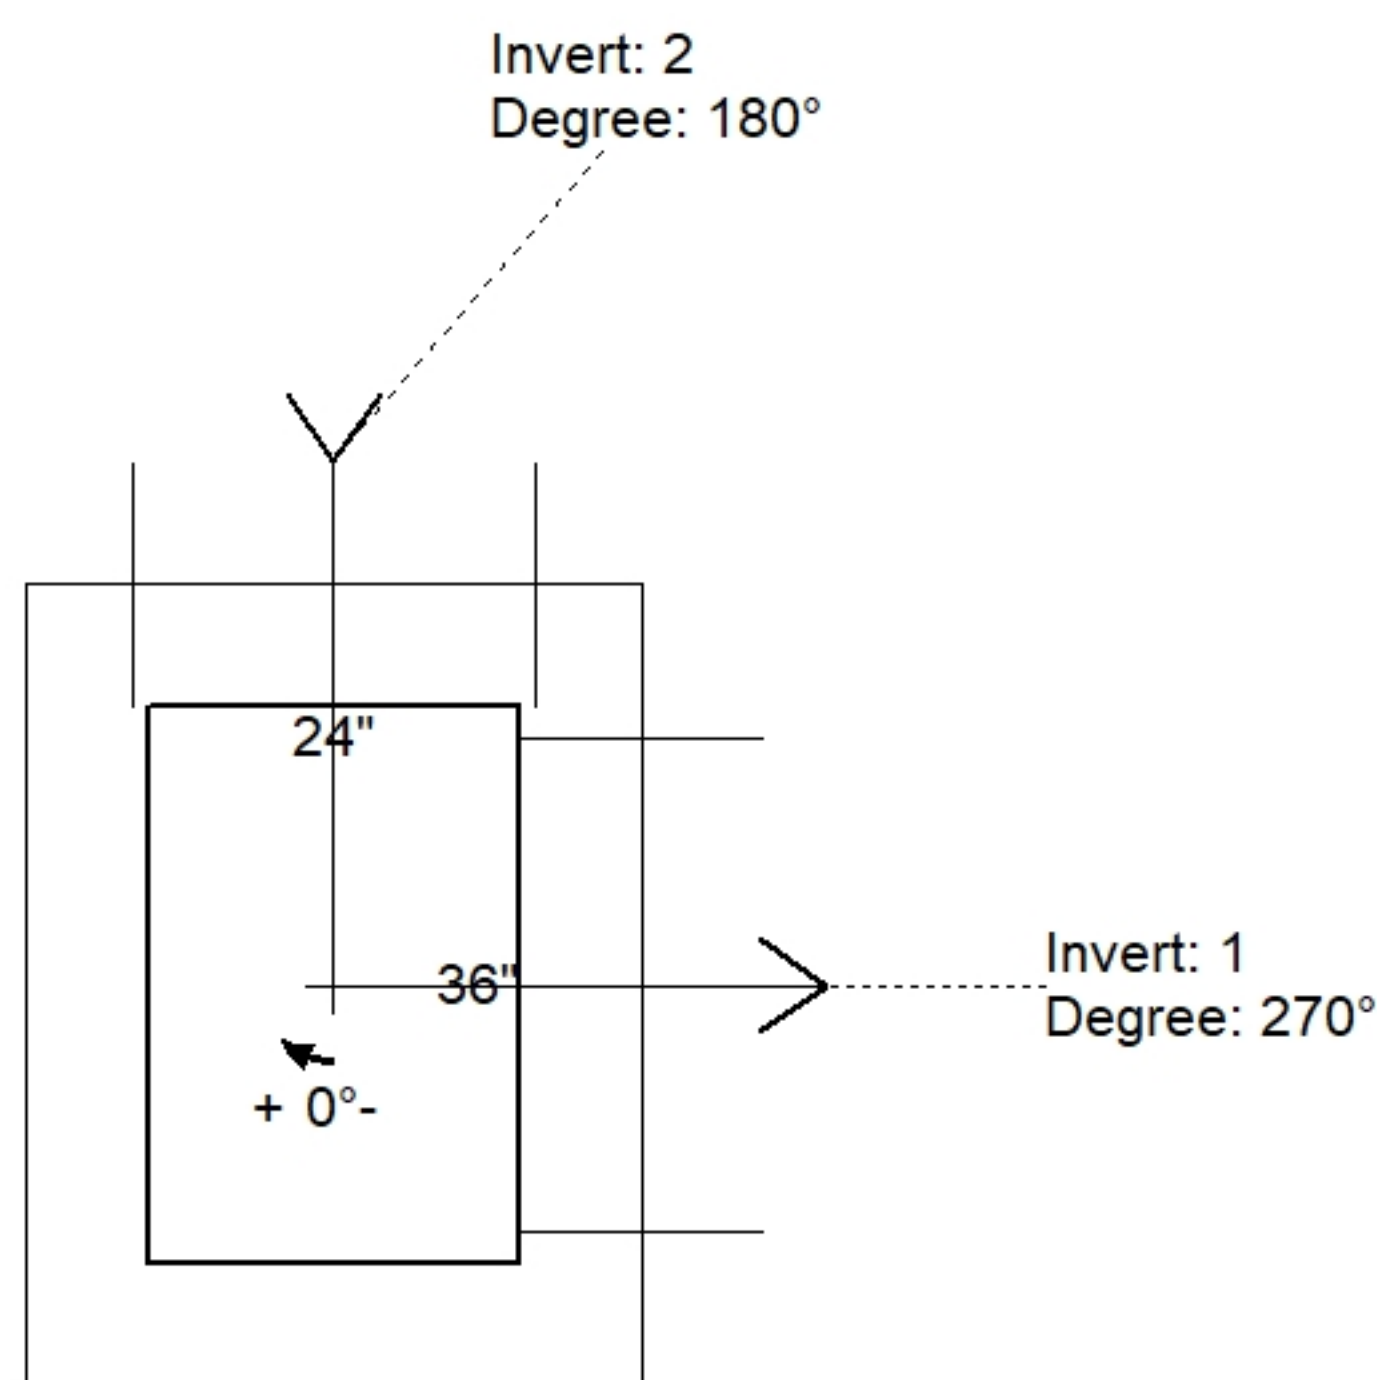

Position	Elev	Angle	Pipe	Pipe OD	Hole	Connector	Up ()	Ref
Rim	933.68'							
Reducer								
Invert 1	930.16'	270°	24" RCP B WALL	30"	32"	Hole 32	0"	P1
Invert 2	930.66'	180°	18" RCP B WALL	23"	26"	Hole 26	6.5"	P1
Invert 3								
Invert 4								
Invert 5								
Invert 6								
Invert 7								
Invert 8								

24" x 36" - CASTING HEIGHT - 6" - (P2)

24" x 36" - BOX BASE 8inW, 8inF, Variable Ht - 38" - (P1)

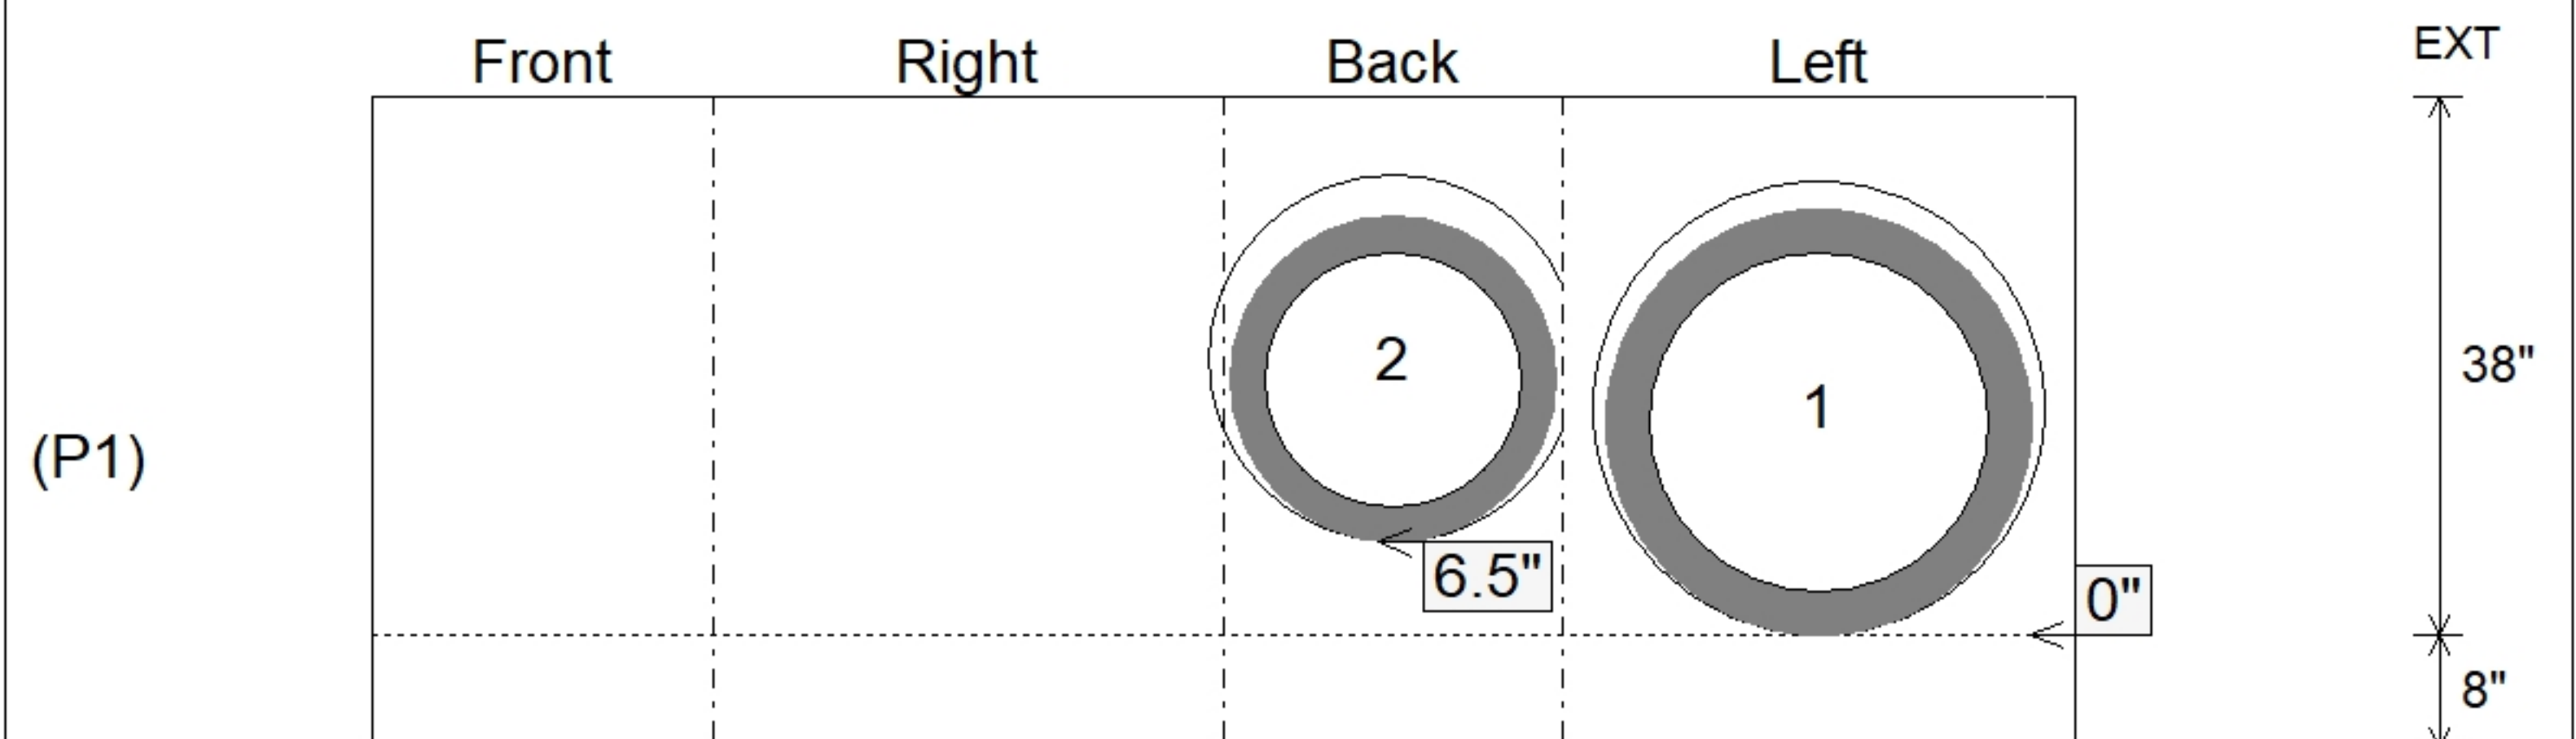

SUBMITTAL
APPROVED BY: