

Contractor: KY Earthworks


TECH: Jared - F

Plant: 100





Slack: 1.705"

Structure Total: 5006 lb

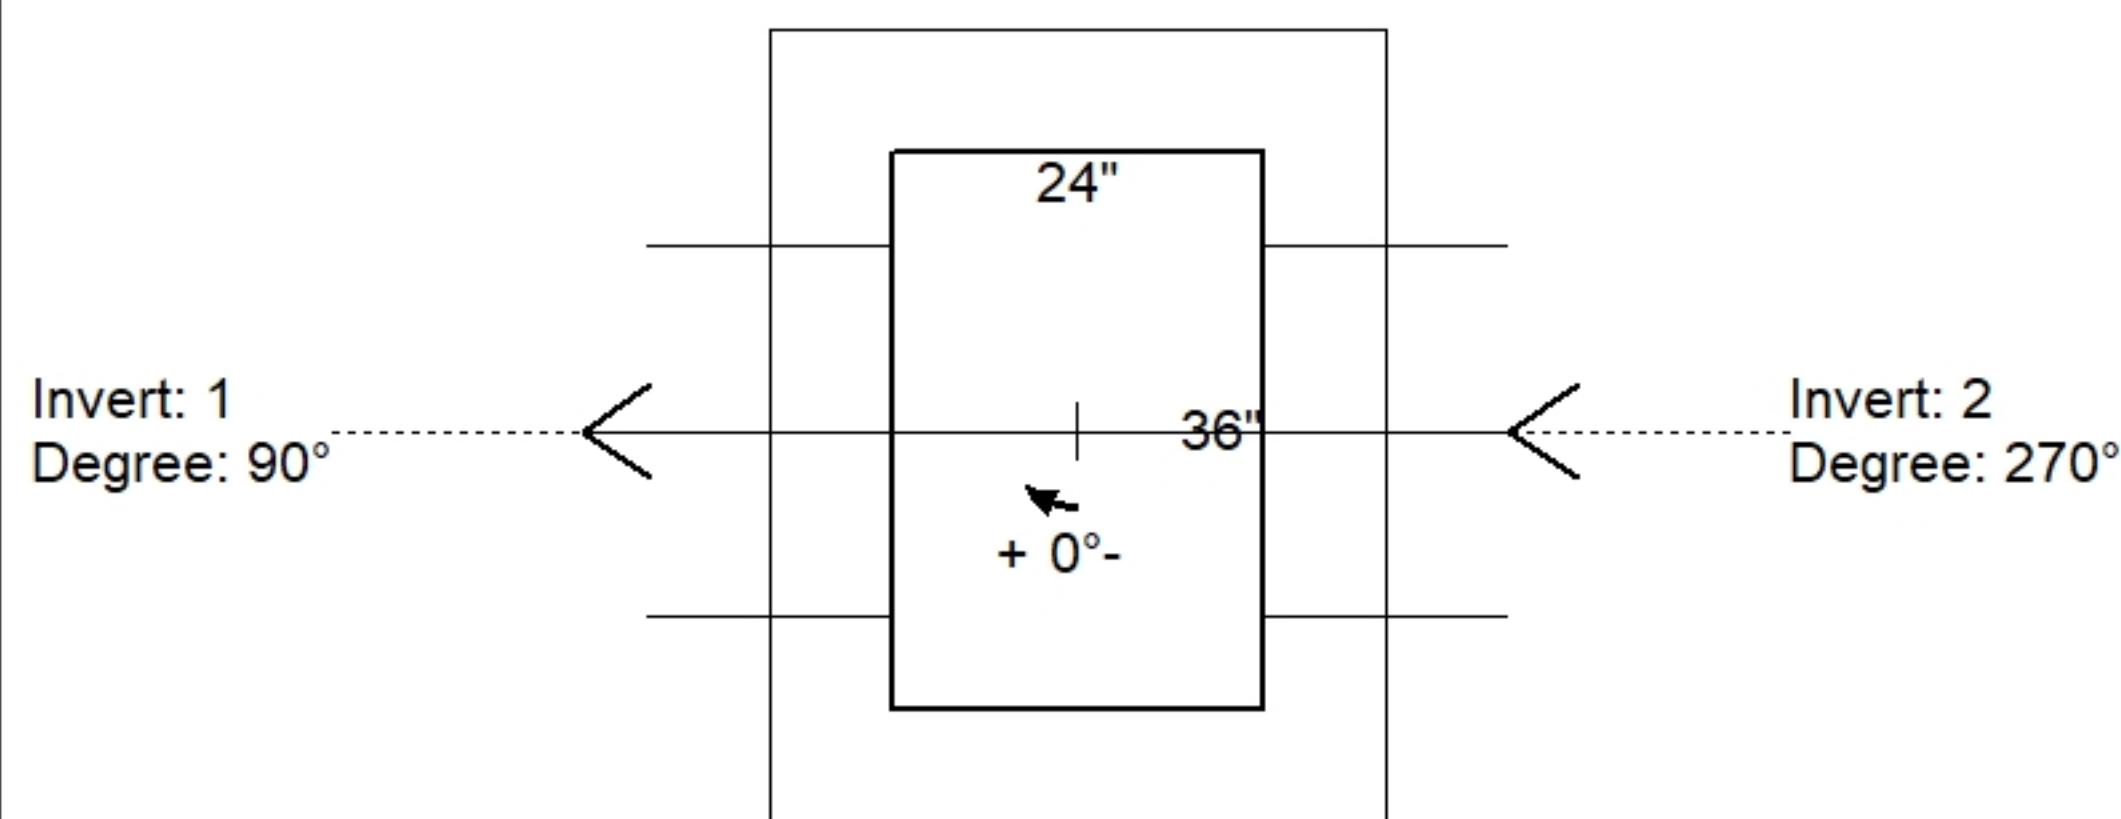

Position	Elev	Angle	Pipe	Pipe OD	Hole	Connector	Up (↓)	Ref
Rim	926.23'							
Reducer								
Invert 1	922.64'	90°	18" HDPE	21.2"	24"	Hole 24	0.025"	P1
Invert 2	922.64'	270°	18" HDPE	21.2"	24"	Hole 24	0.025"	P1
Invert 3								
Invert 4								
Invert 5								
Invert 6								
Invert 7								
Invert 8								

Default - Interior Dimensions

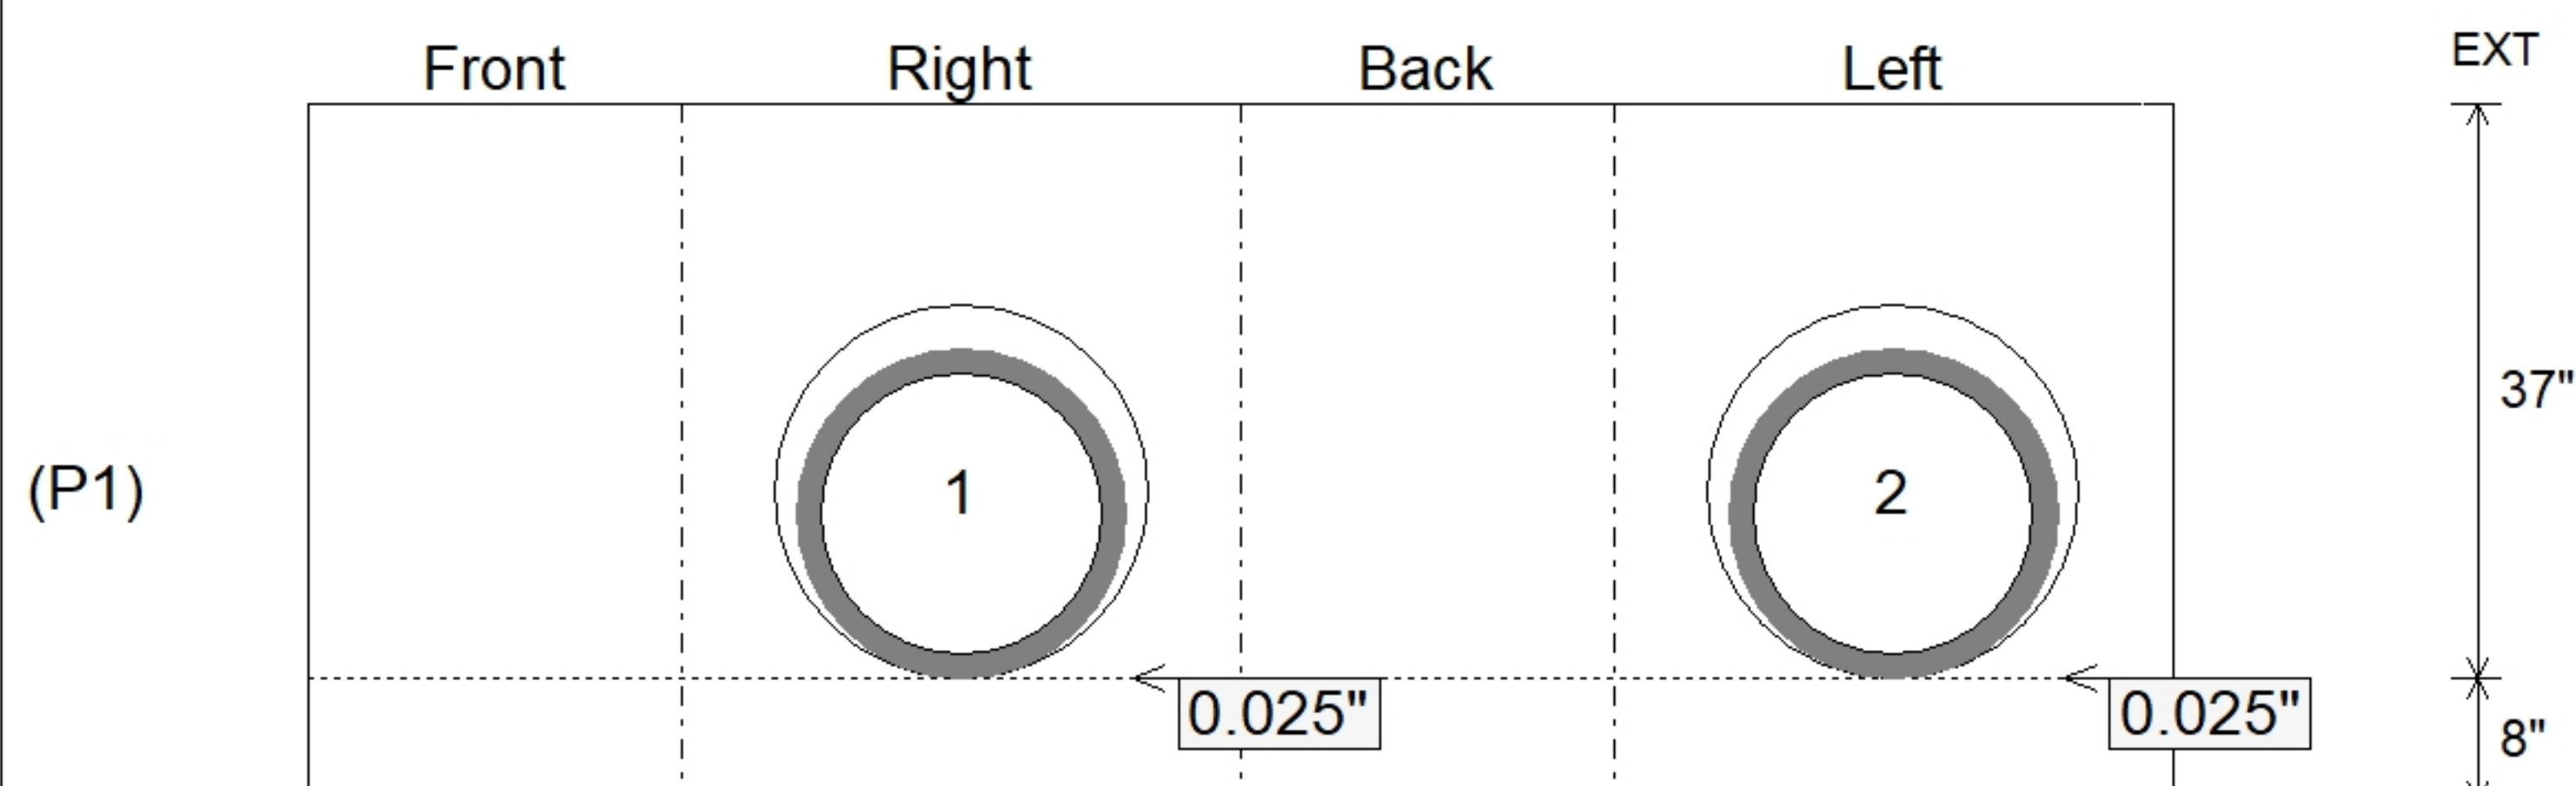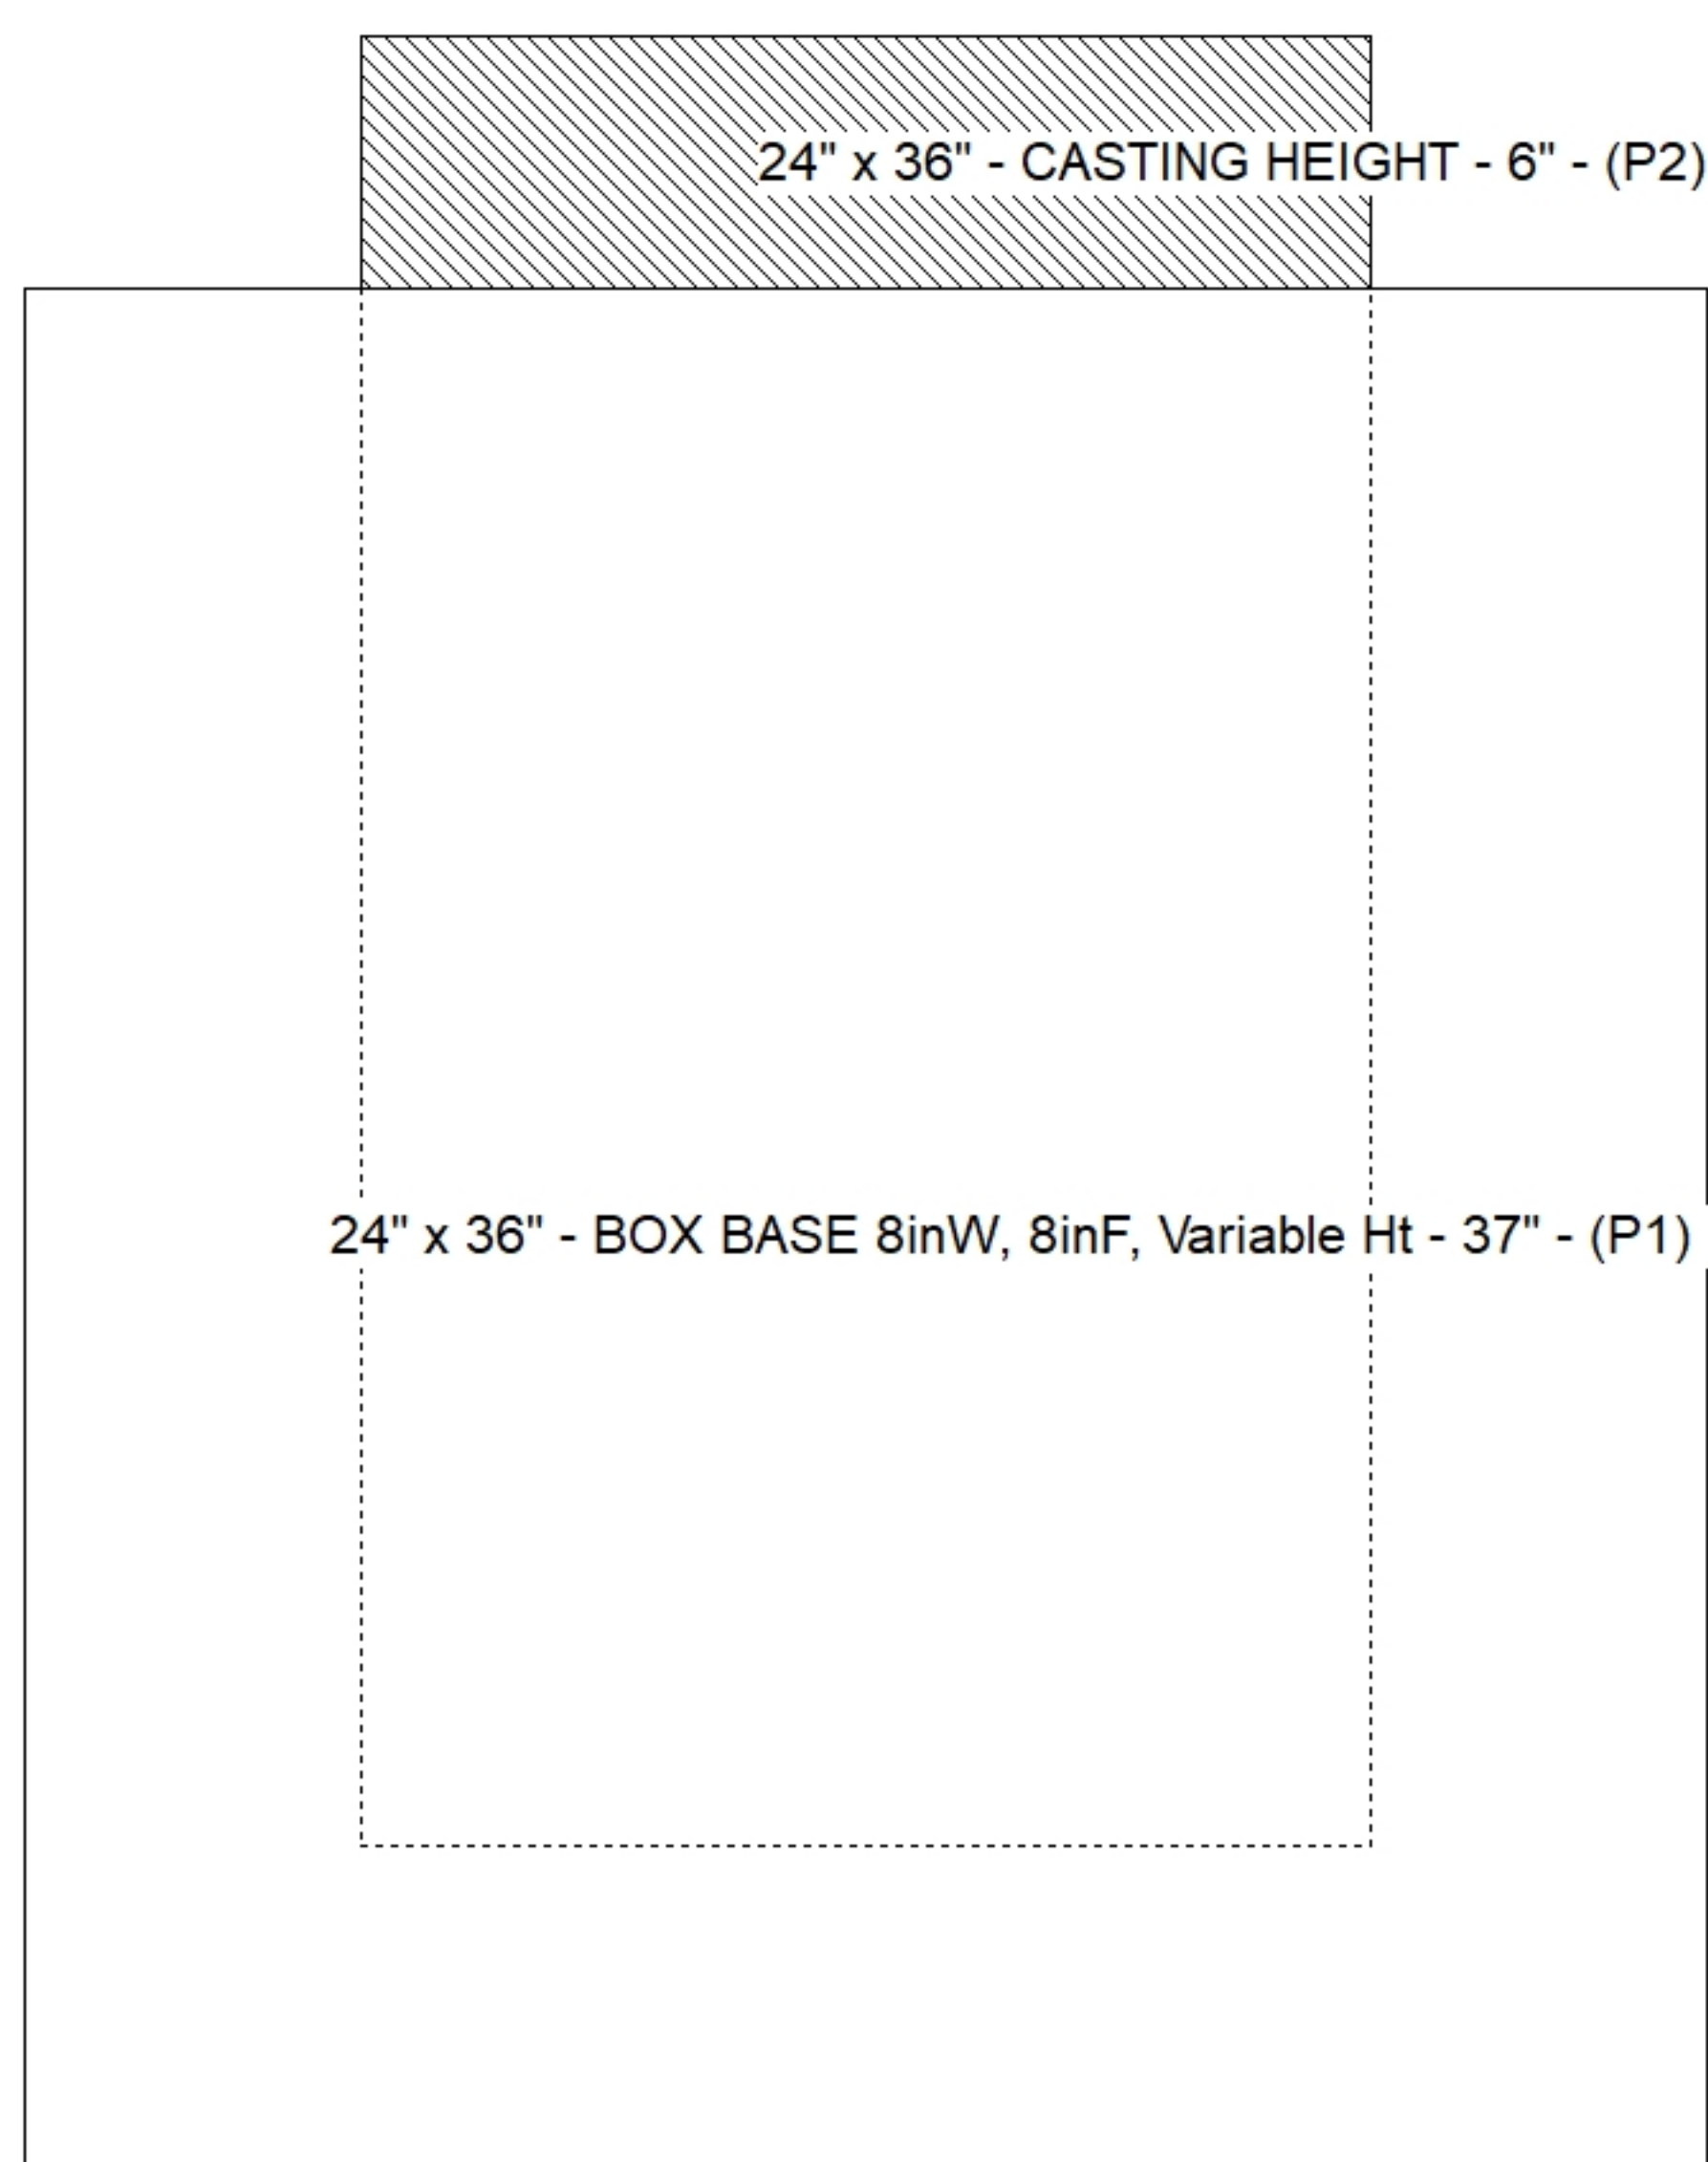

SUBMITTAL
APPROVED BY: