





Floor (Bot): 490.702'
Overall Height: 18.917'
Slack: 0.14"


Structure Total: 81120 lb

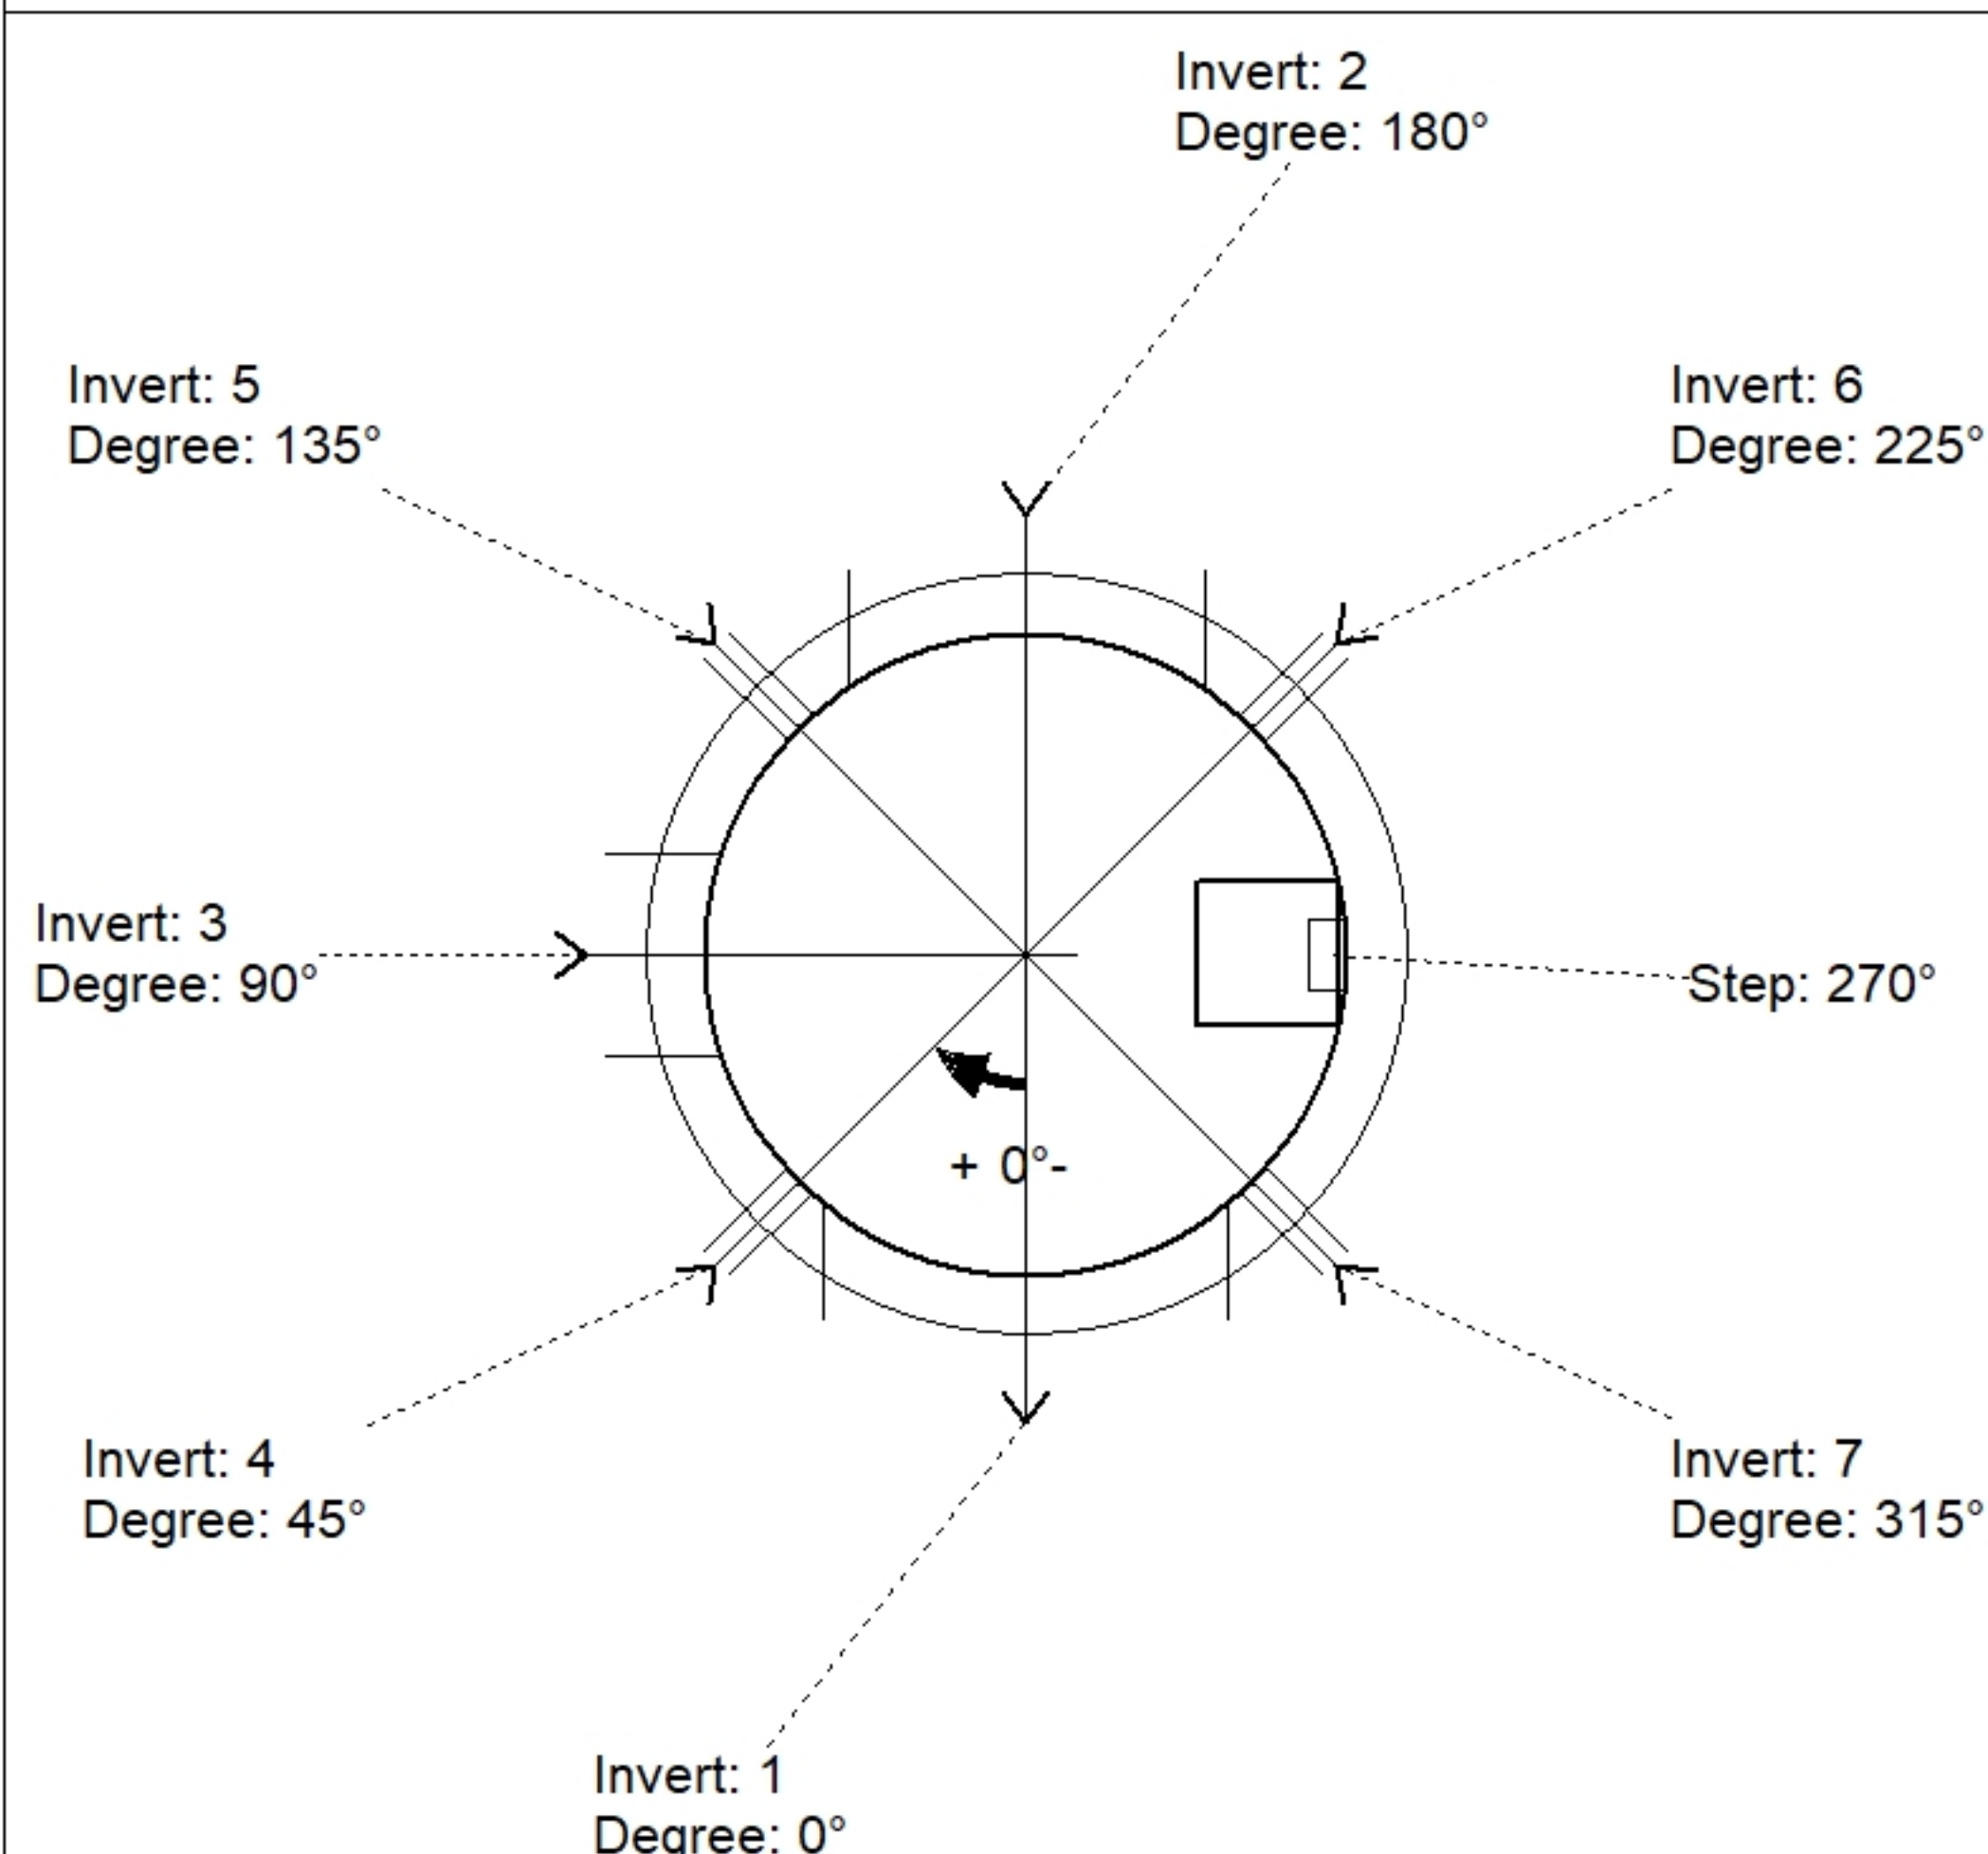

Position	Elev	Angle	Pipe	Pipe OD	Hole	Connector	Up (')	Ref
Rim	509.63'							
Reducer								
Invert 1	492.16'	0°	54" RCP B WALL	65"	68"	Hole 68	0"	P1
Invert 2	492.76'	180°	48" RCP B WALL	58"	60"	Hole 60	7.7"	P1
Invert 3	494.66'	90°	24" RCP B WALL	30"	34"	Hole 34	32.5"	P1
Invert 4	506.63'	45°	4" HDPE	4.8"	6"	Hole 6	29.74"	P3
Invert 5	506.63'	135°	4" HDPE	4.8"	6"	Hole 6	29.74"	P3
Invert 6	506.63'	225°	4" HDPE	4.8"	6"	Hole 6	29.74"	P3
Invert 7	506.63'	315°	4" HDPE	4.8"	6"	Hole 6	29.74"	P3
Invert 8								

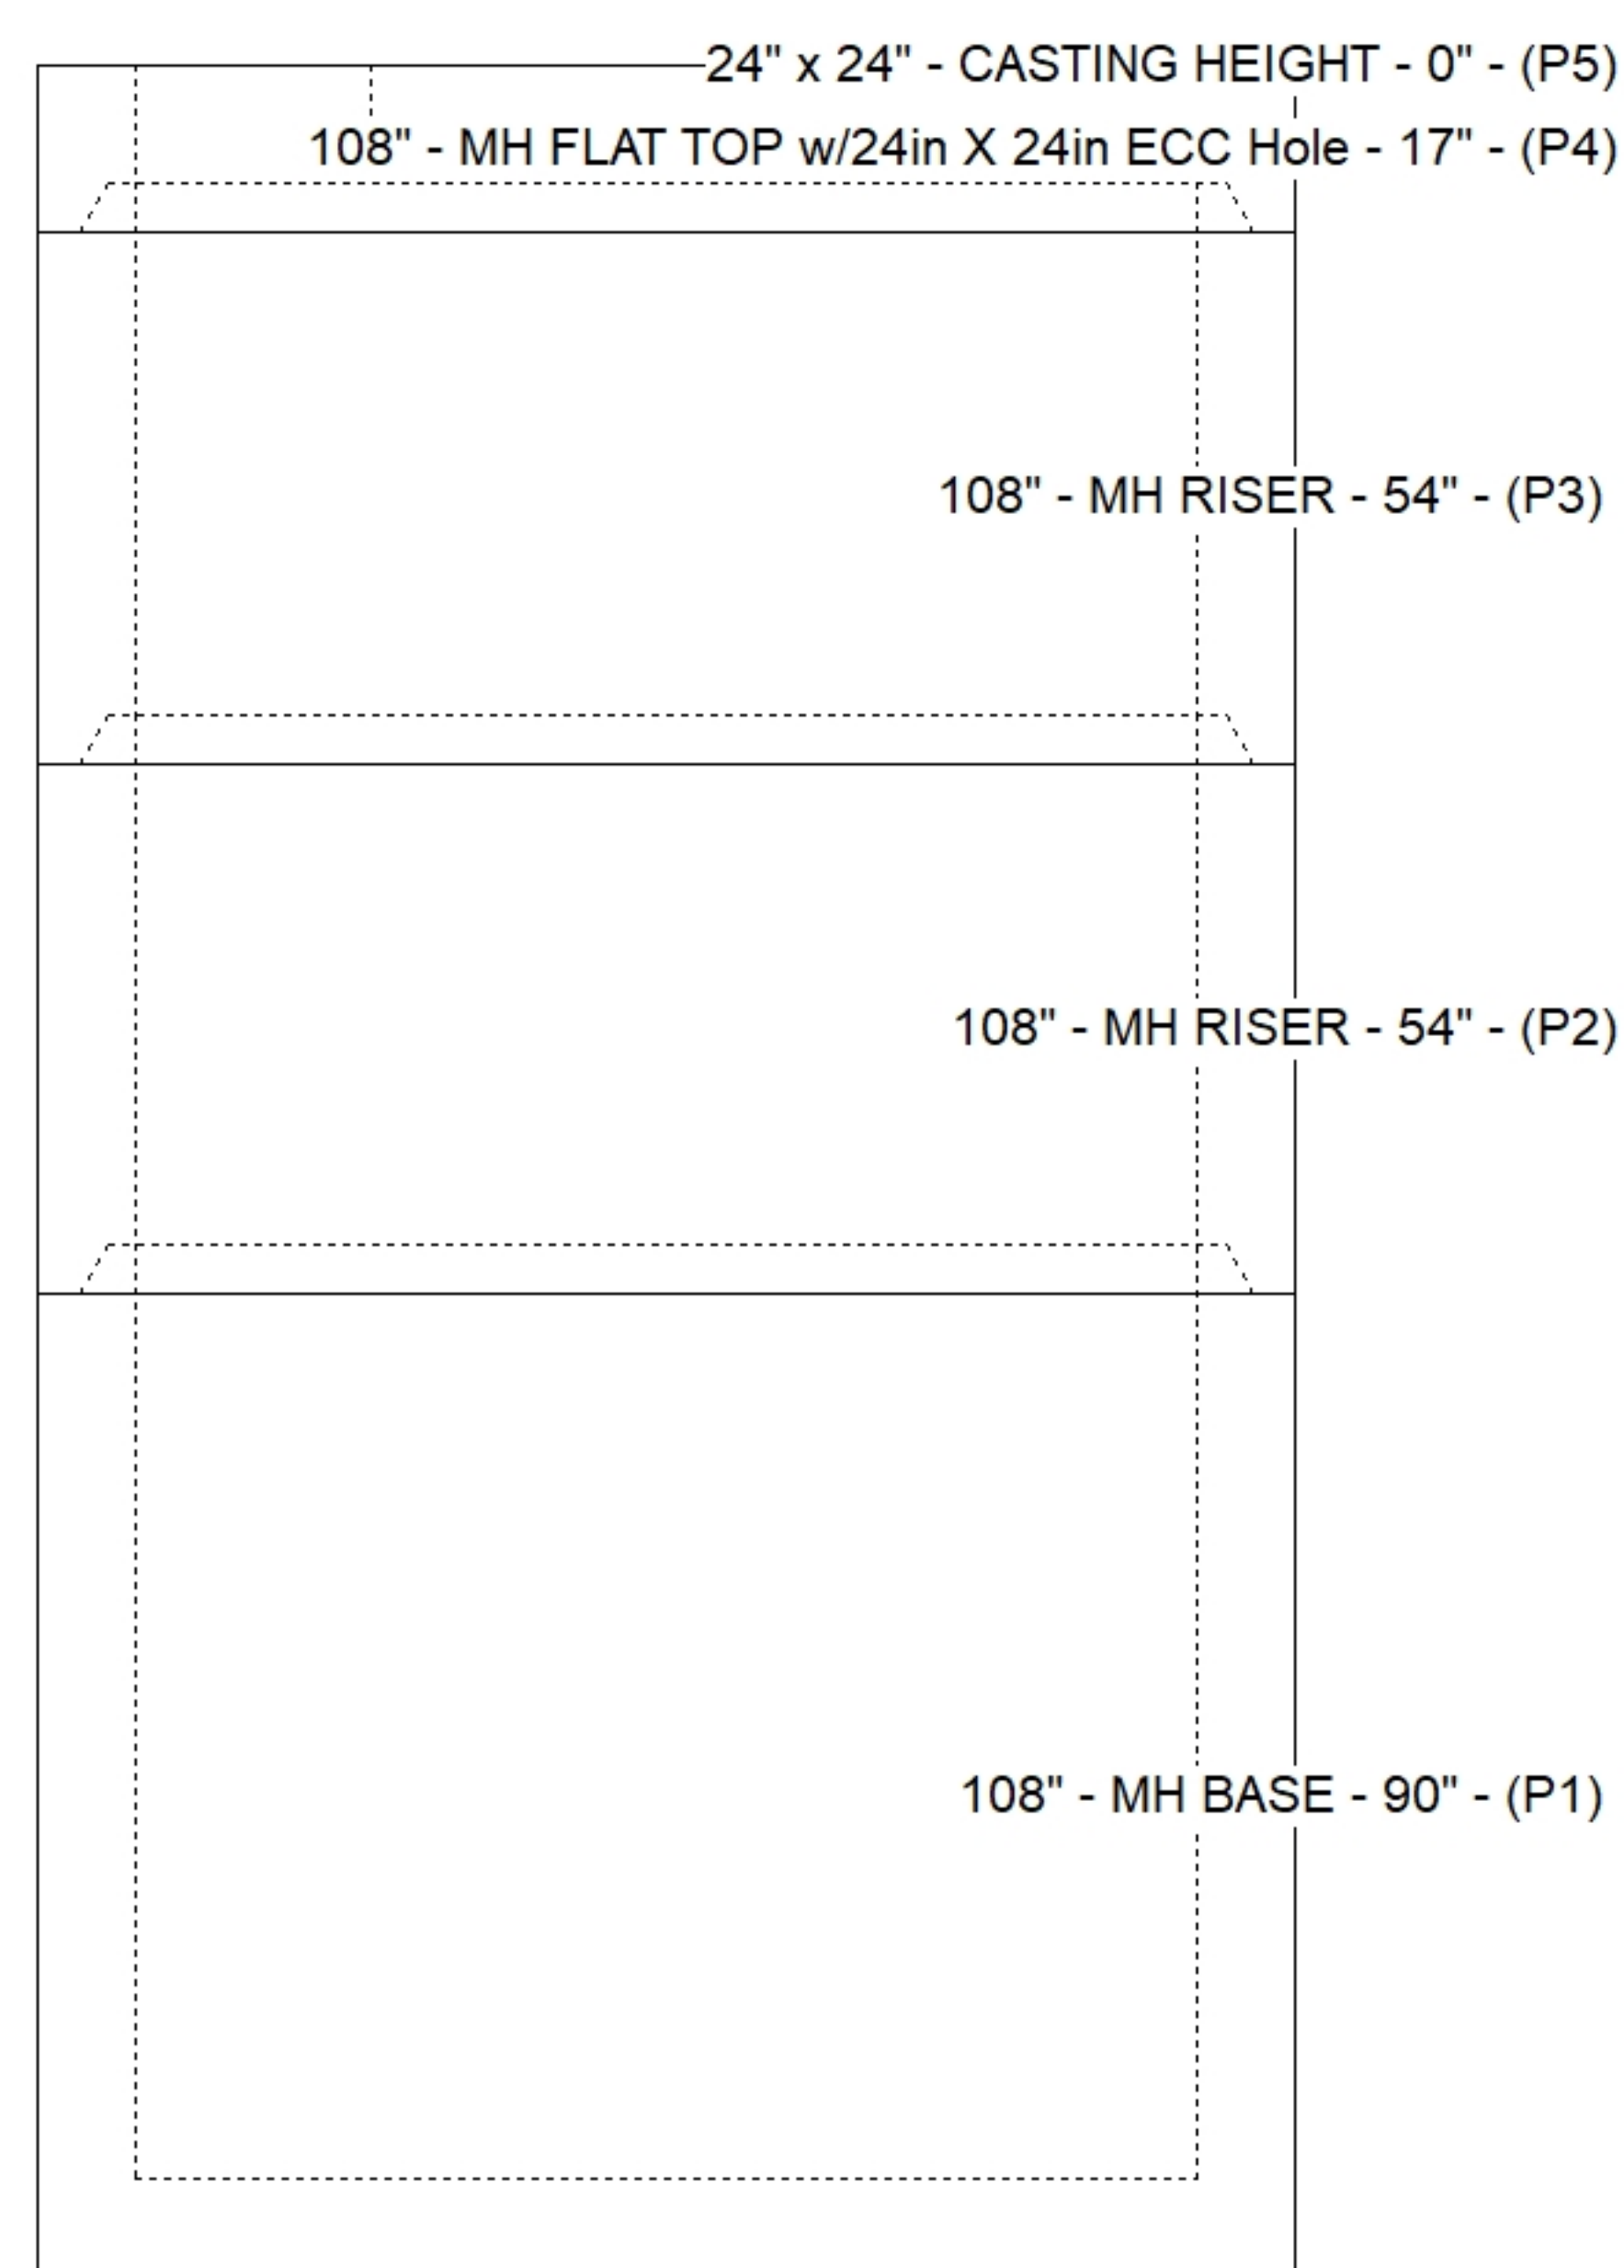

Default - Interior Dimensions

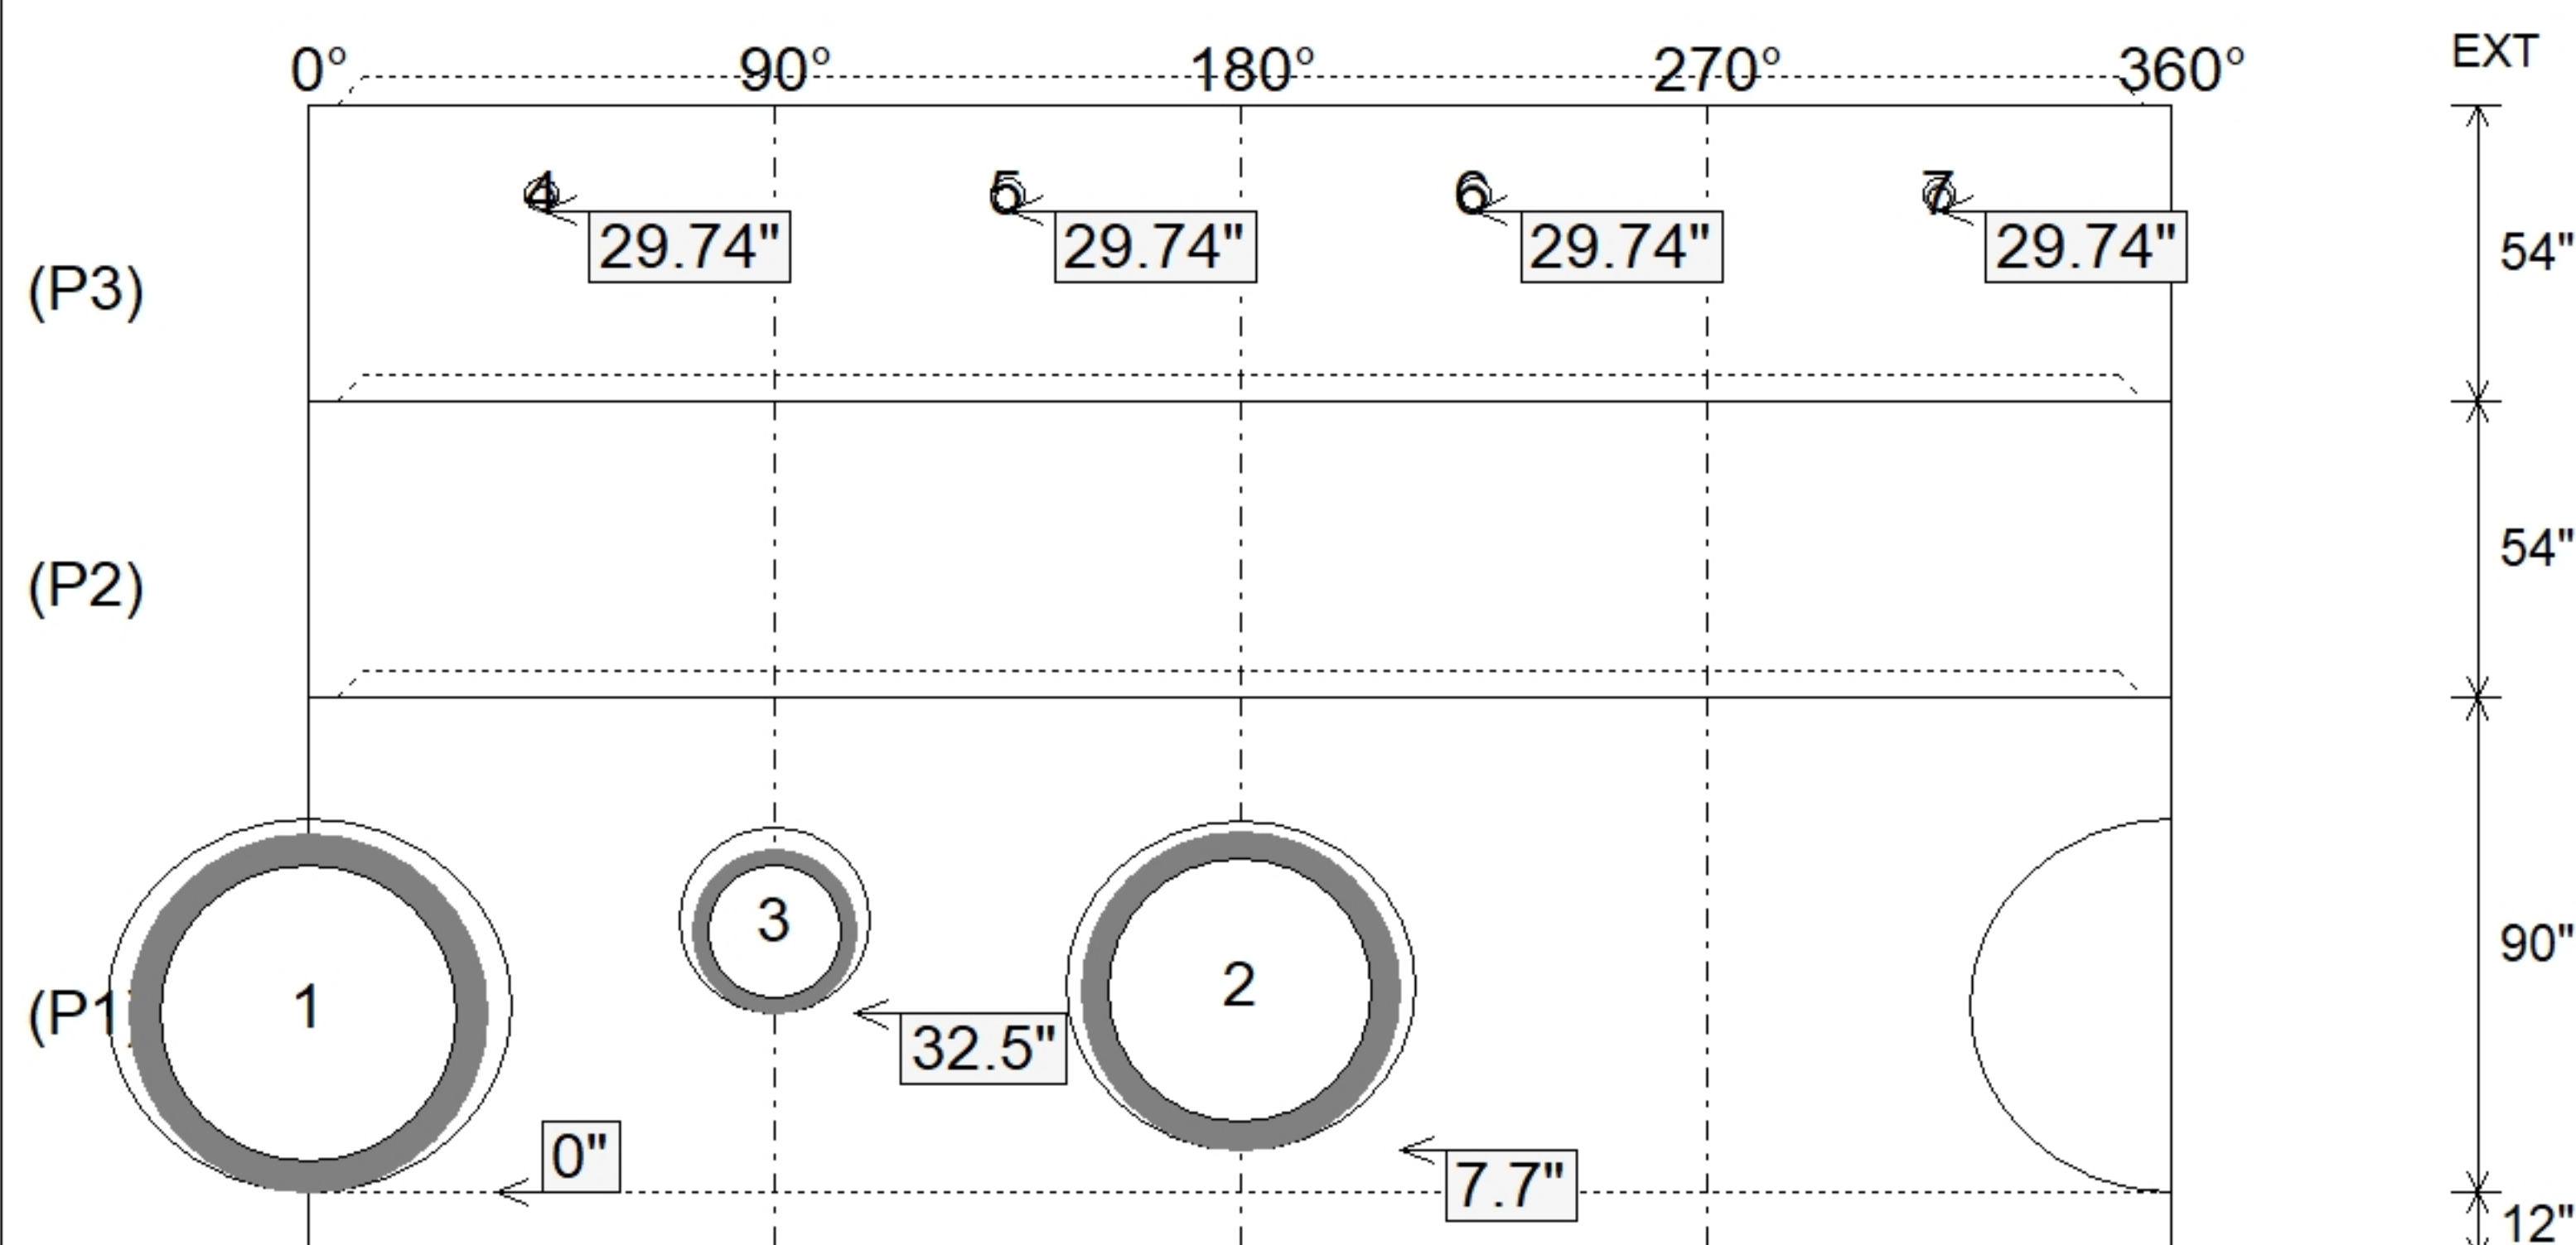

SUBMITTAL
APPROVED BY: