





Floor (Bot): 492.82'
Overall Height: 16.25'
Slack: 1.2"

P5) 24" - CASTING HEIGHT - 0"	0 lb
P4) 24" - GRADE RING - 4"	270 lb
P3) 108" - MH FLAT TOP w/24" ECC Hole - 17"	10472 lb
P2) 108" - MH RISER - 66"	20436 lb
P1) 108" - MH BASE - 96"	34453 lb
2) 108" - Conseal CS-102 1.00"	0 lb
2) 24" - Conseal CS-102 1.00"	0 lb
1) Hole - 76	0 lb
1) Hole - 62	0 lb
2) Hole - 34	0 lb
4) Hole - 6	0 lb
14) MH Step ML-10-TDS-NCR - 10"	0 lb


Structure Total:	65631 lb

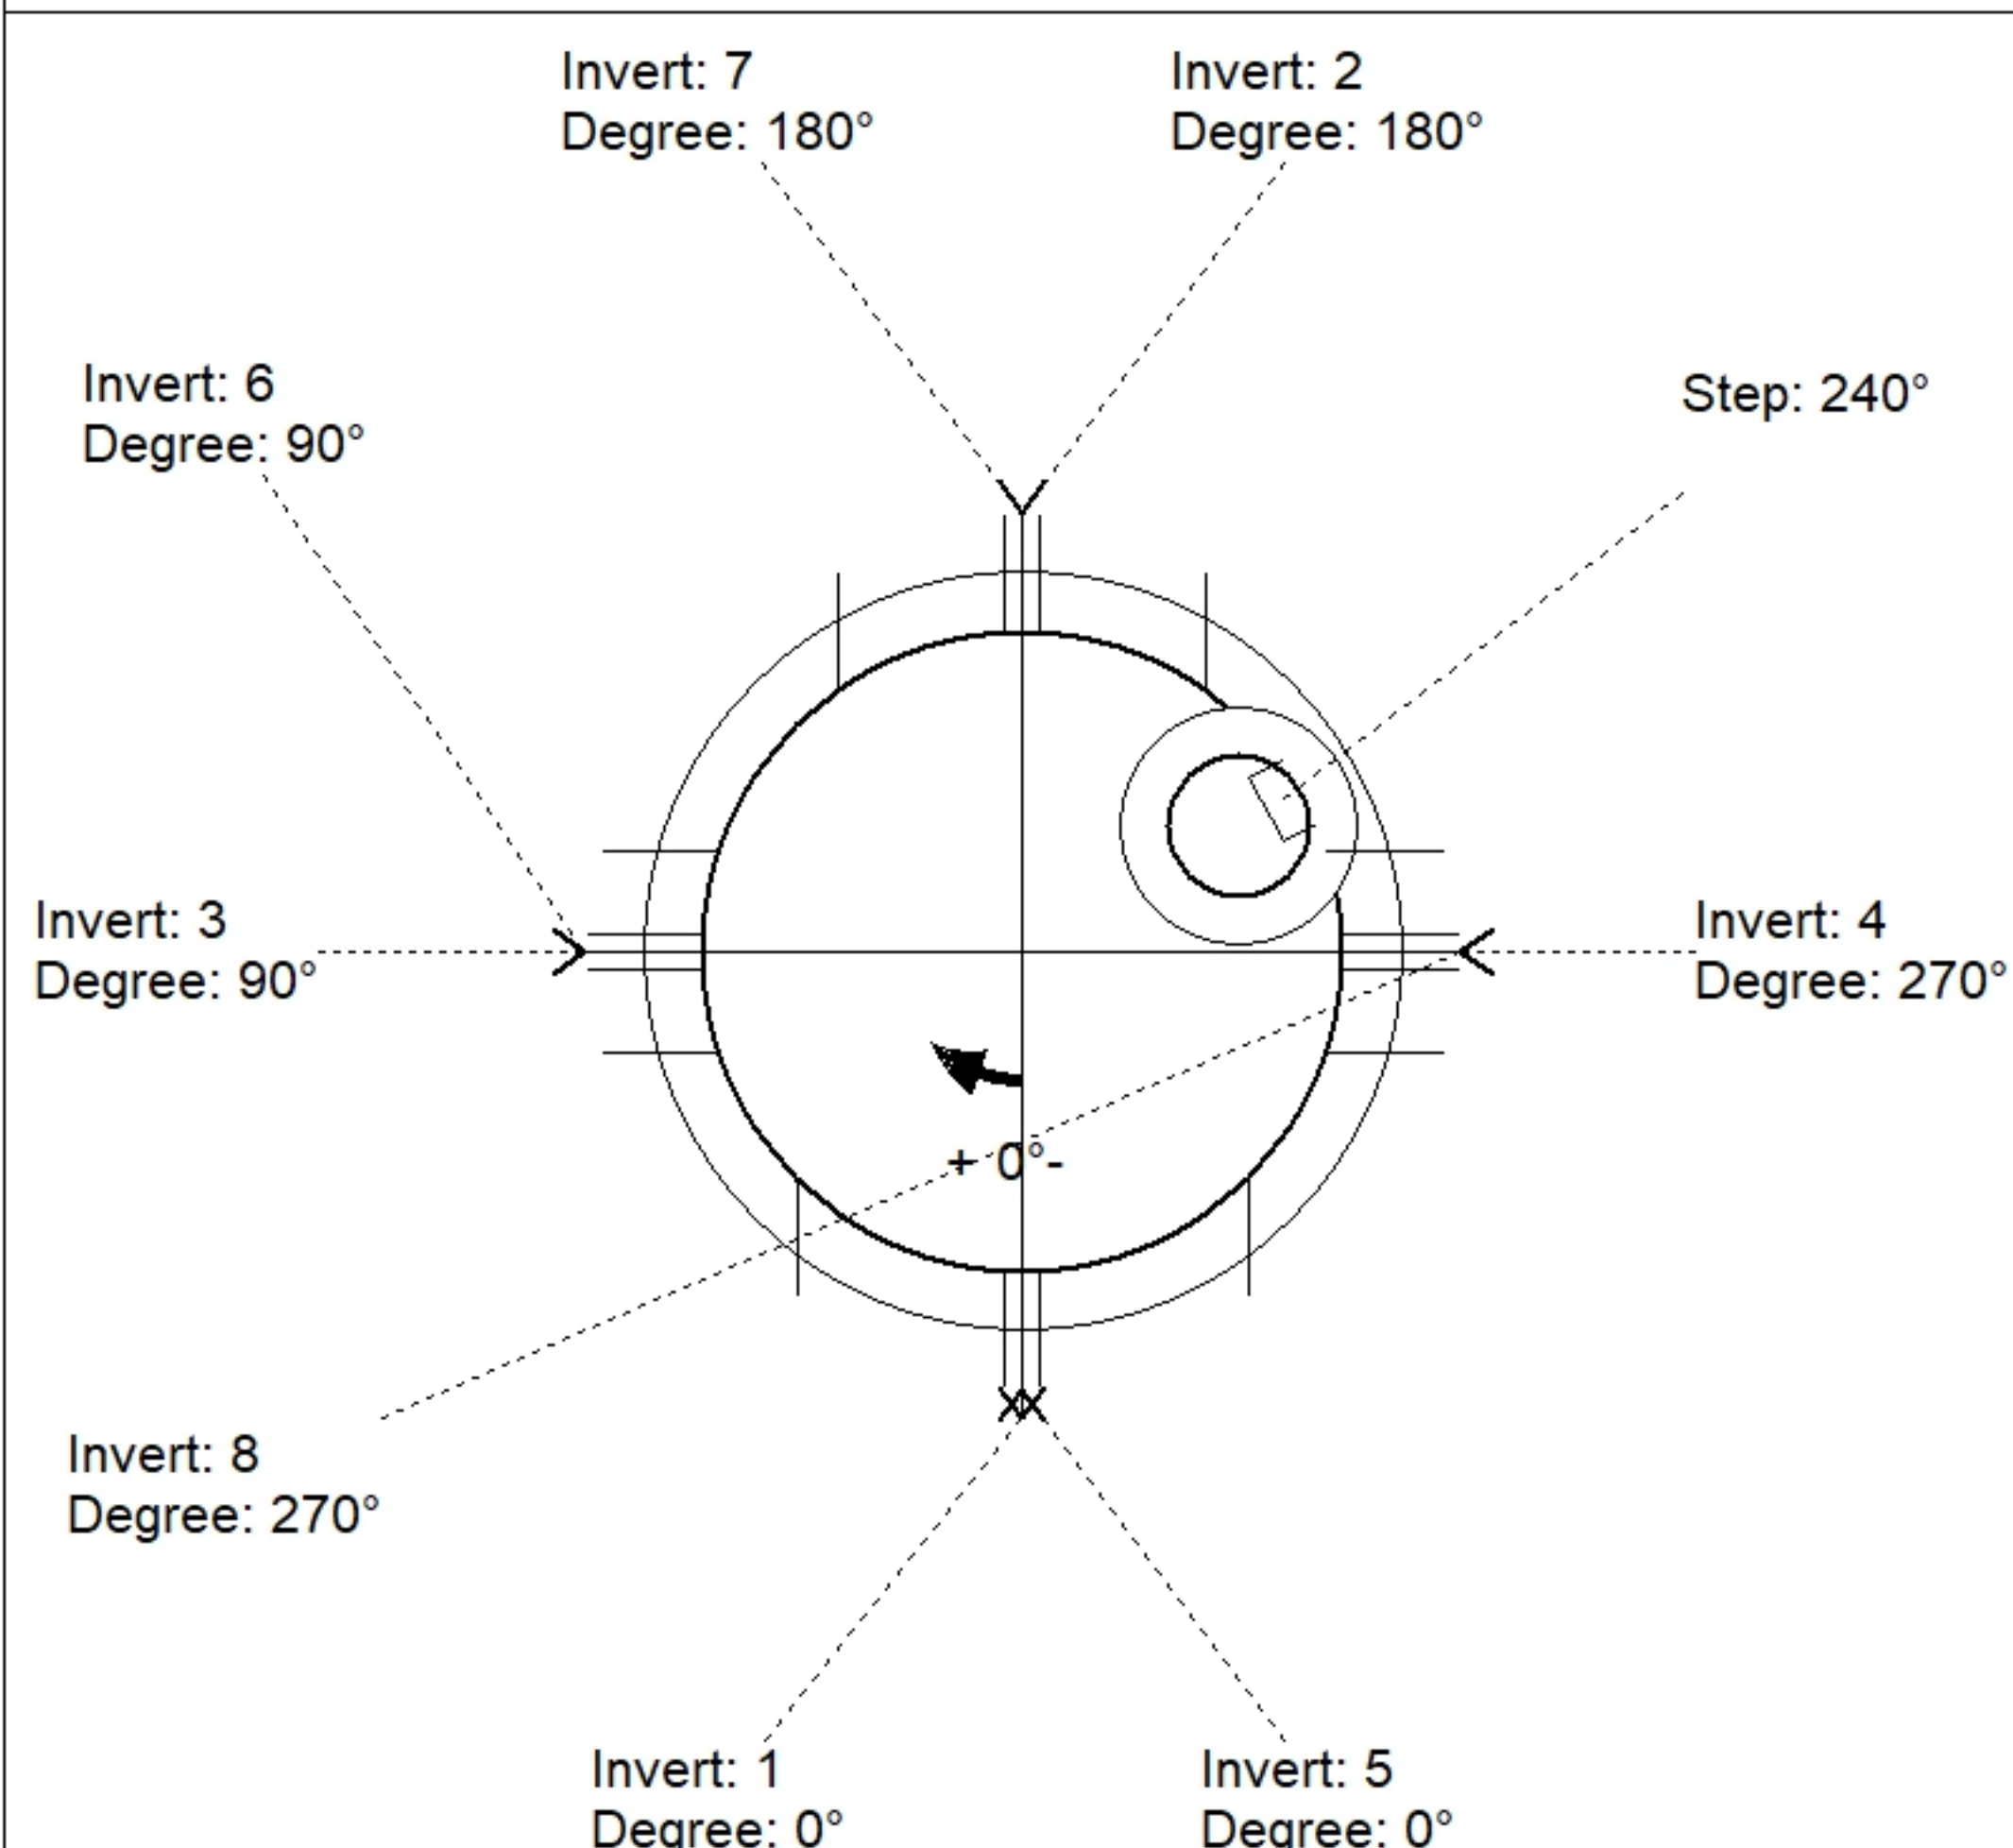

Position	Elev	Angle	Pipe	Pipe OD	Hole	Connector	Up (⌋)	Ref
Rim	509.17'							
Reducer								
Invert 1	494.32'	0°	60" RCP B WALL	72"	76"	Hole 76	0"	P1
Invert 2	494.42'	180°	48" RCP B WALL	58"	62"	Hole 62	2.2"	P1
Invert 3	497.32'	90°	24" RCP B WALL	30"	34"	Hole 34	39"	P1
Invert 4	497.32'	270°	24" RCP B WALL	30"	34"	Hole 34	39"	P1
Invert 5	505.94'	0°	4" HDPE	4.8"	6"	Hole 6	44.04"	P2
Invert 6	505.94'	90°	4" HDPE	4.8"	6"	Hole 6	44.04"	P2
Invert 7	505.94'	180°	4" HDPE	4.8"	6"	Hole 6	44.04"	P2
Invert 8	505.94'	270°	4" HDPE	4.8"	6"	Hole 6	44.04"	P2

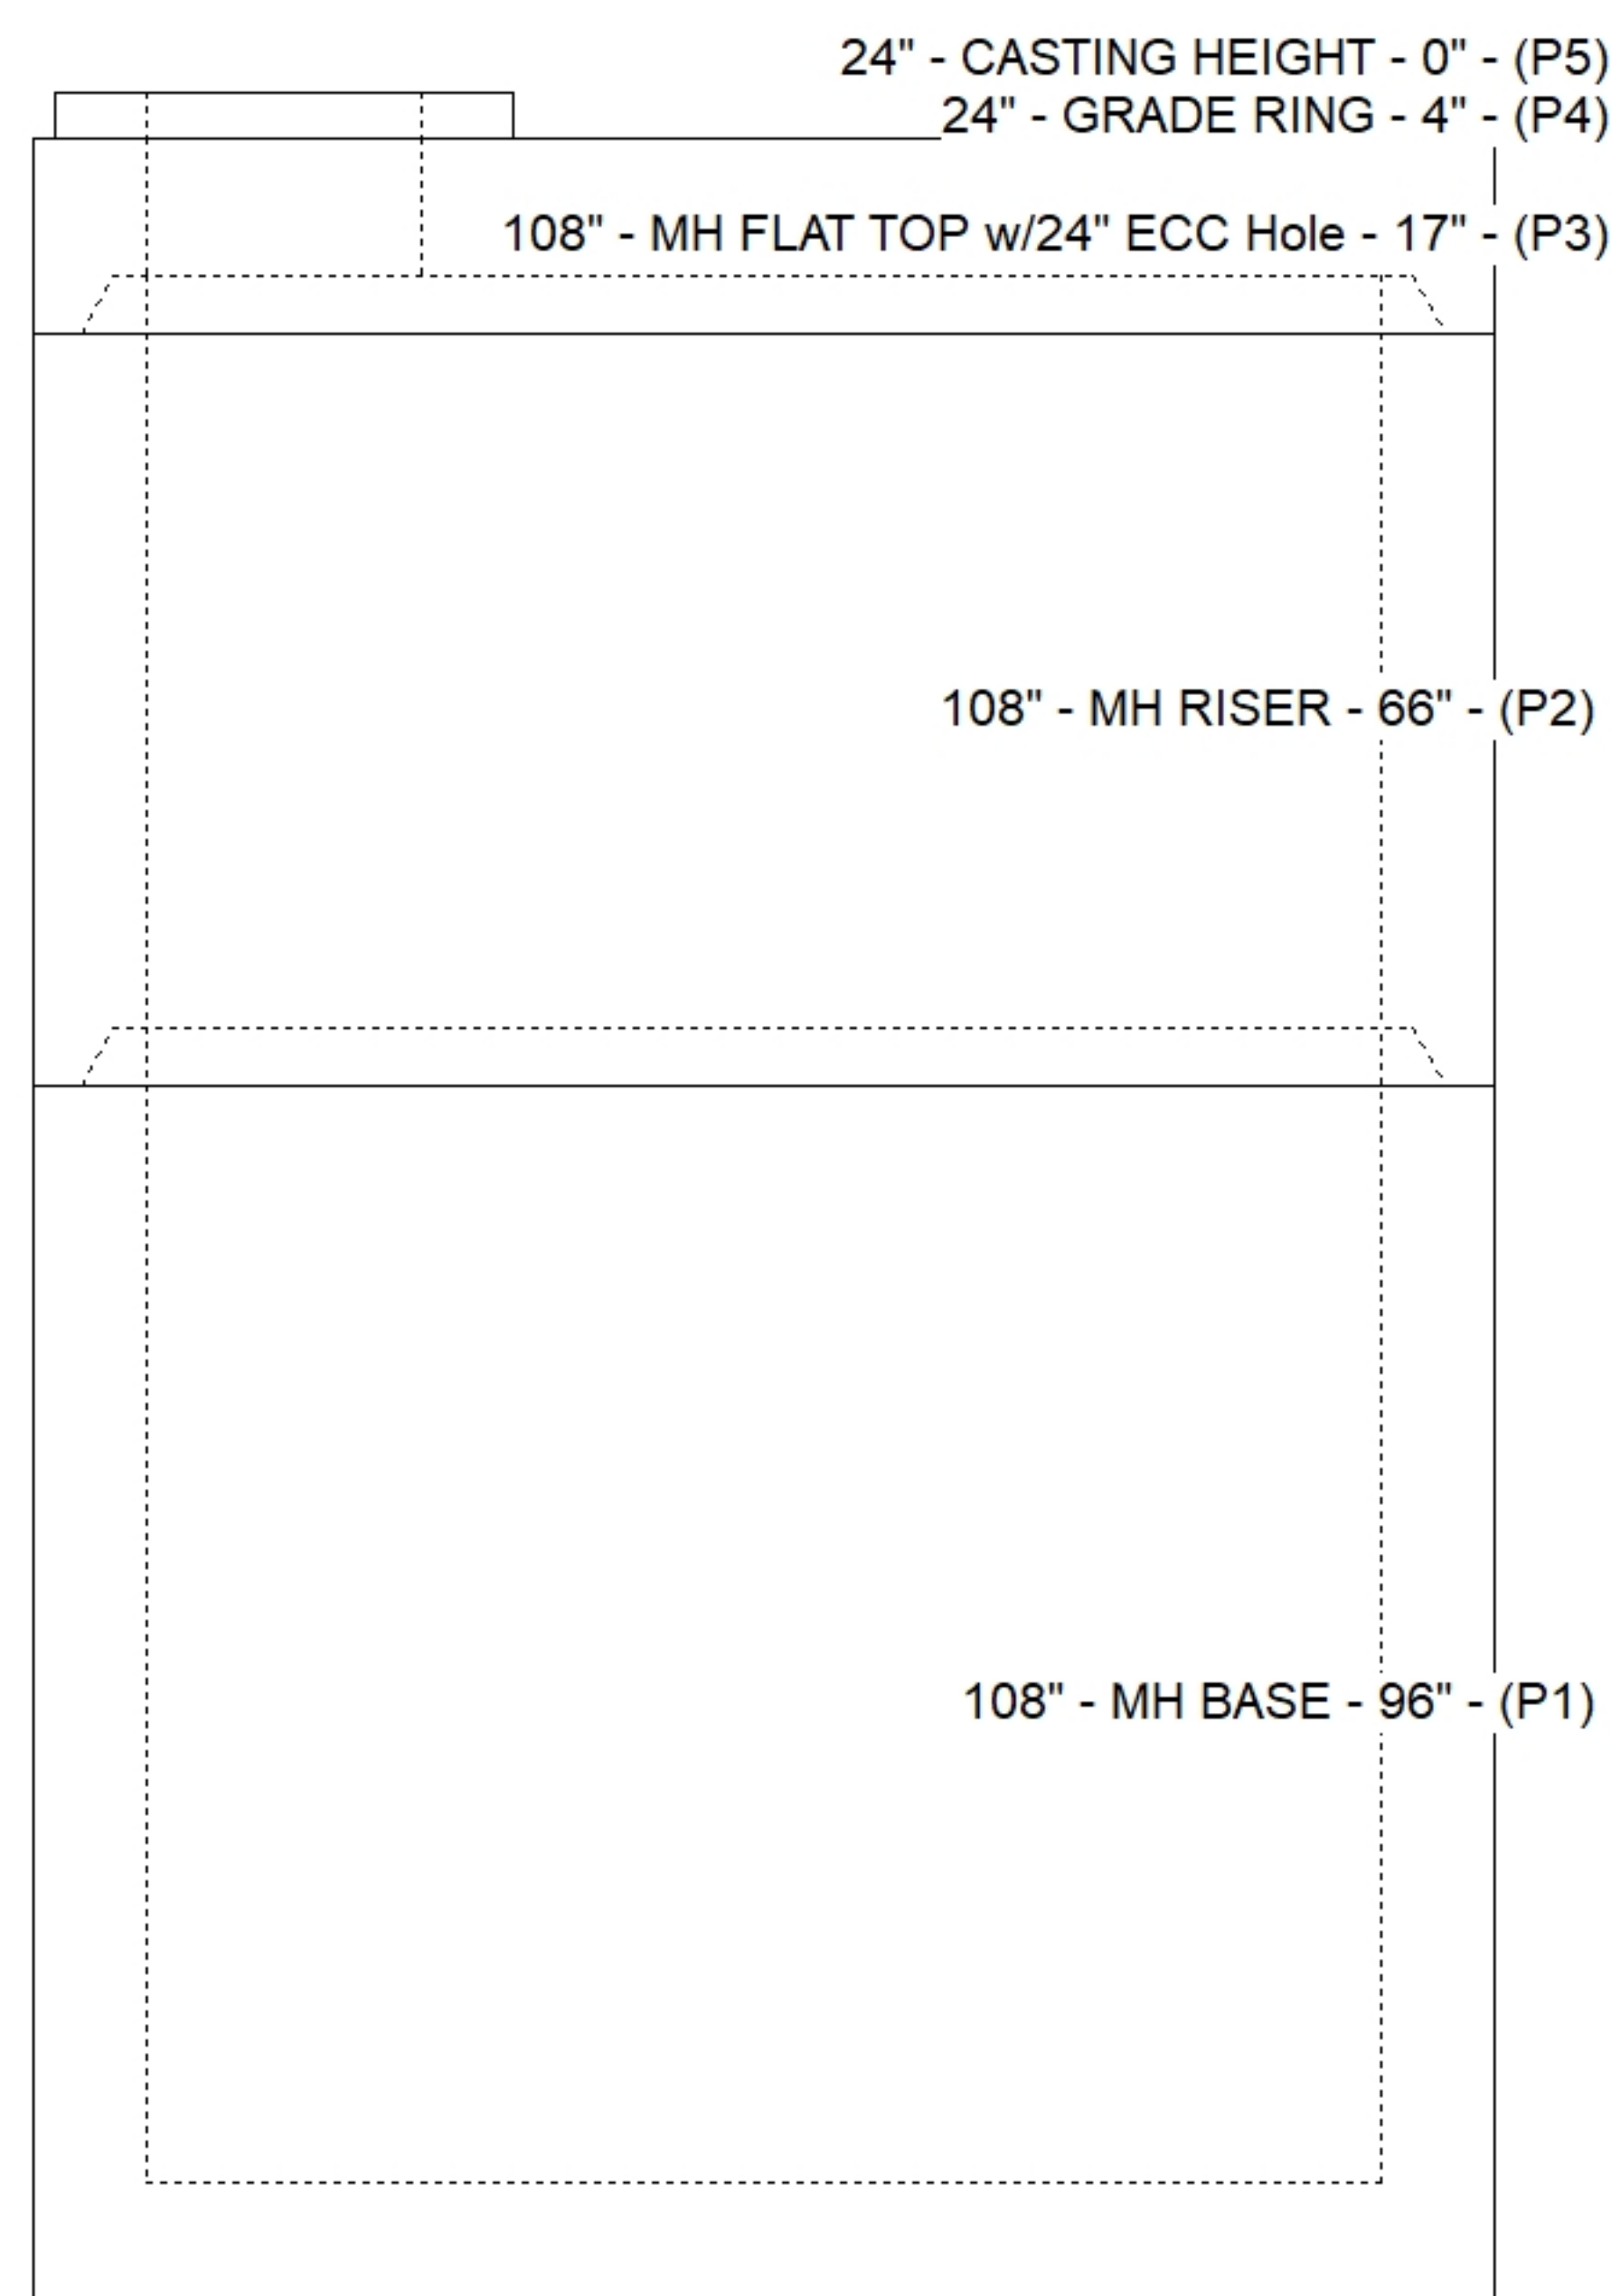

Default - Interior Dimensions

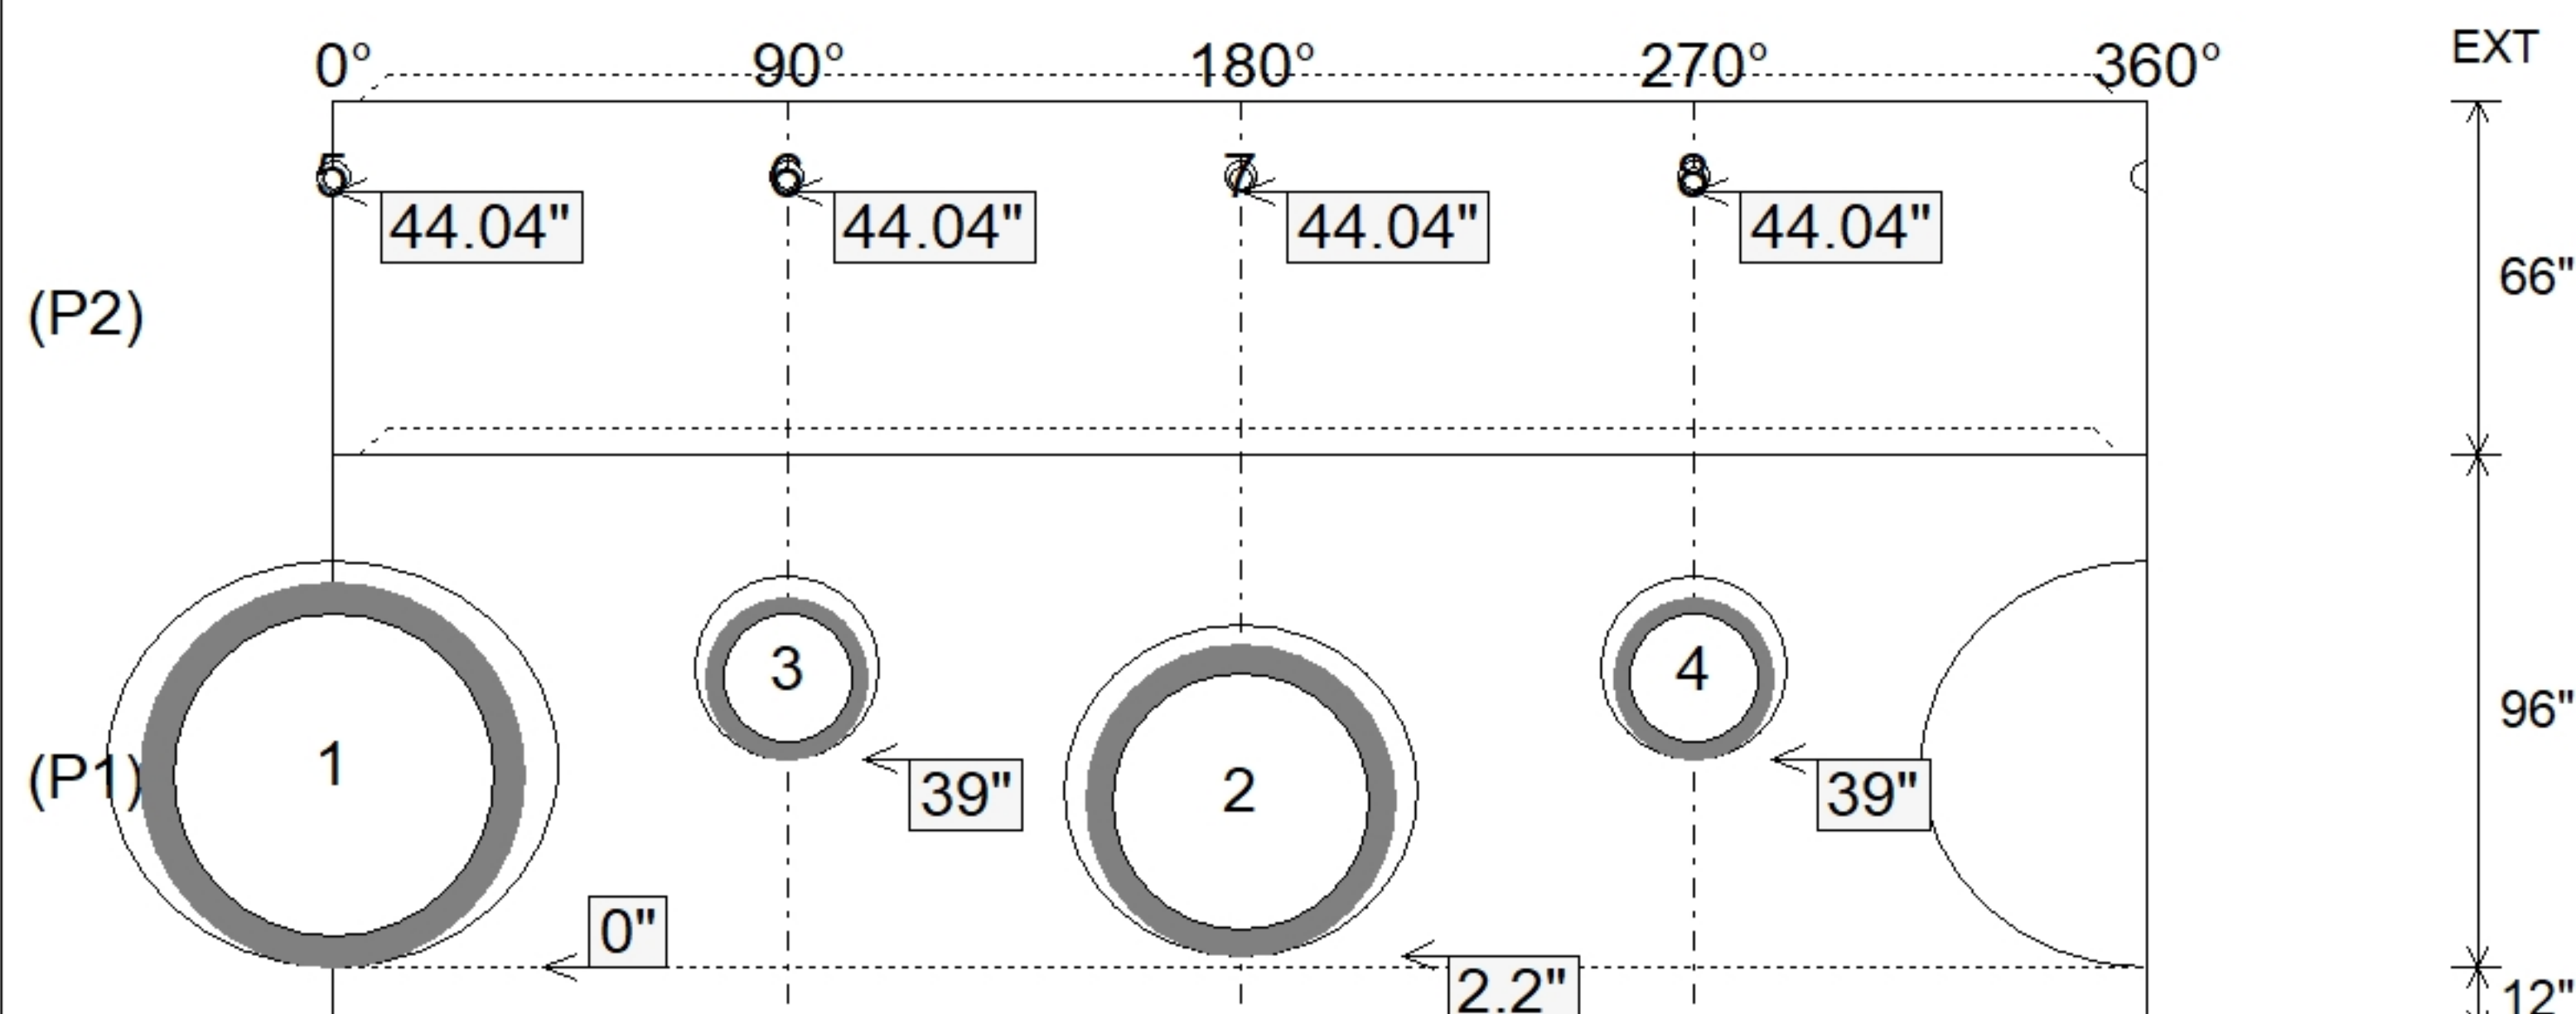

SUBMITTAL
APPROVED BY: