



Floor (Bot): 490.92'
Overall Height: 18.25'
Slack: 0"

P5) 24" - CASTING HEIGHT - 0"	0 lb
P4) 24" - GRADE RING - 4"	270 lb
P3) 108" - MH FLAT TOP w/24" ECC Hole - 17"	10472 lb
P2) 108" - MH RISER - 90"	27901 lb
P1) 108" - MH BASE - 96"	33749 lb
2) 108" - Conseal CS-102 1.00"	0 lb
2) 24" - Conseal CS-102 1.00"	0 lb
2) Hole - 76	0 lb
1) Hole - 34	0 lb
4) Hole - 6	0 lb
16) MH Step ML-10-TDS-NCR - 10"	0 lb

Structure Total:	72392 lb

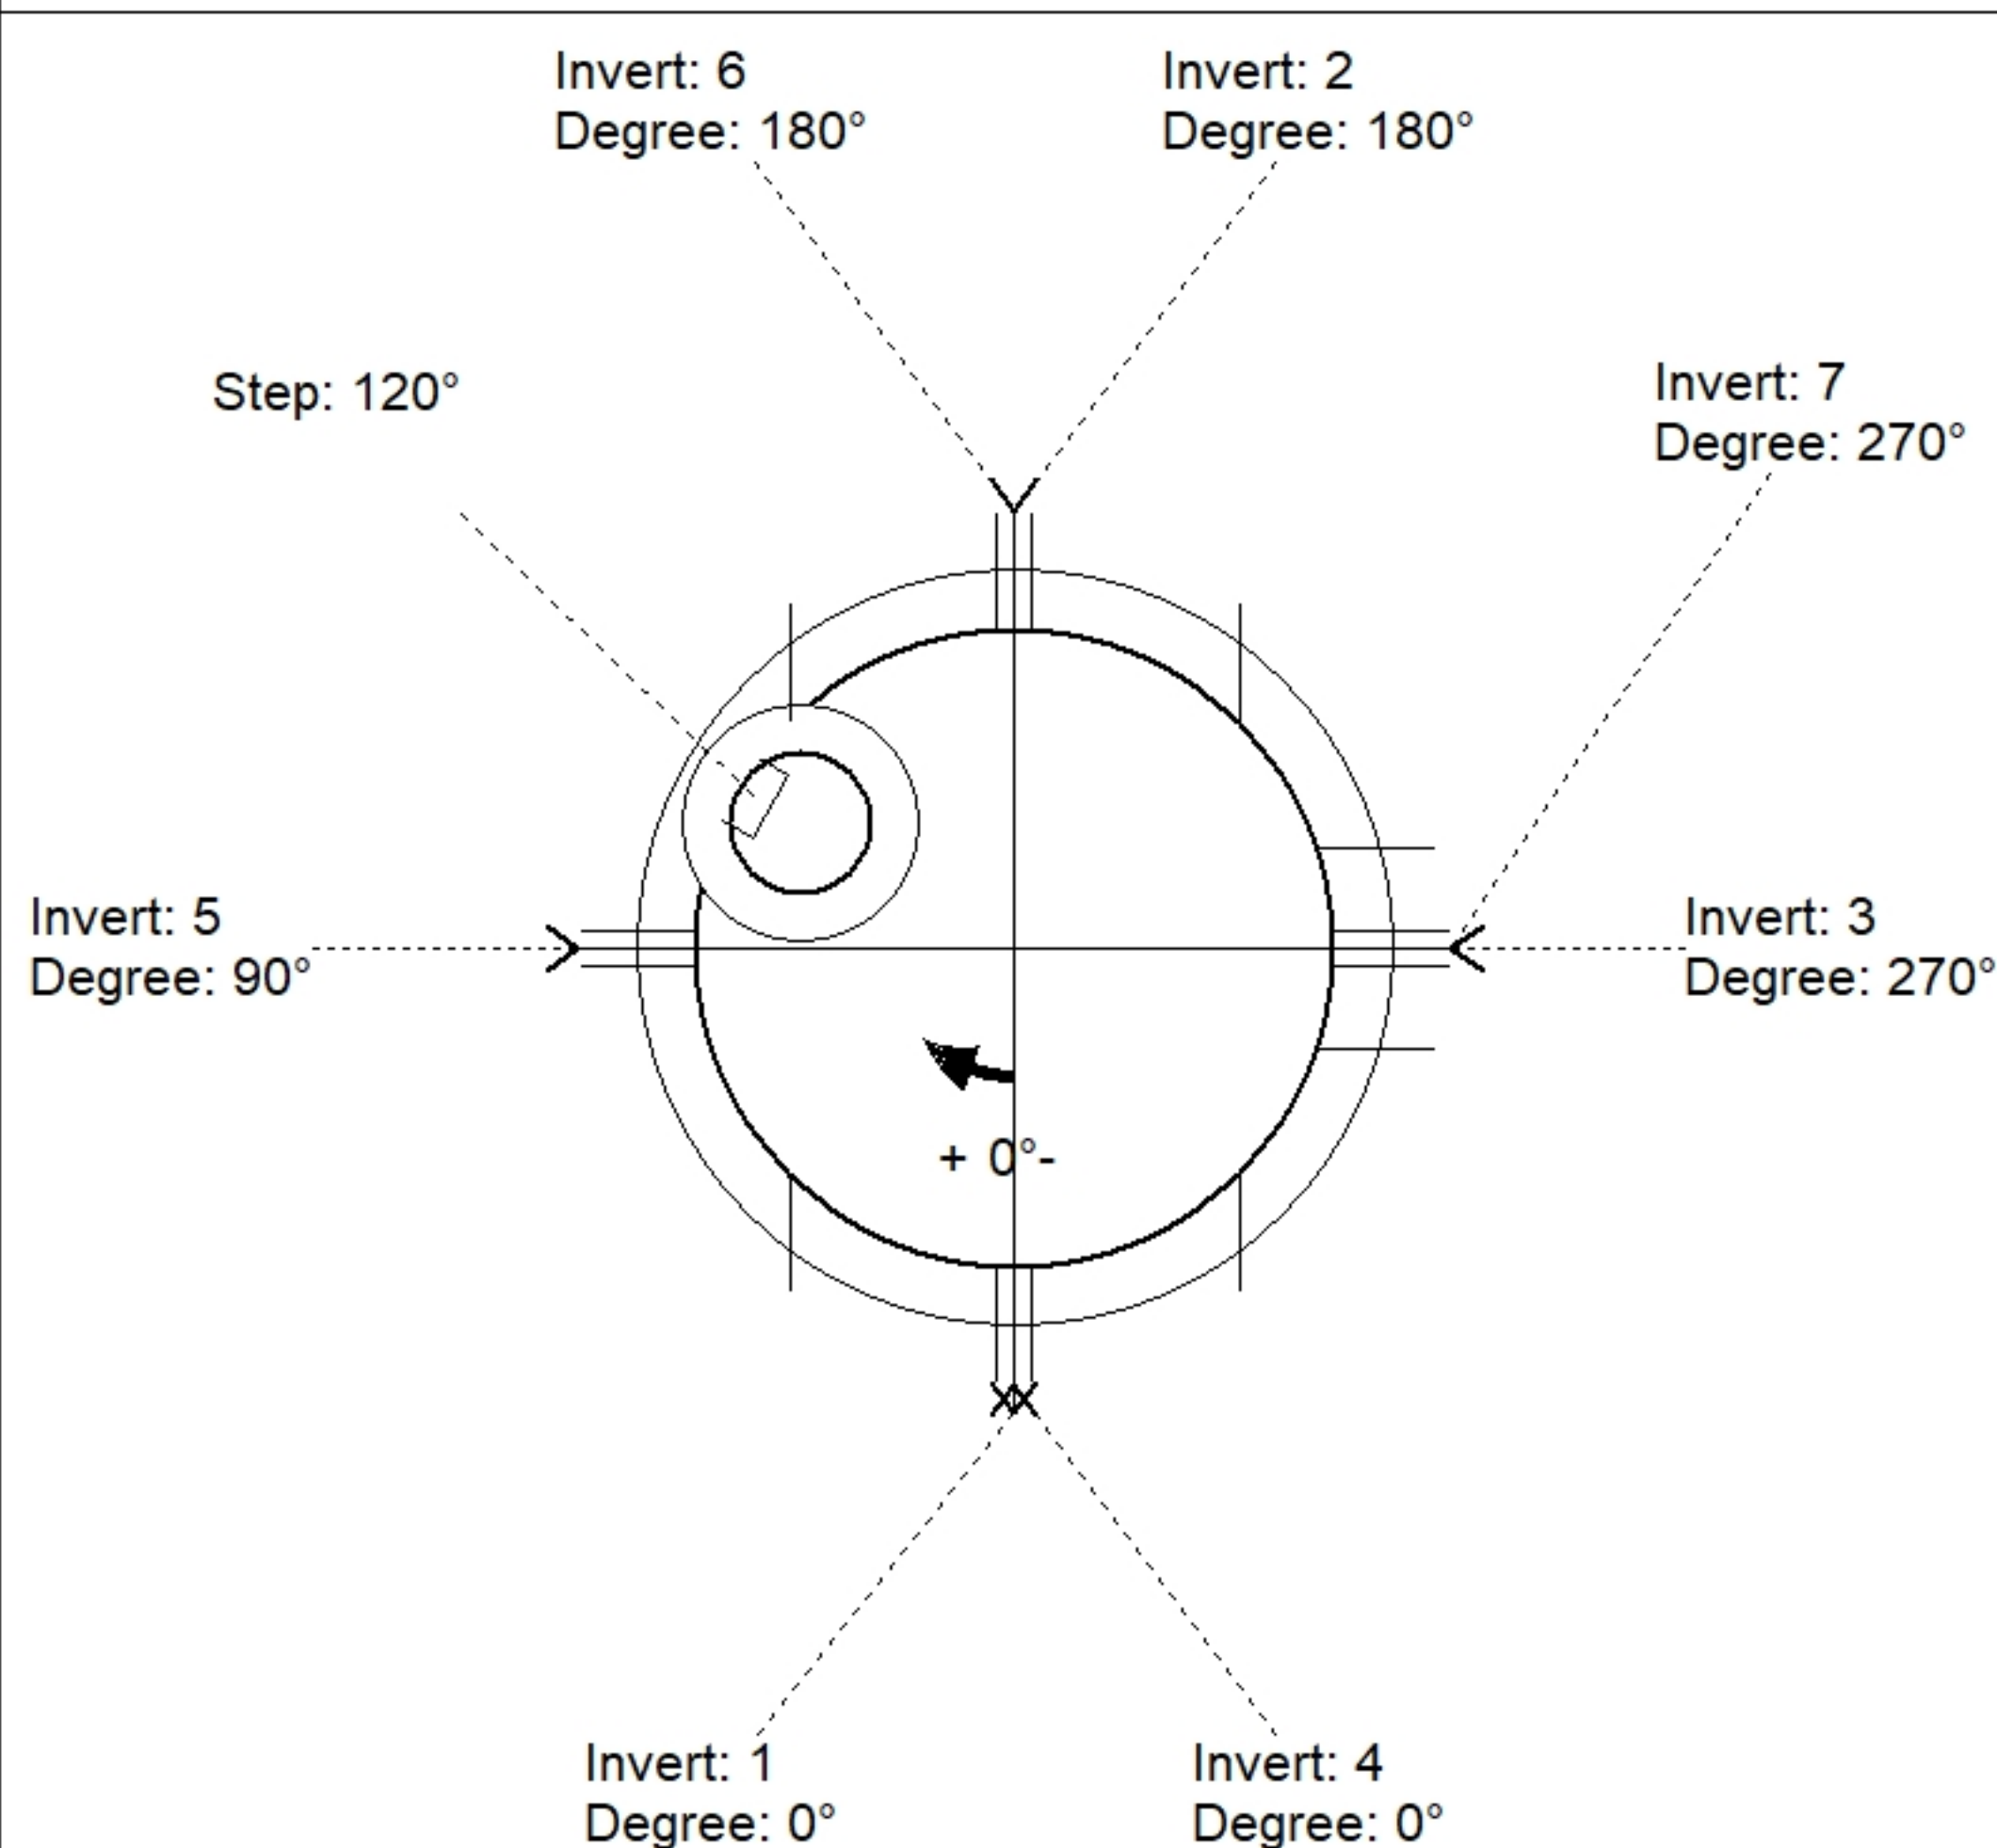

Position	Elev	Angle	Pipe	Pipe OD	Hole	Connector	Up (')	Ref
Rim	509.17'							
Reducer								
Invert 1	492.42'	0°	60" RCP B WALL	72"	76"	Hole 76	0"	P1
Invert 2	492.52'	180°	60" RCP B WALL	72"	76"	Hole 76	1.2"	P1
Invert 3	495.42'	270°	24" RCP B WALL	30"	34"	Hole 34	39"	P1
Invert 4	506.17'	0°	4" HDPE	4.8"	6"	Hole 6	69.6"	P2
Invert 5	506.17'	90°	4" HDPE	4.8"	6"	Hole 6	69.6"	P2
Invert 6	506.17'	180°	4" HDPE	4.8"	6"	Hole 6	69.6"	P2
Invert 7	506.17'	270°	4" HDPE	4.8"	6"	Hole 6	69.6"	P2
Invert 8								

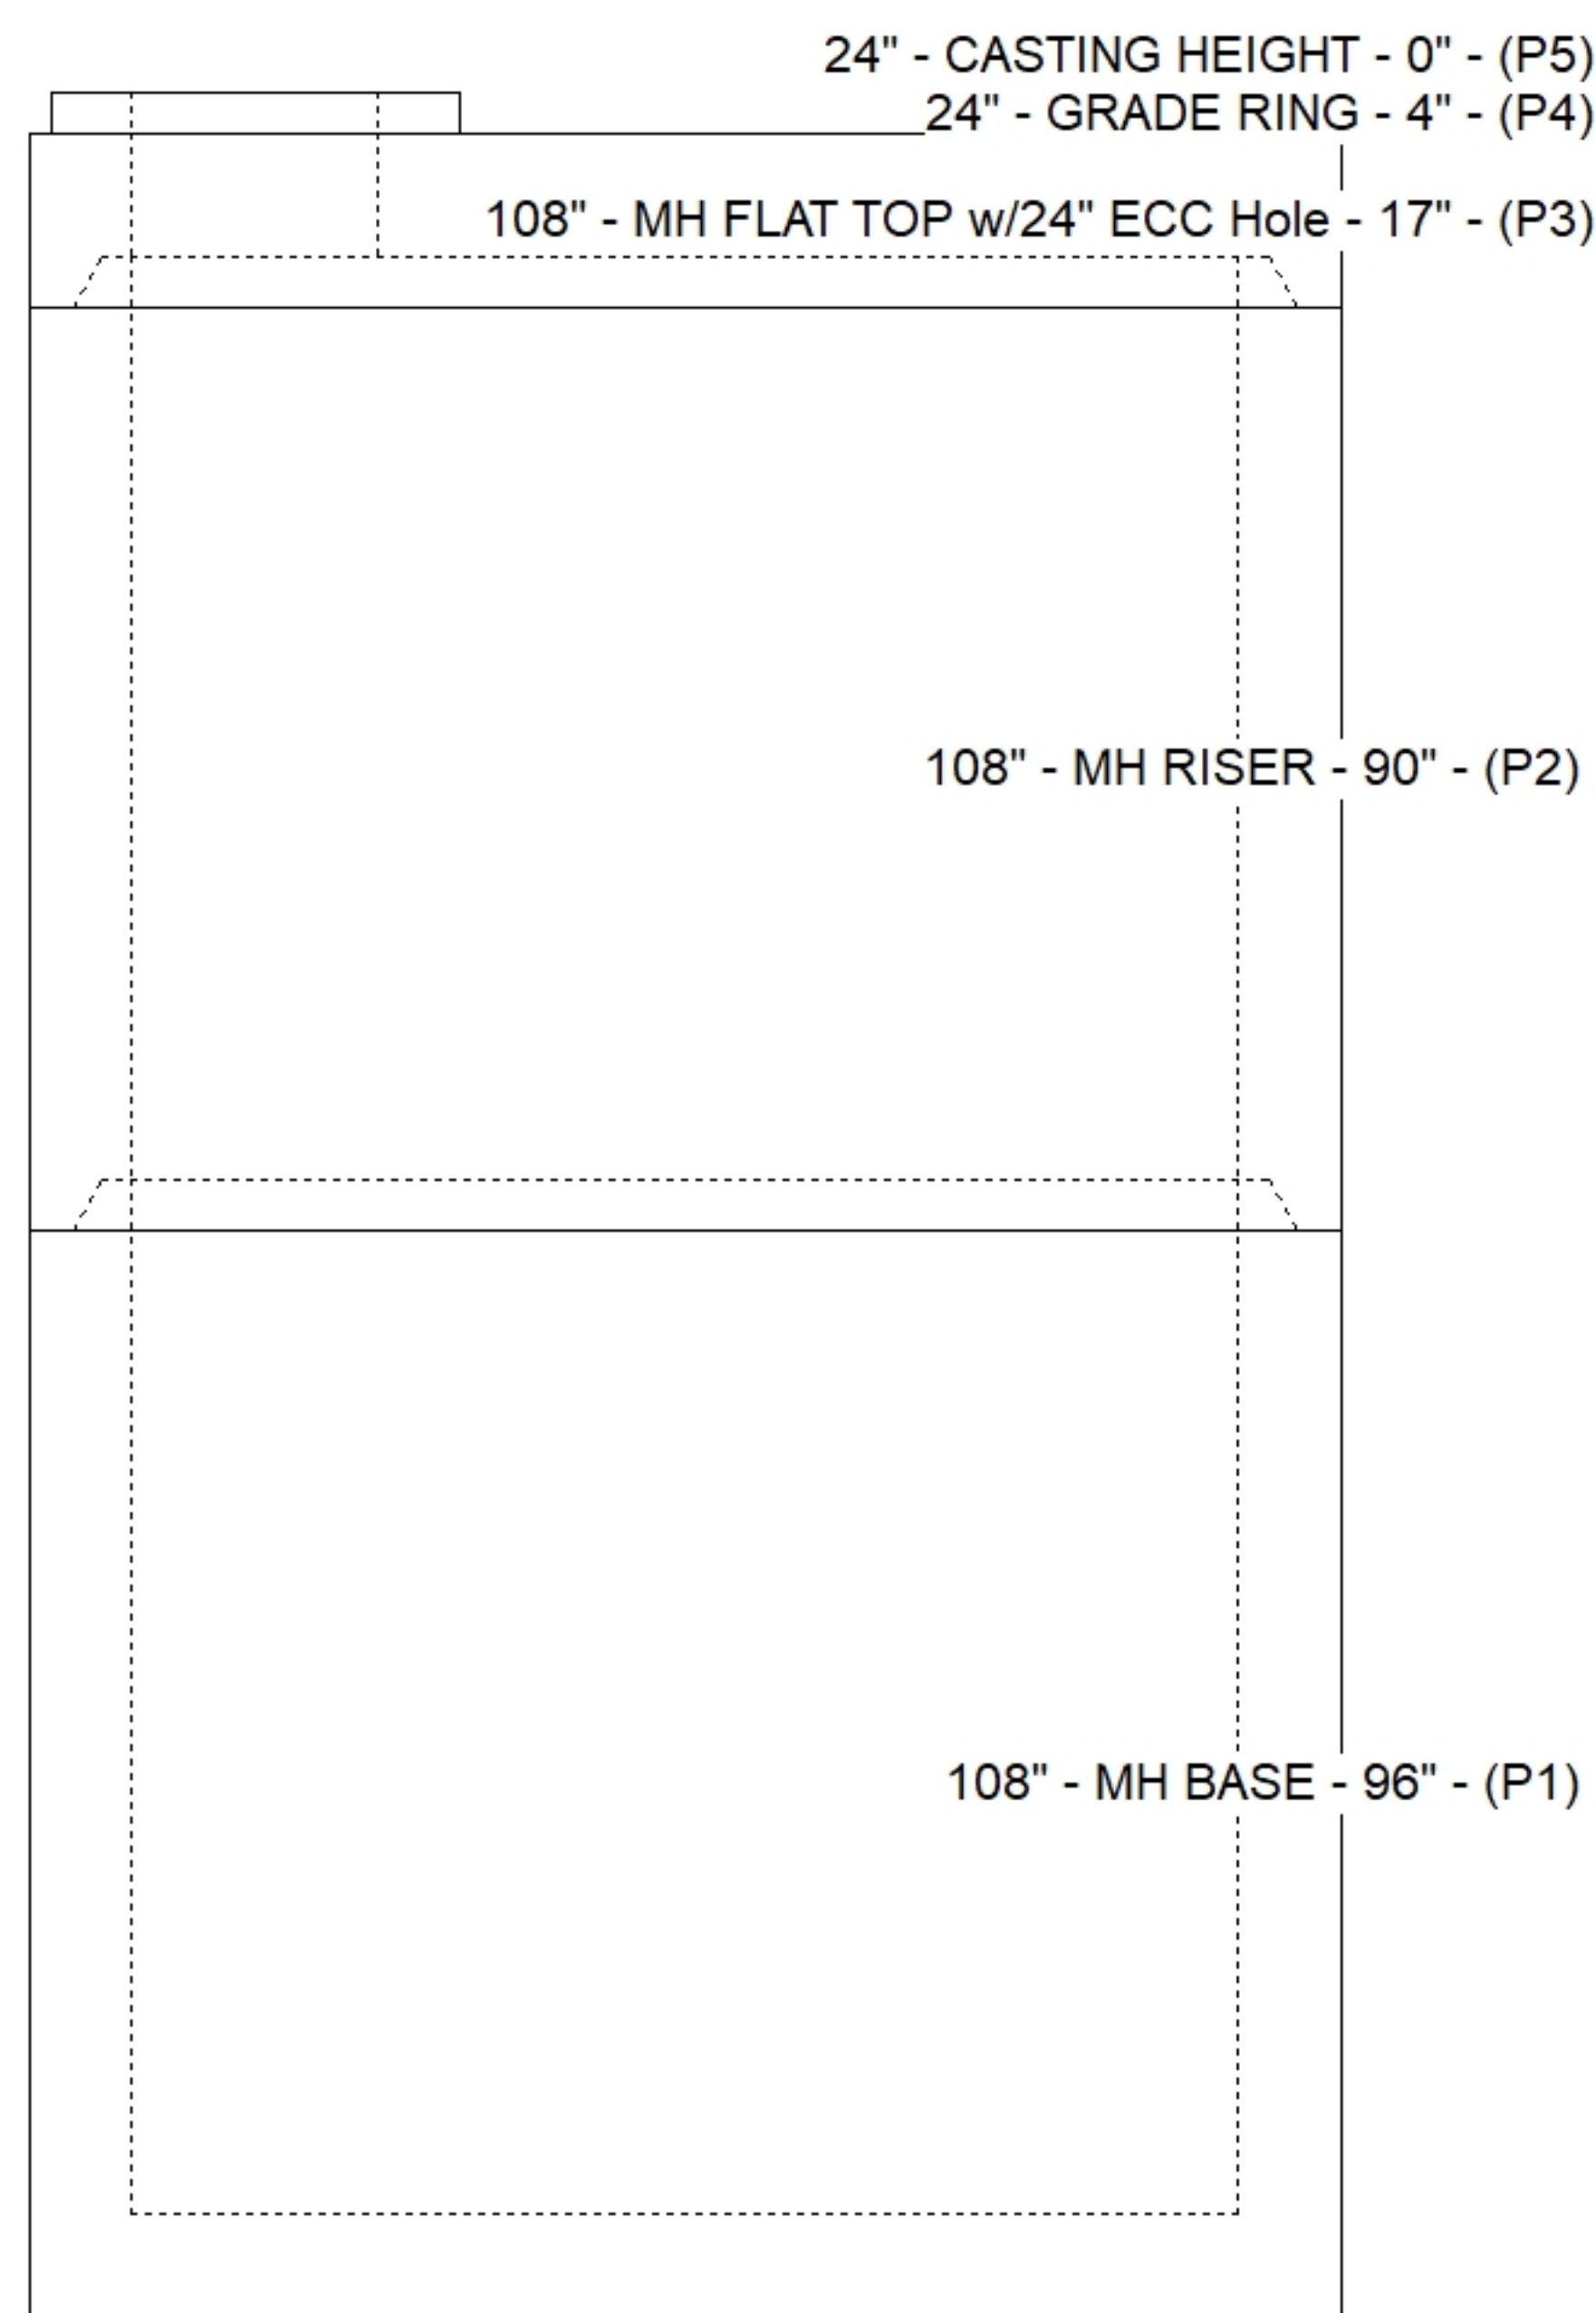

SUBMITTAL
APPROVED BY: