


Floor (Bot): 486.127'
Overall Height: 25.75'
Slack: 0.88"

0 lb
408 lb
12900 lb
24168 lb
29863 lb
30589 lb
0 lb
0 lb
0 lb
0 lb
0 lb

Position	Elev	Angle	Pipe	Pipe OD	Hole	Connector	Up (')	Ref
Rim	511.95'							
Reducer								
Invert 1	487.71'	0°	72" RCP B WALL	86"	90"	Hole 90	0"	P1
Invert 2	487.81'	205°	72" RCP B WALL	86"	90"	Hole 90	1.2"	P1
Invert 3	508.95'	0°	4" HDPE	4.8"	6"	Hole 6	64.48"	P3
Invert 4	508.95'	90°	4" HDPE	4.8"	6"	Hole 6	64.48"	P3
Invert 5	508.95'	180°	4" HDPE	4.8"	6"	Hole 6	64.48"	P3
Invert 6	508.95'	270°	4" HDPE	4.8"	6"	Hole 6	64.48"	P3
Invert 7								
Invert 8								

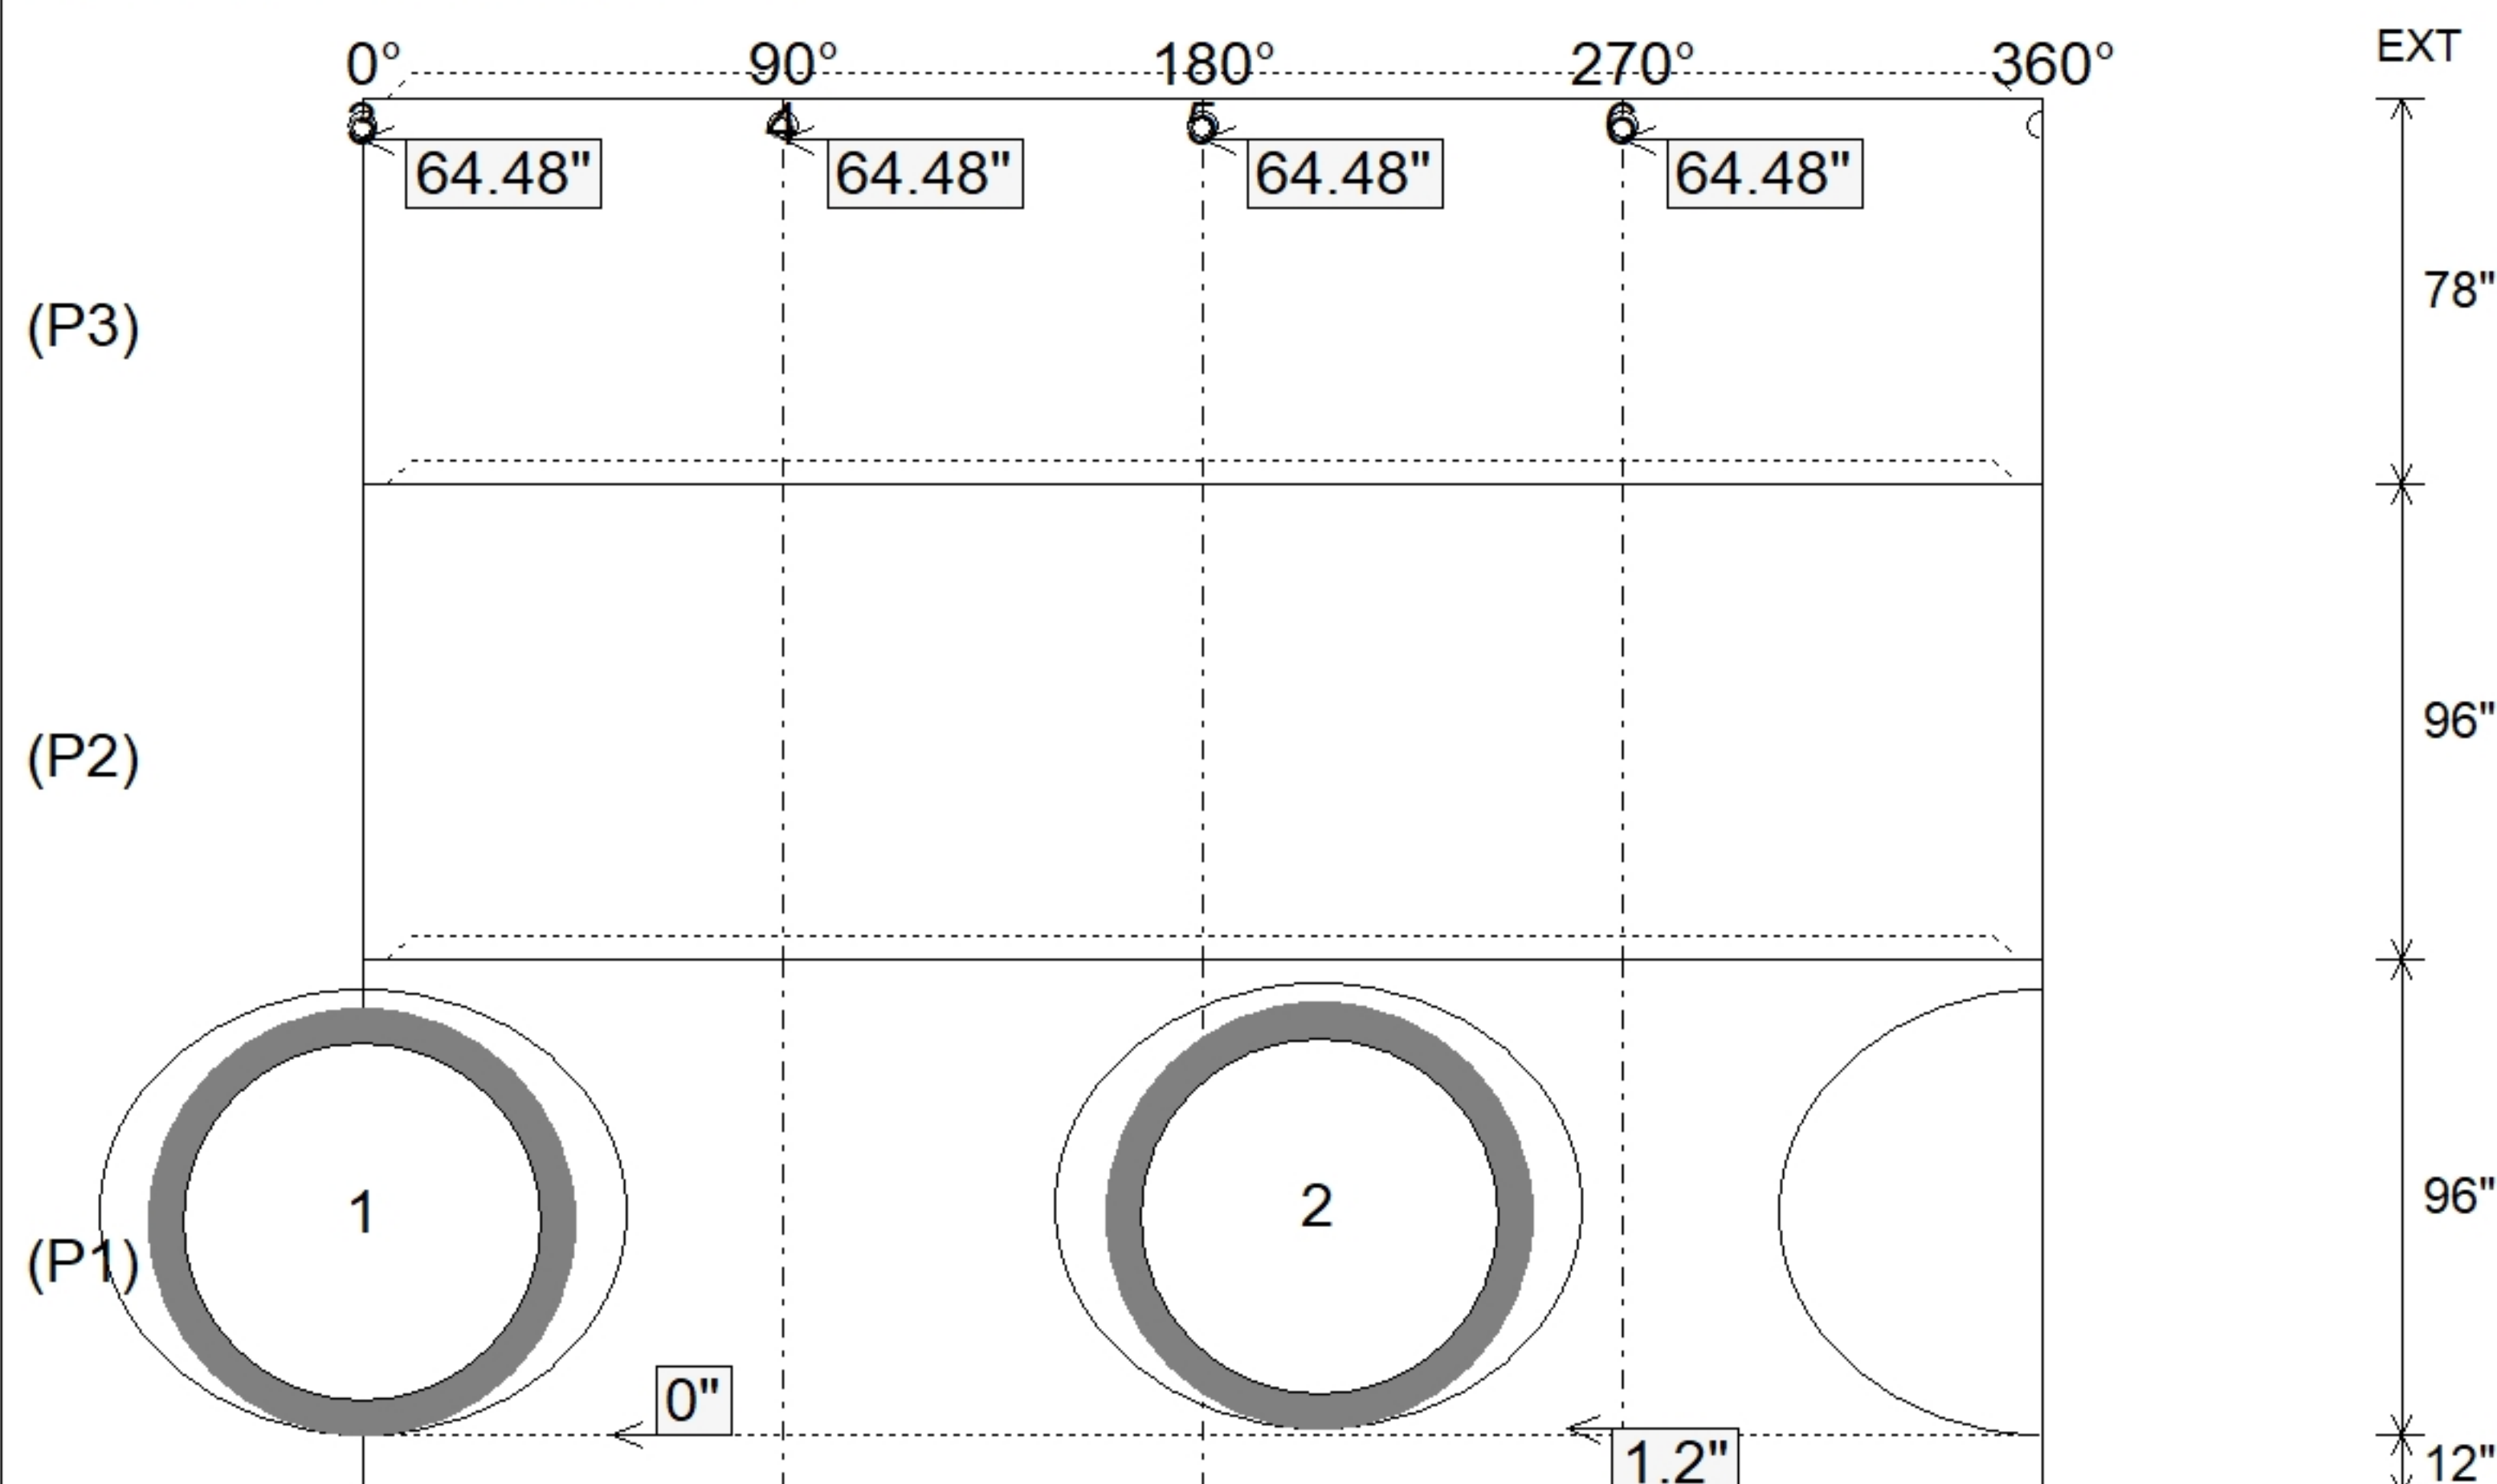

SUBMITTAL
APPROVED BY: