


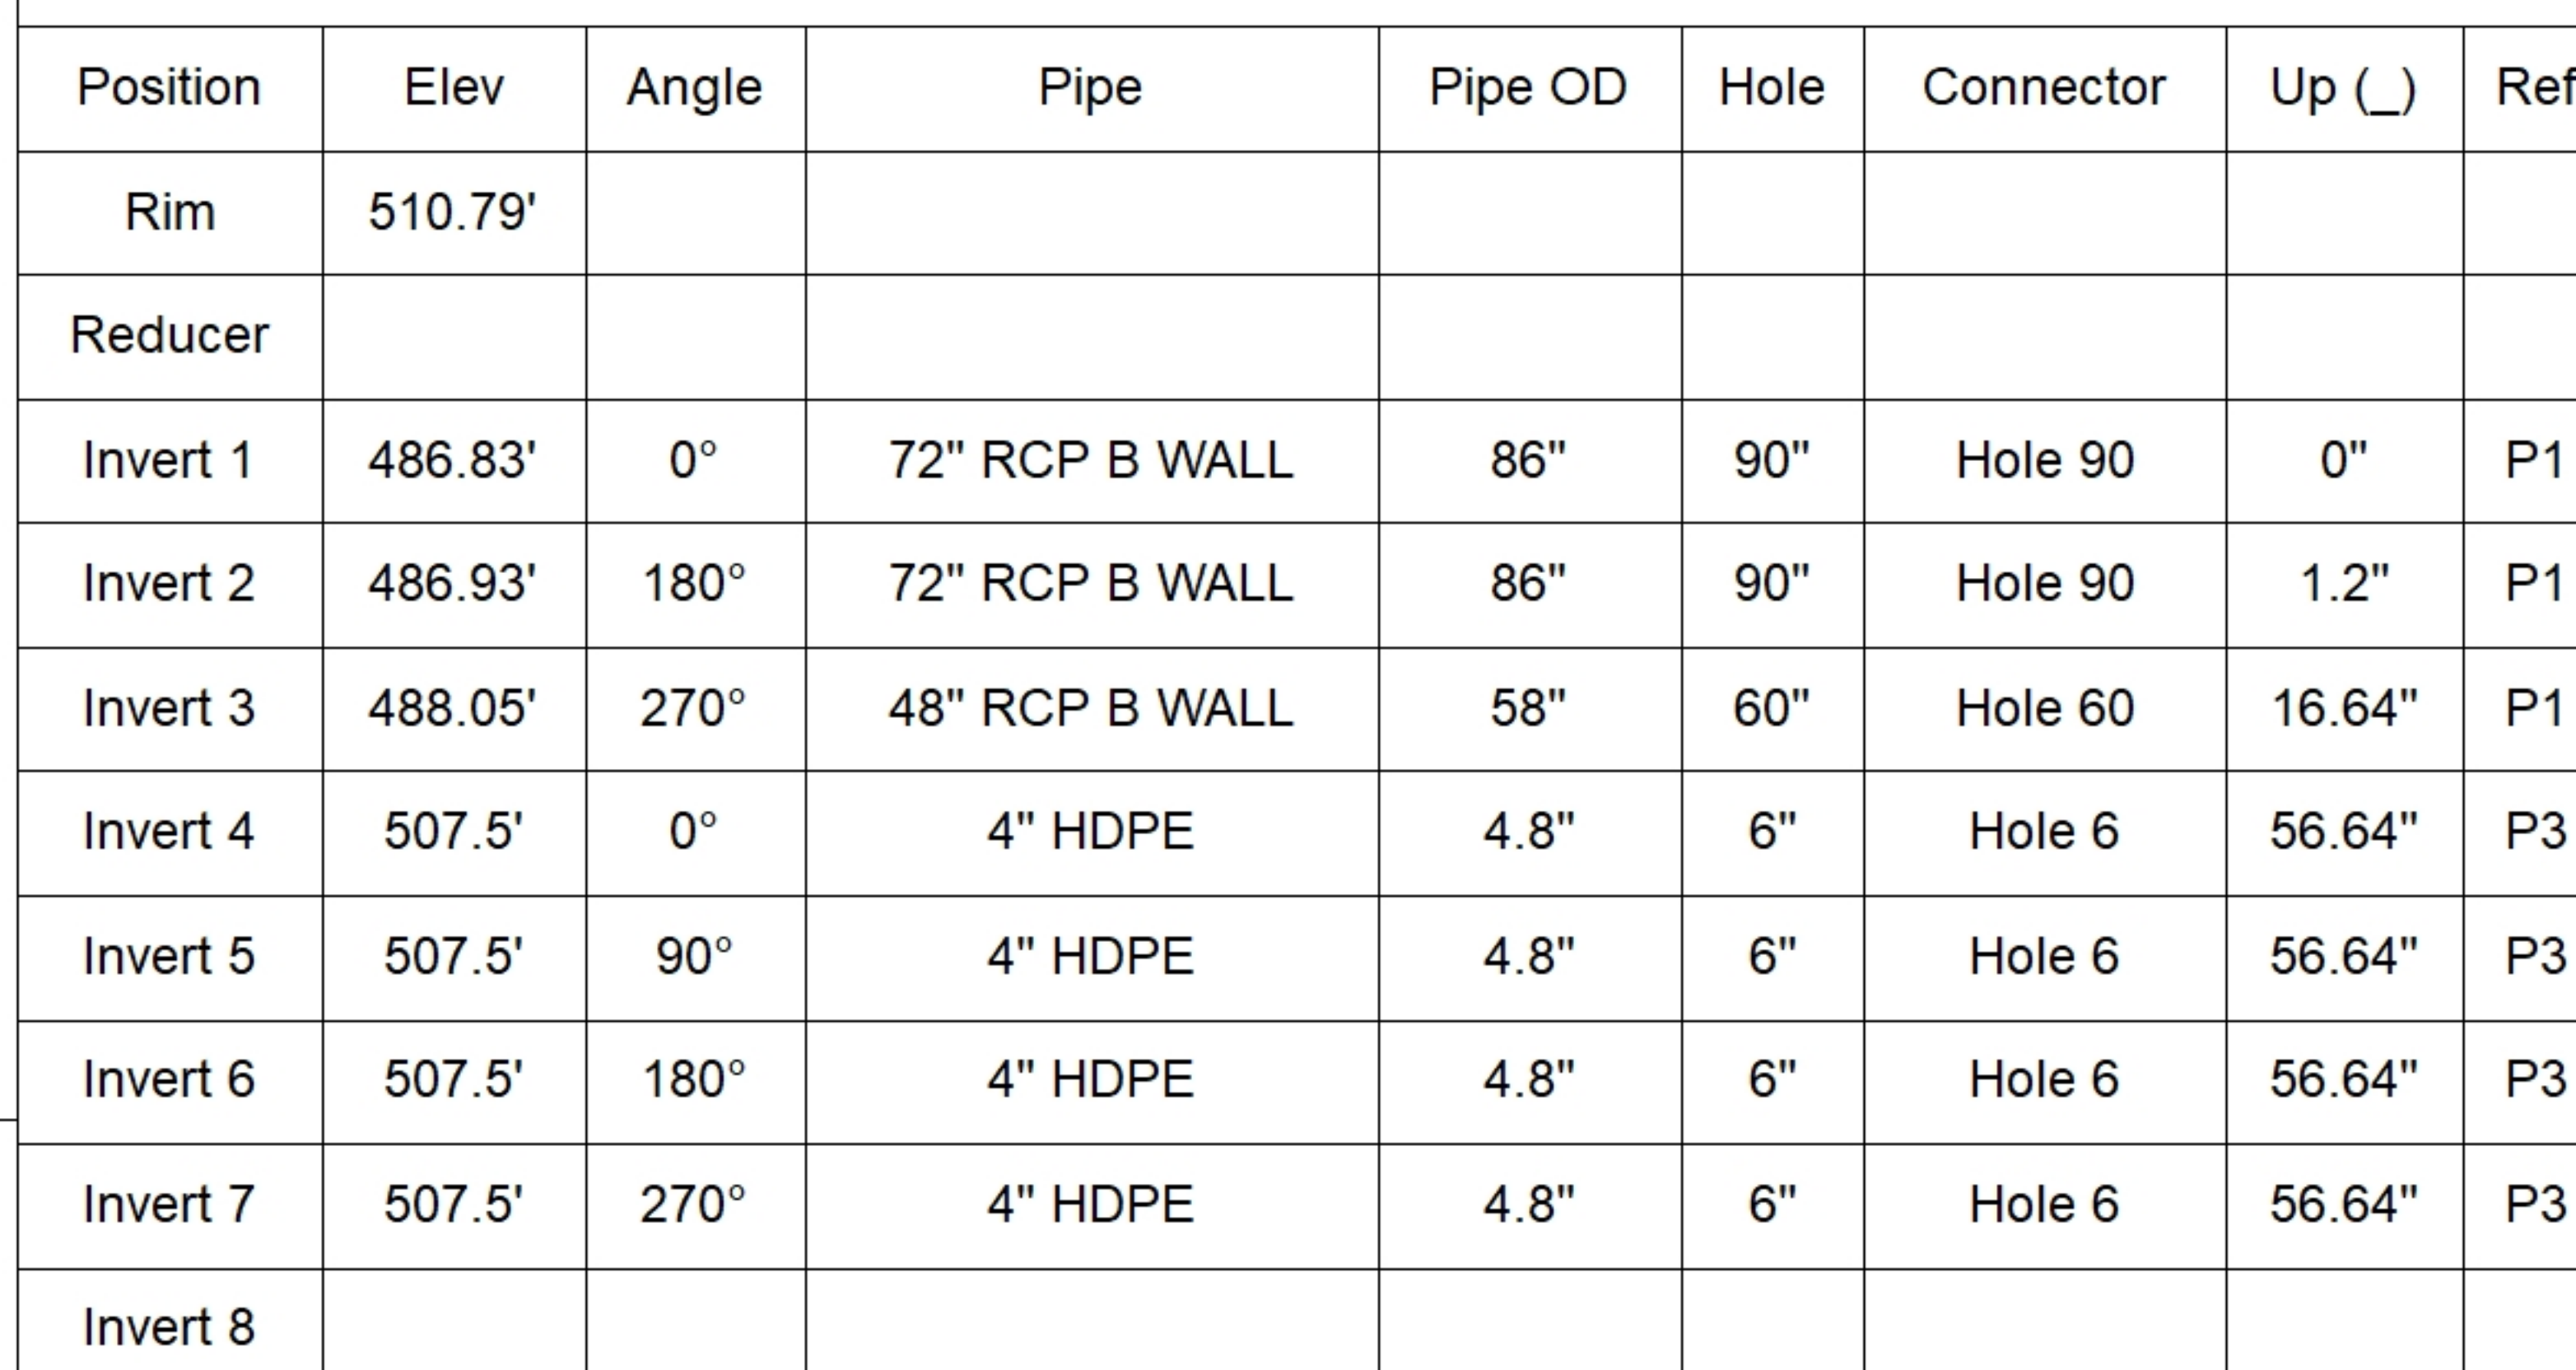

Floor (Bot): 485.247'
Overall Height: 25.5'
Slack: 0.52"

0 lb
16678 lb
31805 lb
36468 lb
36701 lb
0 lb
0 lb
0 lb
0 lb
0 lb
0 lb



SUBMITTAL
APPROVED BY: