

Contractor: Winwater Hartford KY Co.

Plant: Beaver Dam



Size: 24" x 36"

Rim to Invert: 3.5'

Floor Height: 8"

Slack: 0.7"

REINFORCING PER ASTM A615 (GRADE 60).


- TOP SLAB (As .62) #5 BARS AT 6" C.C.E.W.
- WALLS (As .12) #5 BARS AT 12" C.C.E.W.
- FLOOR (As .12) #5 BARS AT 12" C.C.E.W.

P2) 24" x 36" - CASTING HEIGHT - 8"
P1) 24" x 36" - BOX BASE 8inW, 8inF, Variable Ht F/n - 34"
1) CASTING - HOE R-3287-10V SET (F/G/H)
1) 24" x 36" - Conseal CS-102 1.00"
1) Hole - 14
1) Hole - 6

0 lb
4743 lb
442 lb
0 lb
0 lb
0 lb

Structure Total: 5185 lb

Invert: 1
Degree: 90°

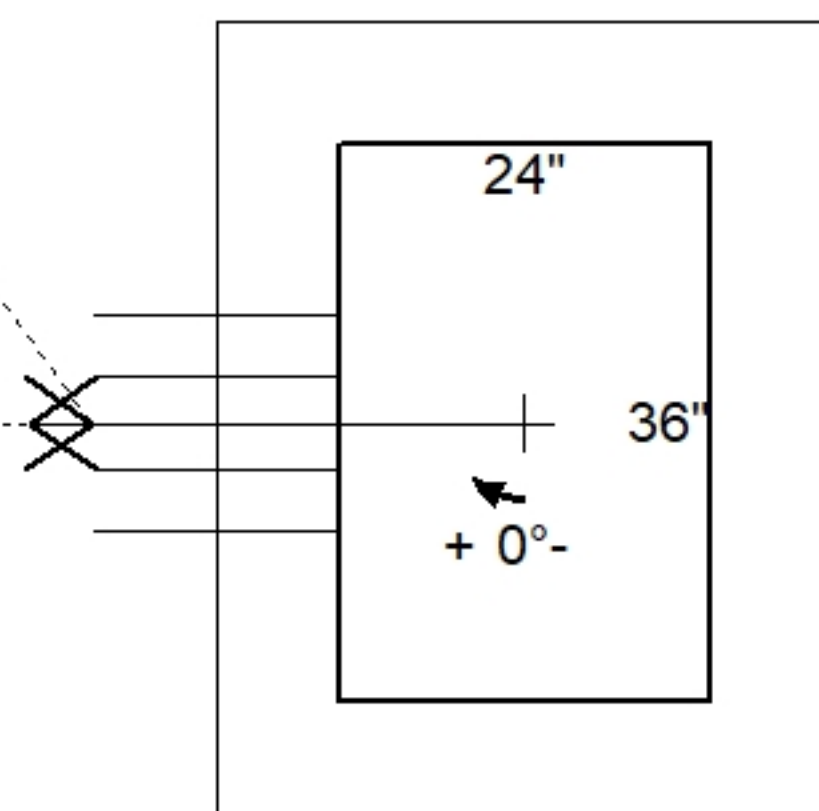


Position	Elev	Angle	Pipe	Pipe OD	Hole	Connector	Up (')	Ref
Rim	412.8'							
Reducer								
Invert 1	409.3'	90°	10" HDPE	11.4"	14"	Hole 14	0"	P1
Invert 2	410.8'	90°	4" HDPE (perf pipe)	4.8"	6"	Hole 6	18.3"	P1
Invert 3								
Invert 4								
Invert 5								
Invert 6								
Invert 7								
Invert 8								

24" x 36" - CASTING HEIGHT - 8" - (P2)

24" x 36" - BOX BASE 8inW, 8inF, Variable Ht F/n - 34" - (P1)

Default - Interior Dimensions

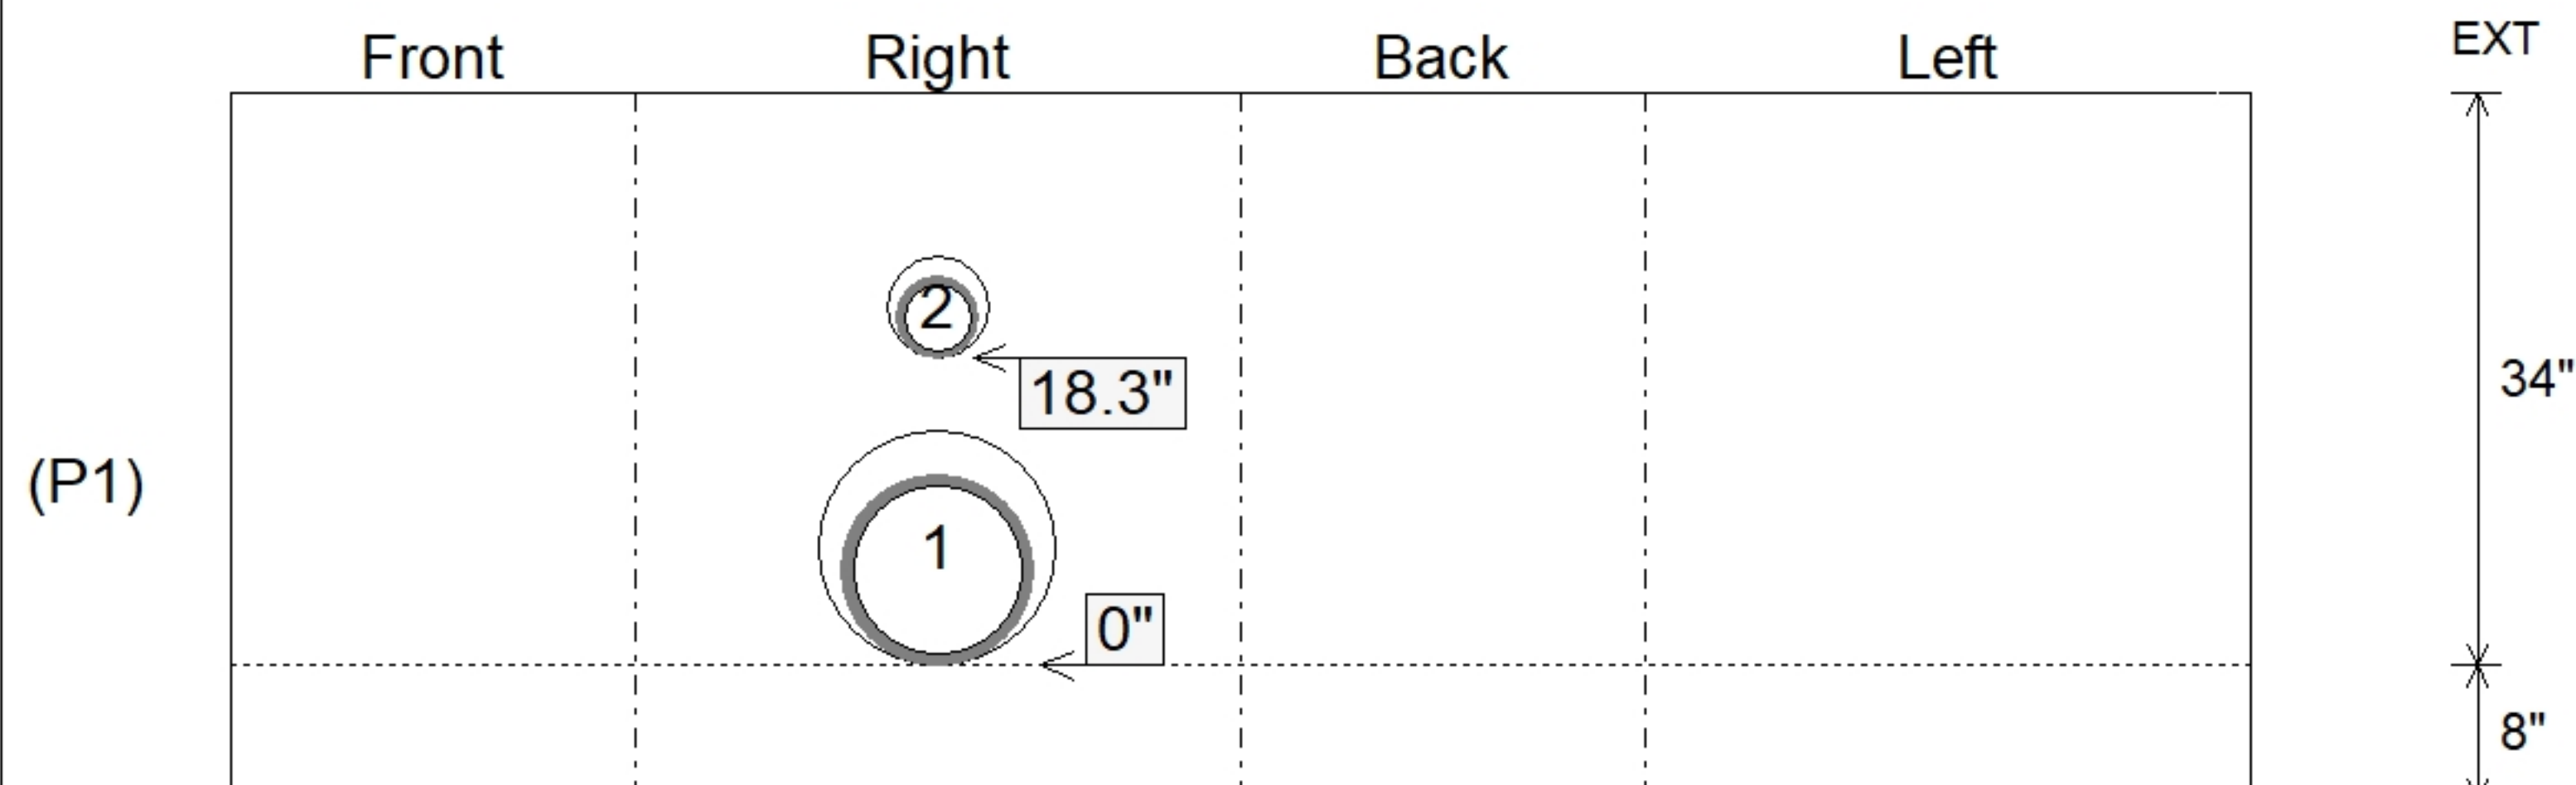

SUBMITTAL
APPROVED BY: