

Contractor: Winwater Hartford KY Co.

Plant: Beaver Dam



Size: 24" x 24"

Rim to Invert: 2.5'

Floor Height: 8"


Slack: 0.25"

- FLOOR (As .12) #5 BARS AT 12" C.C.E.W.


1) Hole - 6

0 lb


Structure Total: 2511 lb

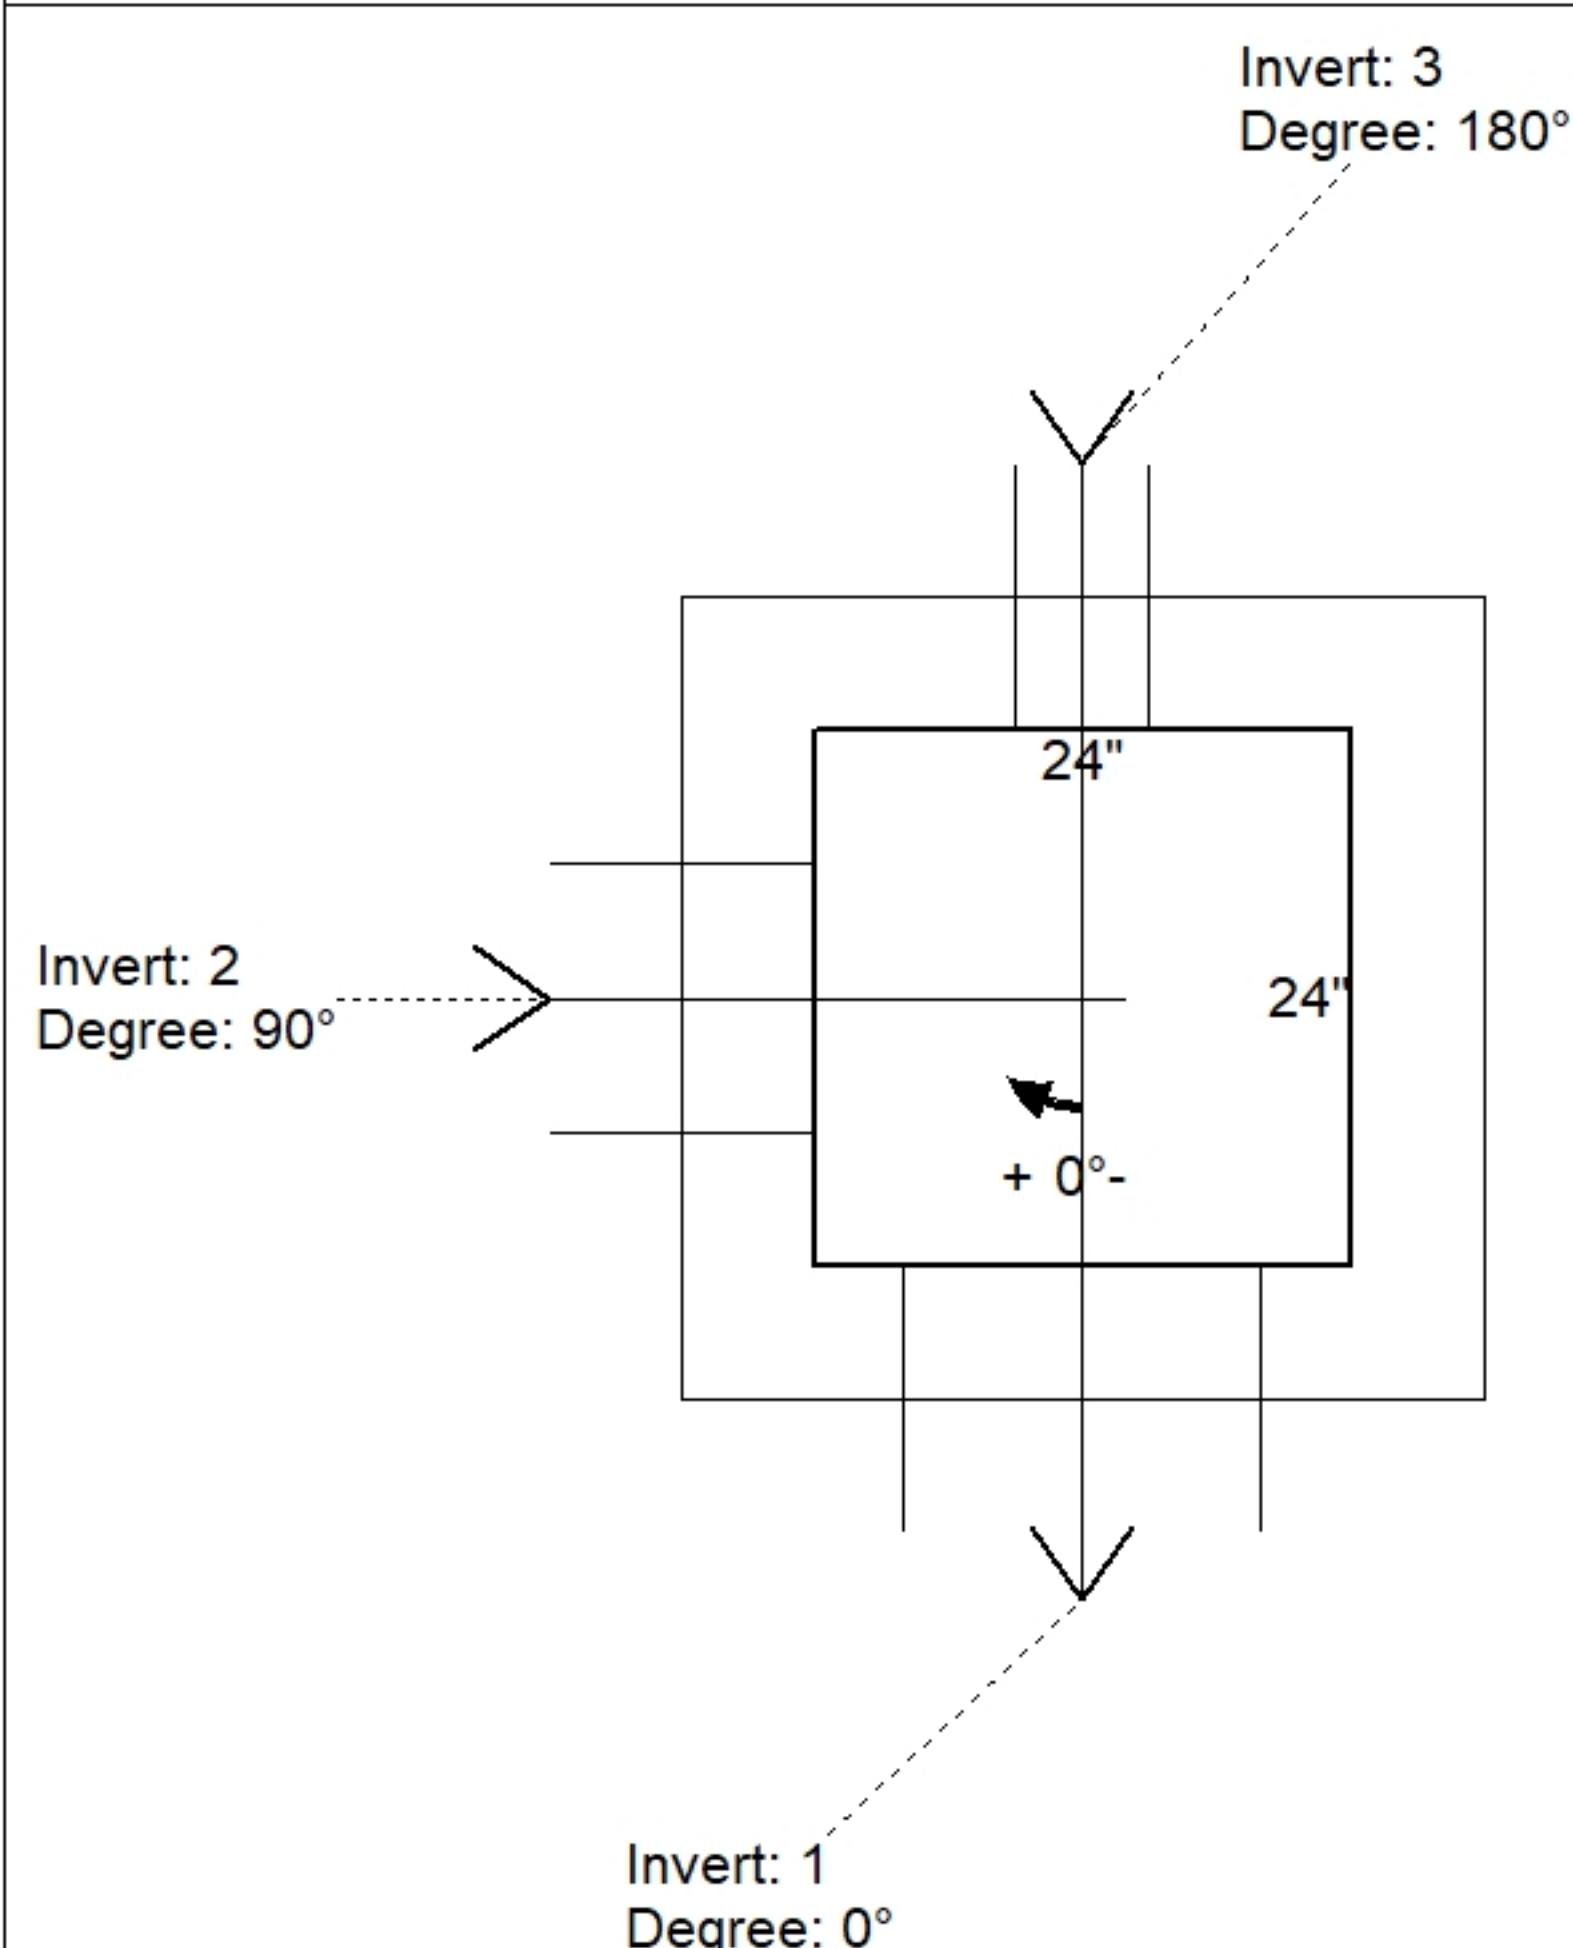

Position	Elev	Angle	Pipe	Pipe OD	Hole	Connector	Up ()	Ref
Rim	412.25'							
Reducer								
Invert 1	409.75'	0°	12" HDPE	14.5"	16"	Hole 16	0"	P1
Invert 2	409.85'	90°	8" HDPE	9.1"	12"	Hole 12	1.9"	P1
Invert 3	410.5'	180°	4" HDPE	4.8"	6"	Hole 6	9.85"	P1
Invert 4								
Invert 5								
Invert 6								
Invert 7								
Invert 8								

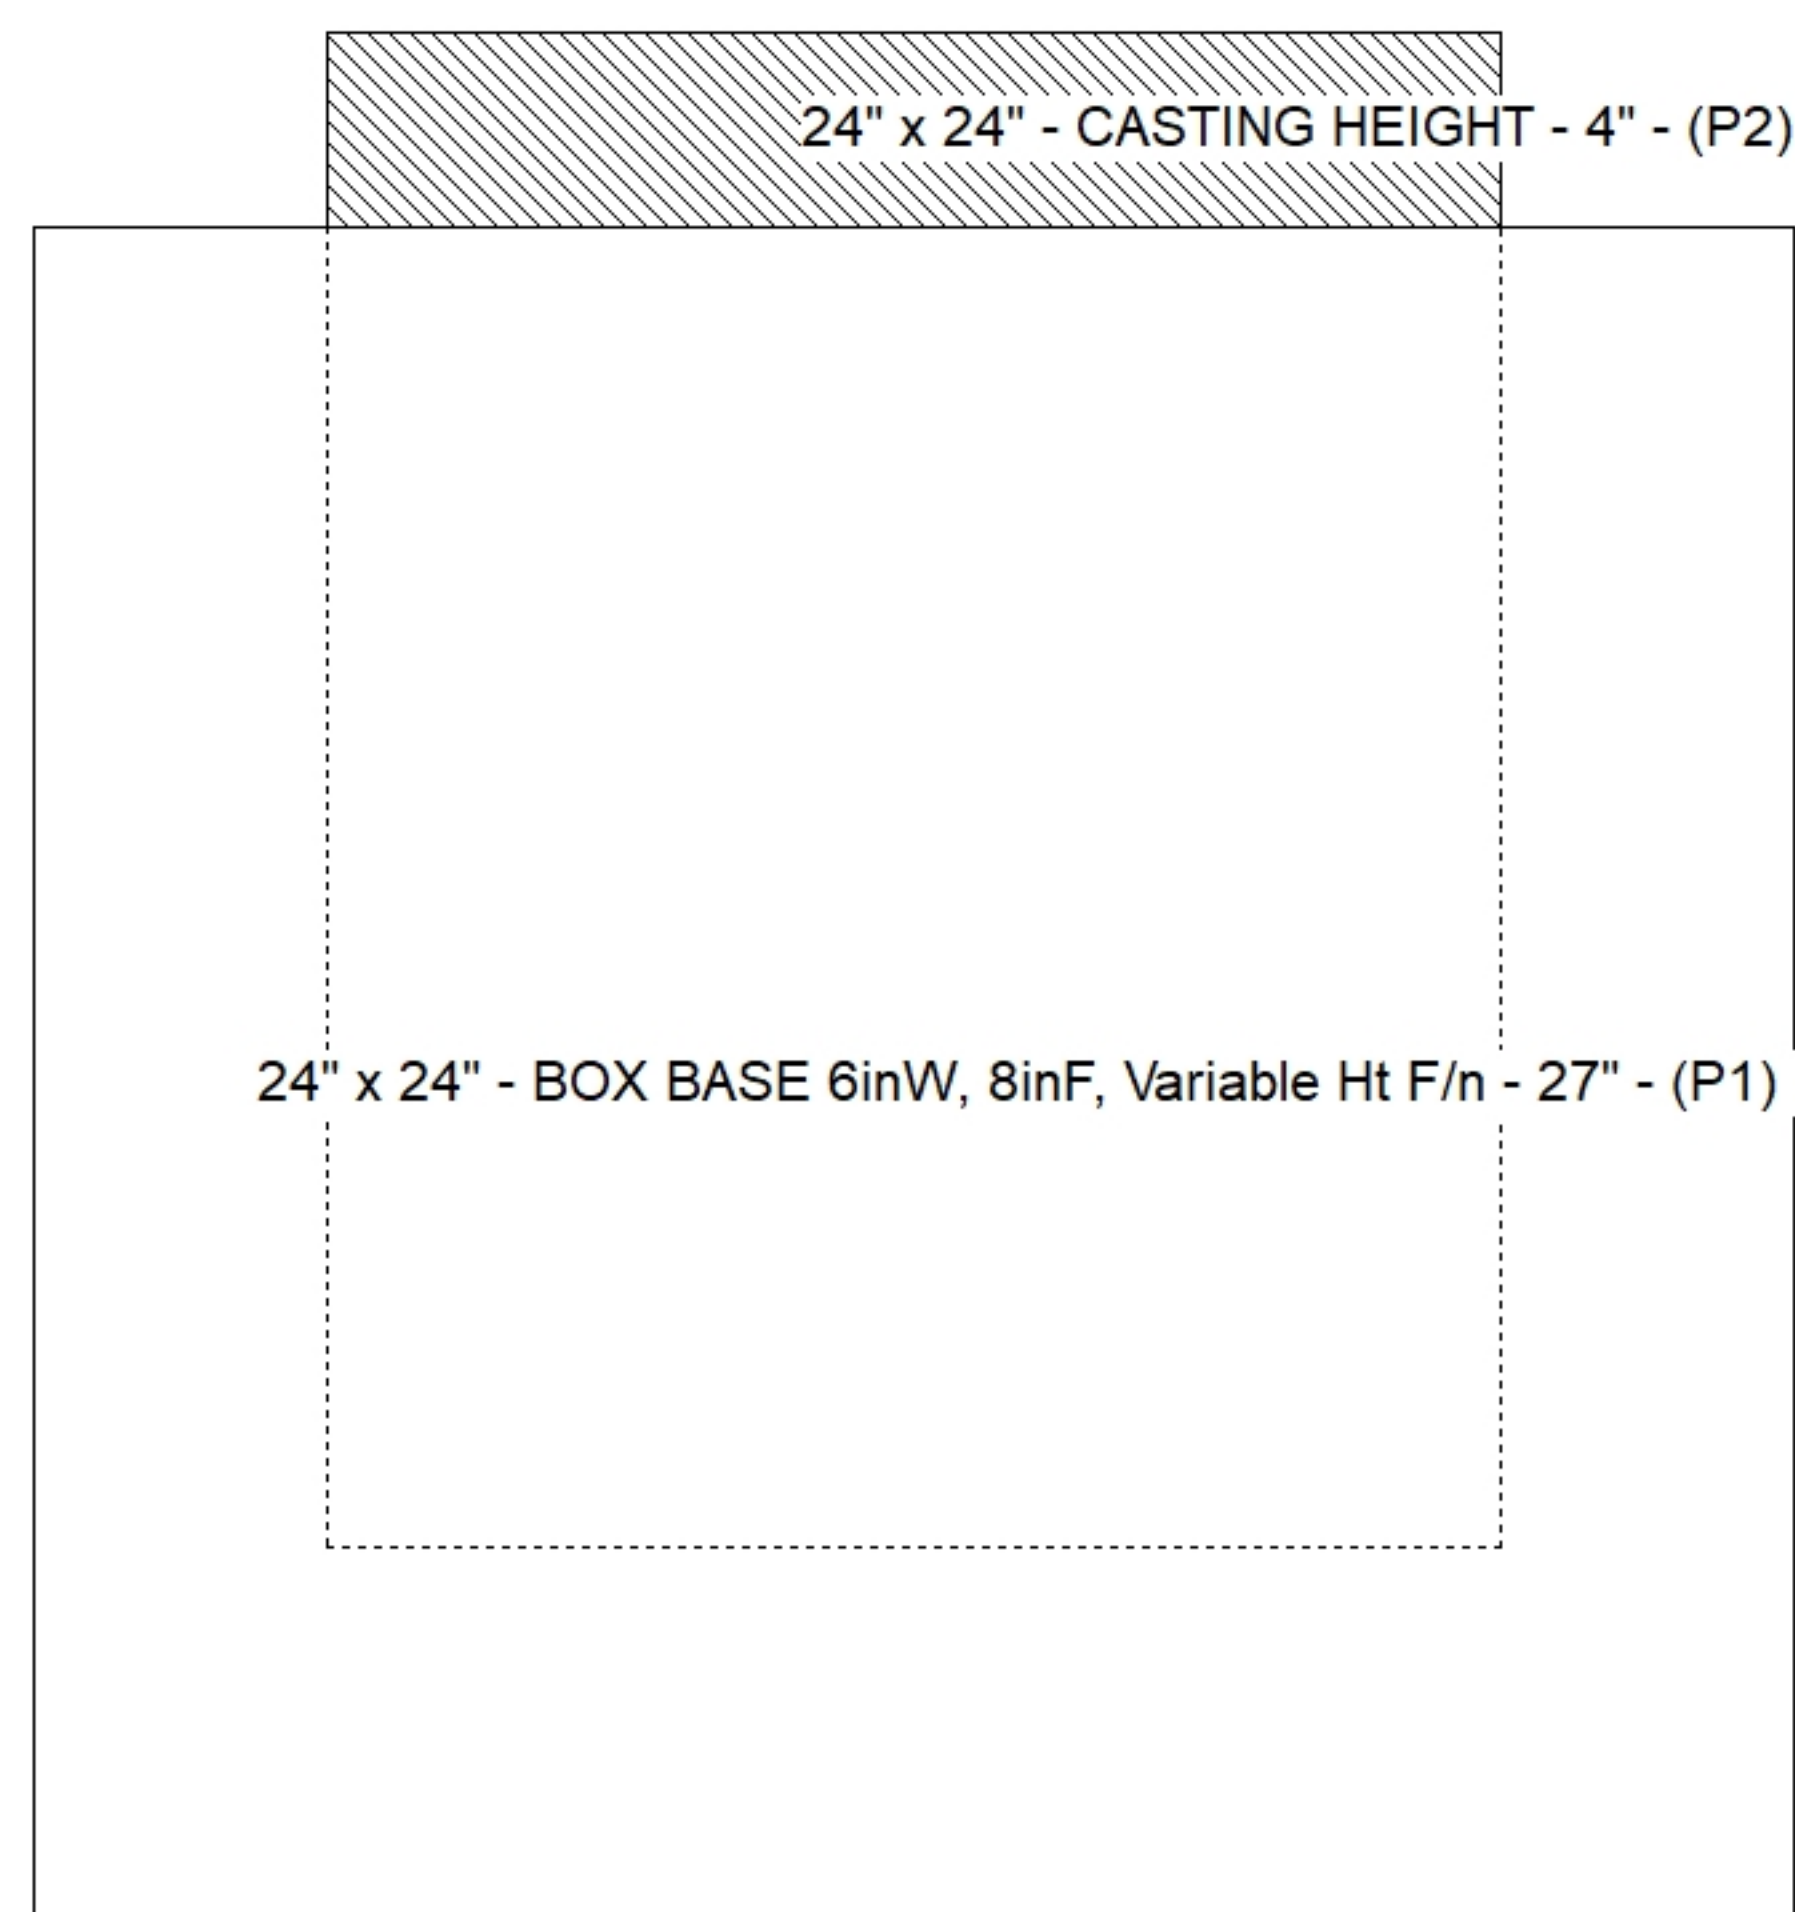

Default - Interior Dimensions

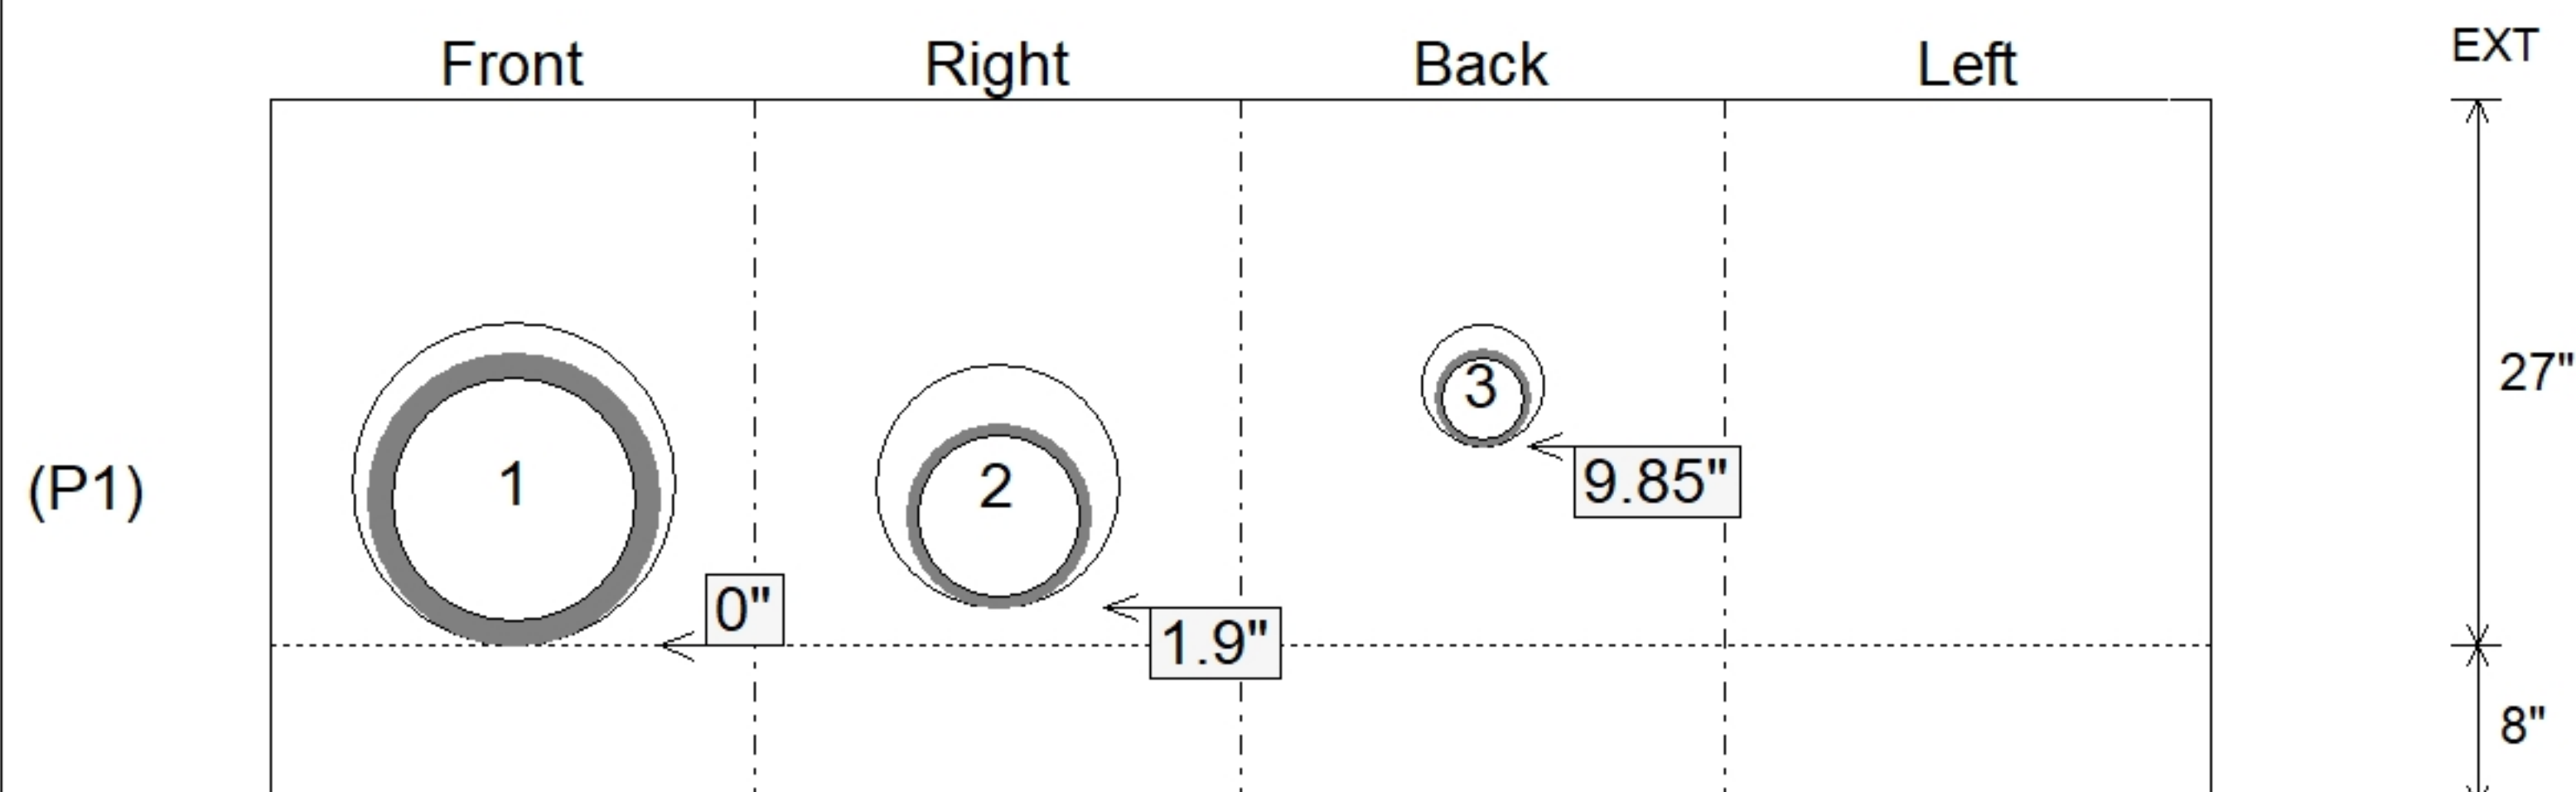

SUBMITTAL
APPROVED BY: