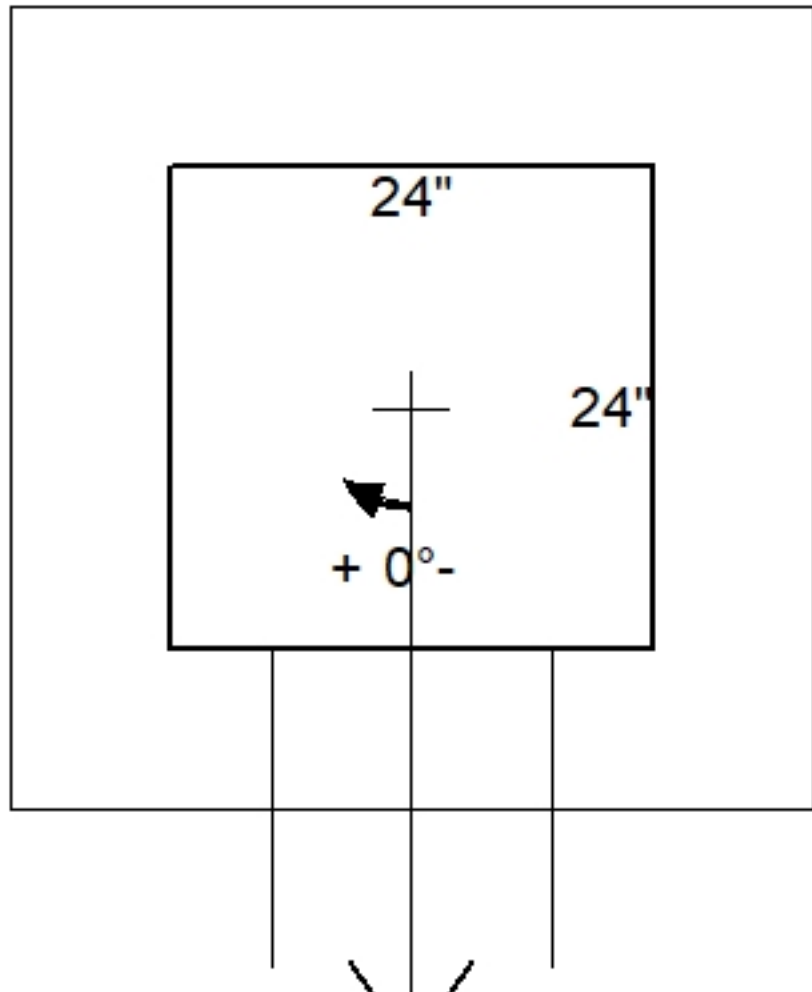
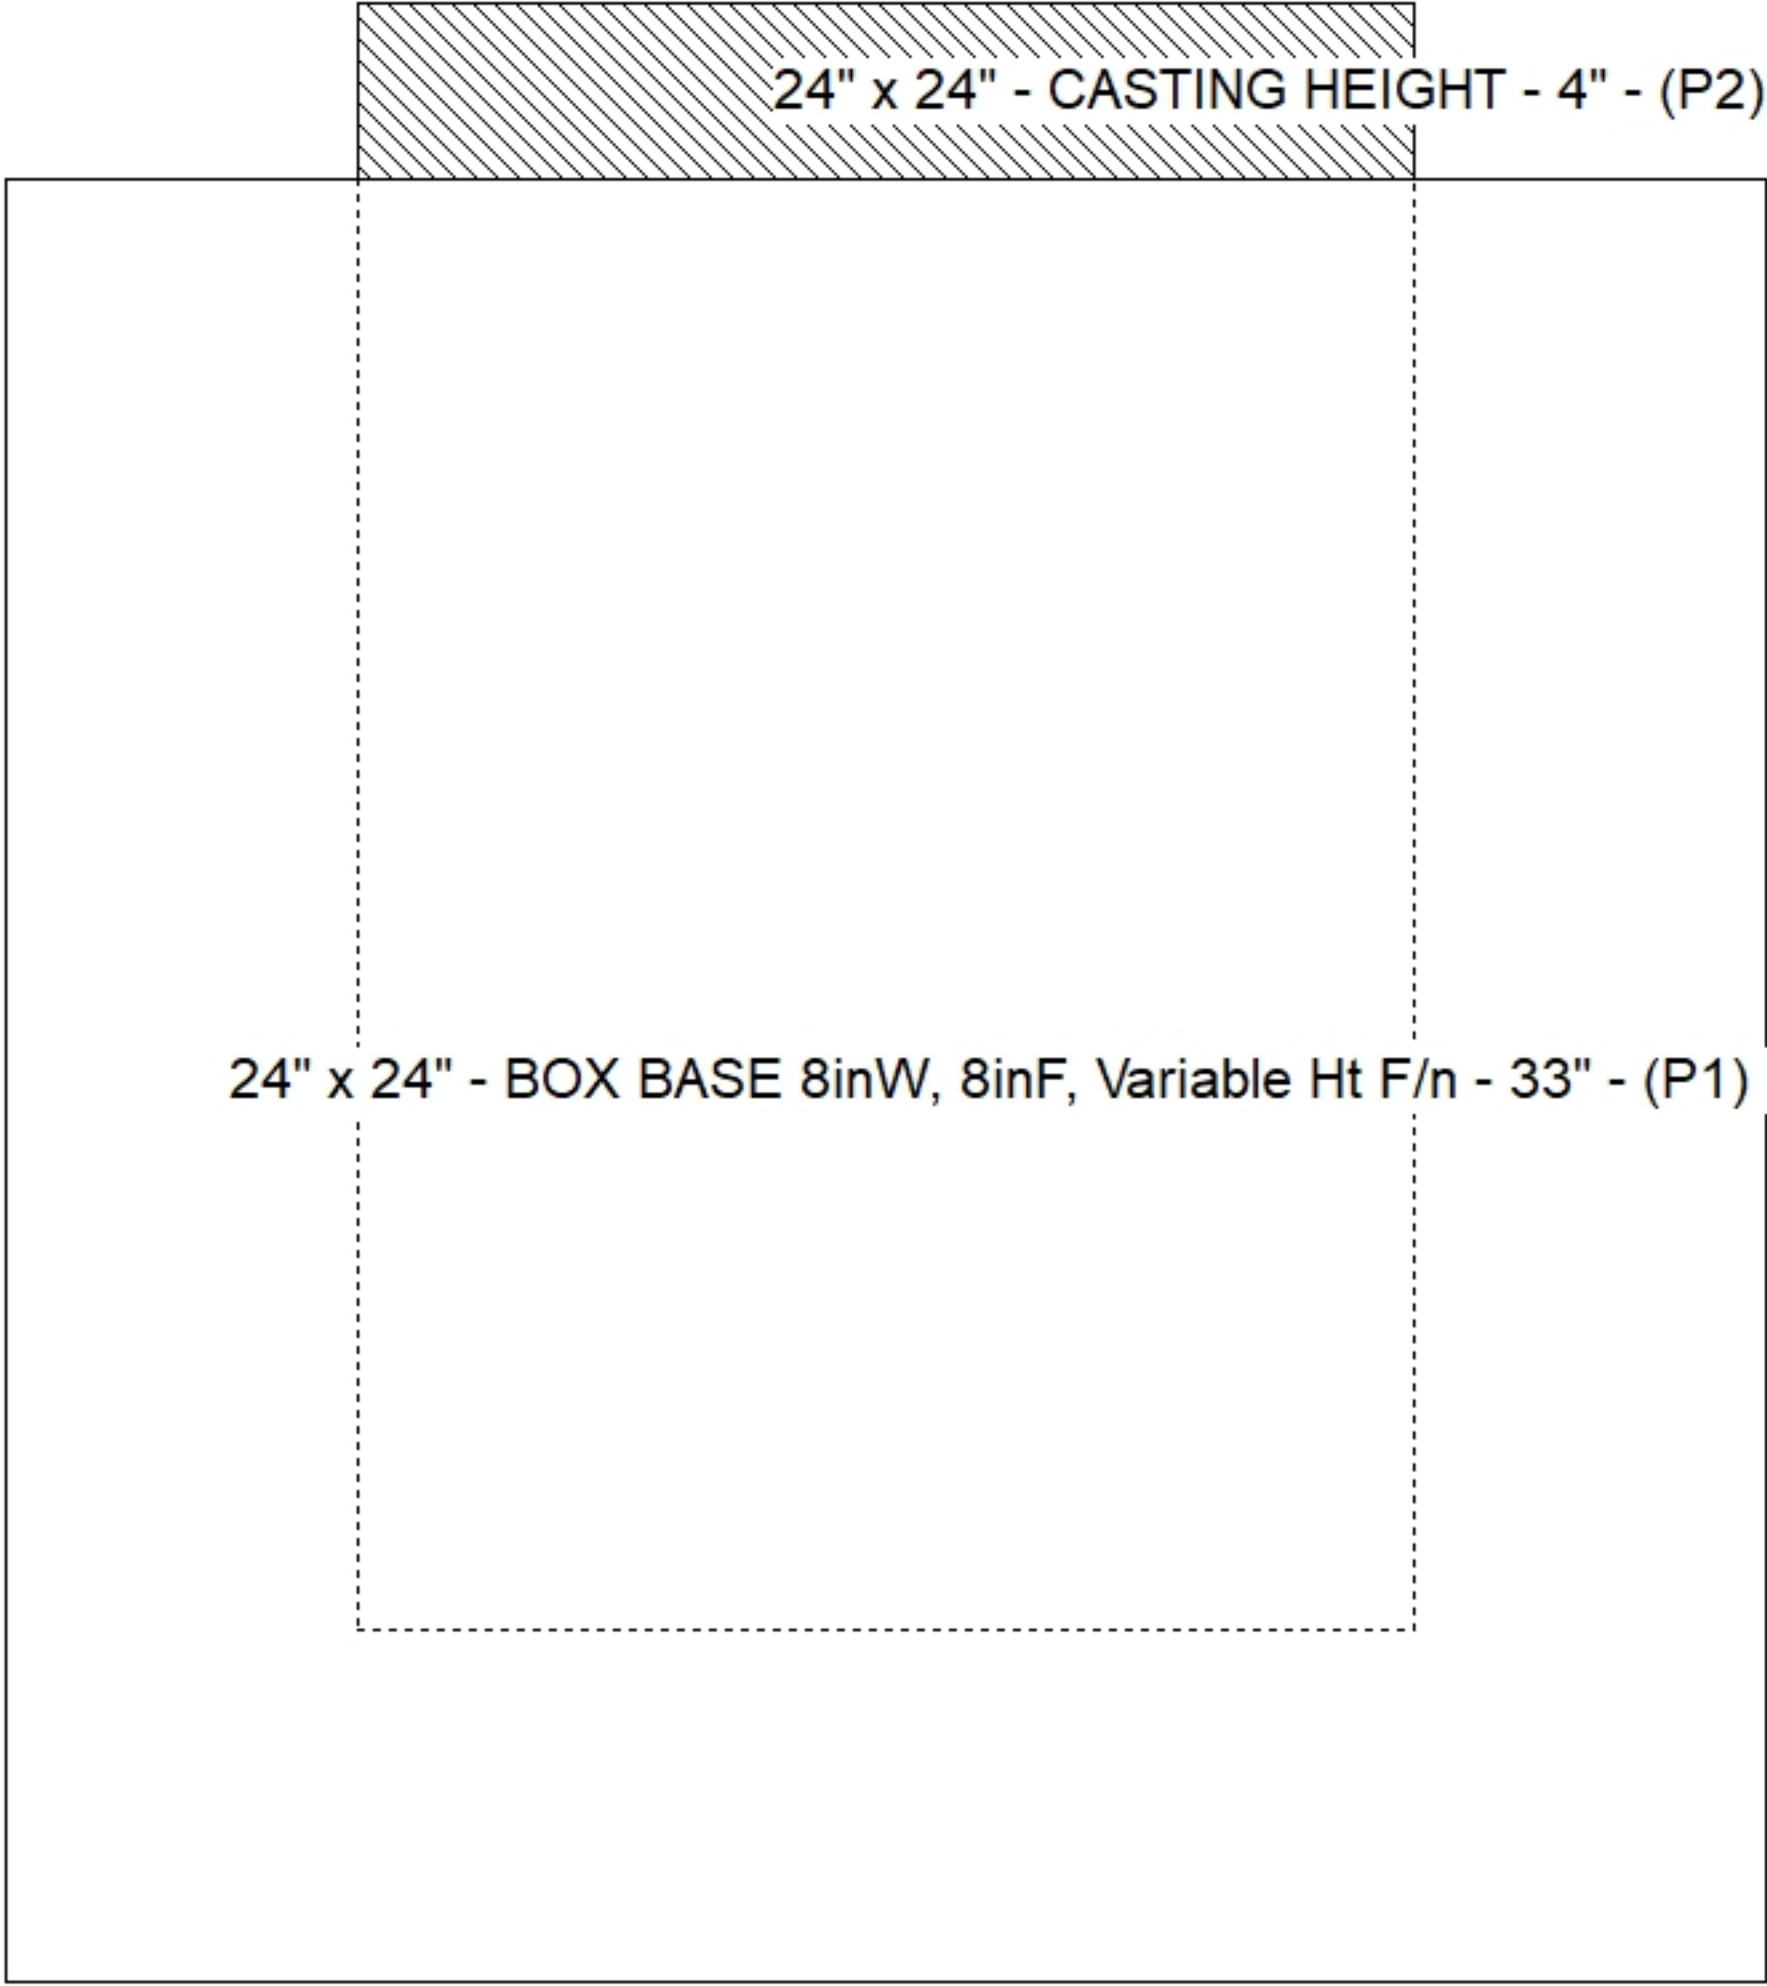
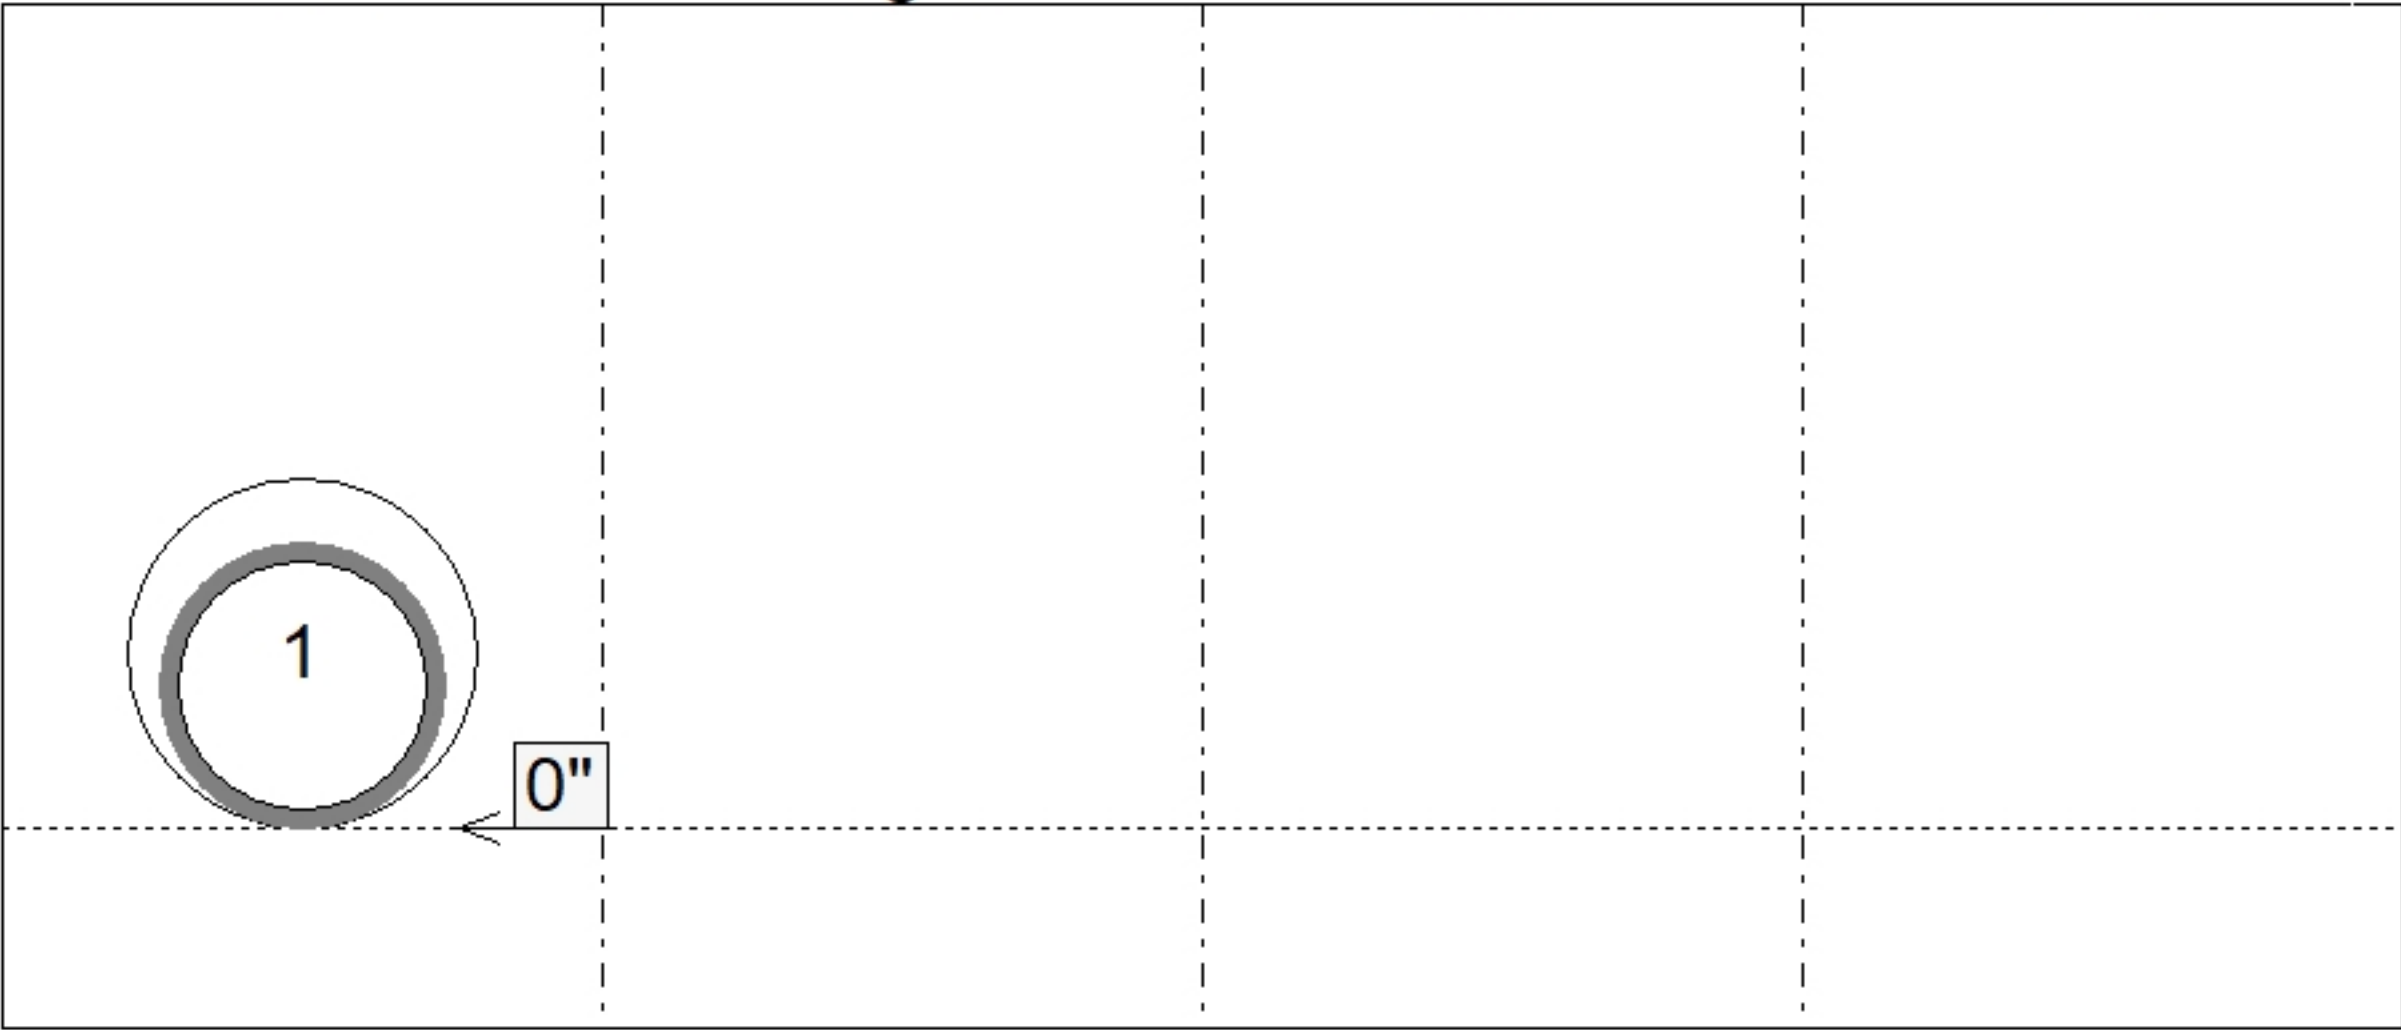


Job Name: 26-2018B Hancock Co Middle School Utility Job Location: South Lewisport, KY Contractor: Winwater Hartford KY Co.				PC: A. Chambers TECH: S. Felletter Plant: Beaver Dam	
Structure ID: DI-1B ST-IN Spec: Storm Type: BX 8inW, 8inF Size: 24" x 24" Rim: 414' Invert: 410.9' Rim to Invert: 3.1' Sump: 0.7" Floor (Top): 410.842' Floor Height: 8" Floor (Bot): 410.175' Overall Height: 3.75' Slack: 0.9"	
Structure Notes: . 1. PER ASTM C913 SPECIFICATIONS. 2. CONCRETE = 4,000 PSI AT 28 DAYS. 3. CASTING BY ICAST (HOE 280T F/G). . REINFORCING PER ASTM A615 (GRADE 60). - WALLS (As .12) #5 BARS AT 12" C.C.E.W. - FLOOR (As .12) #5 BARS AT 12" C.C.E.W.				STRUCTURE SUMMARY: P2) 24" x 24" - CASTING HEIGHT - 4" P1) 24" x 24" - BOX BASE 8inW, 8inF, Variable Ht F/n - 33" 1) CASTING - HOE 280T F/G 1) 24" x 24" - Conseal CS-102 1.00" 1) Hole - 14 0 lb 3806 lb 182 lb 0 lb 0 lb ----- Structure Total: 3988 lb	
 Invert: 1 Degree: 0°				<table><tr><th>Position</th><th>Elev</th><th>Angle</th><th>Pipe</th><th>Pipe OD</th><th>Hole</th><th>Connector</th><th>Up ()</th><th>Ref</th></tr><tr><td>Rim</td><td>414'</td><td></td><td></td><td></td><td></td><td></td><td></td><td></td></tr><tr><td>Reducer</td><td></td><td></td><td></td><td></td><td></td><td></td><td></td><td></td></tr><tr><td>Invert 1</td><td>410.9'</td><td>0°</td><td>10" HDPE</td><td>11.4"</td><td>14"</td><td>Hole 14</td><td>0"</td><td>P1</td></tr><tr><td>Invert 2</td><td></td><td></td><td></td><td></td><td></td><td></td><td></td><td></td></tr><tr><td>Invert 3</td><td></td><td></td><td></td><td></td><td></td><td></td><td></td><td></td></tr><tr><td>Invert 4</td><td></td><td></td><td></td><td></td><td></td><td></td><td></td><td></td></tr><tr><td>Invert 5</td><td></td><td></td><td></td><td></td><td></td><td></td><td></td><td></td></tr><tr><td>Invert 6</td><td></td><td></td><td></td><td></td><td></td><td></td><td></td><td></td></tr><tr><td>Invert 7</td><td></td><td></td><td></td><td></td><td></td><td></td><td></td><td></td></tr><tr><td>Invert 8</td><td></td><td></td><td></td><td></td><td></td><td></td><td></td><td></td></tr></table>				Position	Elev	Angle	Pipe	Pipe OD	Hole	Connector	Up ()	Ref	Rim	414'								Reducer									Invert 1	410.9'	0°	10" HDPE	11.4"	14"	Hole 14	0"	P1	Invert 2									Invert 3									Invert 4									Invert 5									Invert 6									Invert 7									Invert 8								
Position	Elev	Angle	Pipe	Pipe OD	Hole	Connector	Up ()	Ref	
Rim	414'	
Reducer	
Invert 1	410.9'	0°	10" HDPE	11.4"	14"	Hole 14	0"	P1	
Invert 2	
Invert 3	
Invert 4	
Invert 5	
Invert 6	
Invert 7	
Invert 8	
 24" x 24" - CASTING HEIGHT - 4" - (P2) 24" x 24" - BOX BASE 8inW, 8inF, Variable Ht F/n - 33" - (P1)				Default - Interior Dimensions (P1) Front Right Back Left  EXT 33" 8"	
Submittal Drawing 10/12/2026 8:18:51 AM				SUBMITTAL APPROVED BY:	