

Contractor: Winwater Hartford KY Co.

TECH: S. Felleter

Plant: Beaver Dam



Size: 24" x 24"

Rim to Invert: 2.67'

Floor Height: 8"


Slack: 0.74"

- FLOOR (As .12) #5 BARS AT 12" C.C.E.W.

1) Hole - 6



0 | b

Structure Total: 3346 lb

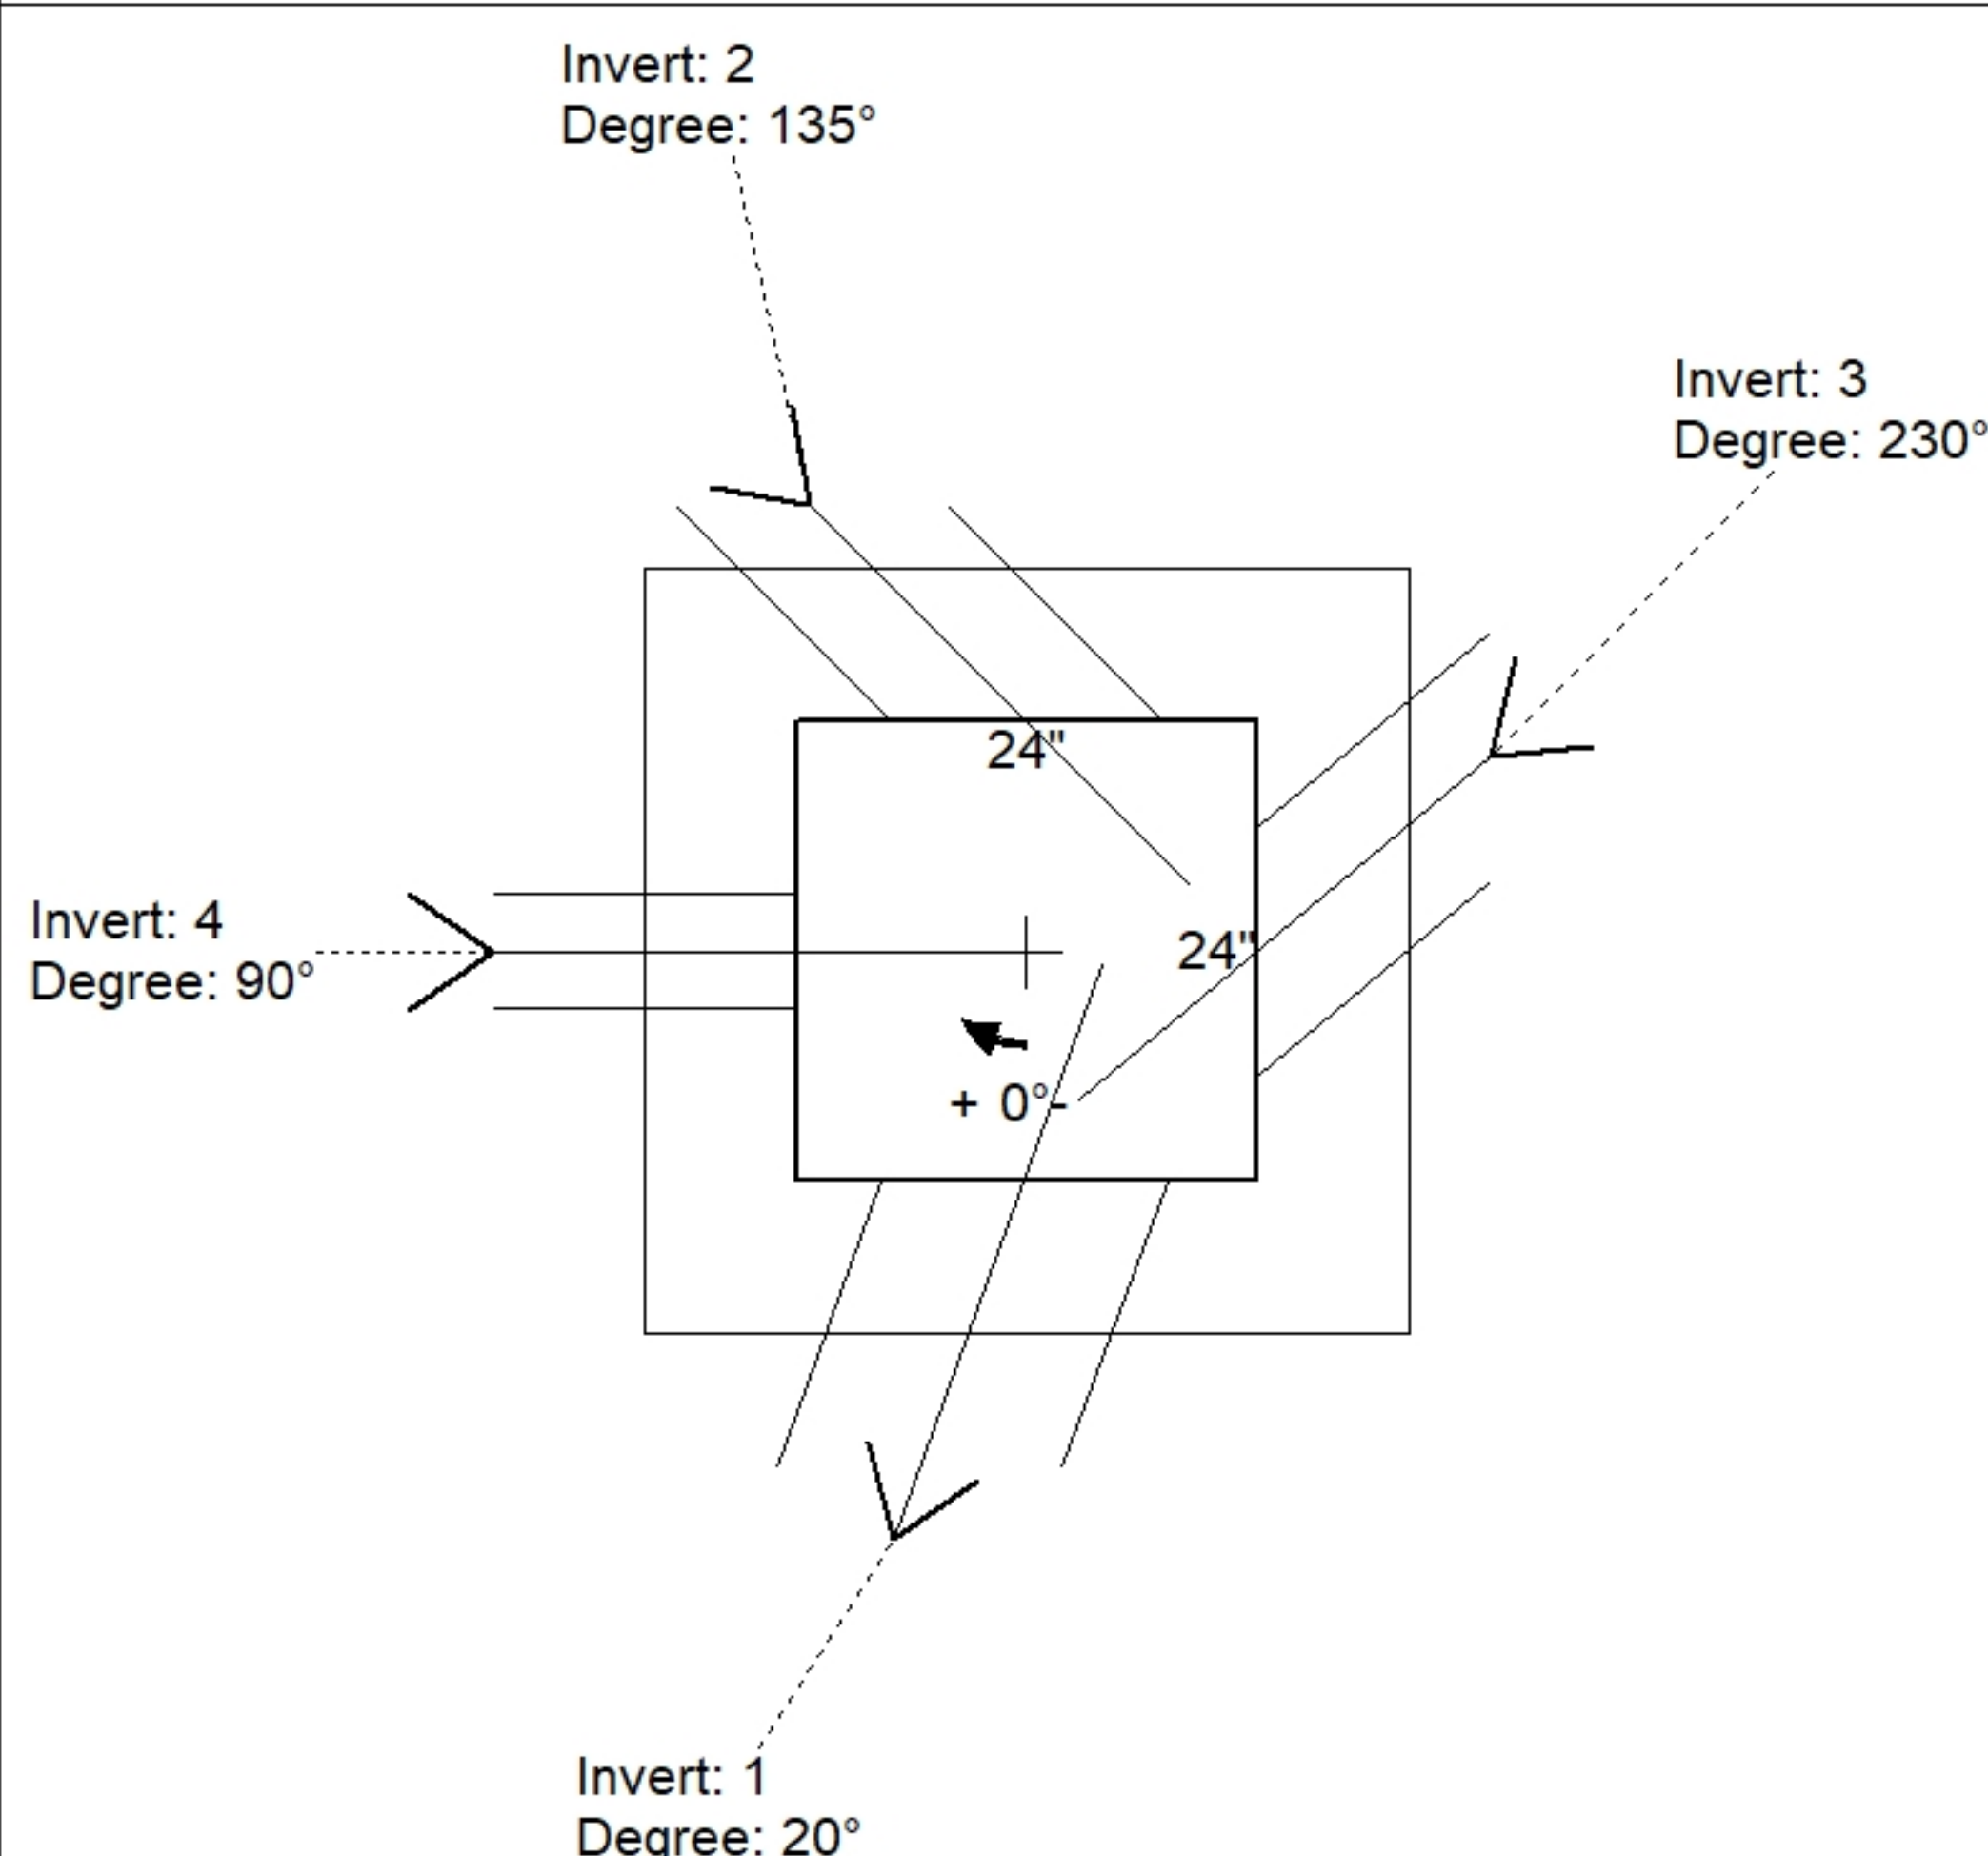

Position	Elev	Angle	Pipe	Pipe OD	Hole	Connector	Up (⌵)	Ref
Rim	412'							
Reducer								
Invert 1	409.33'	20°	10" HDPE	11.4"	14"	Hole 14	0"	P1
Invert 2	409.33'	135°	6" HDPE	6.9"	10"	Hole 10	0.25"	P1
Invert 3	409.33'	230°	6" HDPE	6.9"	10"	Hole 10	0.25"	P1
Invert 4	410.3'	90°	4" HDPE (perf pipe)	4.8"	6"	Hole 6	11.94"	P1
Invert 5								
Invert 6								
Invert 7								
Invert 8								

Default - Interior Dimensions

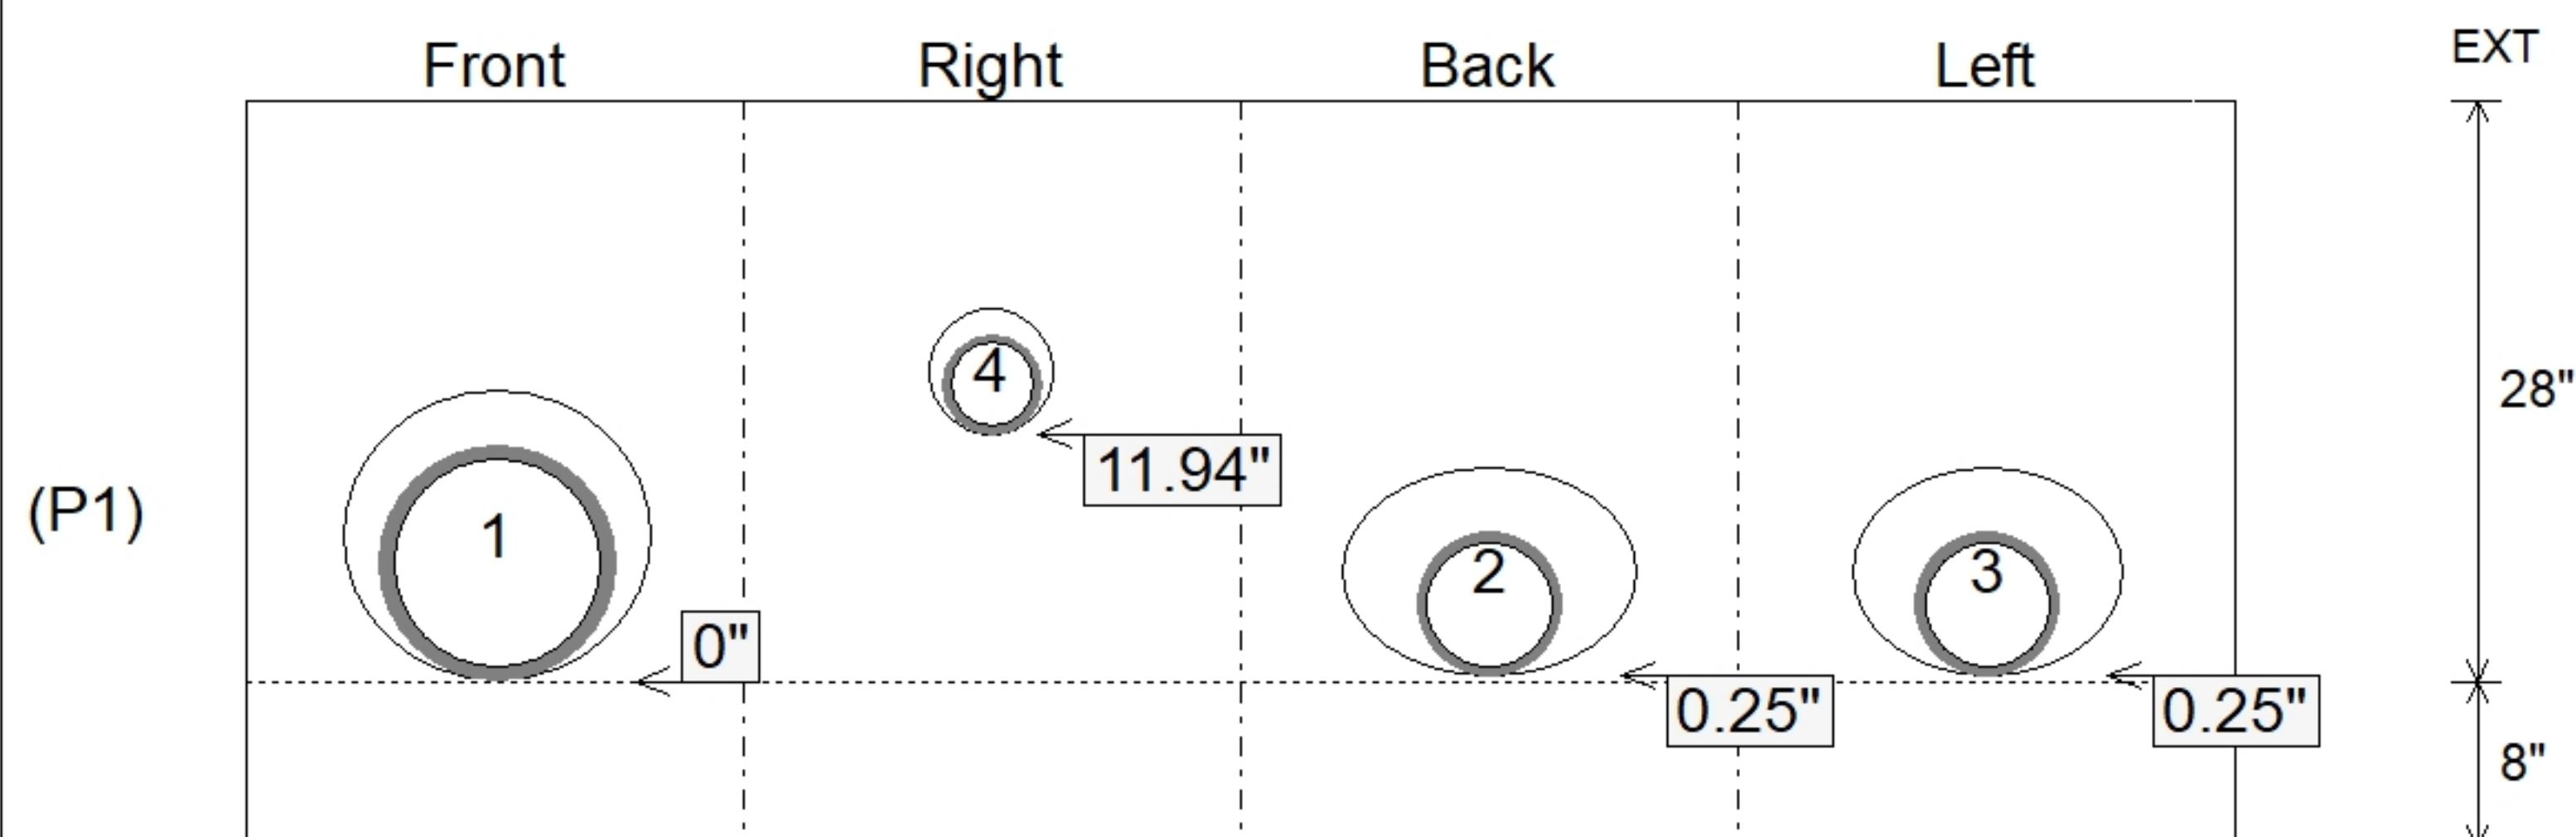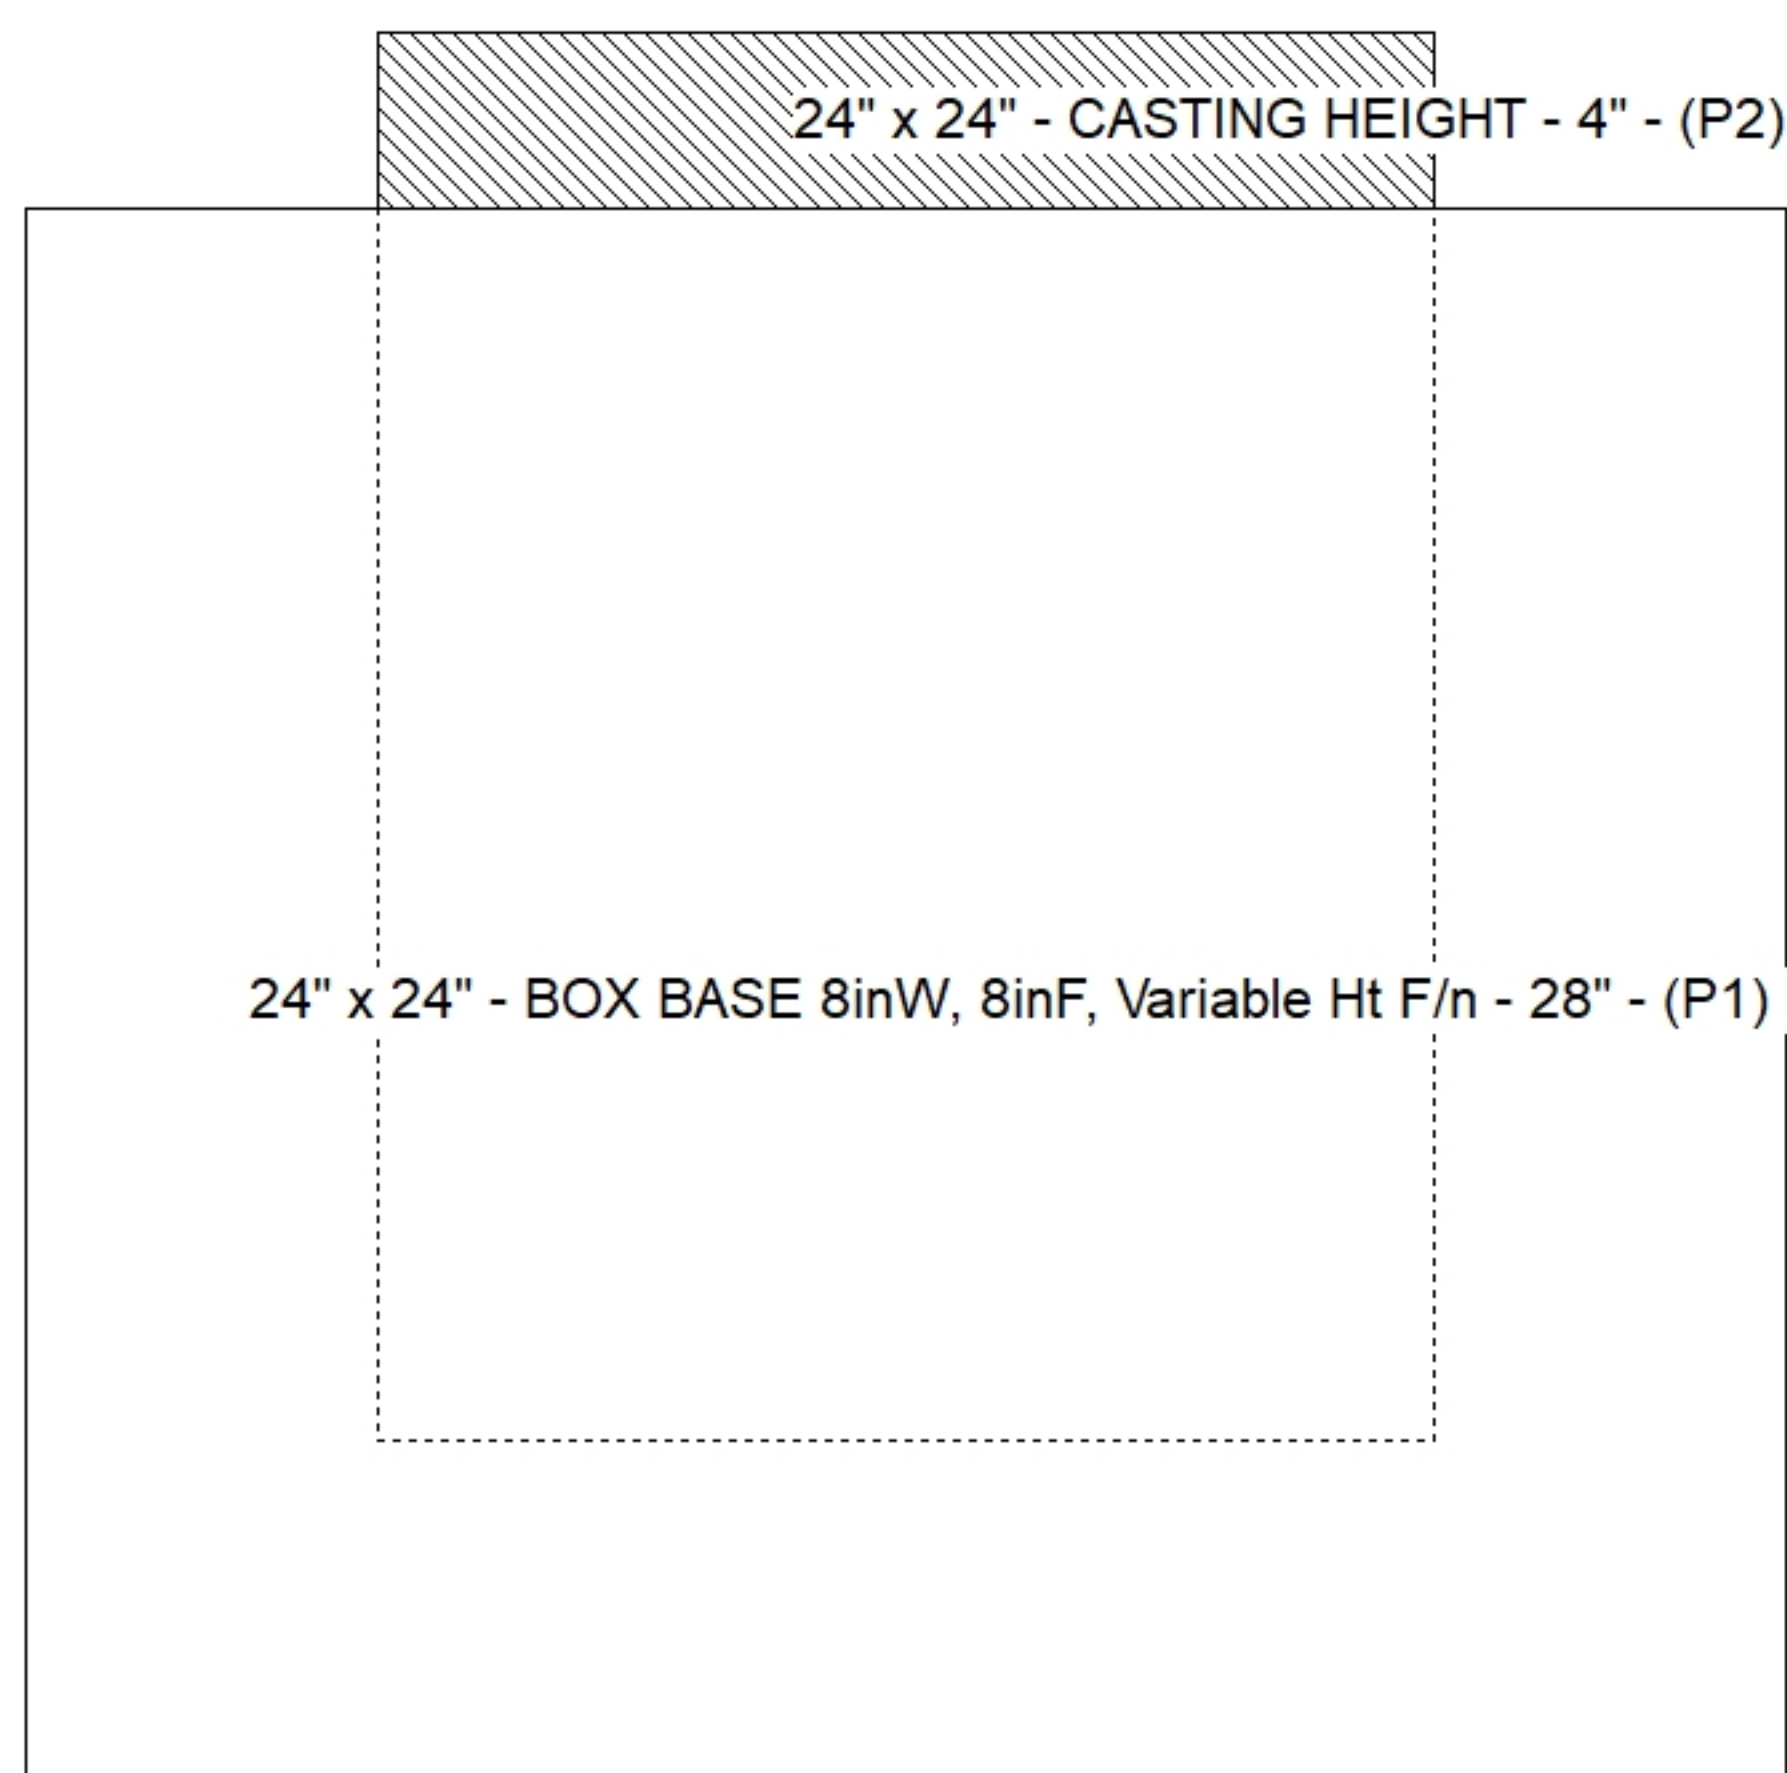

SUBMITTAL
APPROVED BY: