

Contractor: Winwater Hartford KY Co.

TECH: S. Felleter

Plant: Beaver Dam



Size: 24" x 24"

Rim to Invert: 2.65'

Floor Height: 8"


Slack: 0.5"

- FLOOR (As .12) #5 BARS AT 12" C.C.E.W.

3) Hole - 6



0 lb

Structure Total: 2615 lb

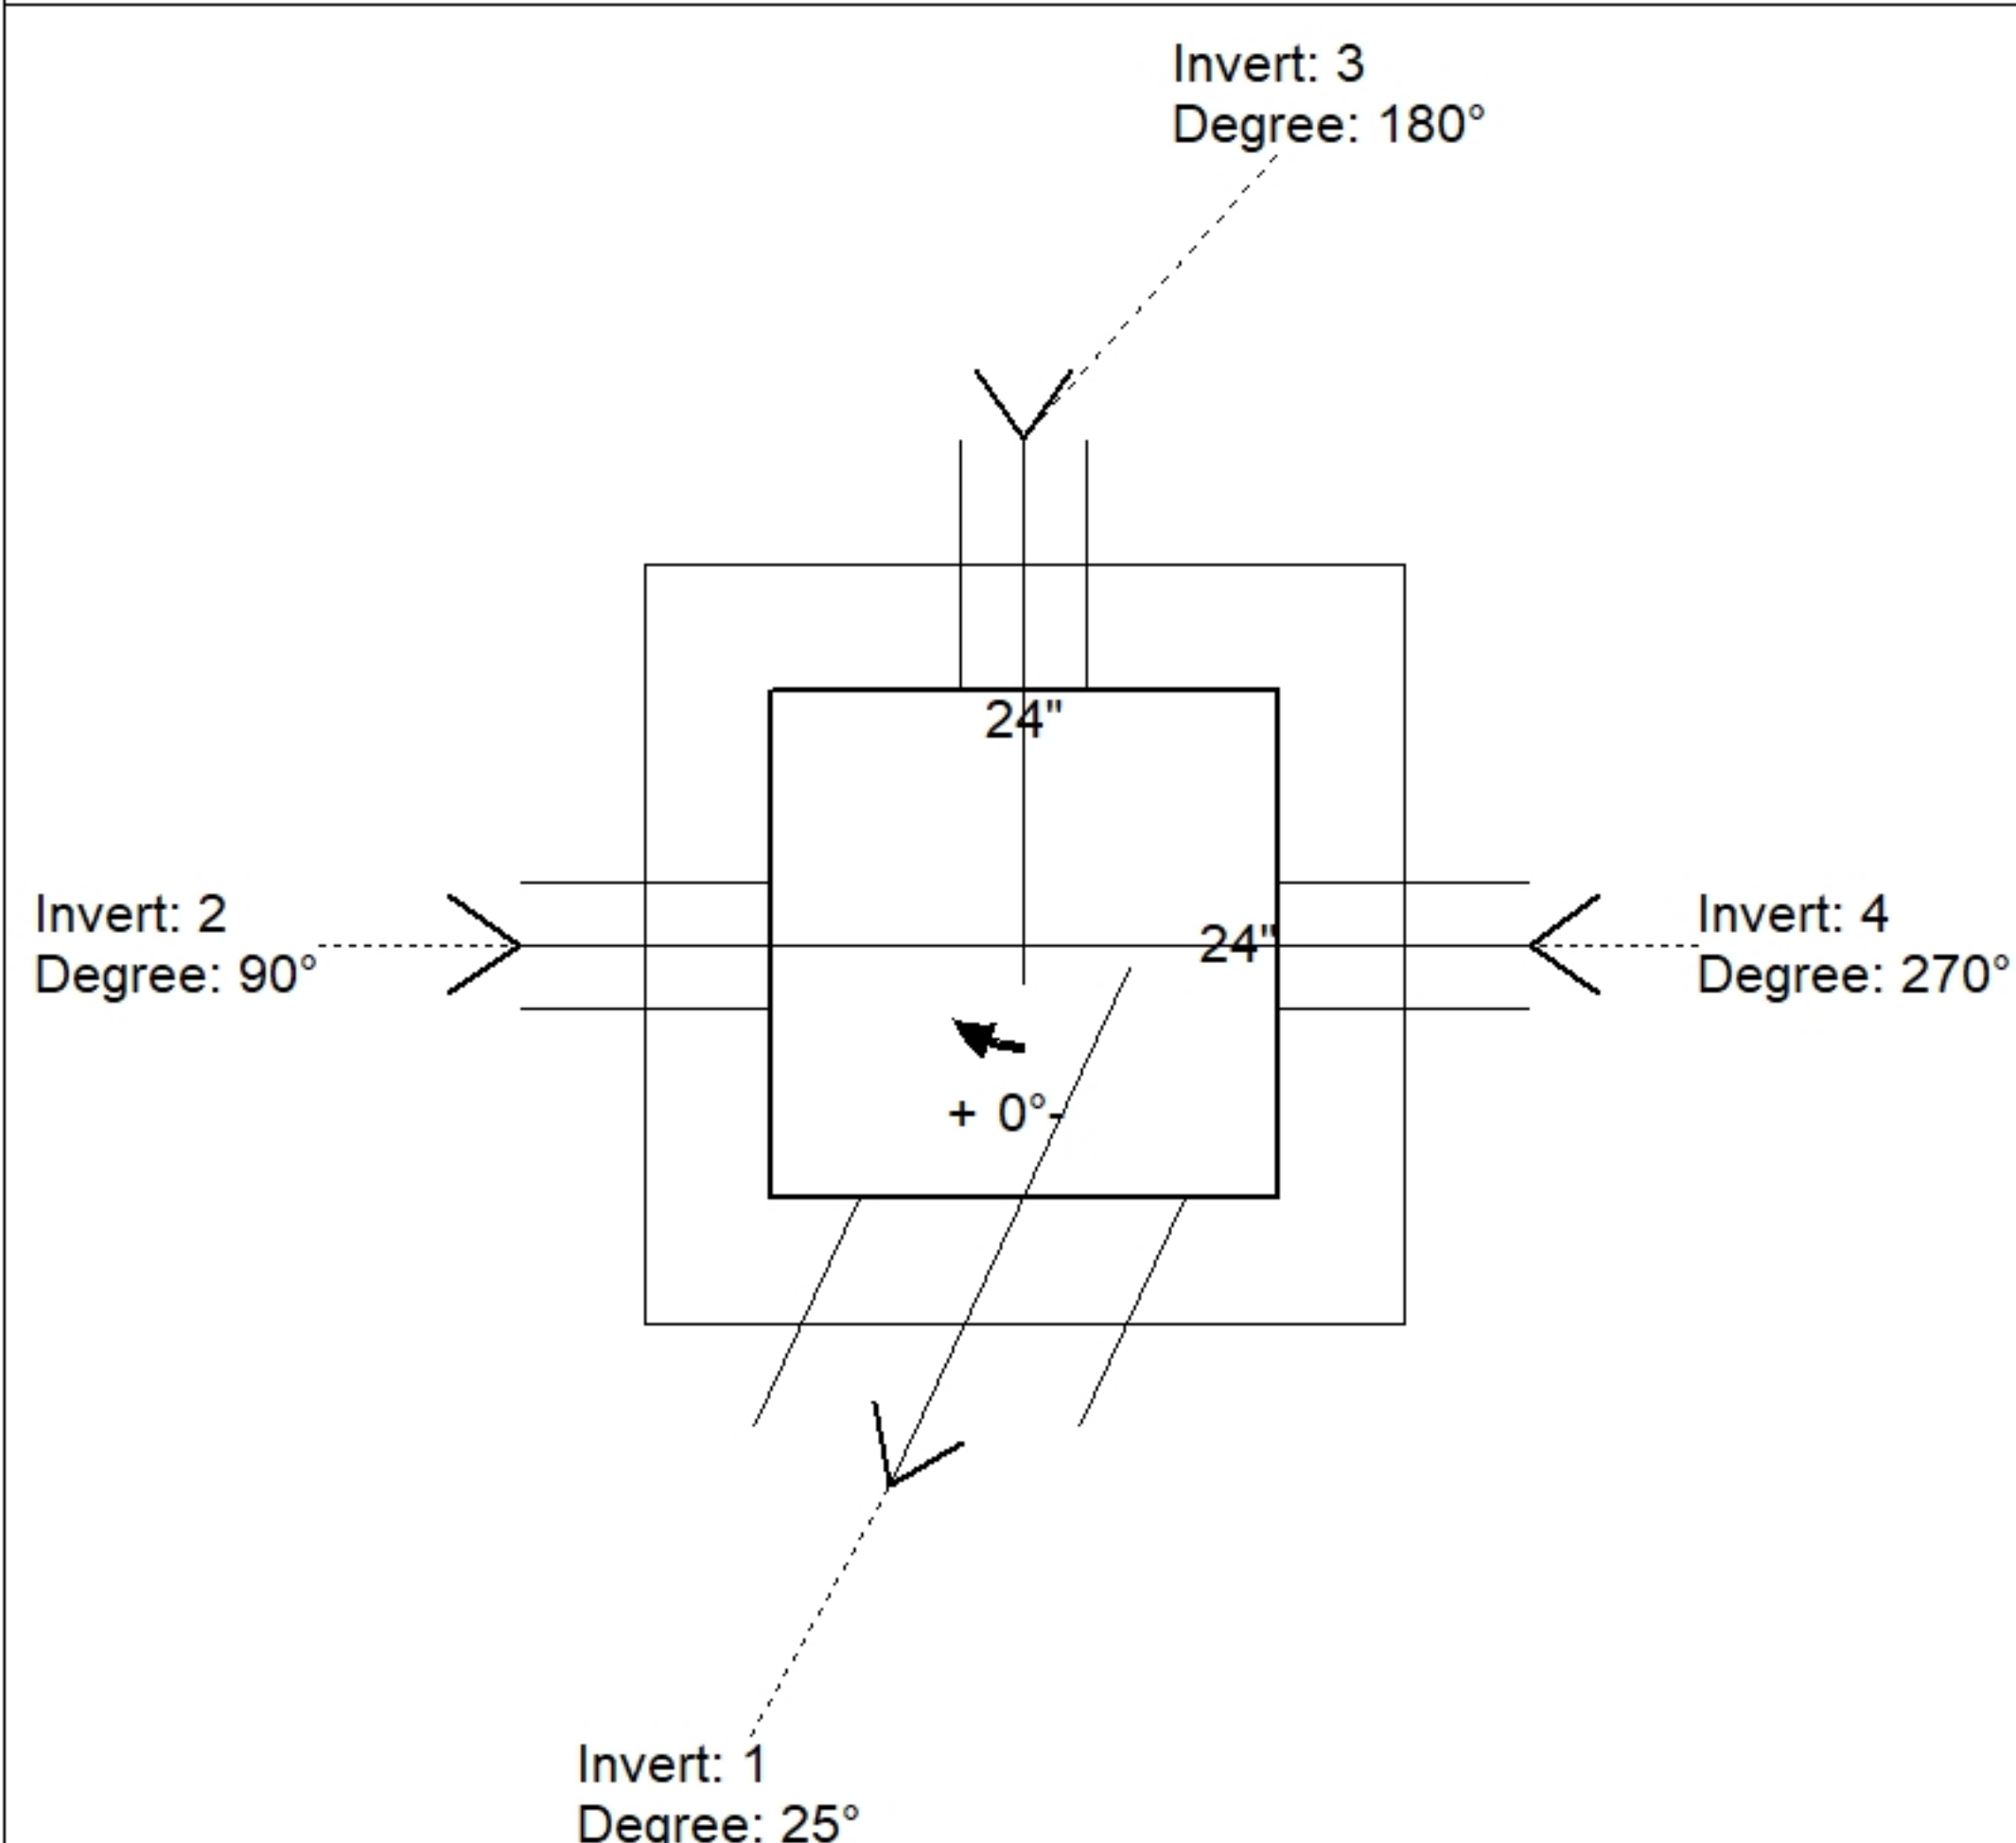

Position	Elev	Angle	Pipe	Pipe OD	Hole	Connector	Up ()	Ref
Rim	412.4'							
Reducer								
Invert 1	409.75'	25°	10" HDPE	11.4"	14"	Hole 14	0"	P1
Invert 2	410'	90°	4" HDPE	4.8"	6"	Hole 6	3.3"	P1
Invert 3	410.7'	180°	4" HDPE	4.8"	6"	Hole 6	11.7"	P1
Invert 4	410'	270°	4" HDPE	4.8"	6"	Hole 6	3.3"	P1
Invert 5								
Invert 6								
Invert 7								
Invert 8								

Default - Interior Dimensions

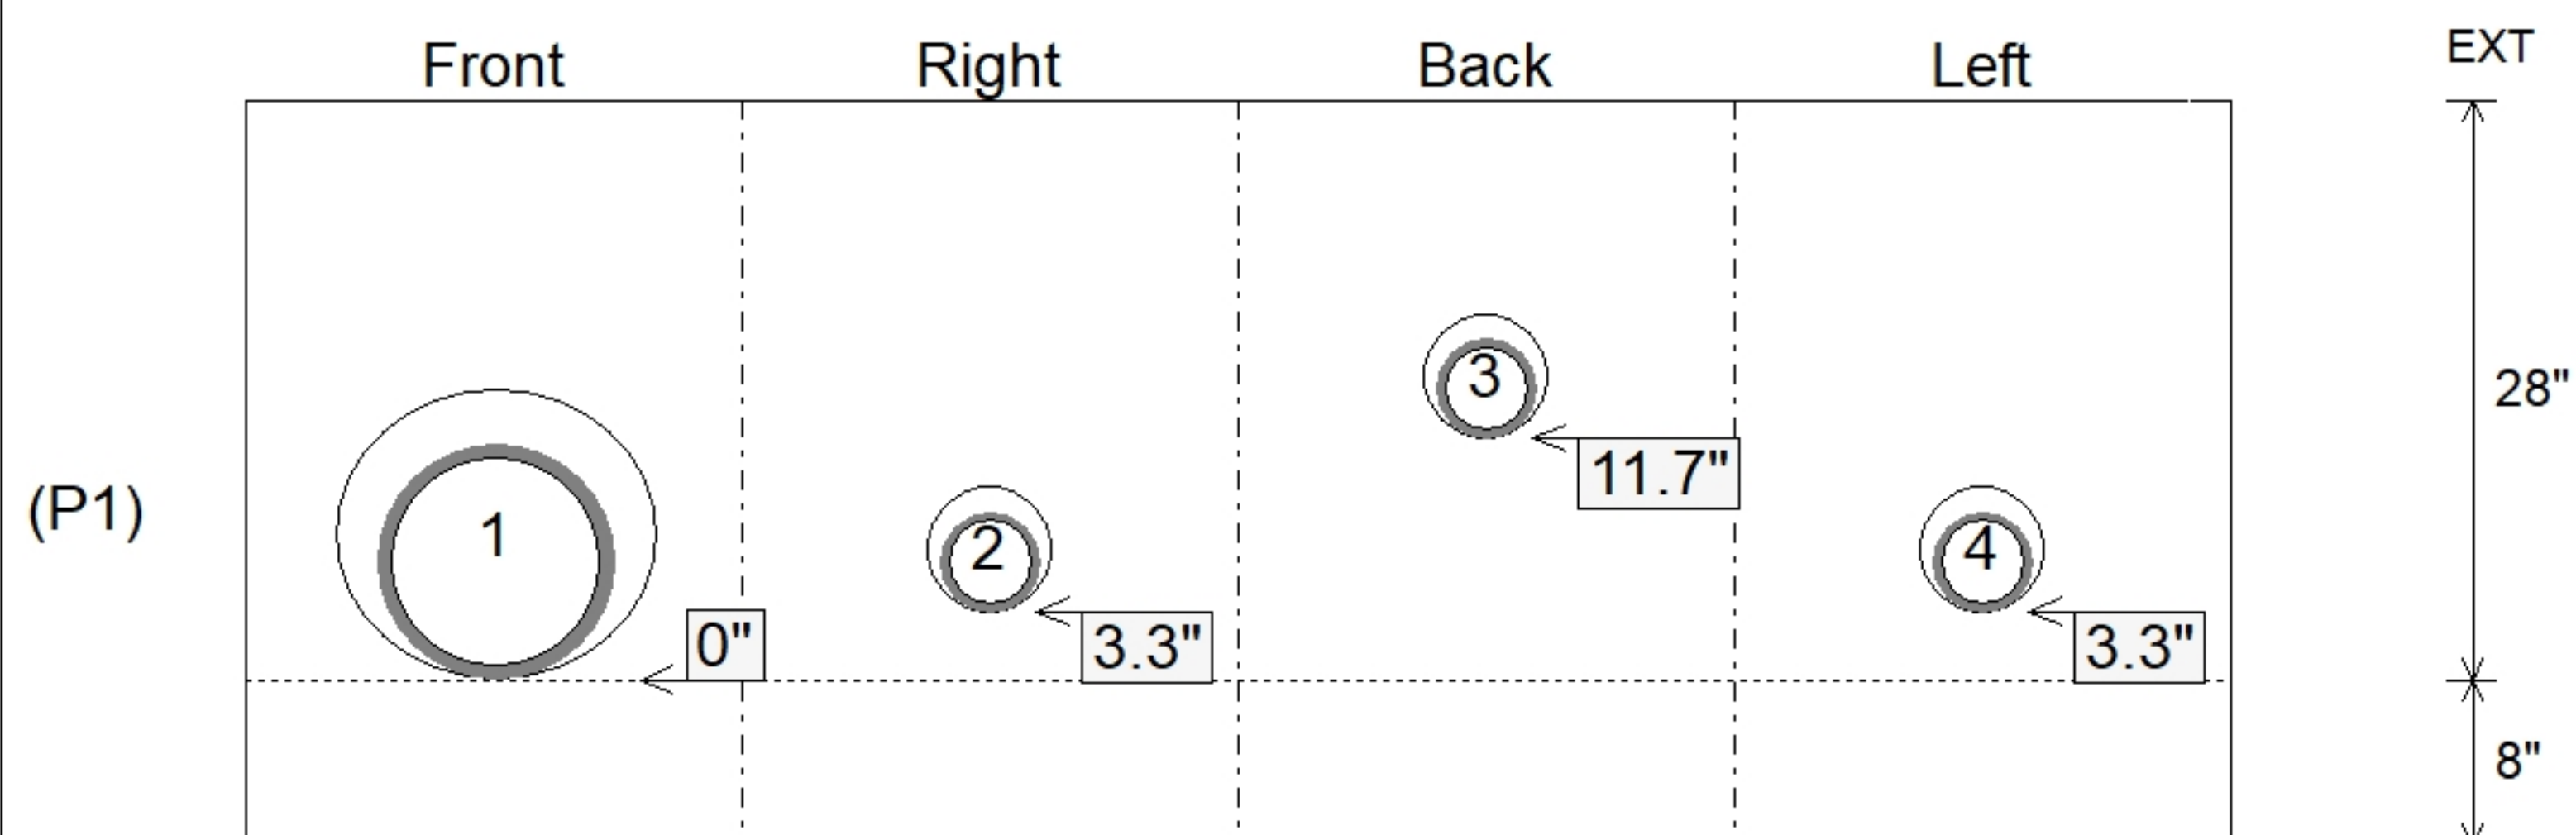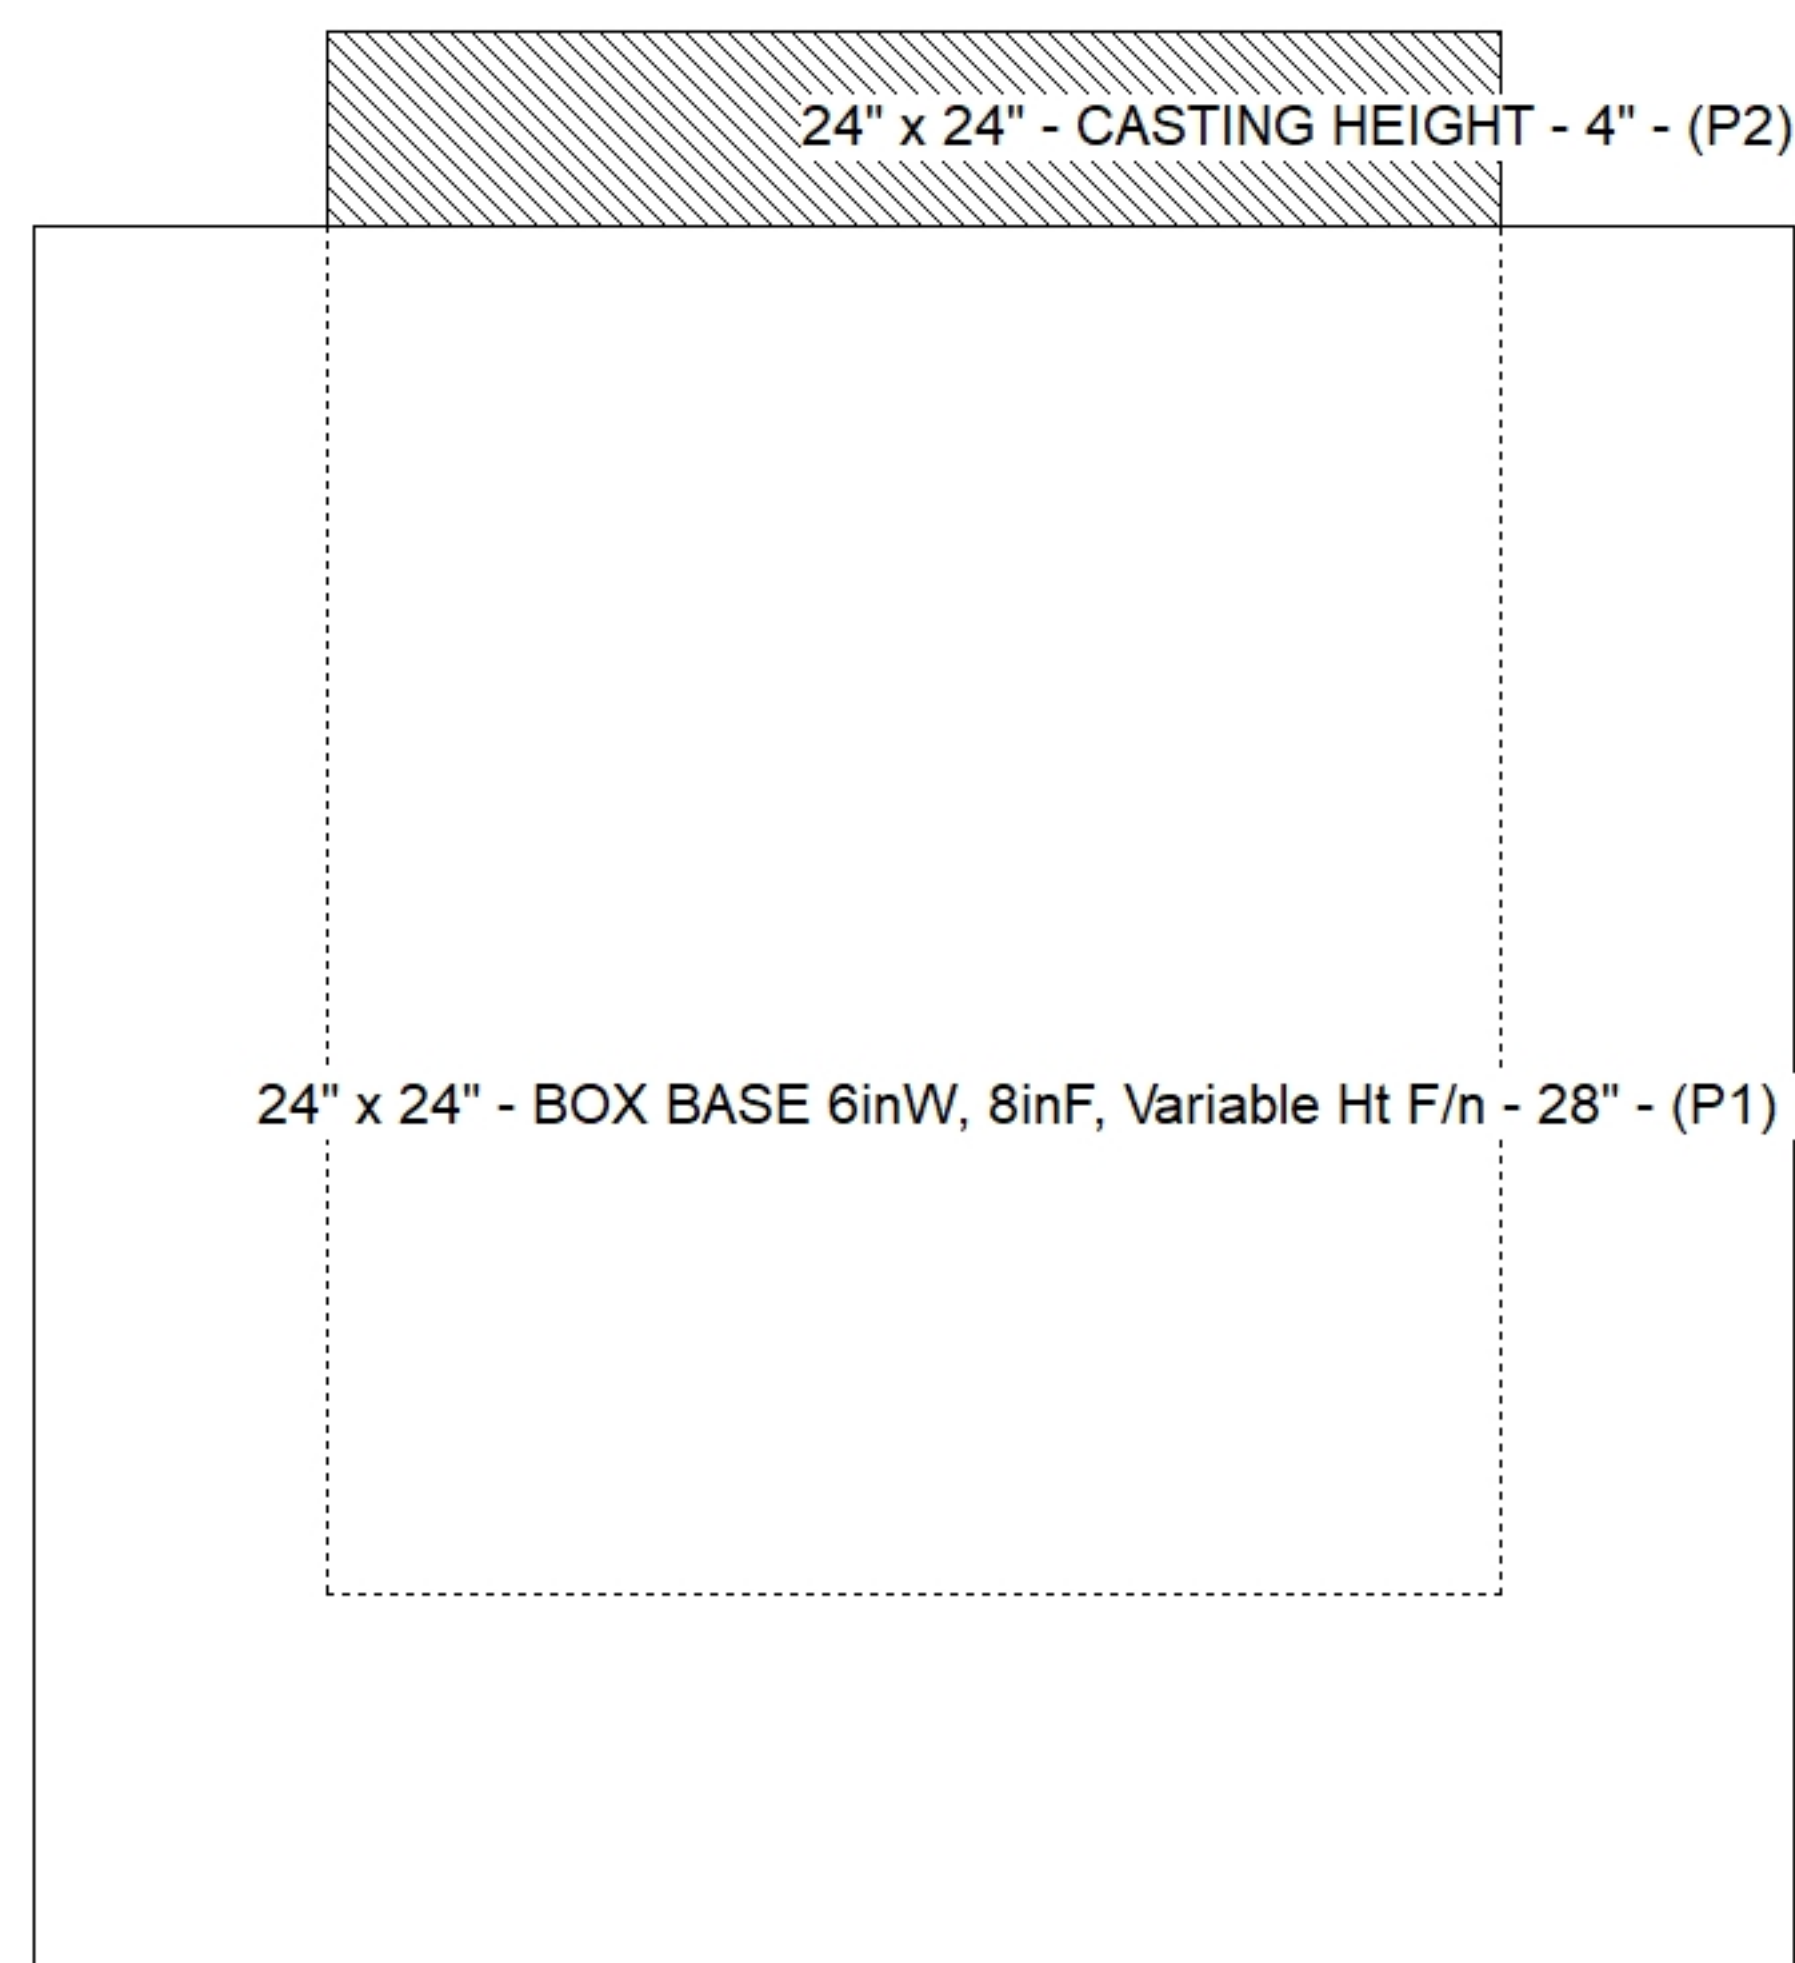

Submittal Drawing
10/12/2026 8:18:45 AM

SUBMITTAL
APPROVED BY: