

Contractor: Winwater Hartford KY Co.

Plant: Beaver Dam




Slack: 0.33"

- FLOOR (As .31) #5 BARS AT 12" C.C.E.W.

1) Hole - 6



0 lb
1700 lb
3198 lb
255 lb
0 lb
0 lb
0 lb
0 lb
0 lb

Structure Total: 5153 lb

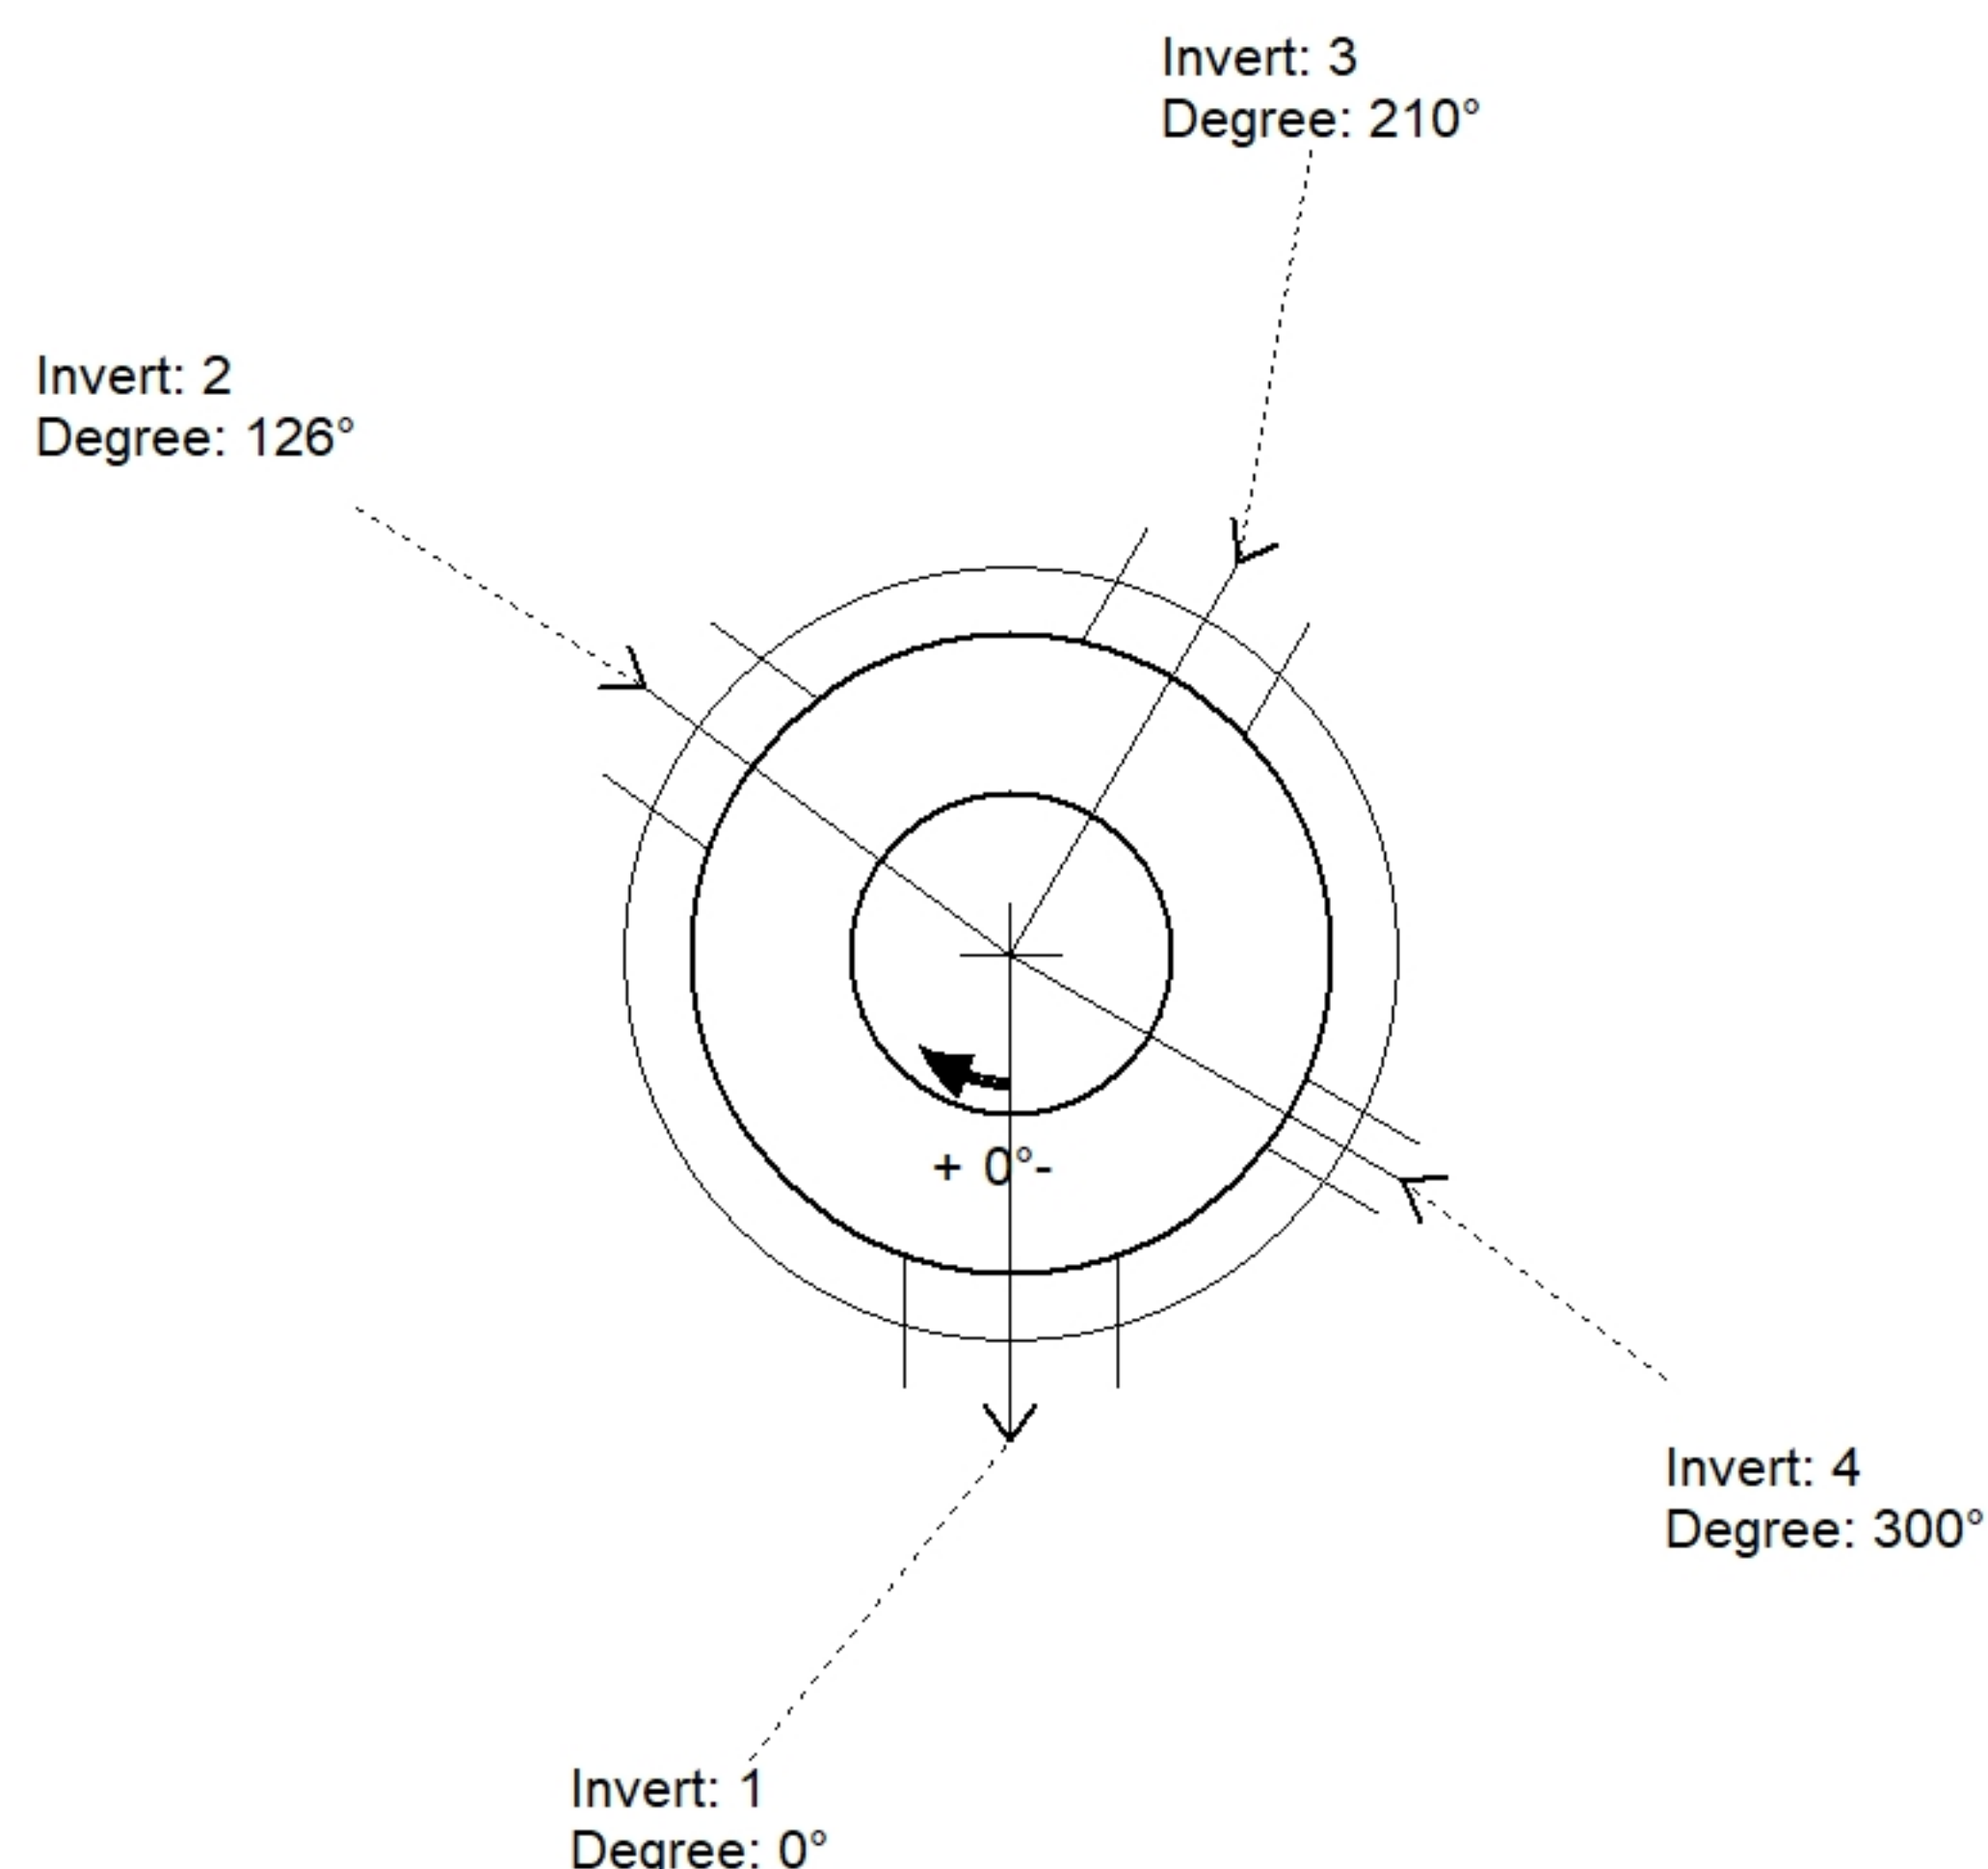

Position	Elev	Angle	Pipe	Pipe OD	Hole	Connector	Up ()	Ref
Rim	414'							
Reducer								
Invert 1	410.41'	0°	12" HDPE	14.5"	16"	Hole 16	0"	P1
Invert 2	410.46'	126°	10" HDPE	11.4"	14"	Hole 14	1.15"	P1
Invert 3	410.46'	210°	10" HDPE	11.4"	14"	Hole 14	1.15"	P1
Invert 4	412'	300°	4" HDPE	4.8"	6"	Hole 6	19.93"	P1
Invert 5								
Invert 6								
Invert 7								
Invert 8								

Default - Interior Dimensions

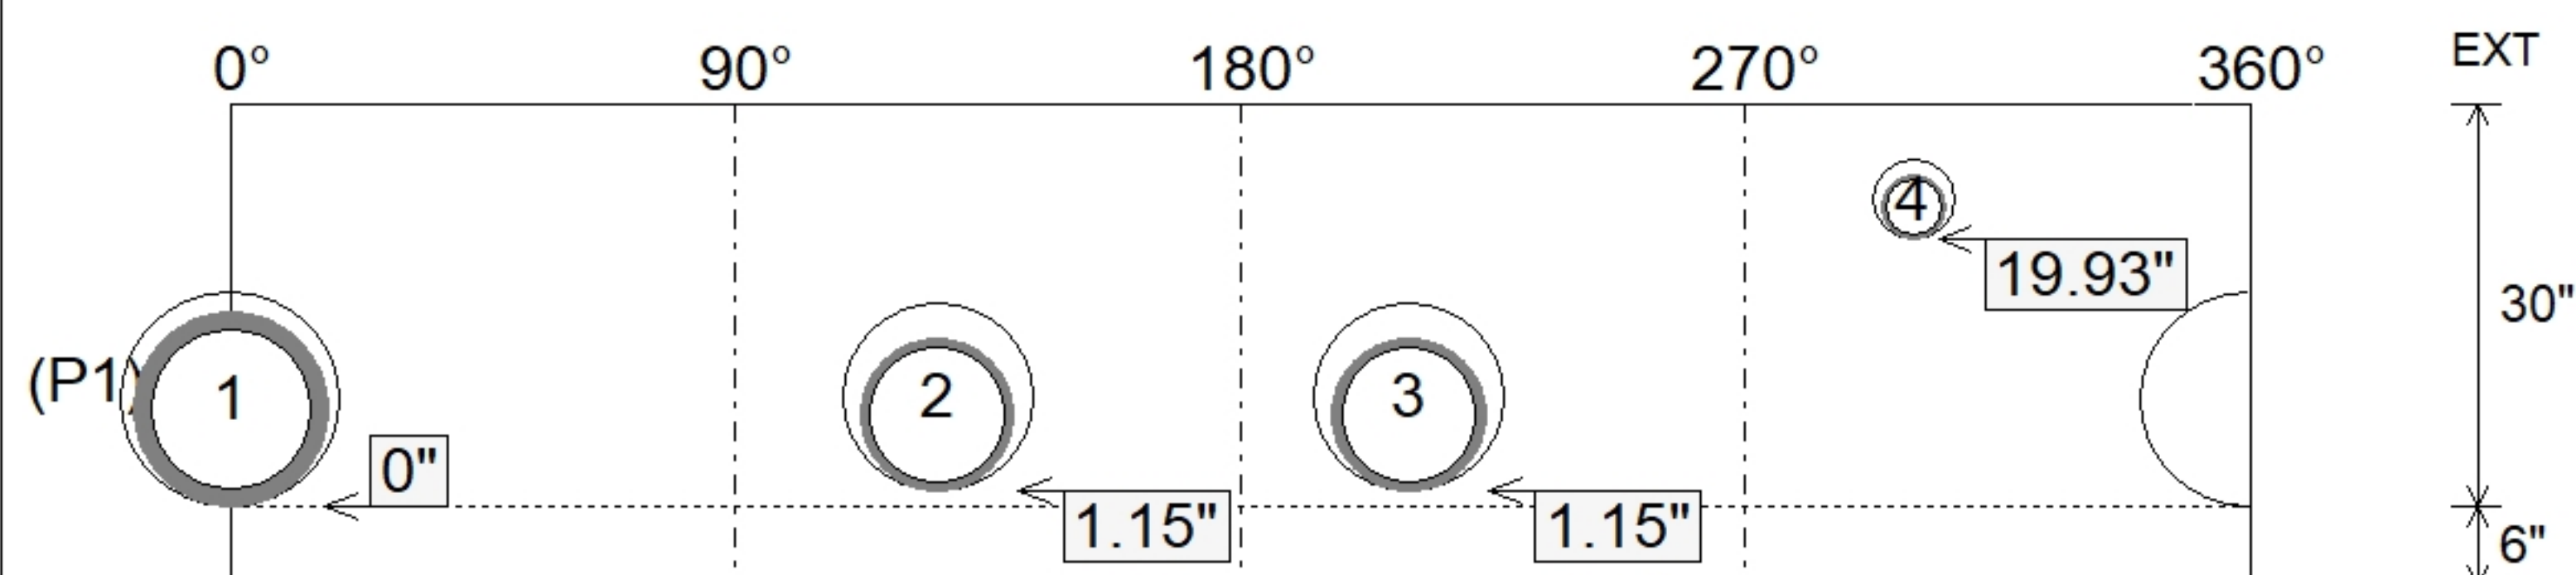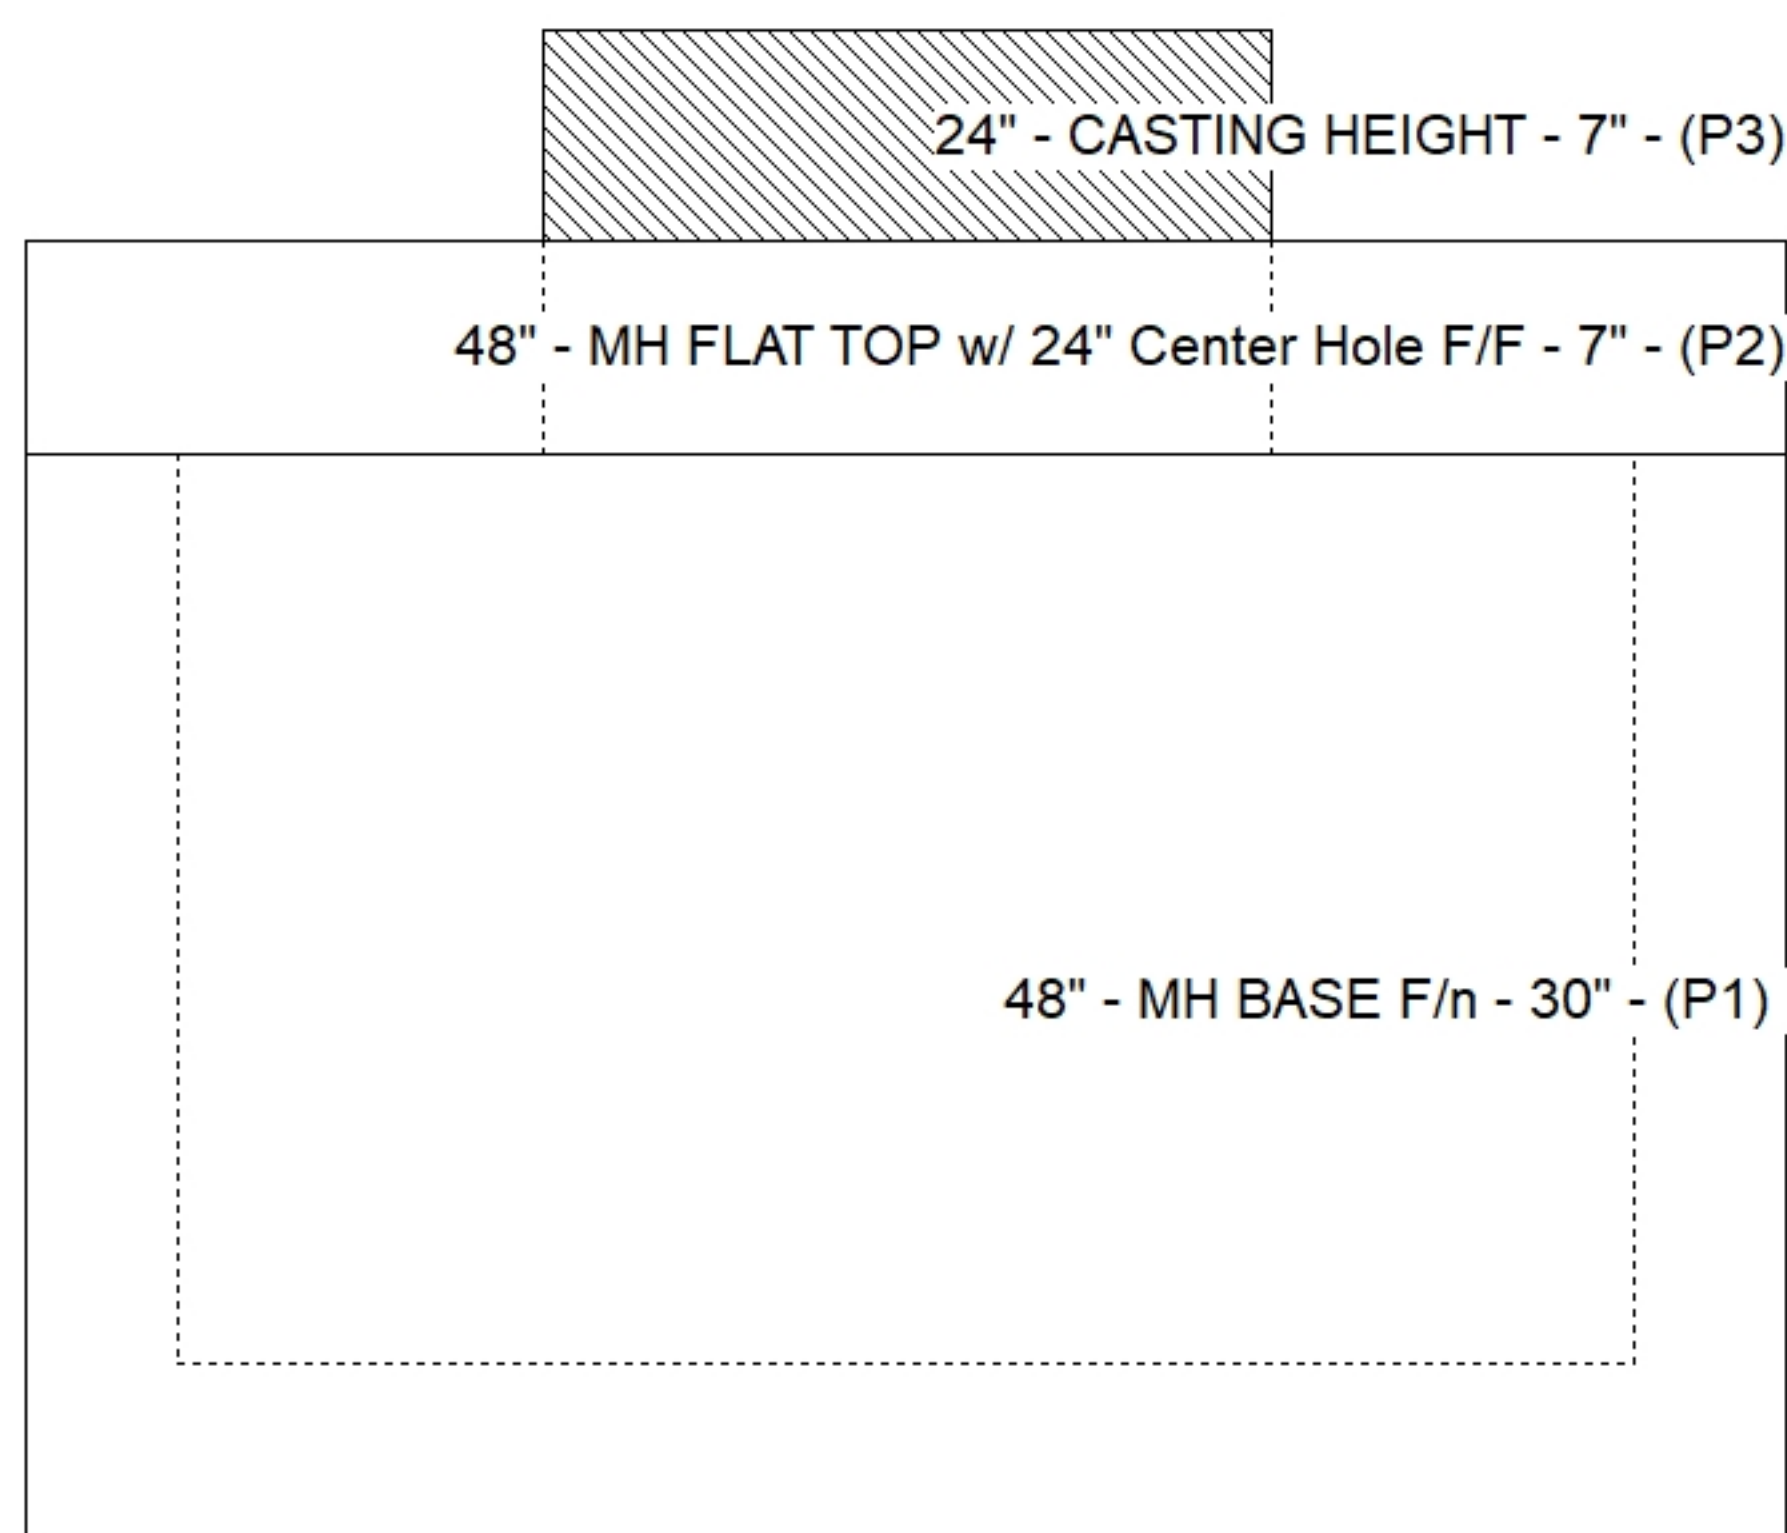

SUBMITTAL
APPROVED BY: