

Contractor: Winwater Hartford KY Co.

Plant: Beaver Dam




Slack: 1.82"

- FLOOR (As .31) #5 BARS AT 12" C.C.E.W.

1) Hole - 6



0 lb
270 lb
1580 lb
2709 lb
258 lb
0 lb
0 lb
0 lb
0 lb
0 lb
0 lb

Structure Total: 4816 lb

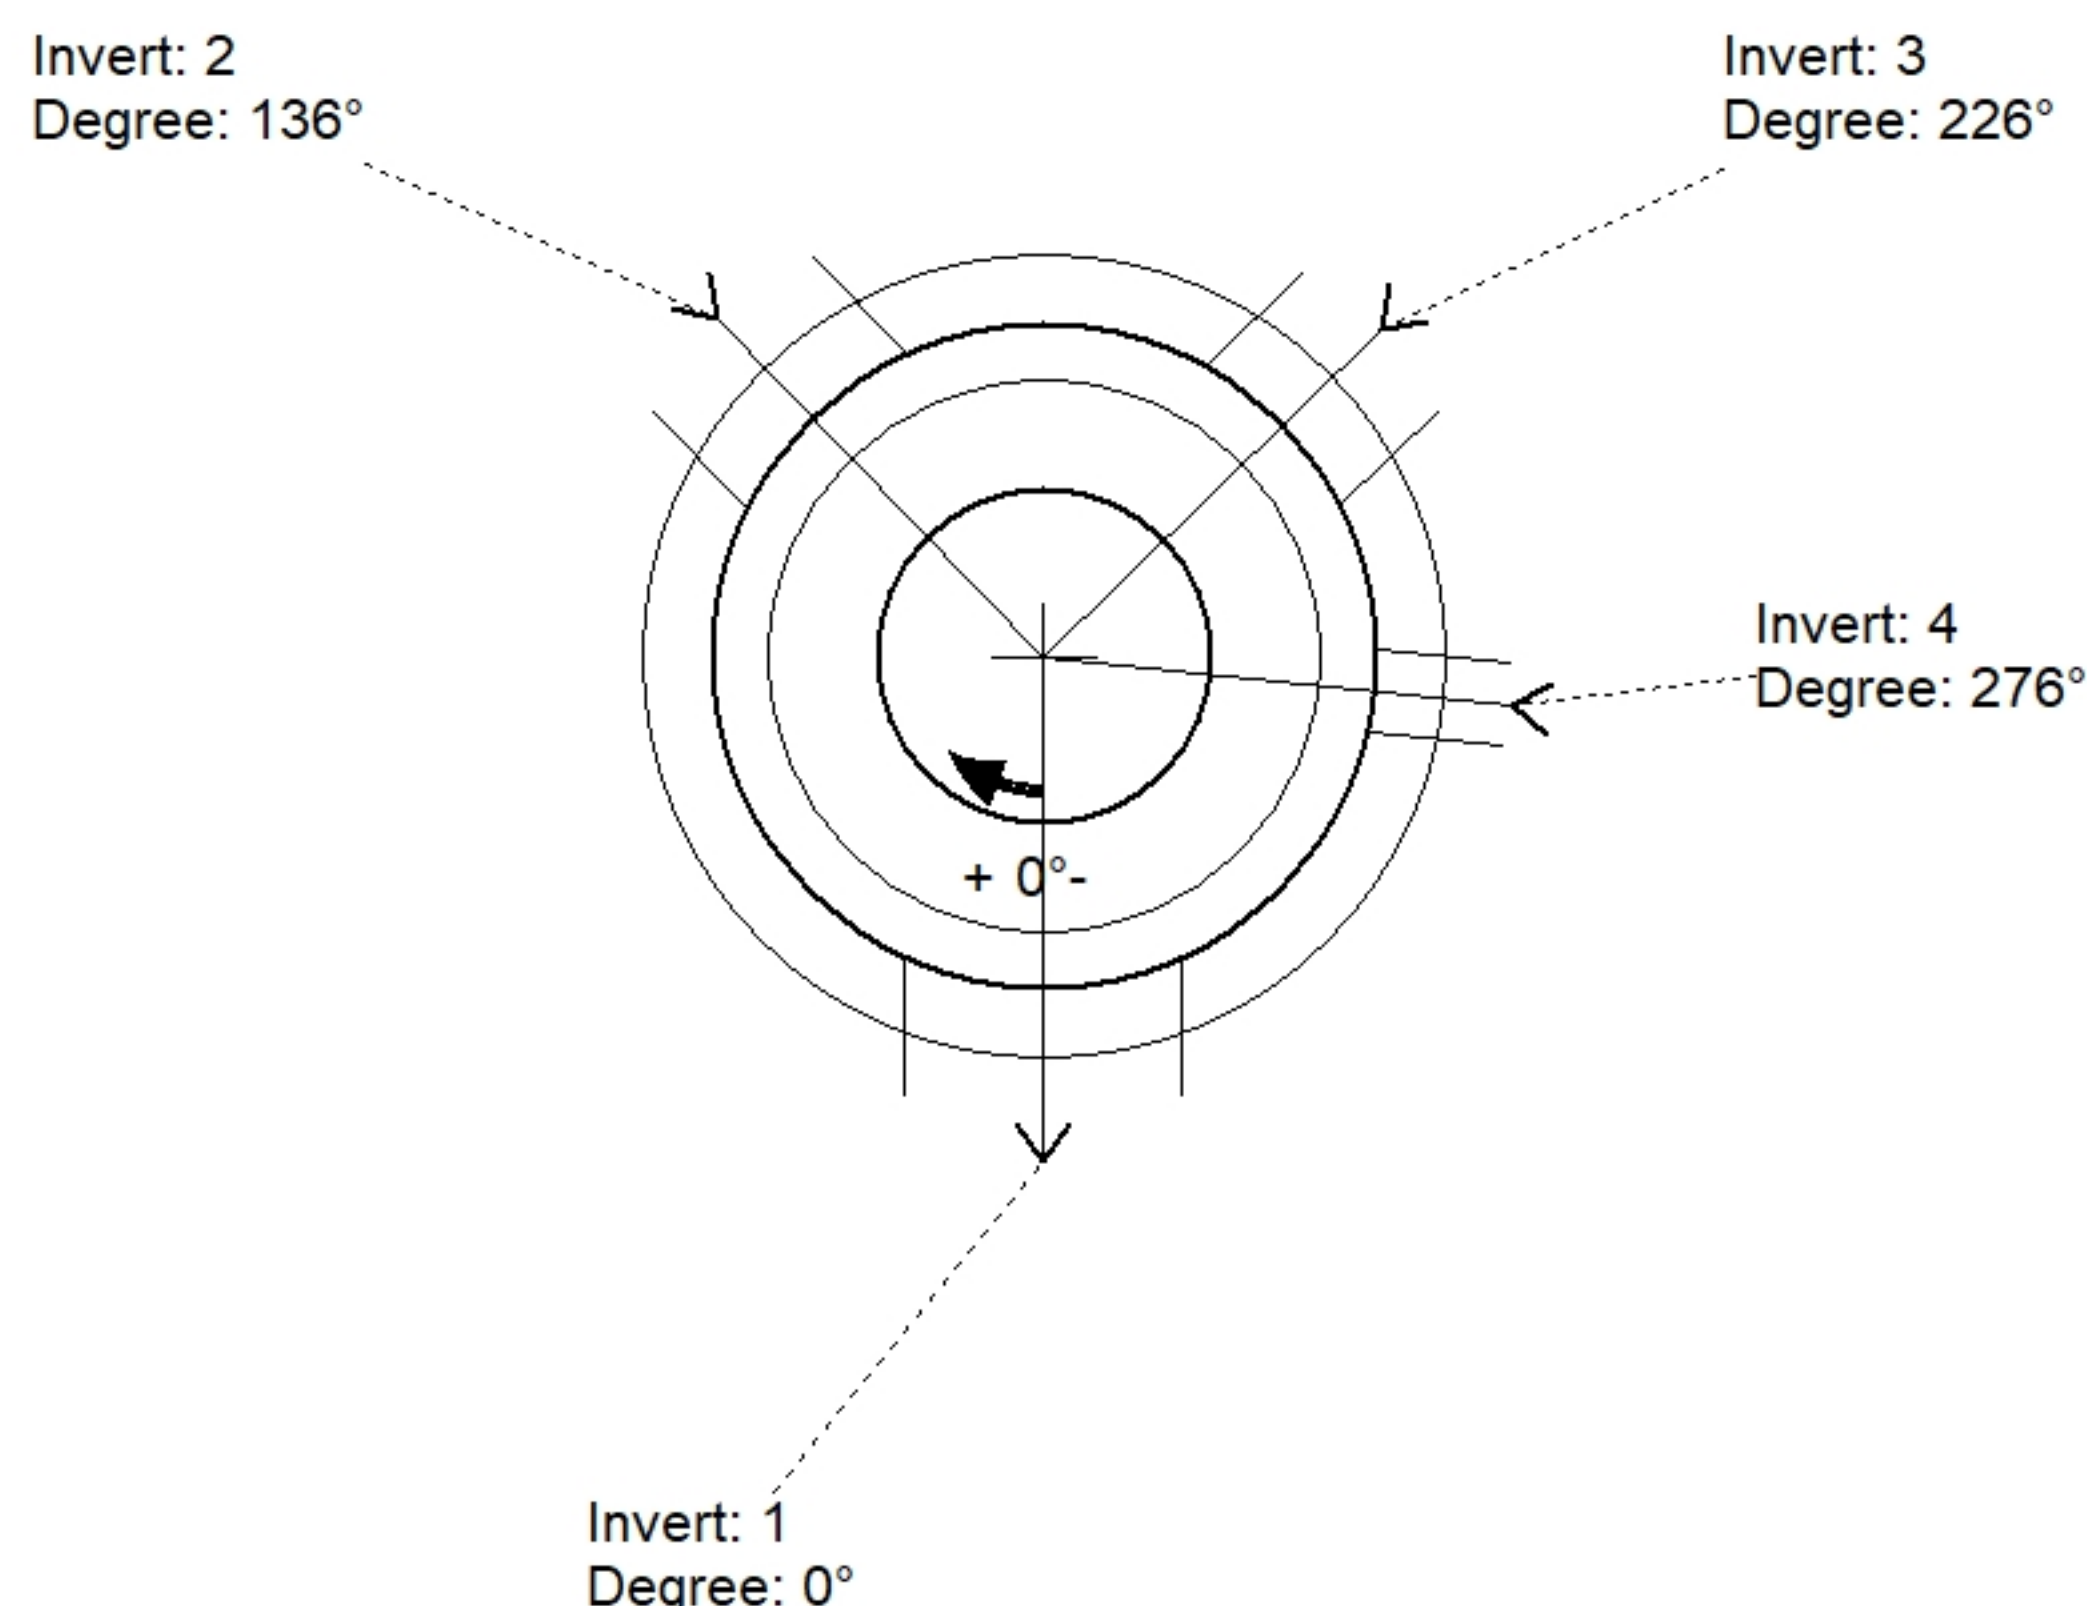

Position	Elev	Angle	Pipe	Pipe OD	Hole	Connector	Up (')	Ref
Rim	412.26'							
Reducer								
Invert 1	408.3'	0°	15" HDPE	17.6"	20"	Hole 20	0"	P1
Invert 2	408.4'	136°	12" HDPE	14.5"	16"	Hole 16	1.25"	P1
Invert 3	408.7'	226°	10" PVC SDR35	10.5"	14"	Hole 14	5.85"	P1
Invert 4	409'	276°	4" HDPE	4.8"	6"	Hole 6	9.3"	P1
Invert 5								
Invert 6								
Invert 7								
Invert 8								

Default - Interior Dimensions

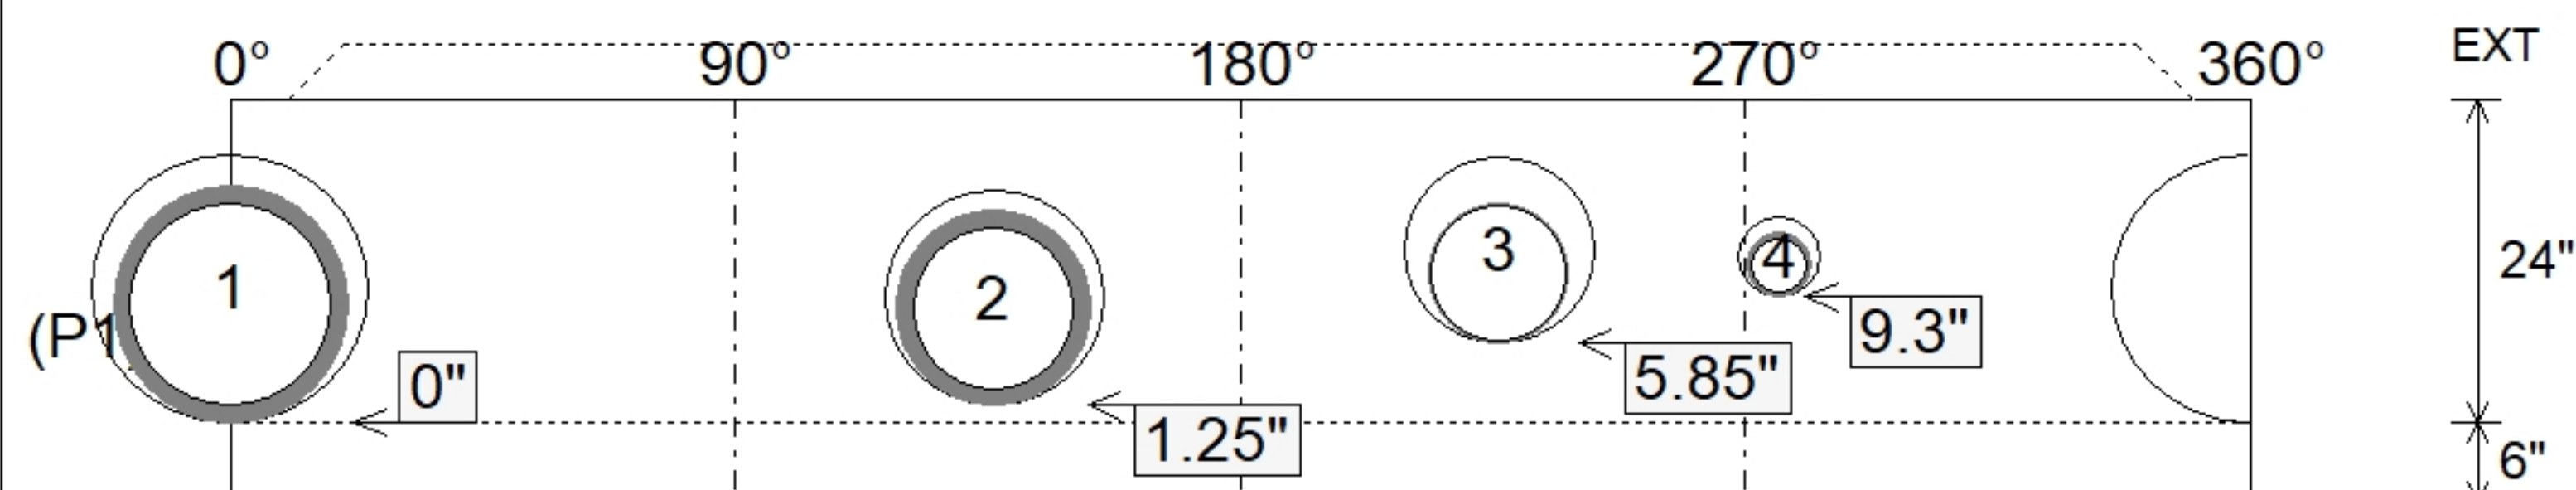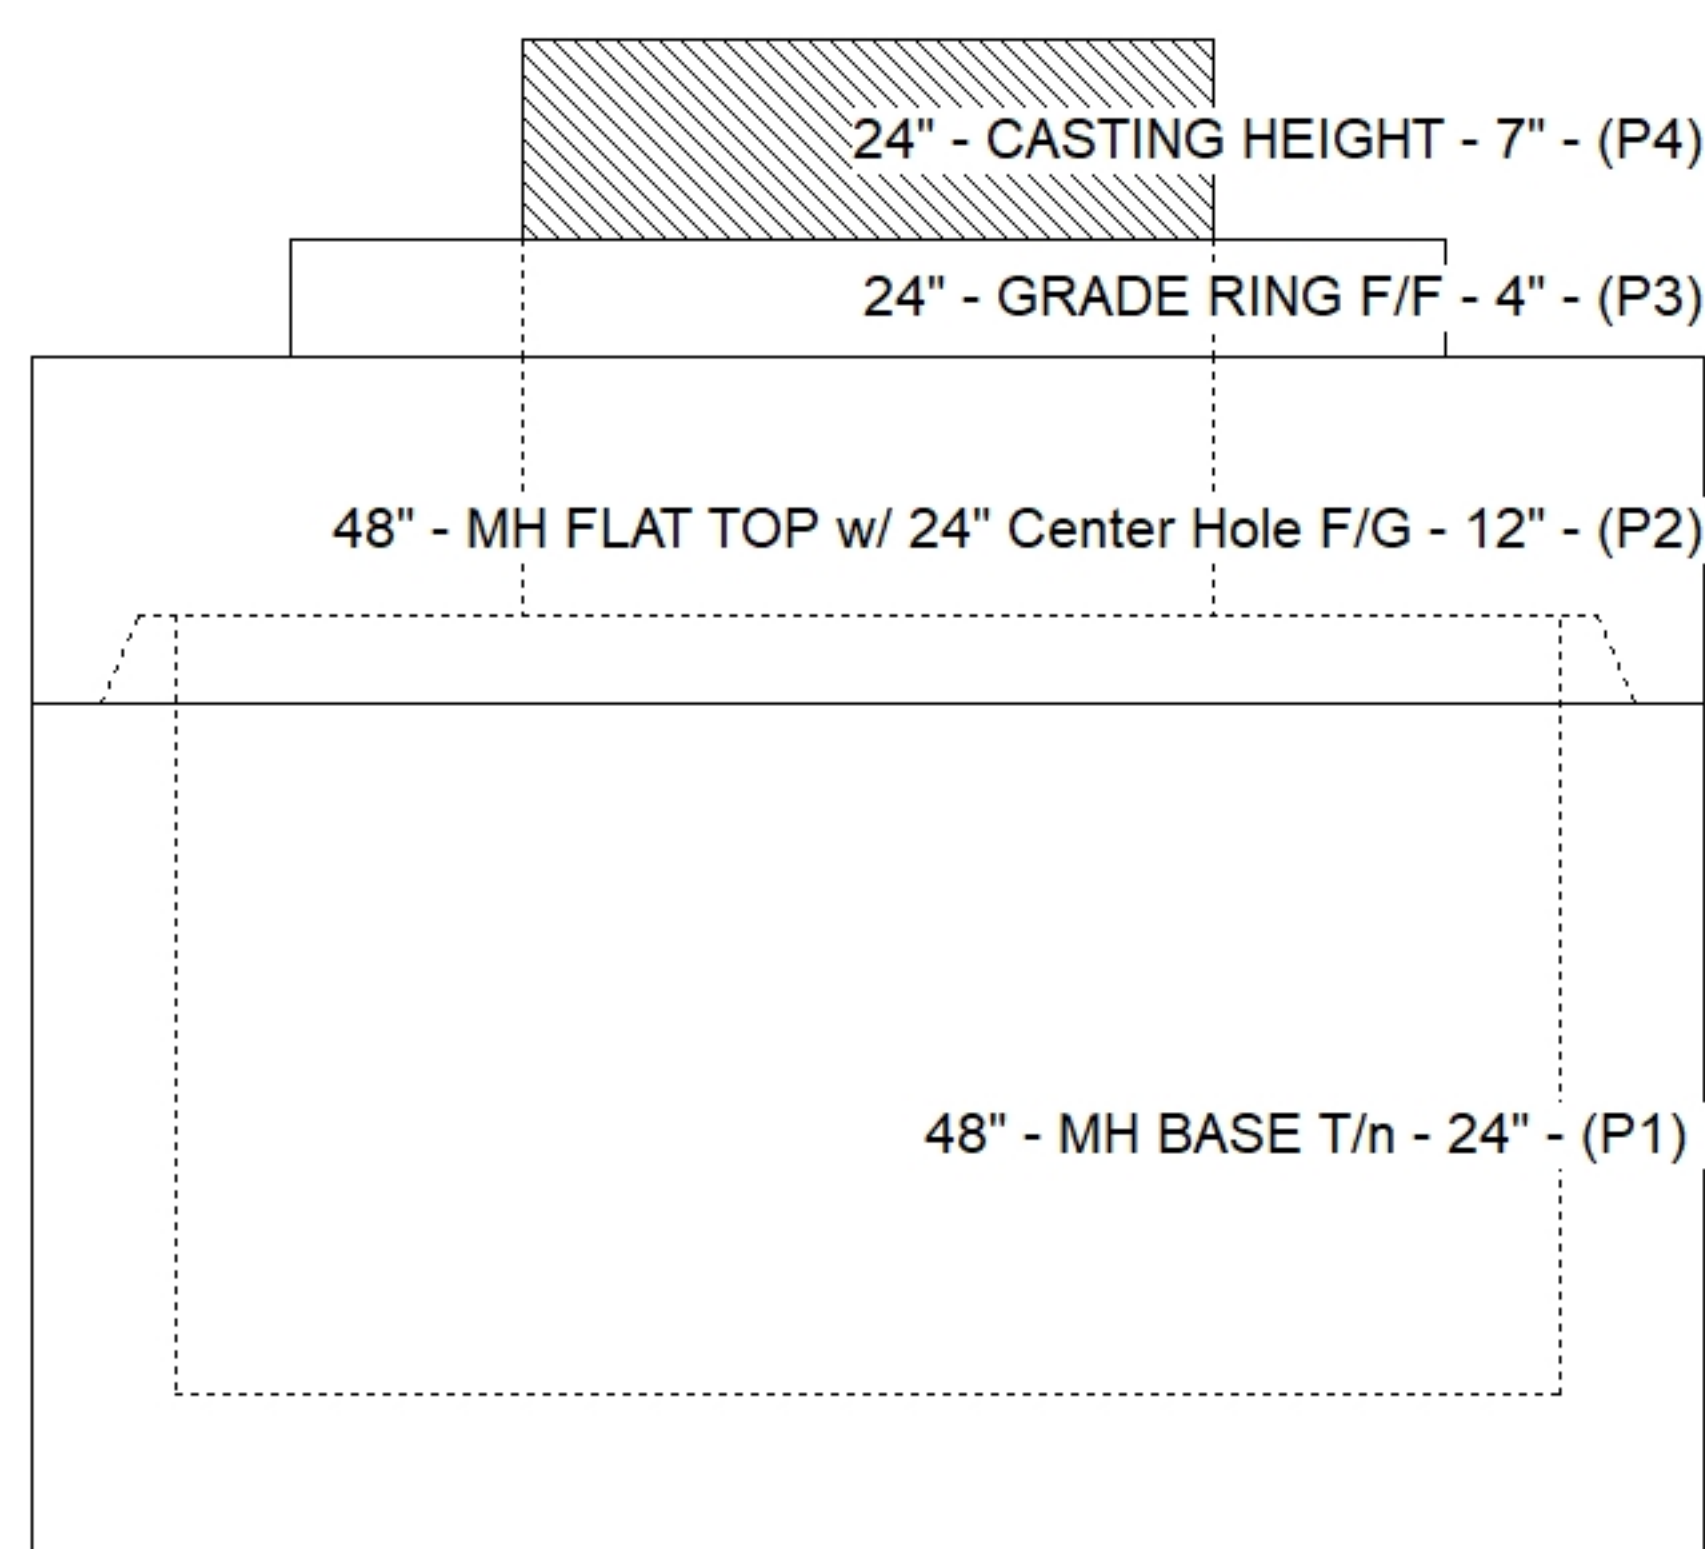

SUBMITTAL
APPROVED BY: