

Contractor: Winwater Hartford KY Co.

Plant: Beaver Dam




Slack: 0.89"

- FLOOR (As .12) #5 BARS AT 12" C.C.E.W.

2) Hole - 6


0 | b

Structure Total: 3464 lb

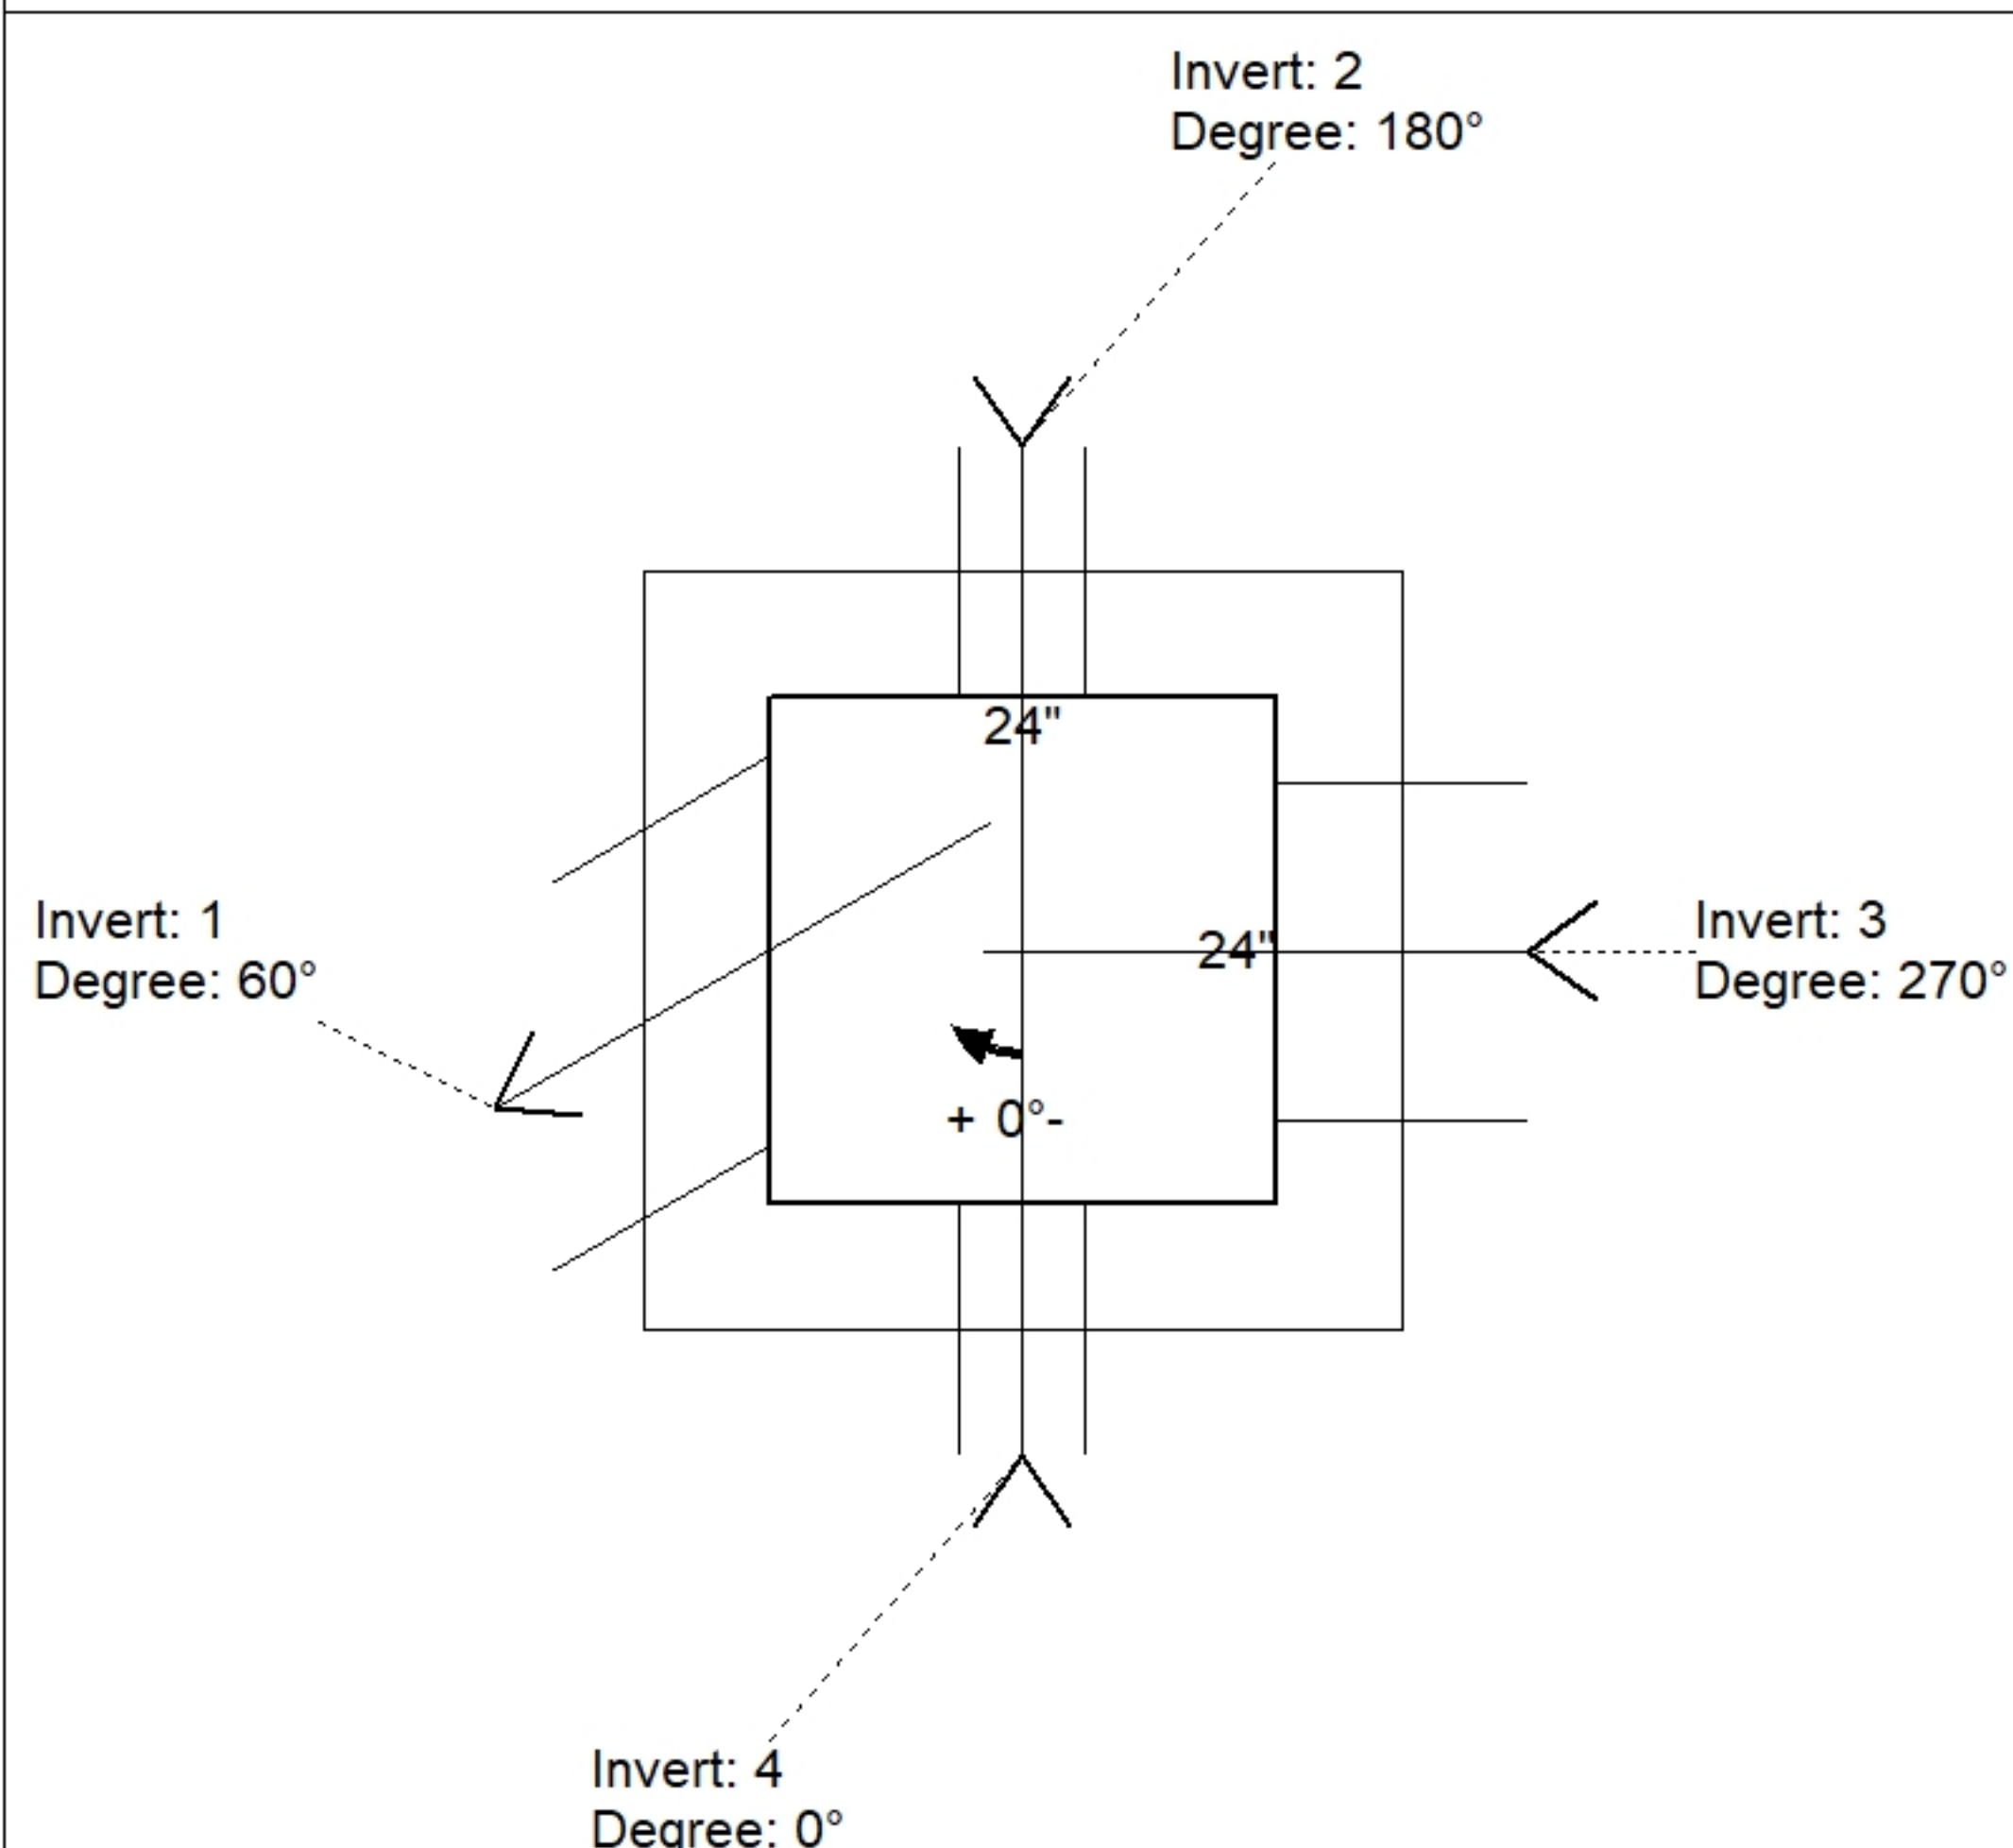

Position	Elev	Angle	Pipe	Pipe OD	Hole	Connector	Up ()	Ref
Rim	413.1'							
Reducer								
Invert 1	409.13'	60°	12" HDPE	14.5"	16"	Hole 16	0"	P1
Invert 2	410'	180°	4" HDPE	4.8"	6"	Hole 6	11.29"	P1
Invert 3	409.18'	270°	12" HDPE	14.5"	16"	Hole 16	0.6"	P1
Invert 4	411.5'	0°	4" HDPE	4.8"	6"	Hole 6	29.29"	P1
Invert 5								
Invert 6								
Invert 7								
Invert 8								

Default - Interior Dimensions

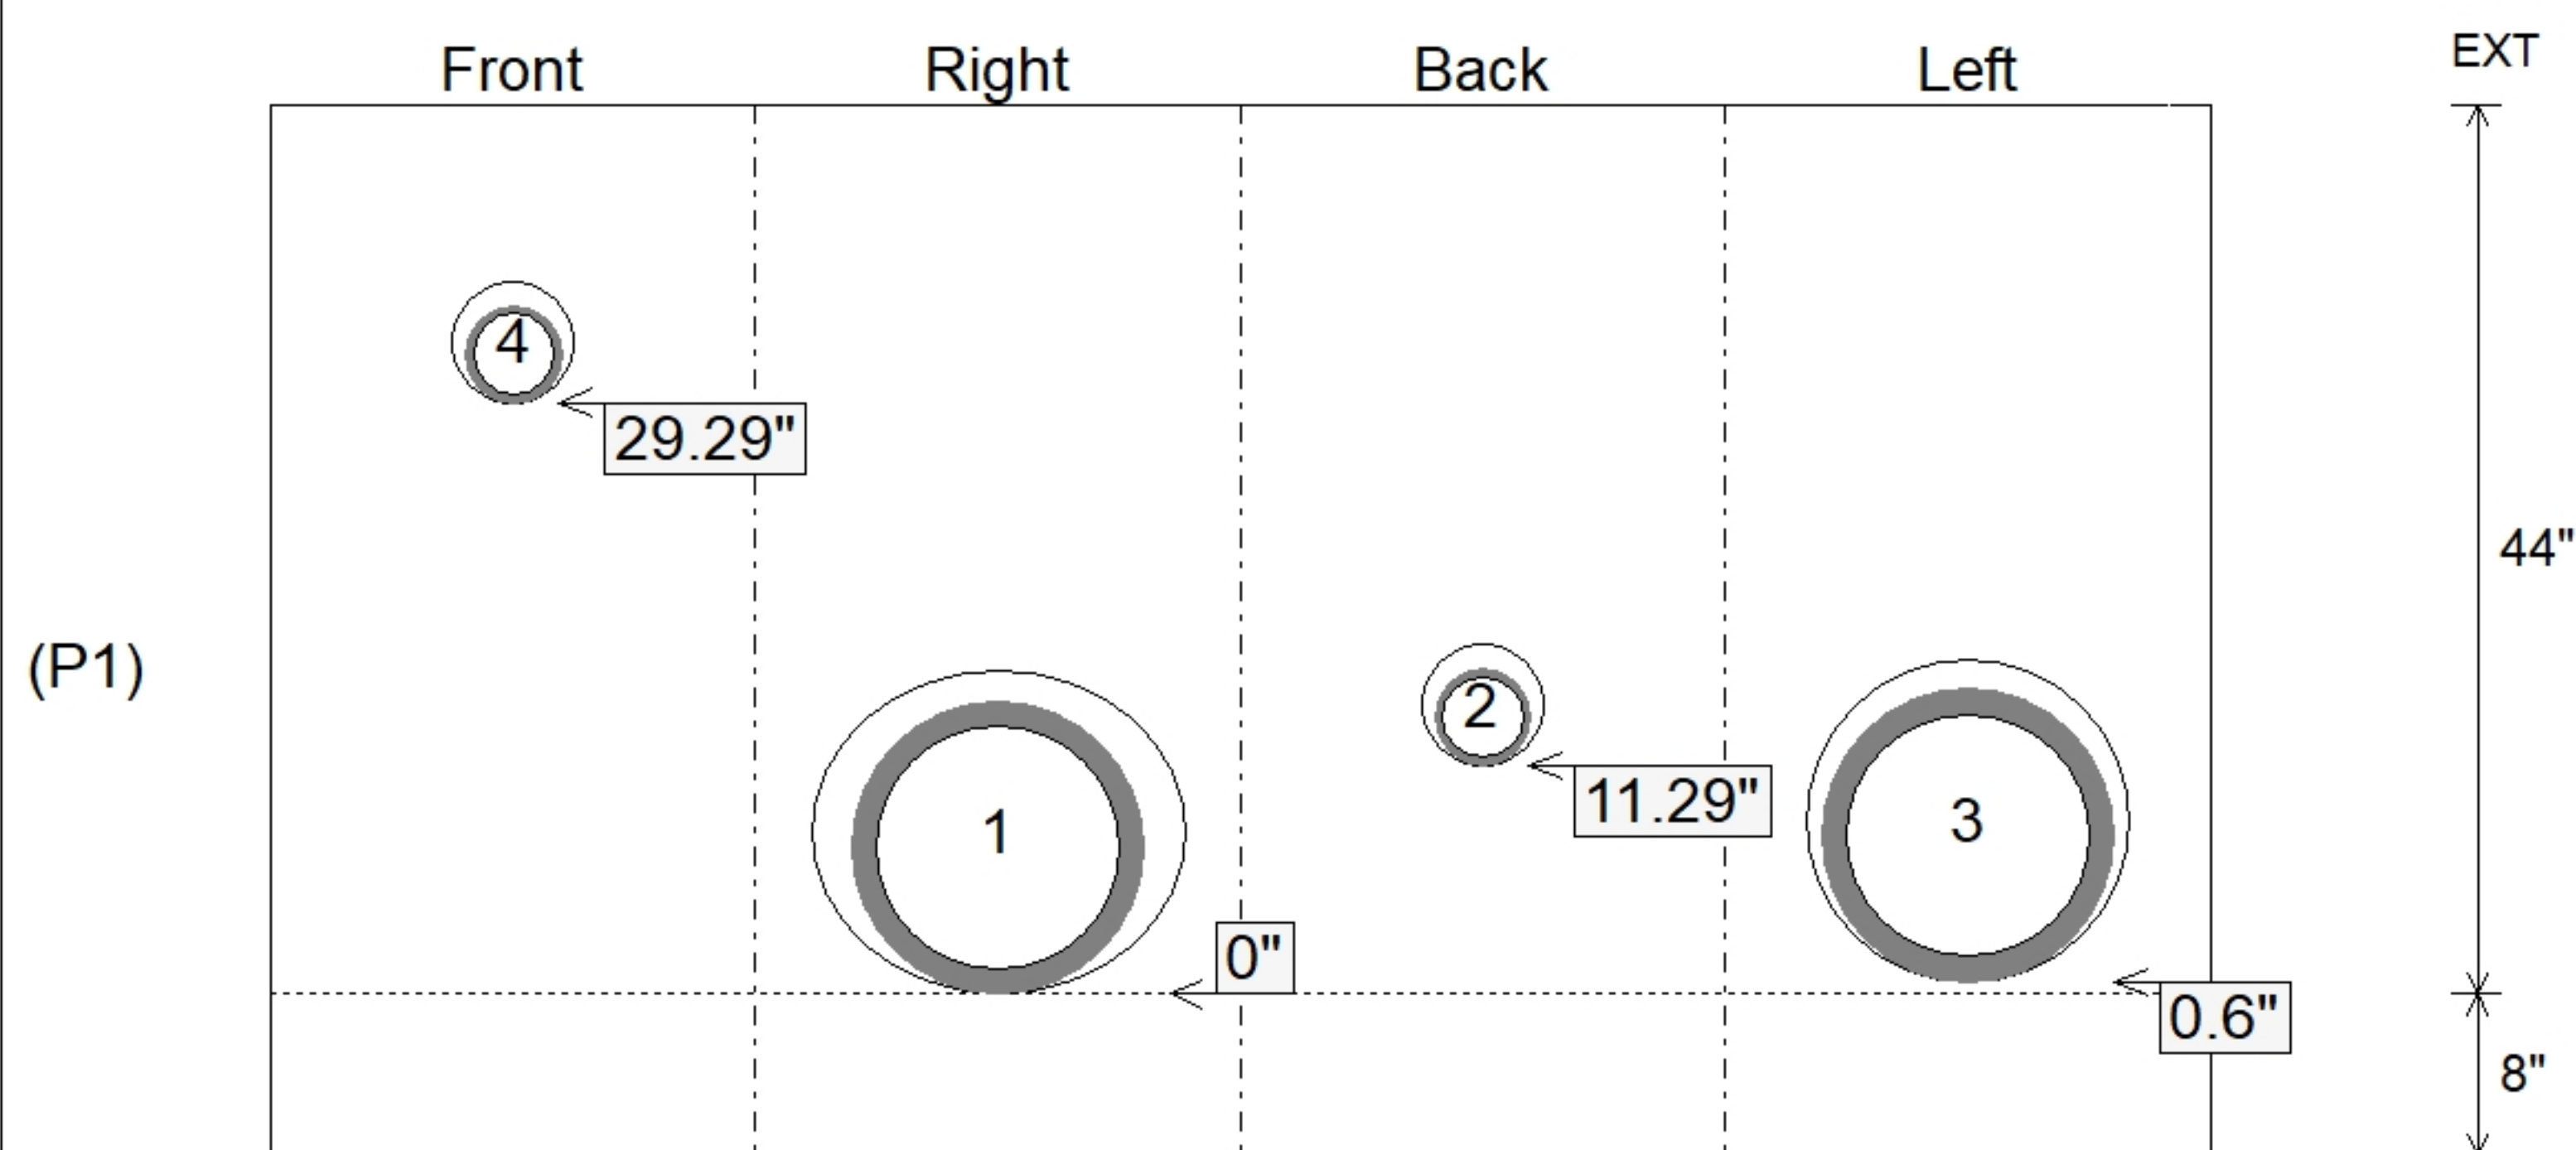

SUBMITTAL
APPROVED BY: