

Contractor: Winwater Hartford KY Co.

Plant: Beaver Dam




Slack: 0.25"

- FLOOR (As .31) #5 BARS AT 12" C.C.E.W.

2) Hole - 6



0 lb

Structure Total: 5116 lb

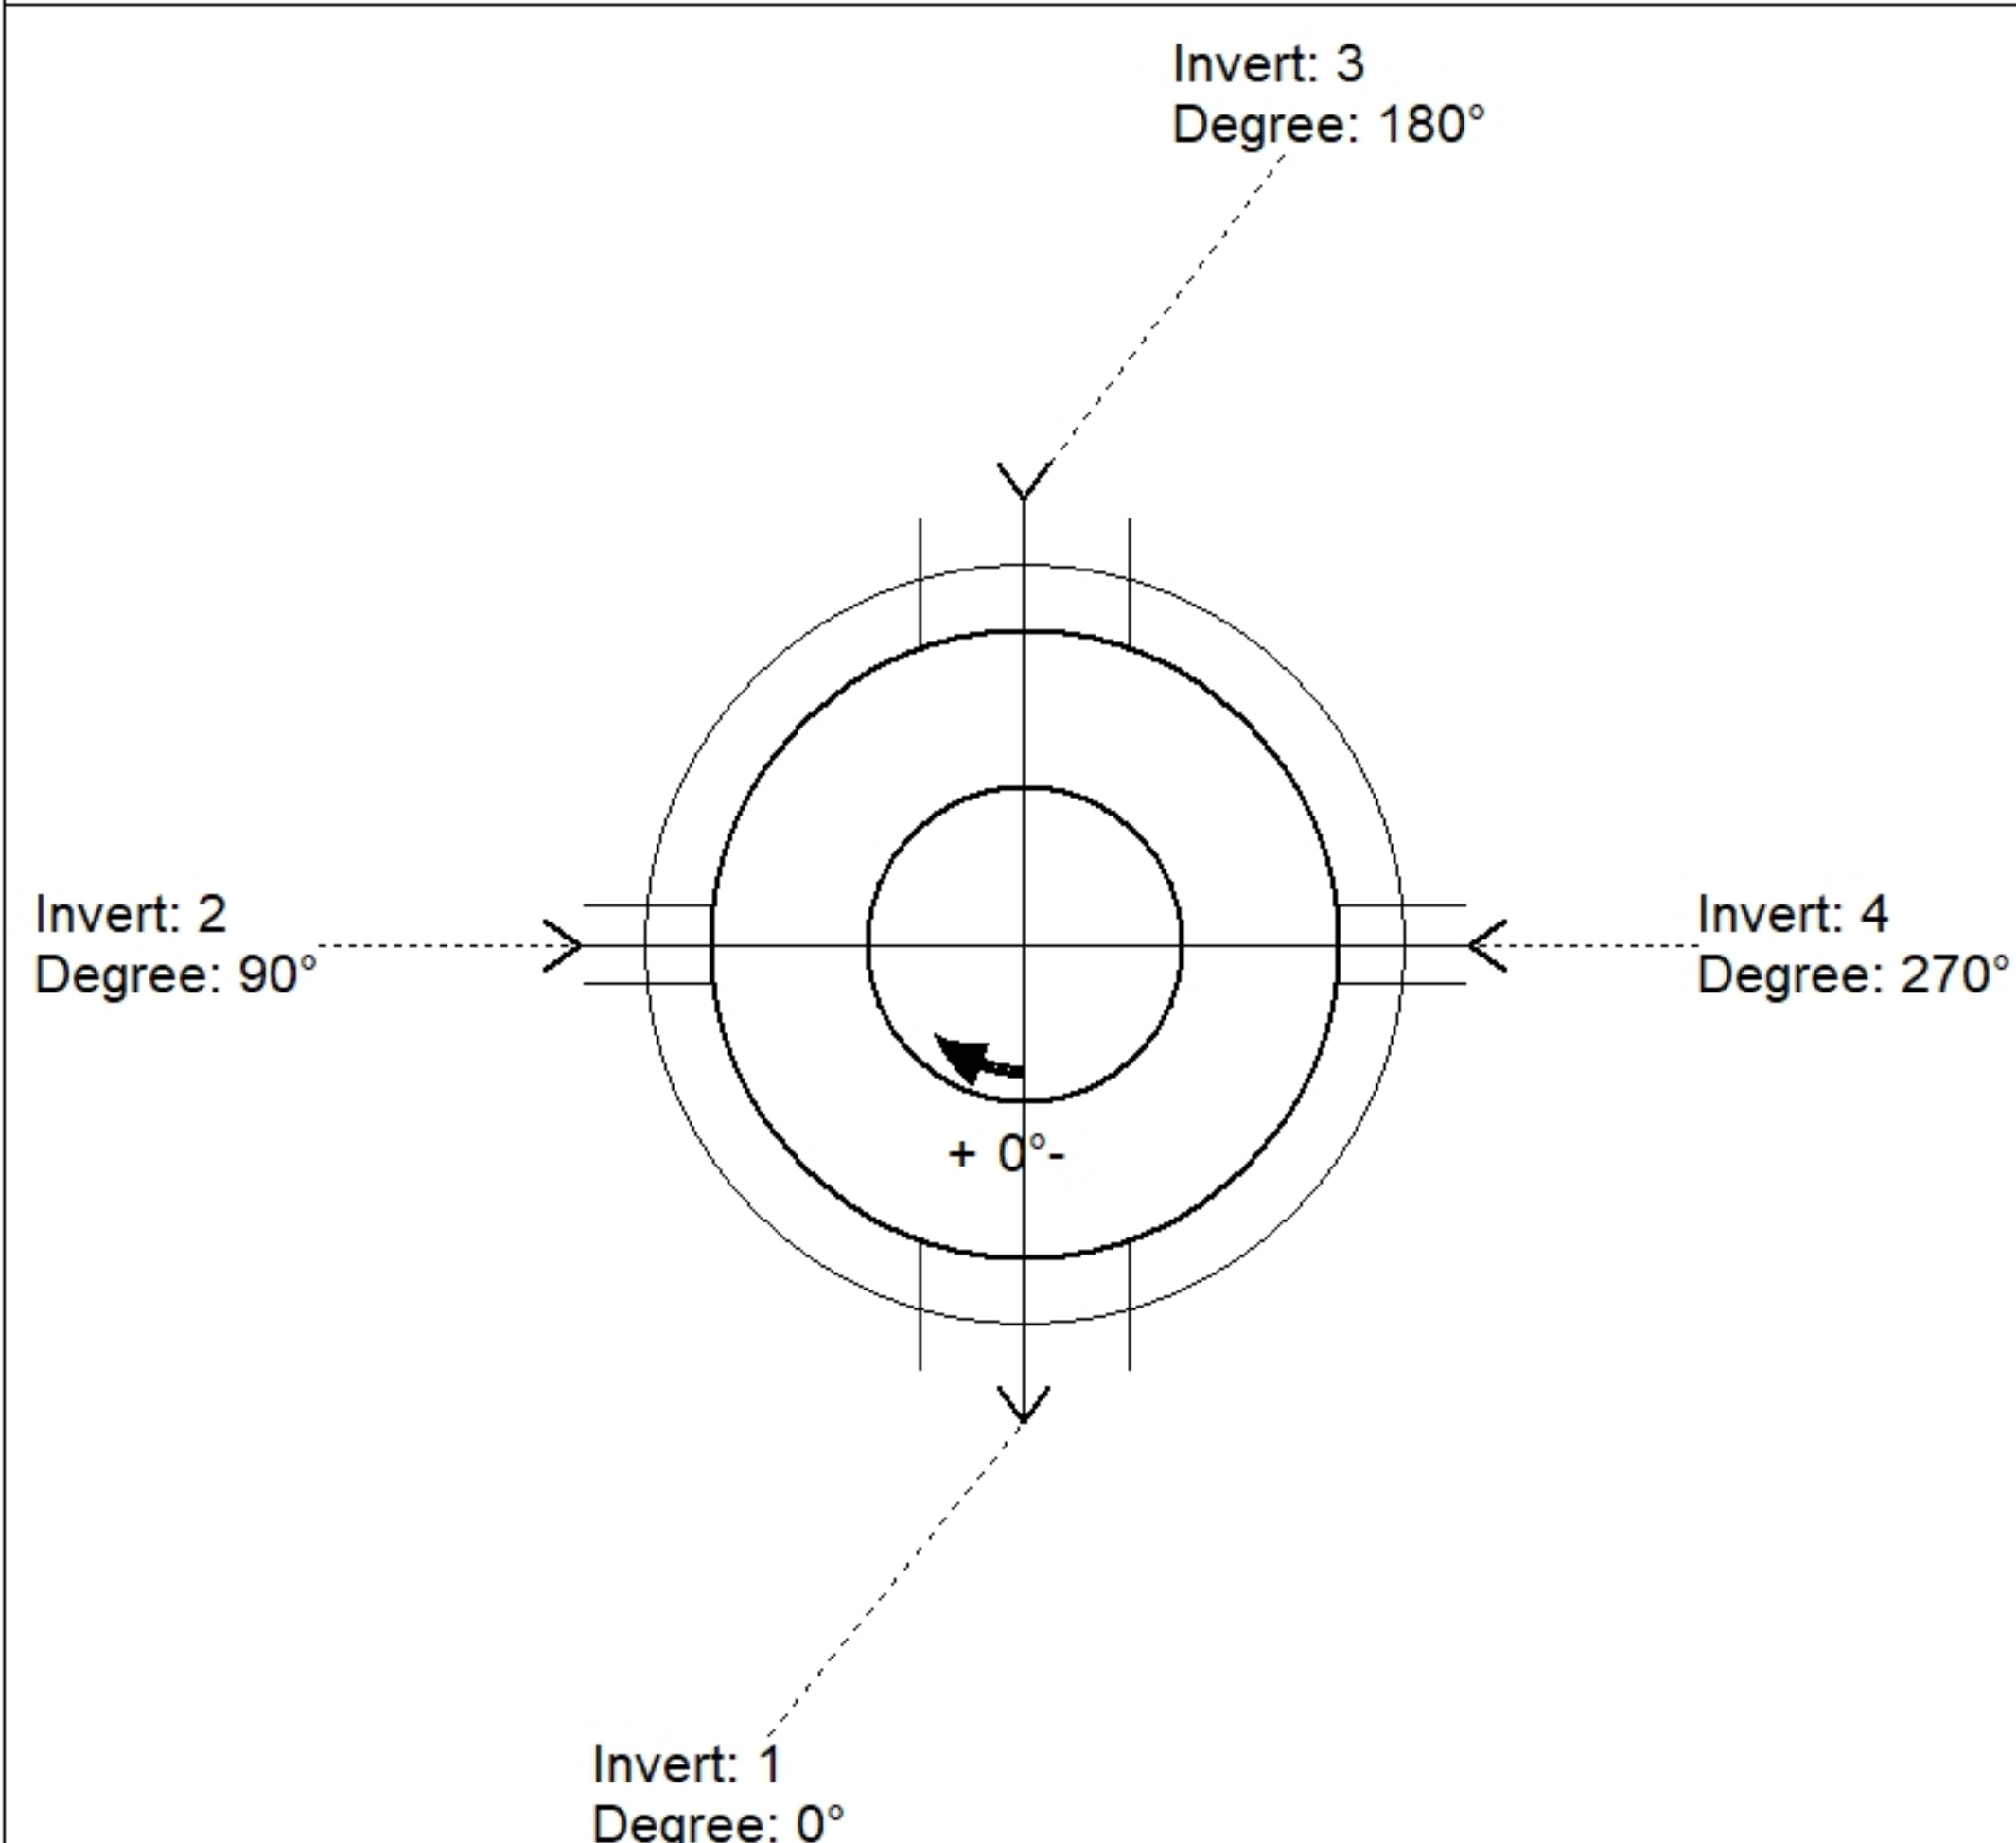

Position	Elev	Angle	Pipe	Pipe OD	Hole	Connector	Up (↓)	Ref
Rim	413.25'							
Reducer								
Invert 1	409.75'	0°	12" HDPE	14.5"	16"	Hole 16	0"	P1
Invert 2	411.3'	90°	4" HDPE	4.8"	6"	Hole 6	19.45"	P1
Invert 3	409.8'	180°	12" HDPE	14.5"	16"	Hole 16	0.6"	P1
Invert 4	411.3'	270°	4" HDPE	4.8"	6"	Hole 6	19.45"	P1
Invert 5								
Invert 6								
Invert 7								
Invert 8								

Default - Interior Dimensions

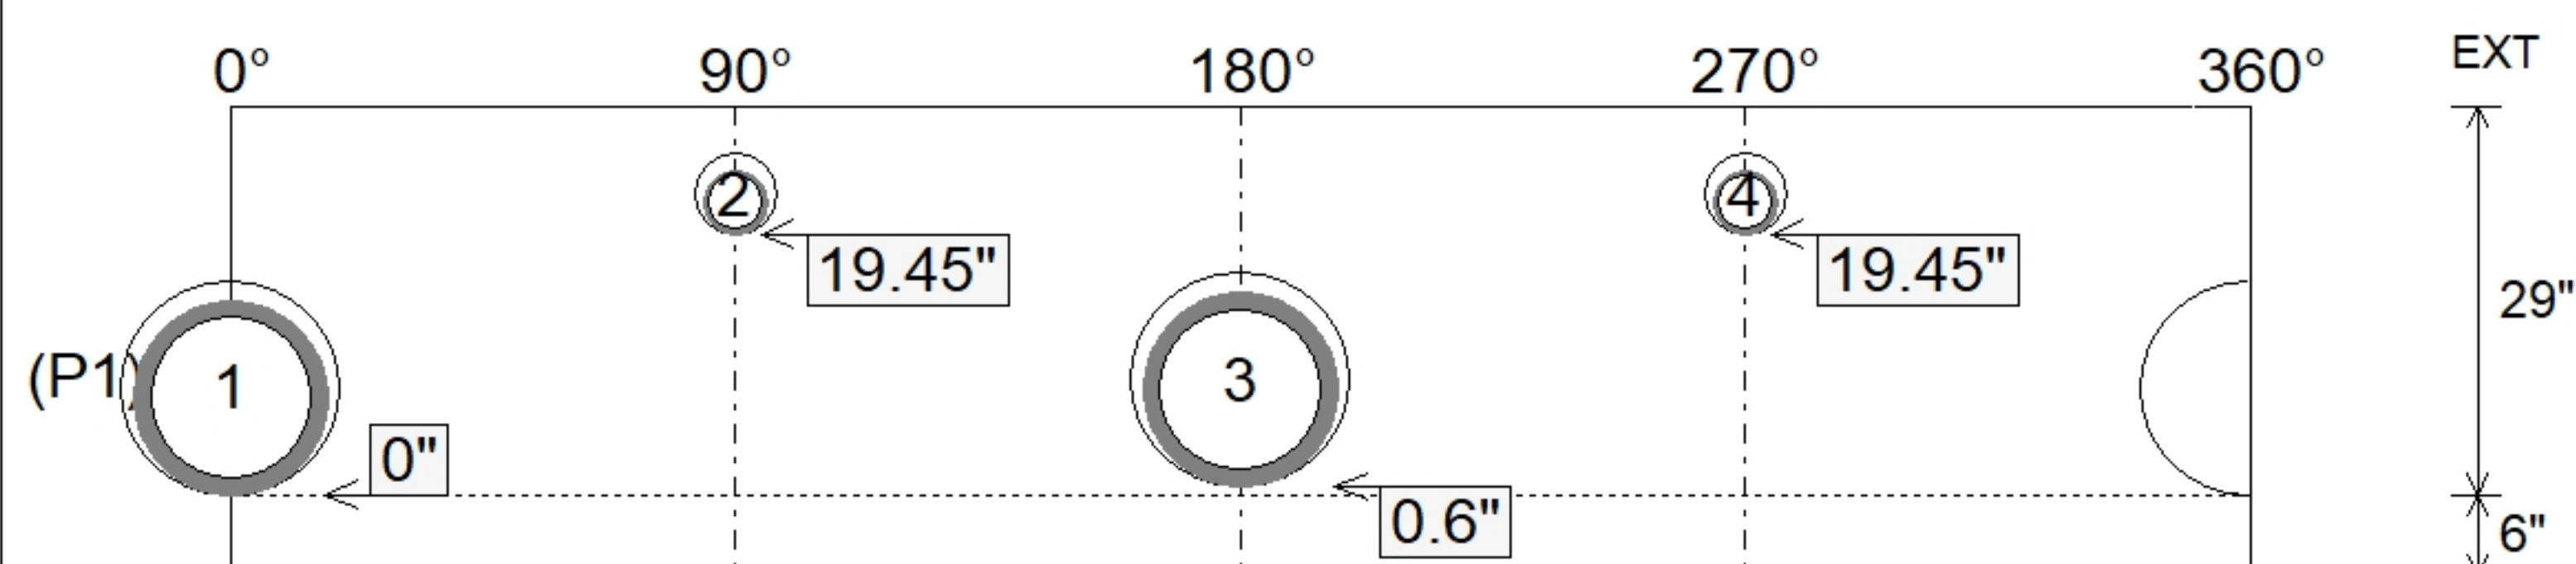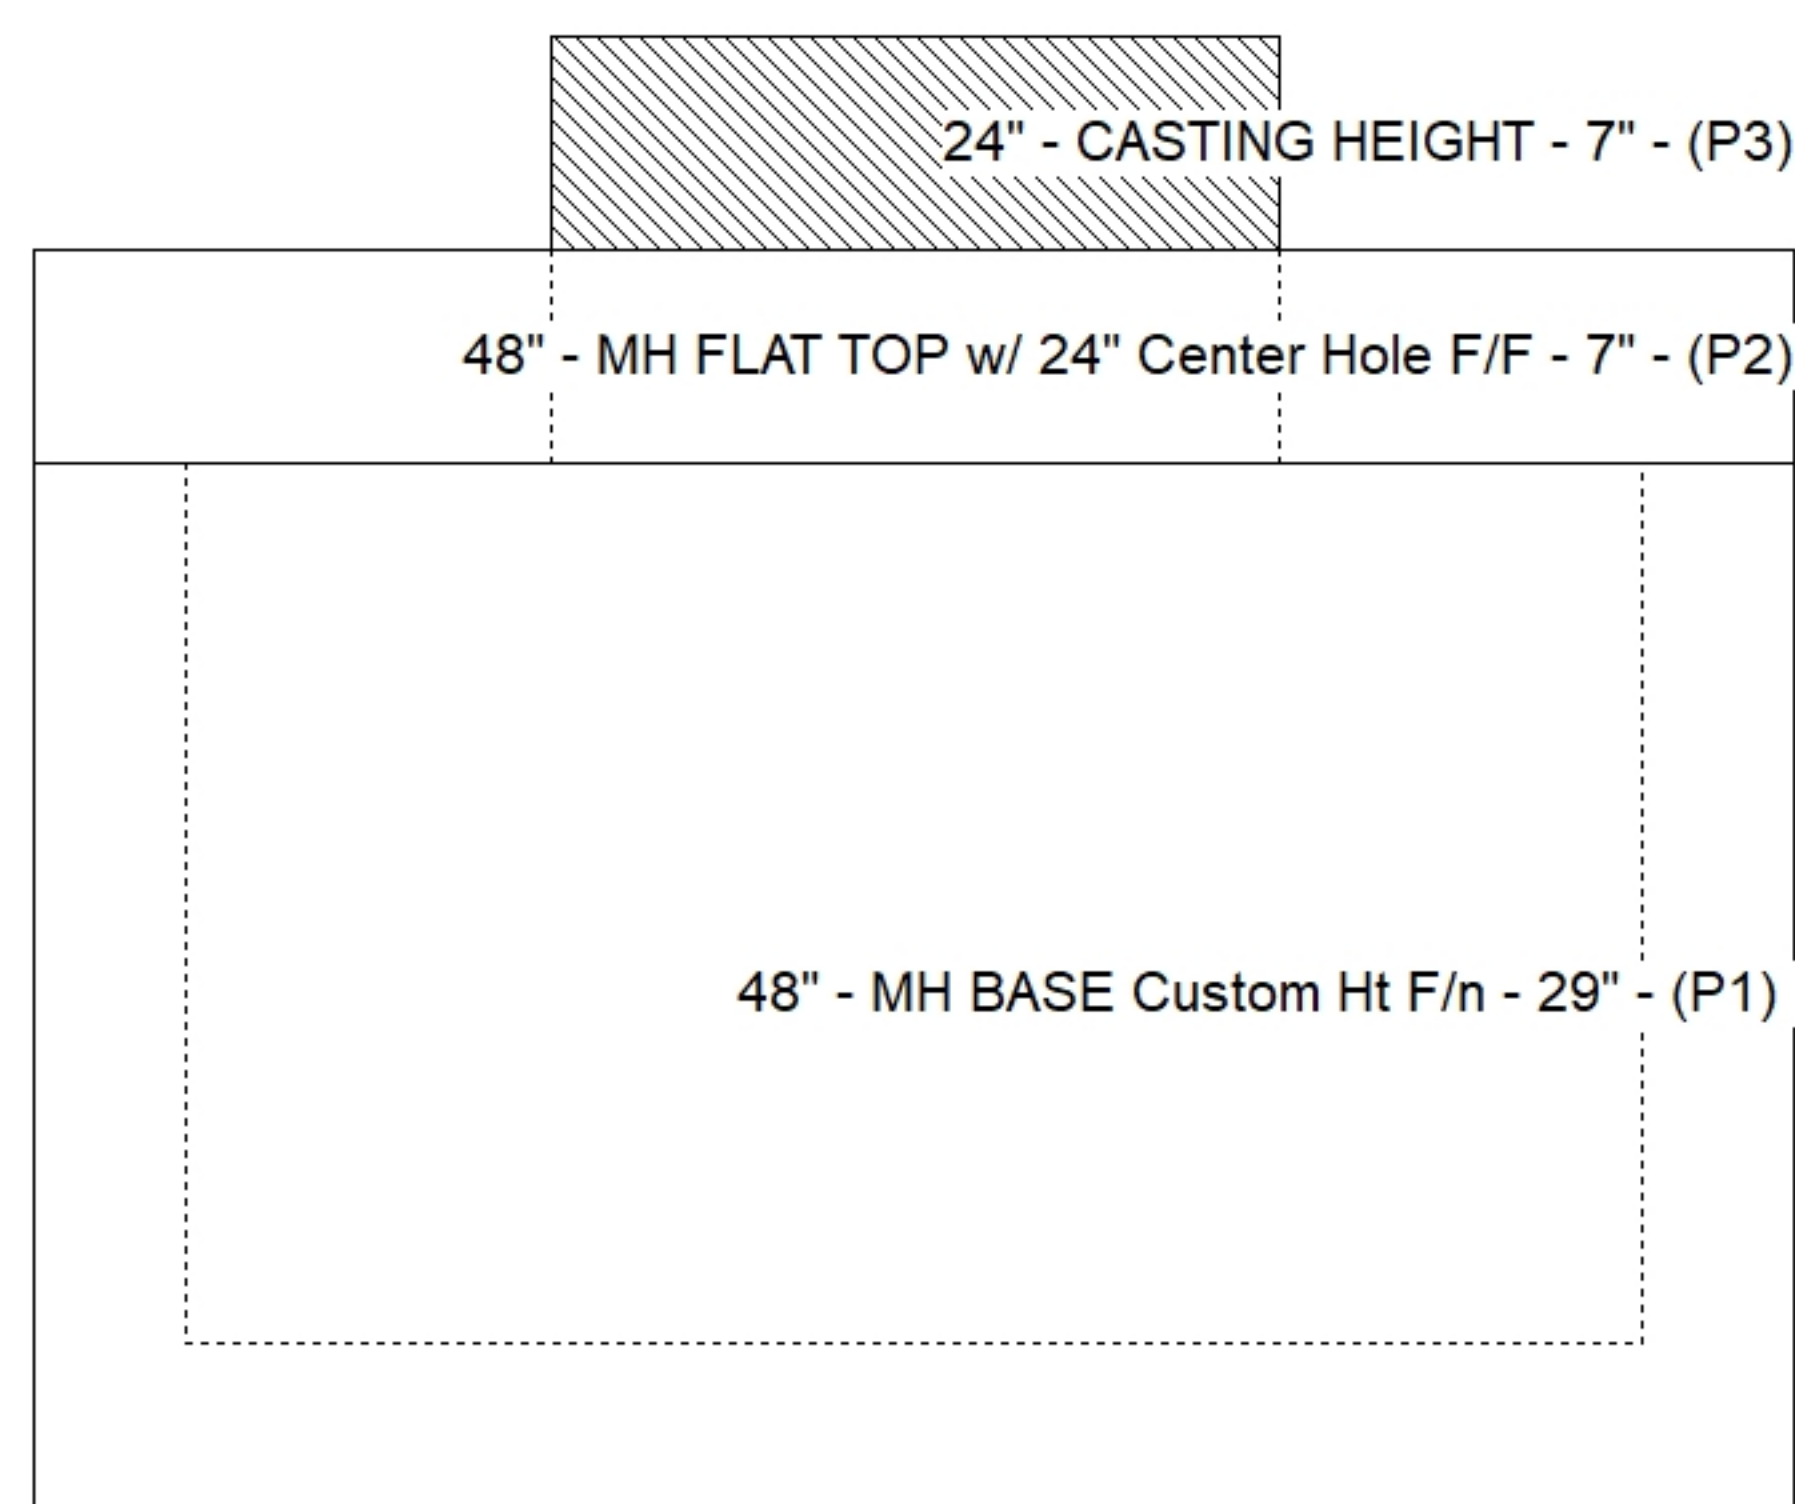

SUBMITTAL
APPROVED BY: