

Contractor: Winwater Hartford KY Co.

Plant: Beaver Dam



Size: 24" x 36"

Rim to Invert: 4.04'

Floor Height: 8"


Slack: 0.08"

- FLOOR (As .12) #5 BARS AT 12" C.C.E.W.

1) Hole - 6


0 lb
0 lb

Structure Total: 5656 lb

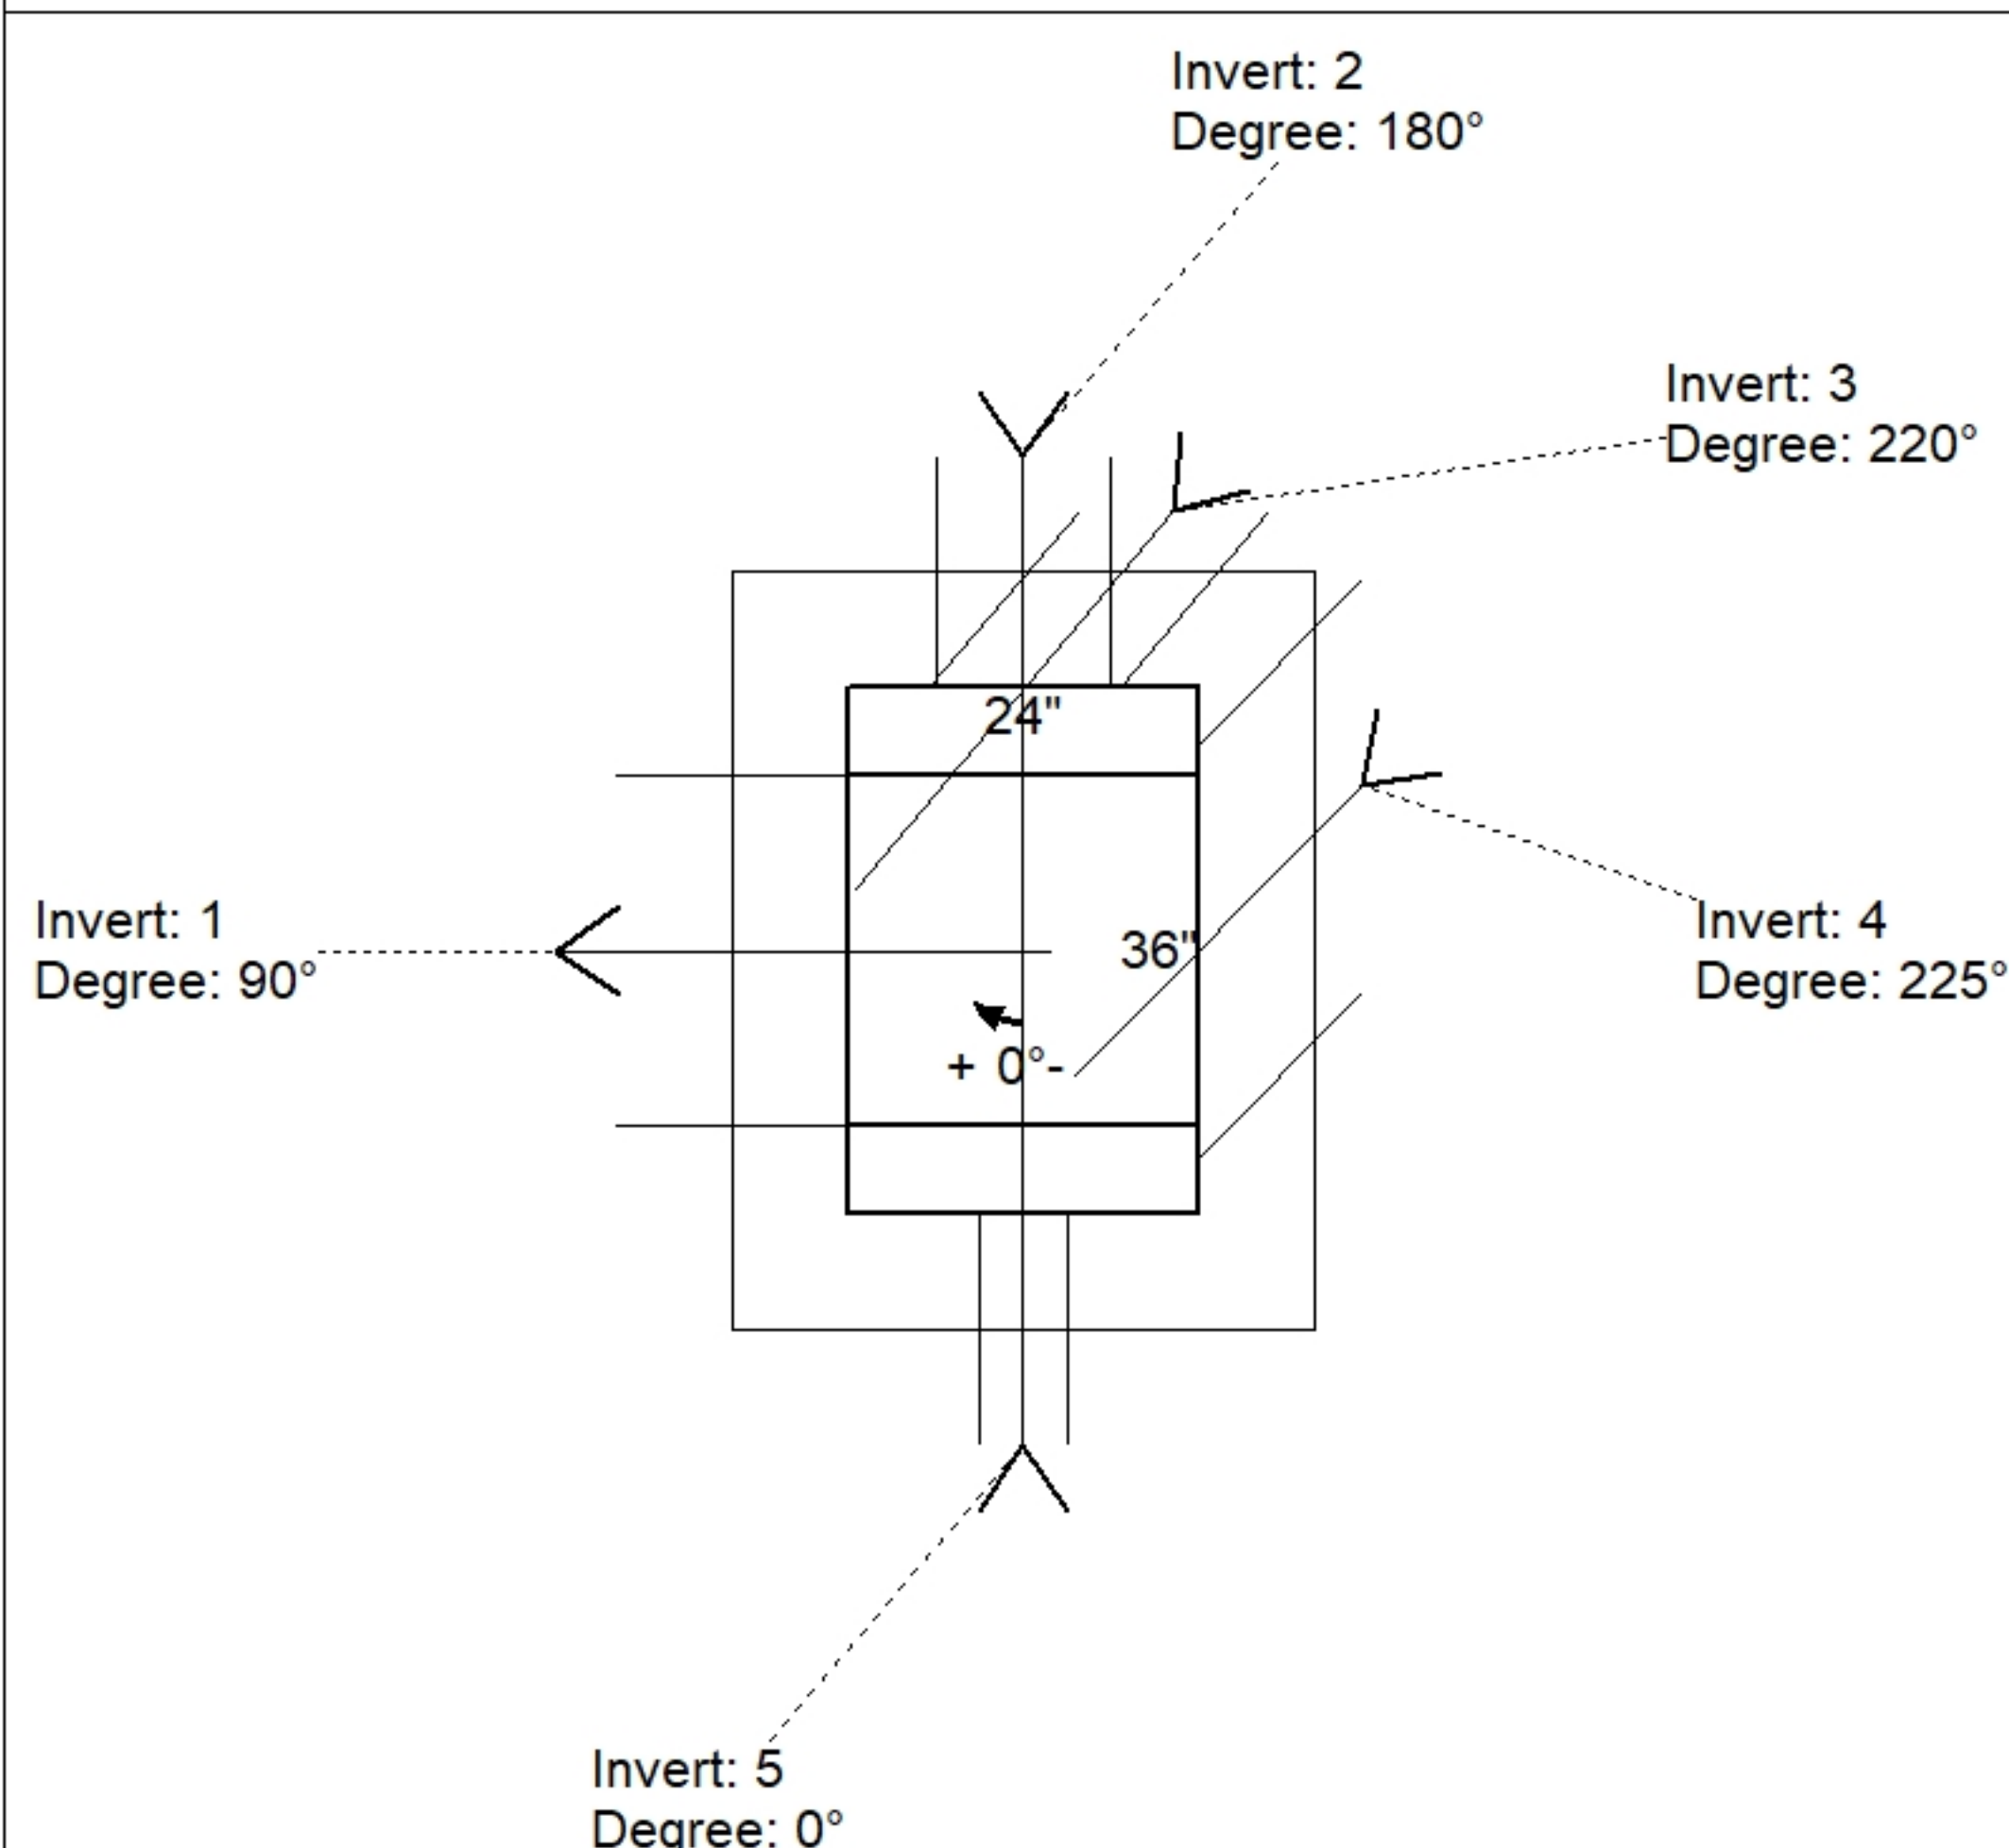

Position	Elev	Angle	Pipe	Pipe OD	Hole	Connector	Up (')	Ref
Rim	412.08'							
Reducer								
Invert 1	408.04'	90°	18" HDPE	21.2"	24"	Hole 24	0"	P1
Invert 2	408.14'	180°	8" PVC SDR35	8.5"	12"	Hole 12	2.55"	P1
Invert 3	410'	220°	6" PVC SDR35	6.25"	10"	Hole 10	24.995"	P1
Invert 4	408.14'	225°	15" HDPE	17.6"	20"	Hole 20	1.5"	P1
Invert 5	410.1'	0°	4" HDPE	4.8"	6"	Hole 6	25.92"	P1
Invert 6								
Invert 7								
Invert 8								

Default - Interior Dimensions

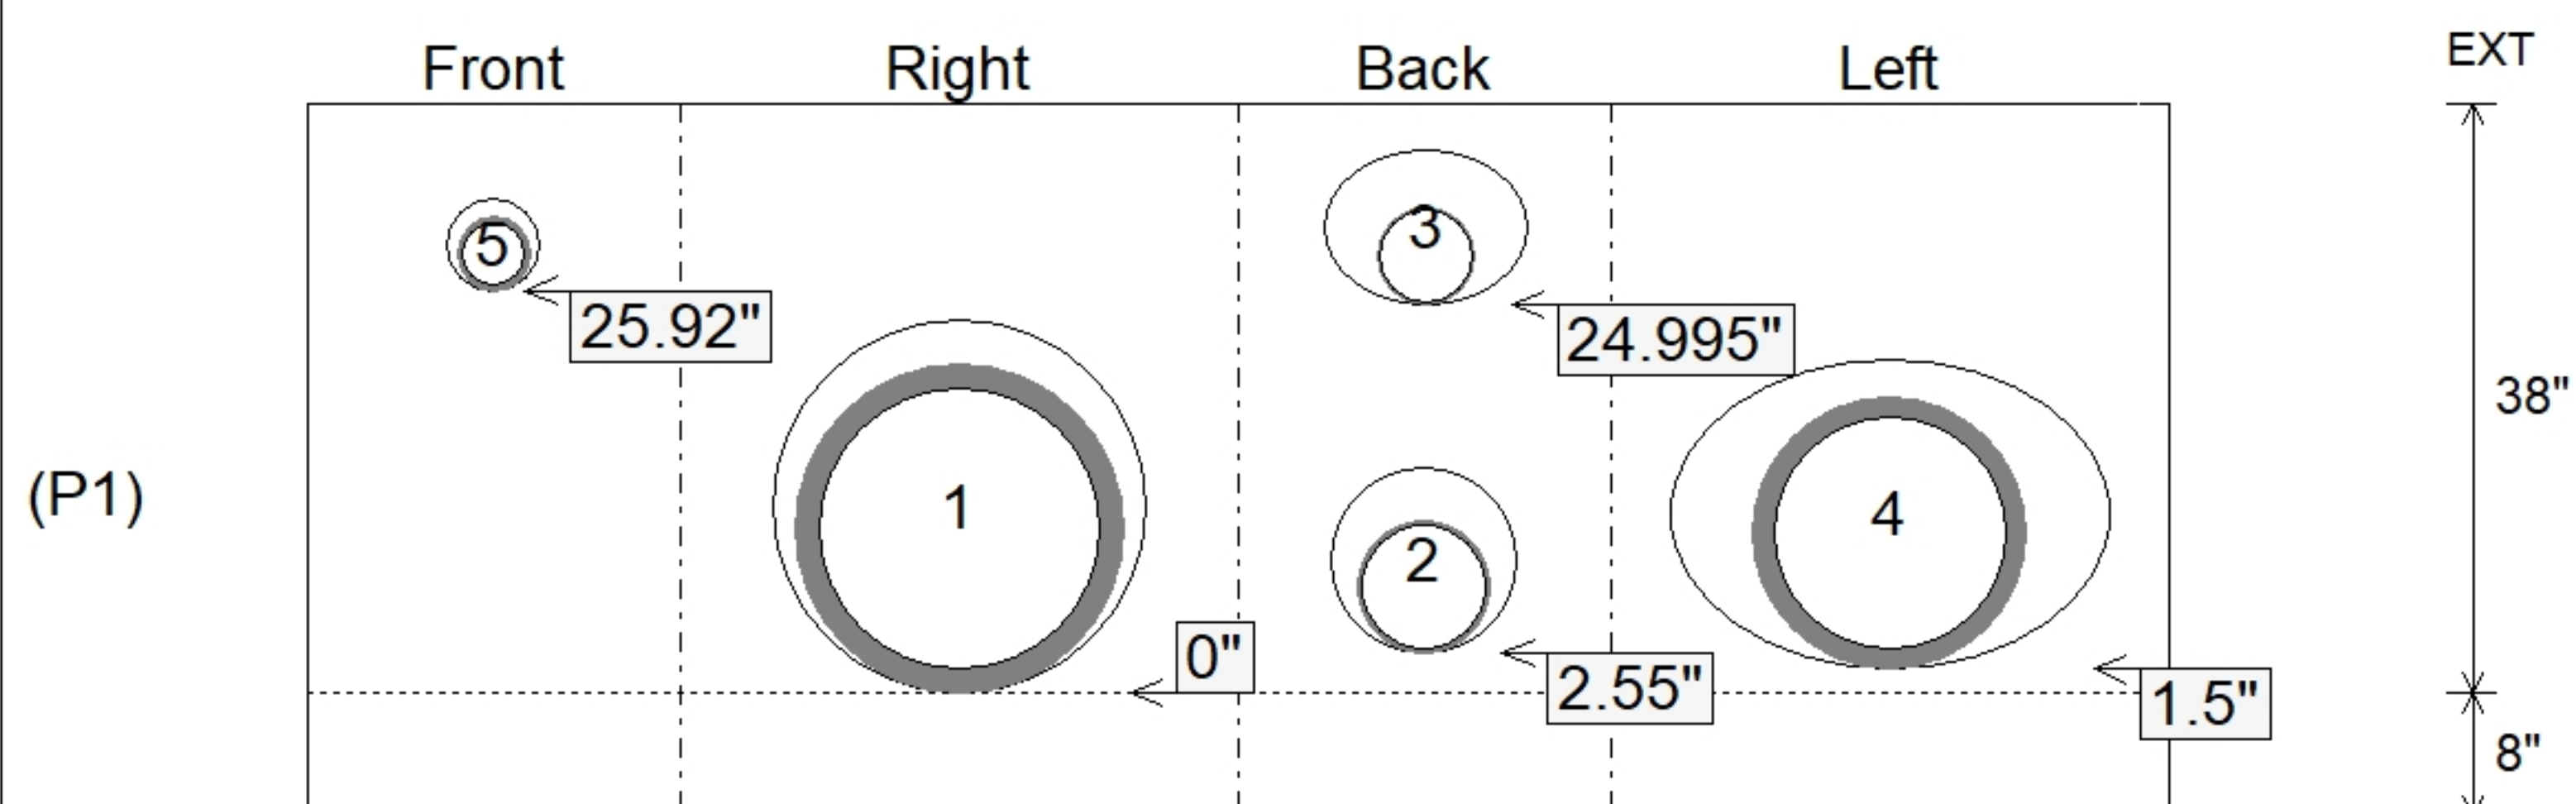

SUBMITTAL
APPROVED BY: