

Contractor: Winwater Hartford KY Co.

Plant: Beaver Dam



Size: 24" x 24"

Rim to Invert: 3.25'

Floor Height: 8"


Slack: 0.3"

- FLOOR (As .12) #5 BARS AT 12" C.C.E.W.

1) Hole - 6


0 | b

Structure Total: 2938 lb

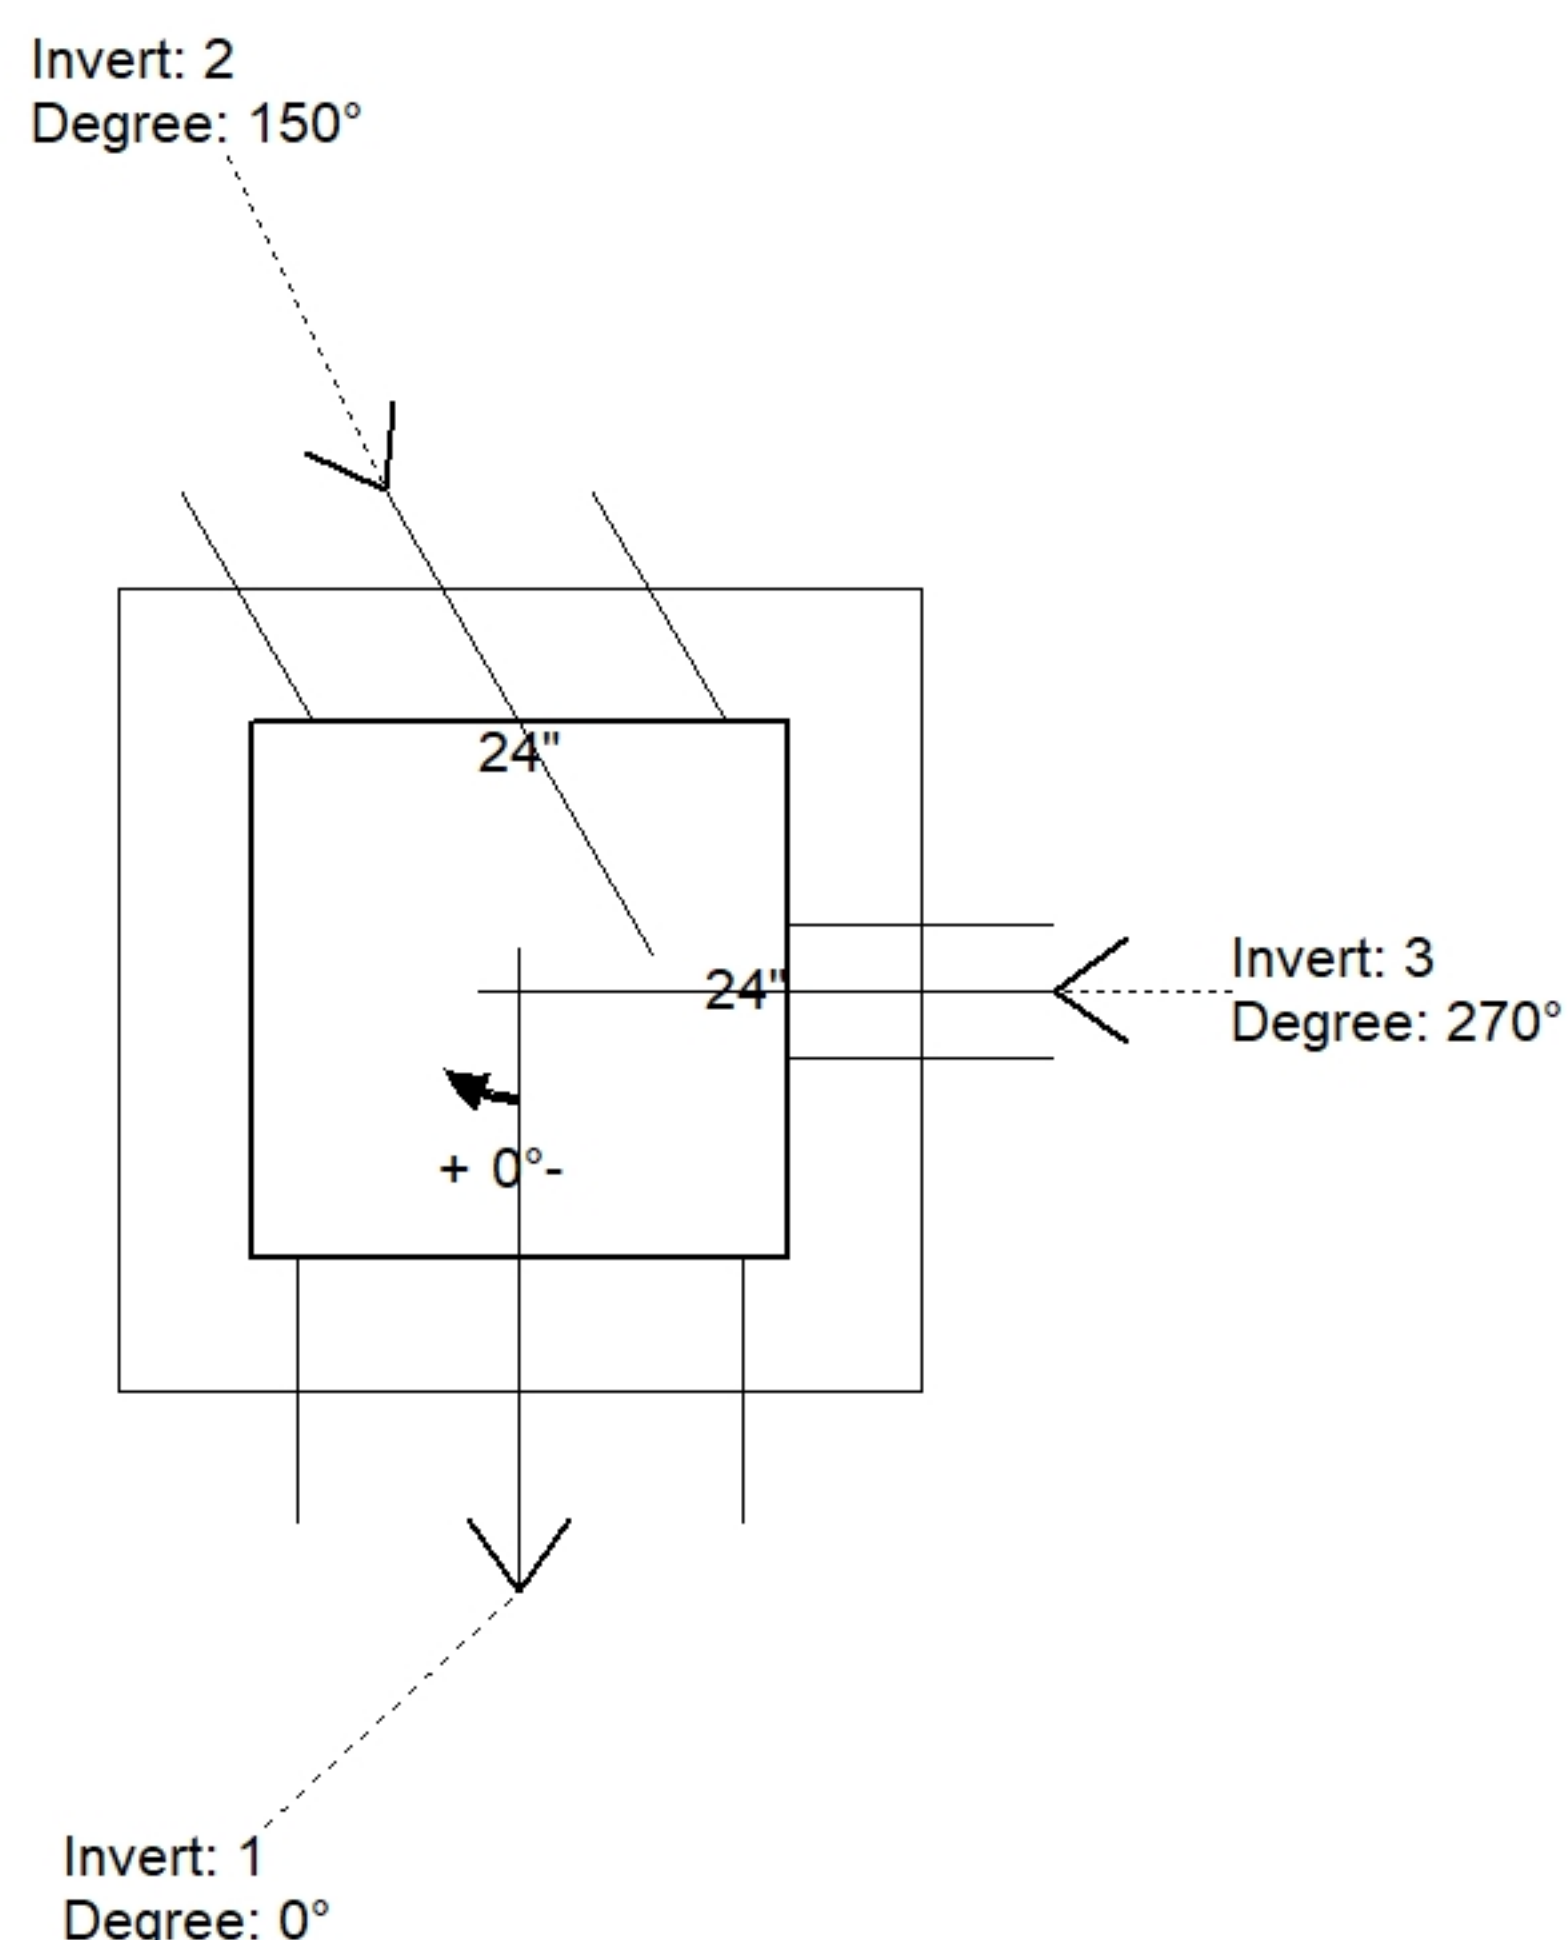

Position	Elev	Angle	Pipe	Pipe OD	Hole	Connector	Up ()	Ref
Rim	412'							
Reducer								
Invert 1	408.75'	0°	15" HDPE	17.6"	20"	Hole 20	0"	P1
Invert 2	408.8'	150°	12" HDPE	14.5"	16"	Hole 16	0.65"	P1
Invert 3	410.2'	270°	4" HDPE	4.8"	6"	Hole 6	18.3"	P1
Invert 4								
Invert 5								
Invert 6								
Invert 7								
Invert 8								

Default - Interior Dimensions

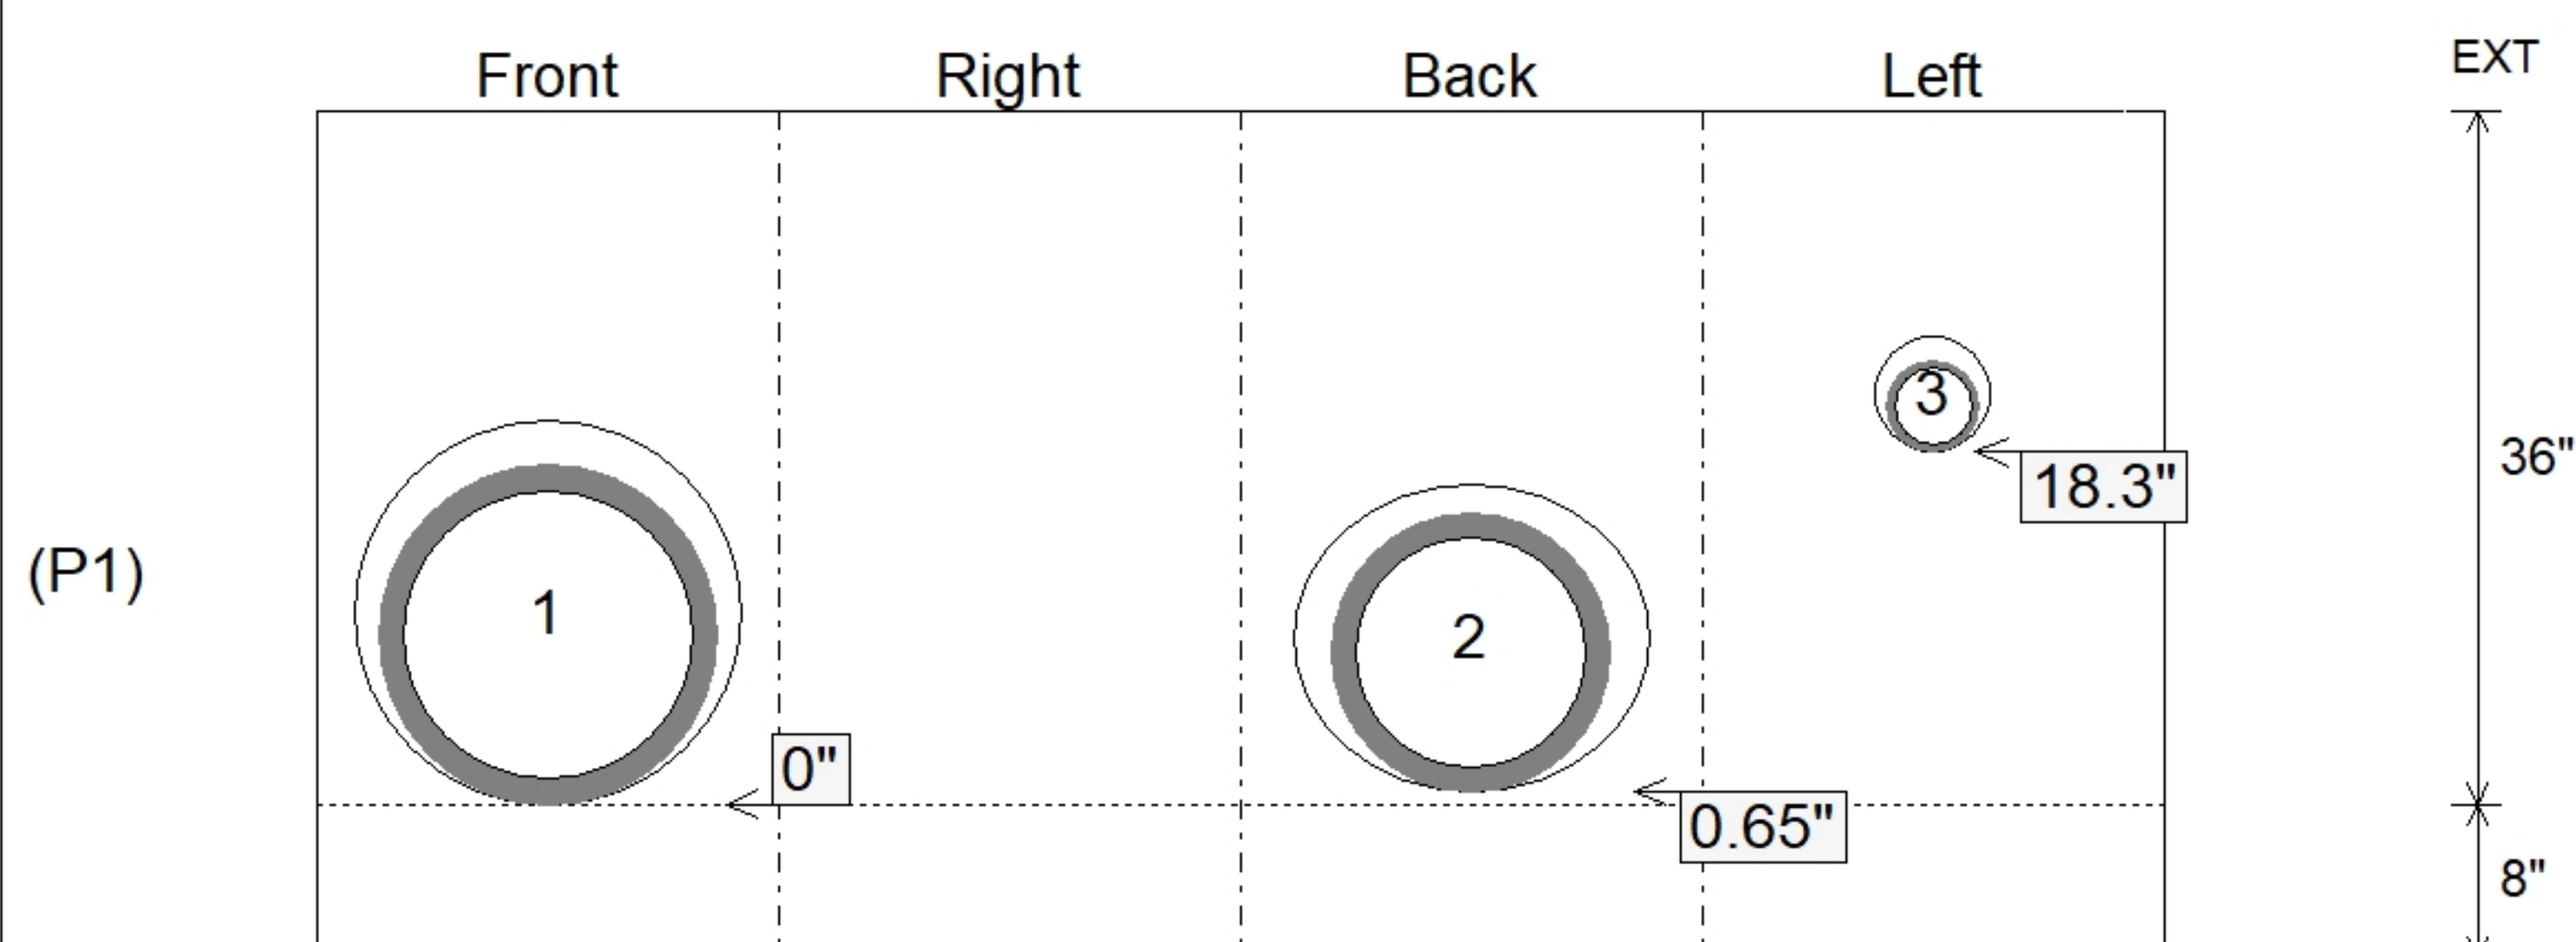

SUBMITTAL
APPROVED BY: