

Contractor: Winwater Hartford KY Co.

Plant: Beaver Dam




Slack: 1.1"

- FLOOR (As .31) #5 BARS AT 12" C.C.E.W.

1) Hole - 8



0 lb

Structure Total: 5242 lb

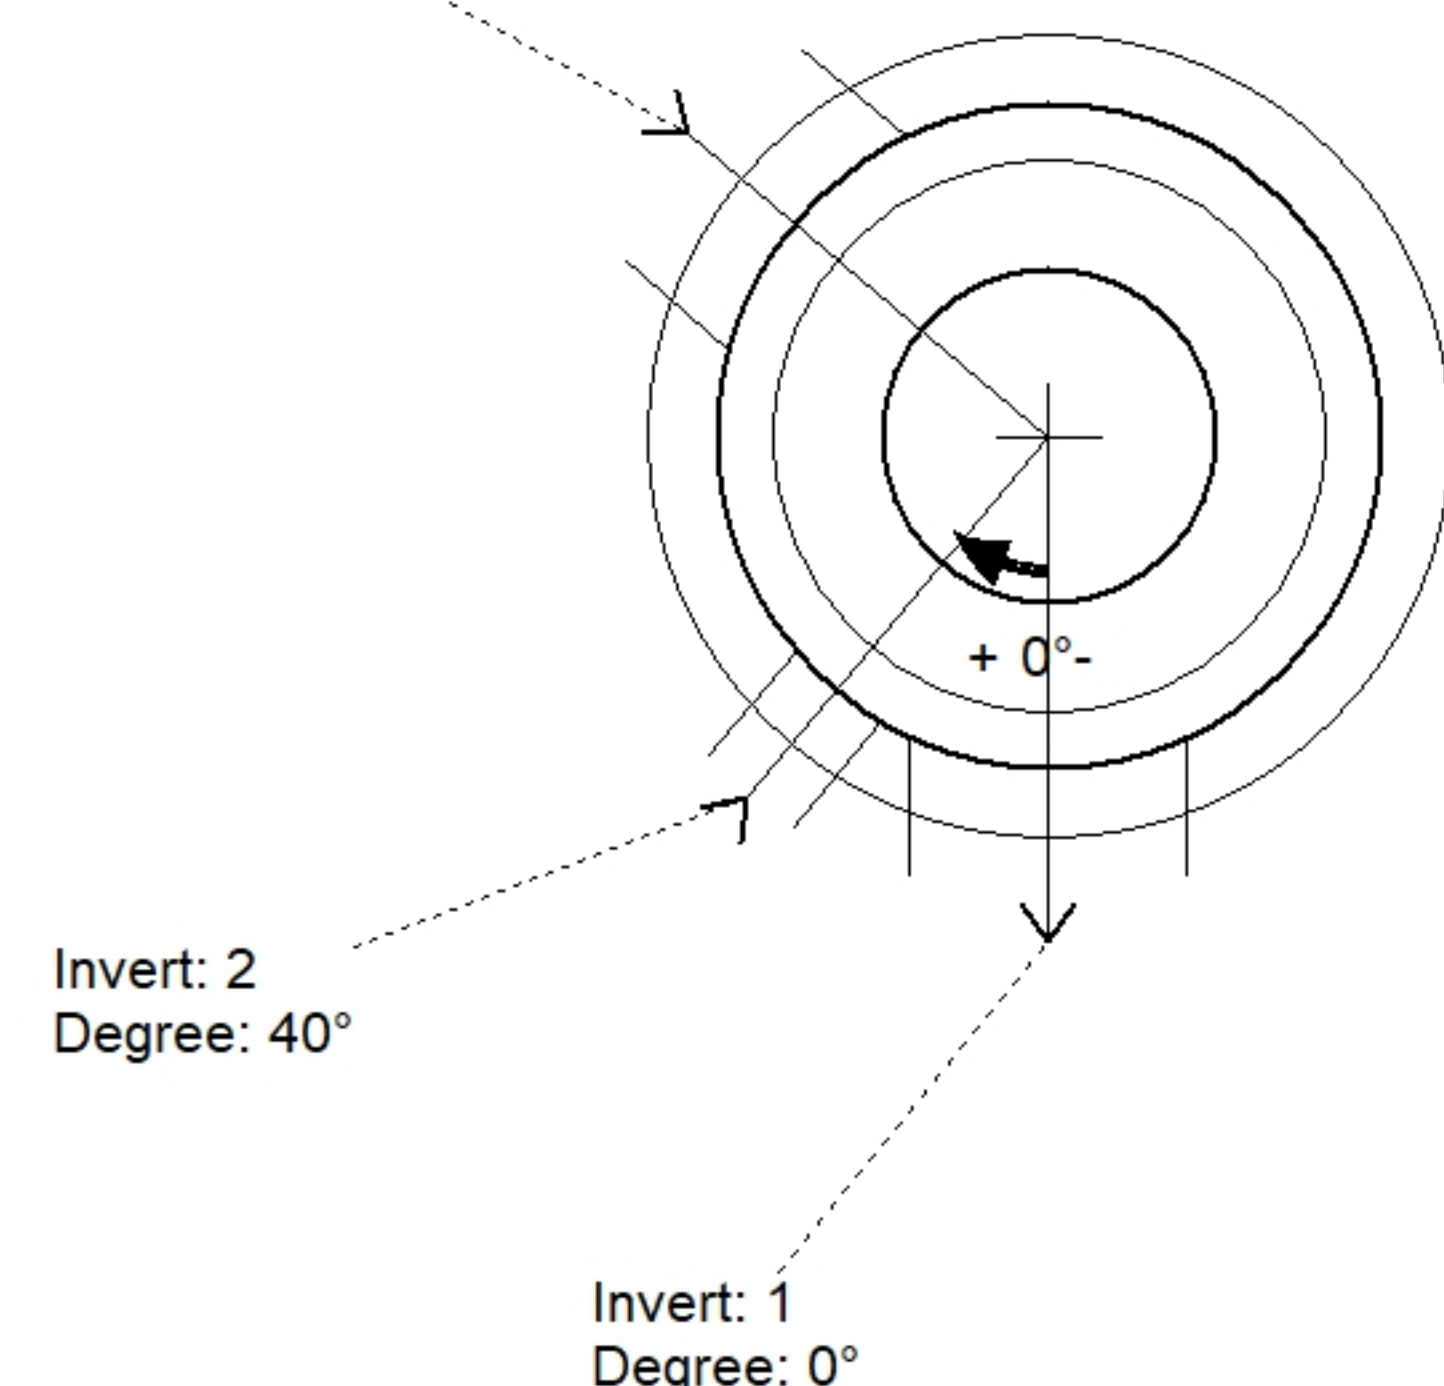

Position	Elev	Angle	Pipe	Pipe OD	Hole	Connector	Up ()	Ref
Rim	412.9'							
Reducer								
Invert 1	408.5'	0°	15" HDPE	17.6"	20"	Hole 20	0"	P1
Invert 2	409.5'	40°	4" HDPE	4.8"	8"	Hole 8	12.9"	P1
Invert 3	408.55'	130°	15" HDPE	17.6"	20"	Hole 20	0.6"	P1
Invert 4								
Invert 5								
Invert 6								
Invert 7								
Invert 8								

Default - Interior Dimensions

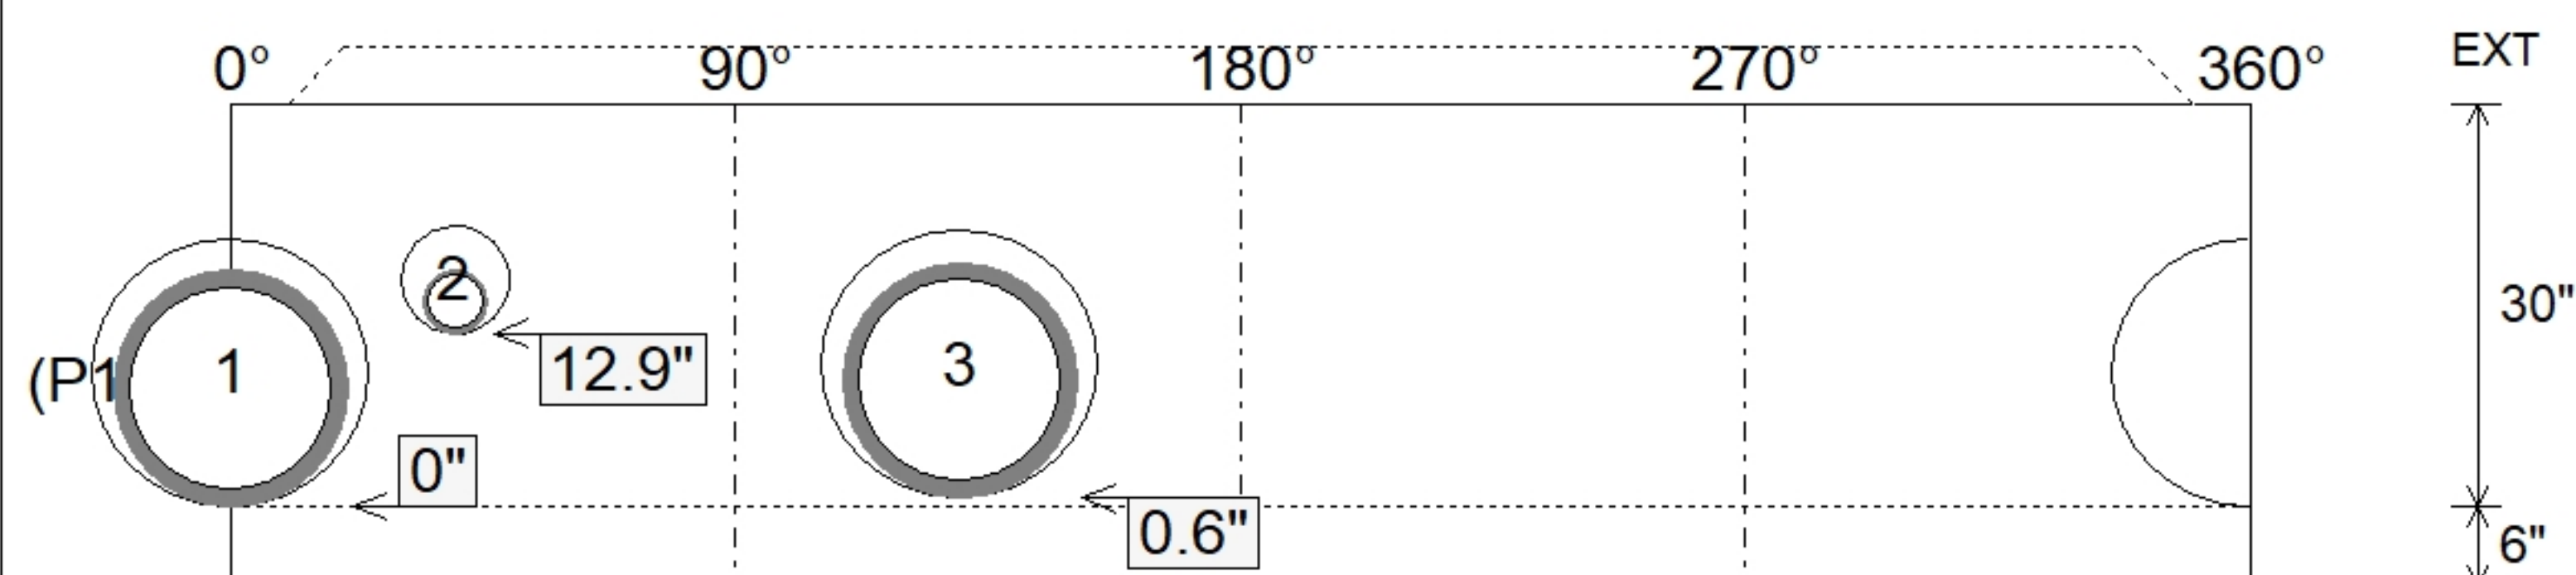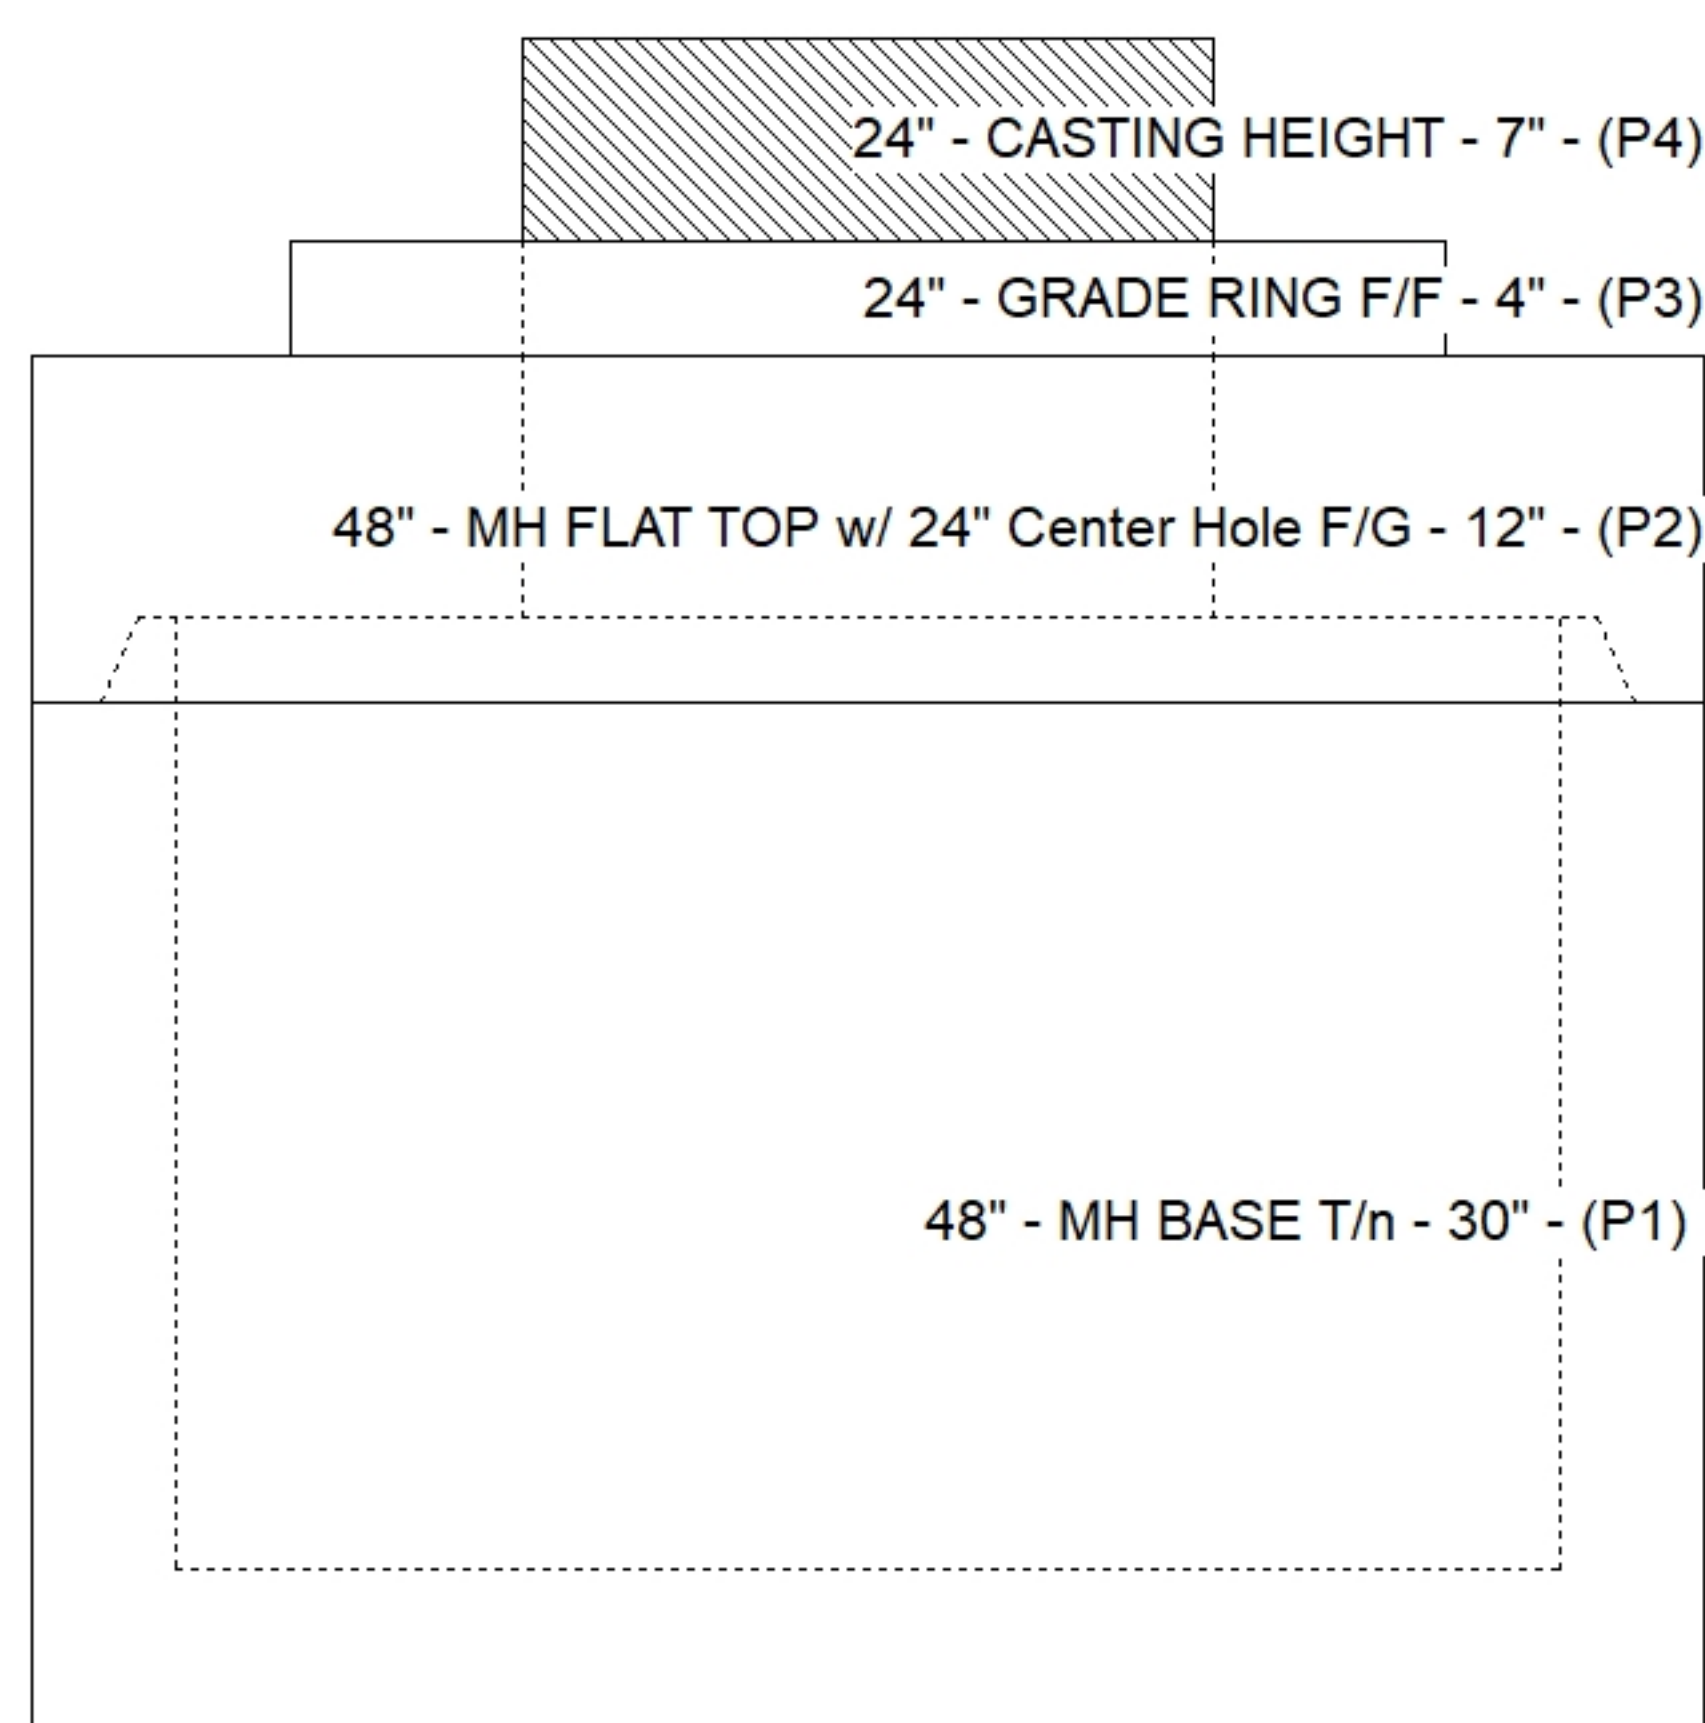

SUBMITTAL
APPROVED BY: