


Contractor: Winwater Hartford KY Co.

Plant: Beaver Dam





Slack: 0.61"

Structure Total: 5431 lb

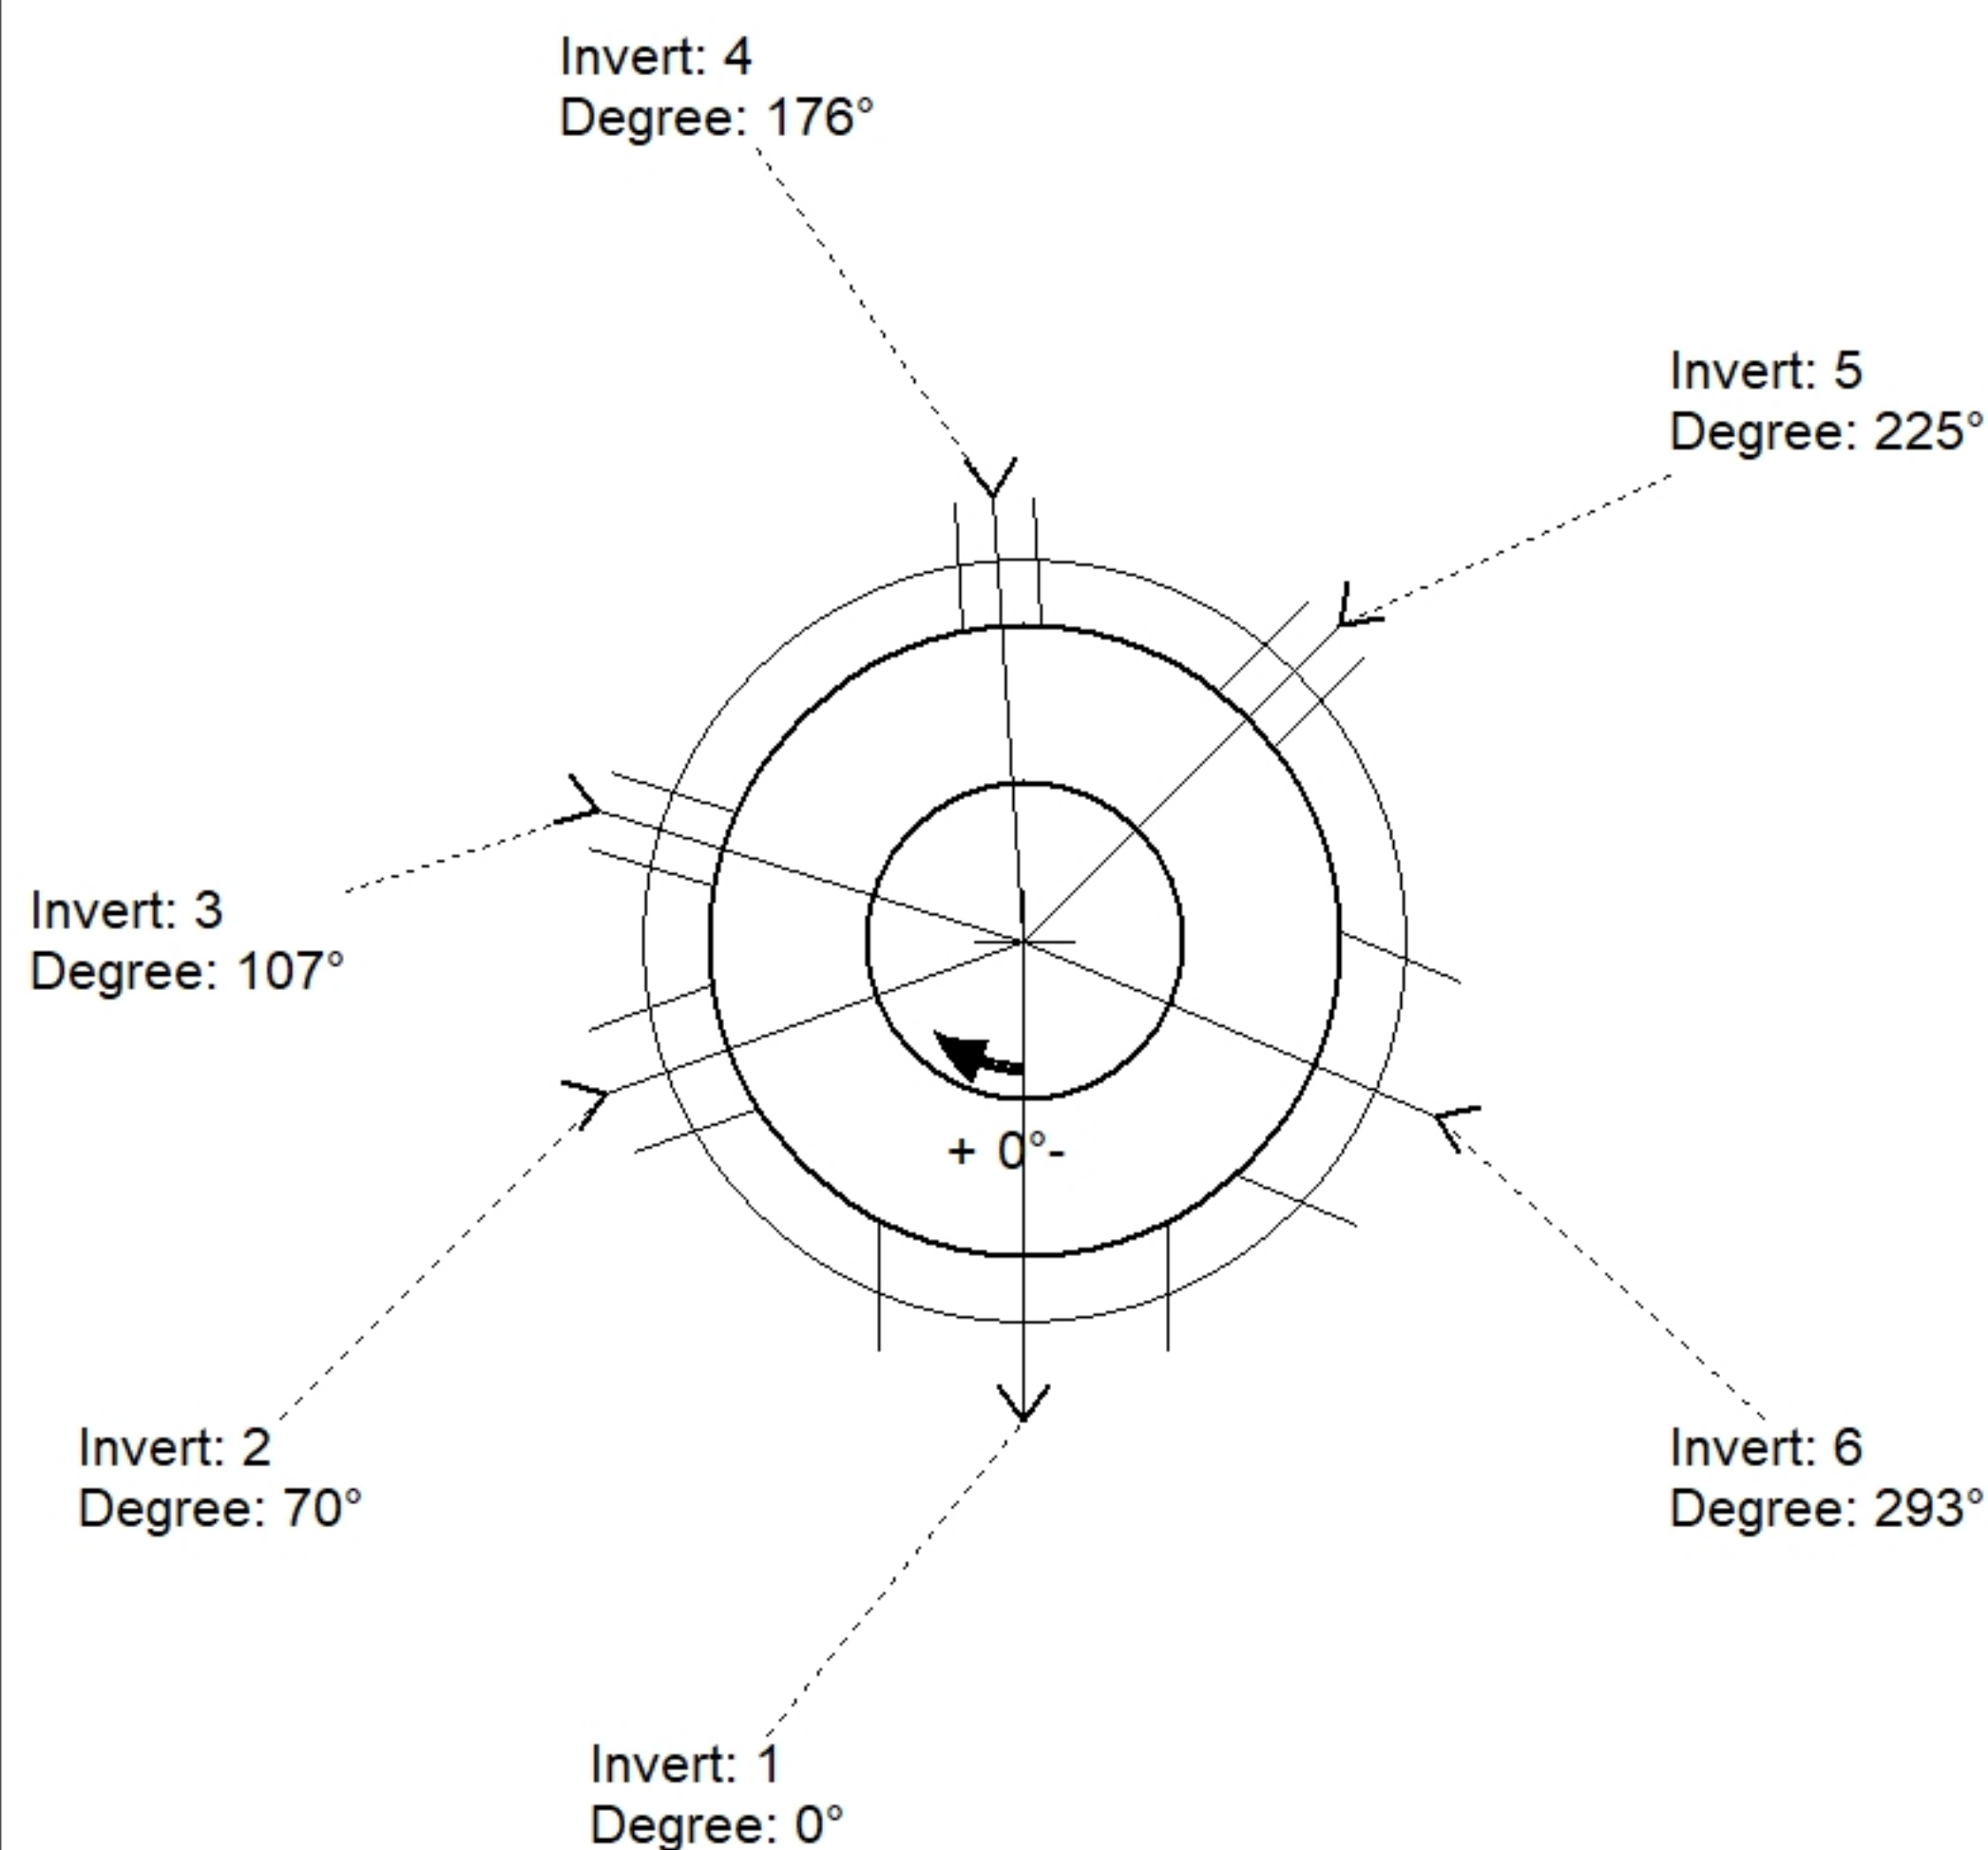

Position	Elev	Angle	Pipe	Pipe OD	Hole	Connector	Up (')	Ref
Rim	412.25'							
Reducer								
Invert 1	408.22'	0°	15" RCP B WALL	19.5"	22"	Hole 22	0"	P1
Invert 2	408.5'	70°	6" PVC SDR35	6.25"	10"	Hole 10	5.485"	P1
Invert 3	408.5'	107°	4" HDPE	4.8"	6"	Hole 6	5.21"	P1
Invert 4	409'	176°	4" HDPE	4.8"	6"	Hole 6	11.21"	P1
Invert 5	410.31'	225°	4" HDPE	4.8"	6"	Hole 6	26.93"	P1
Invert 6	408.27'	293°	15" HDPE	17.6"	20"	Hole 20	1.55"	P1
Invert 7								
Invert 8								

Default - Interior Dimensions

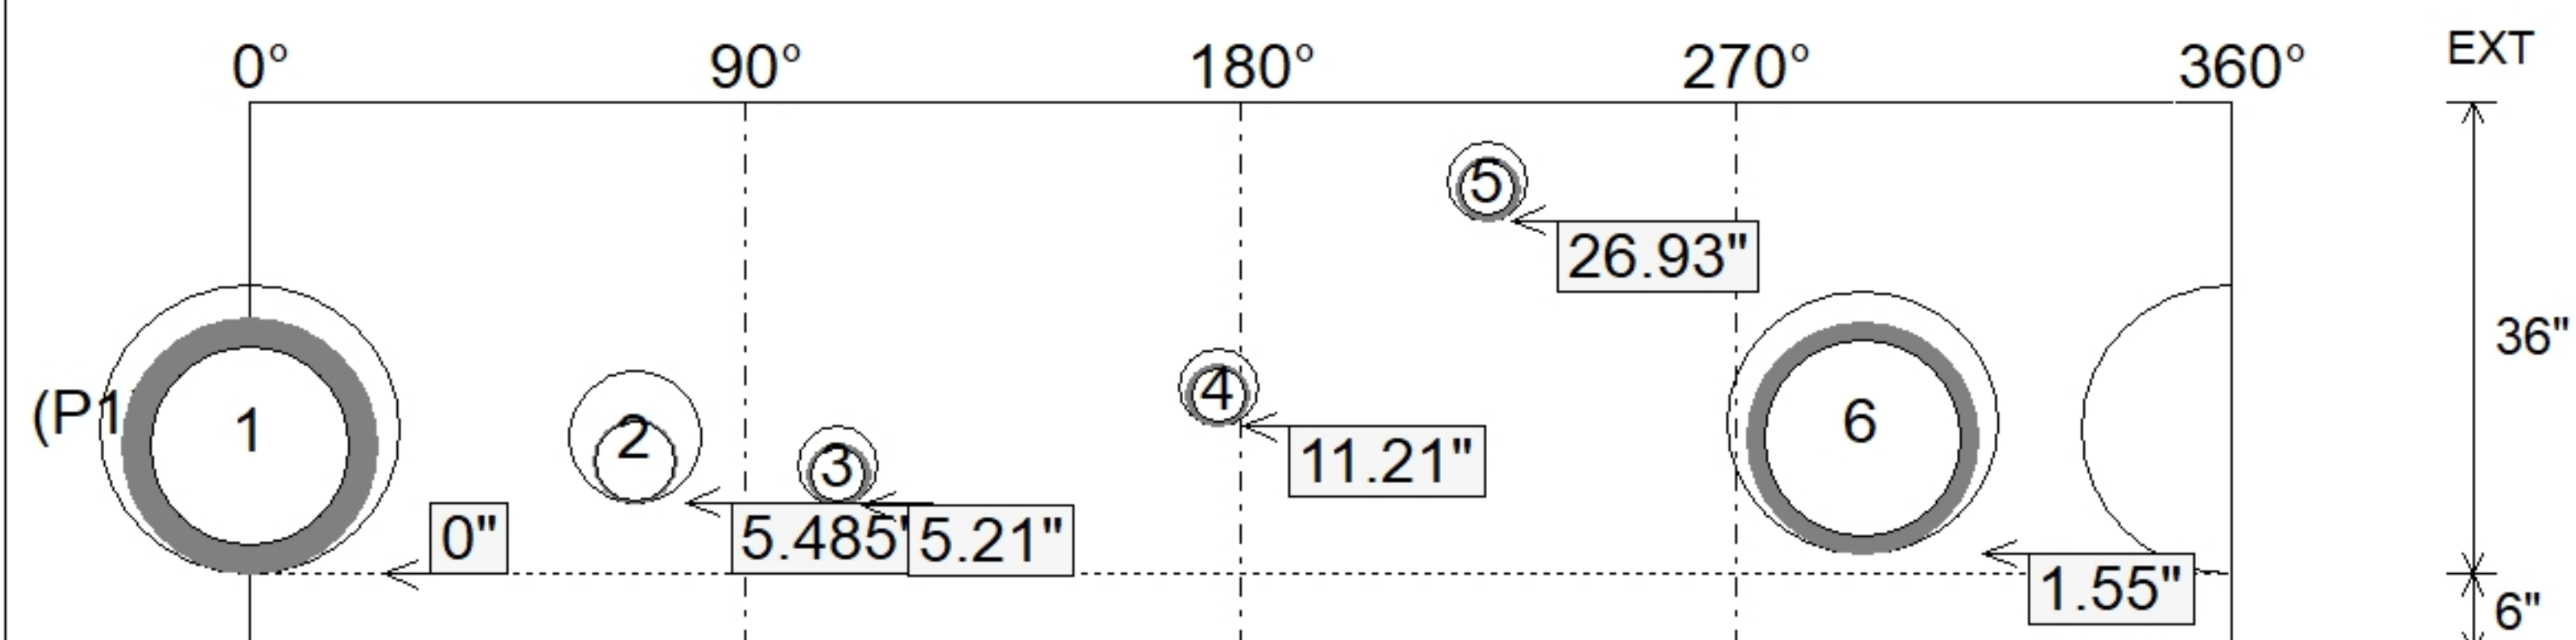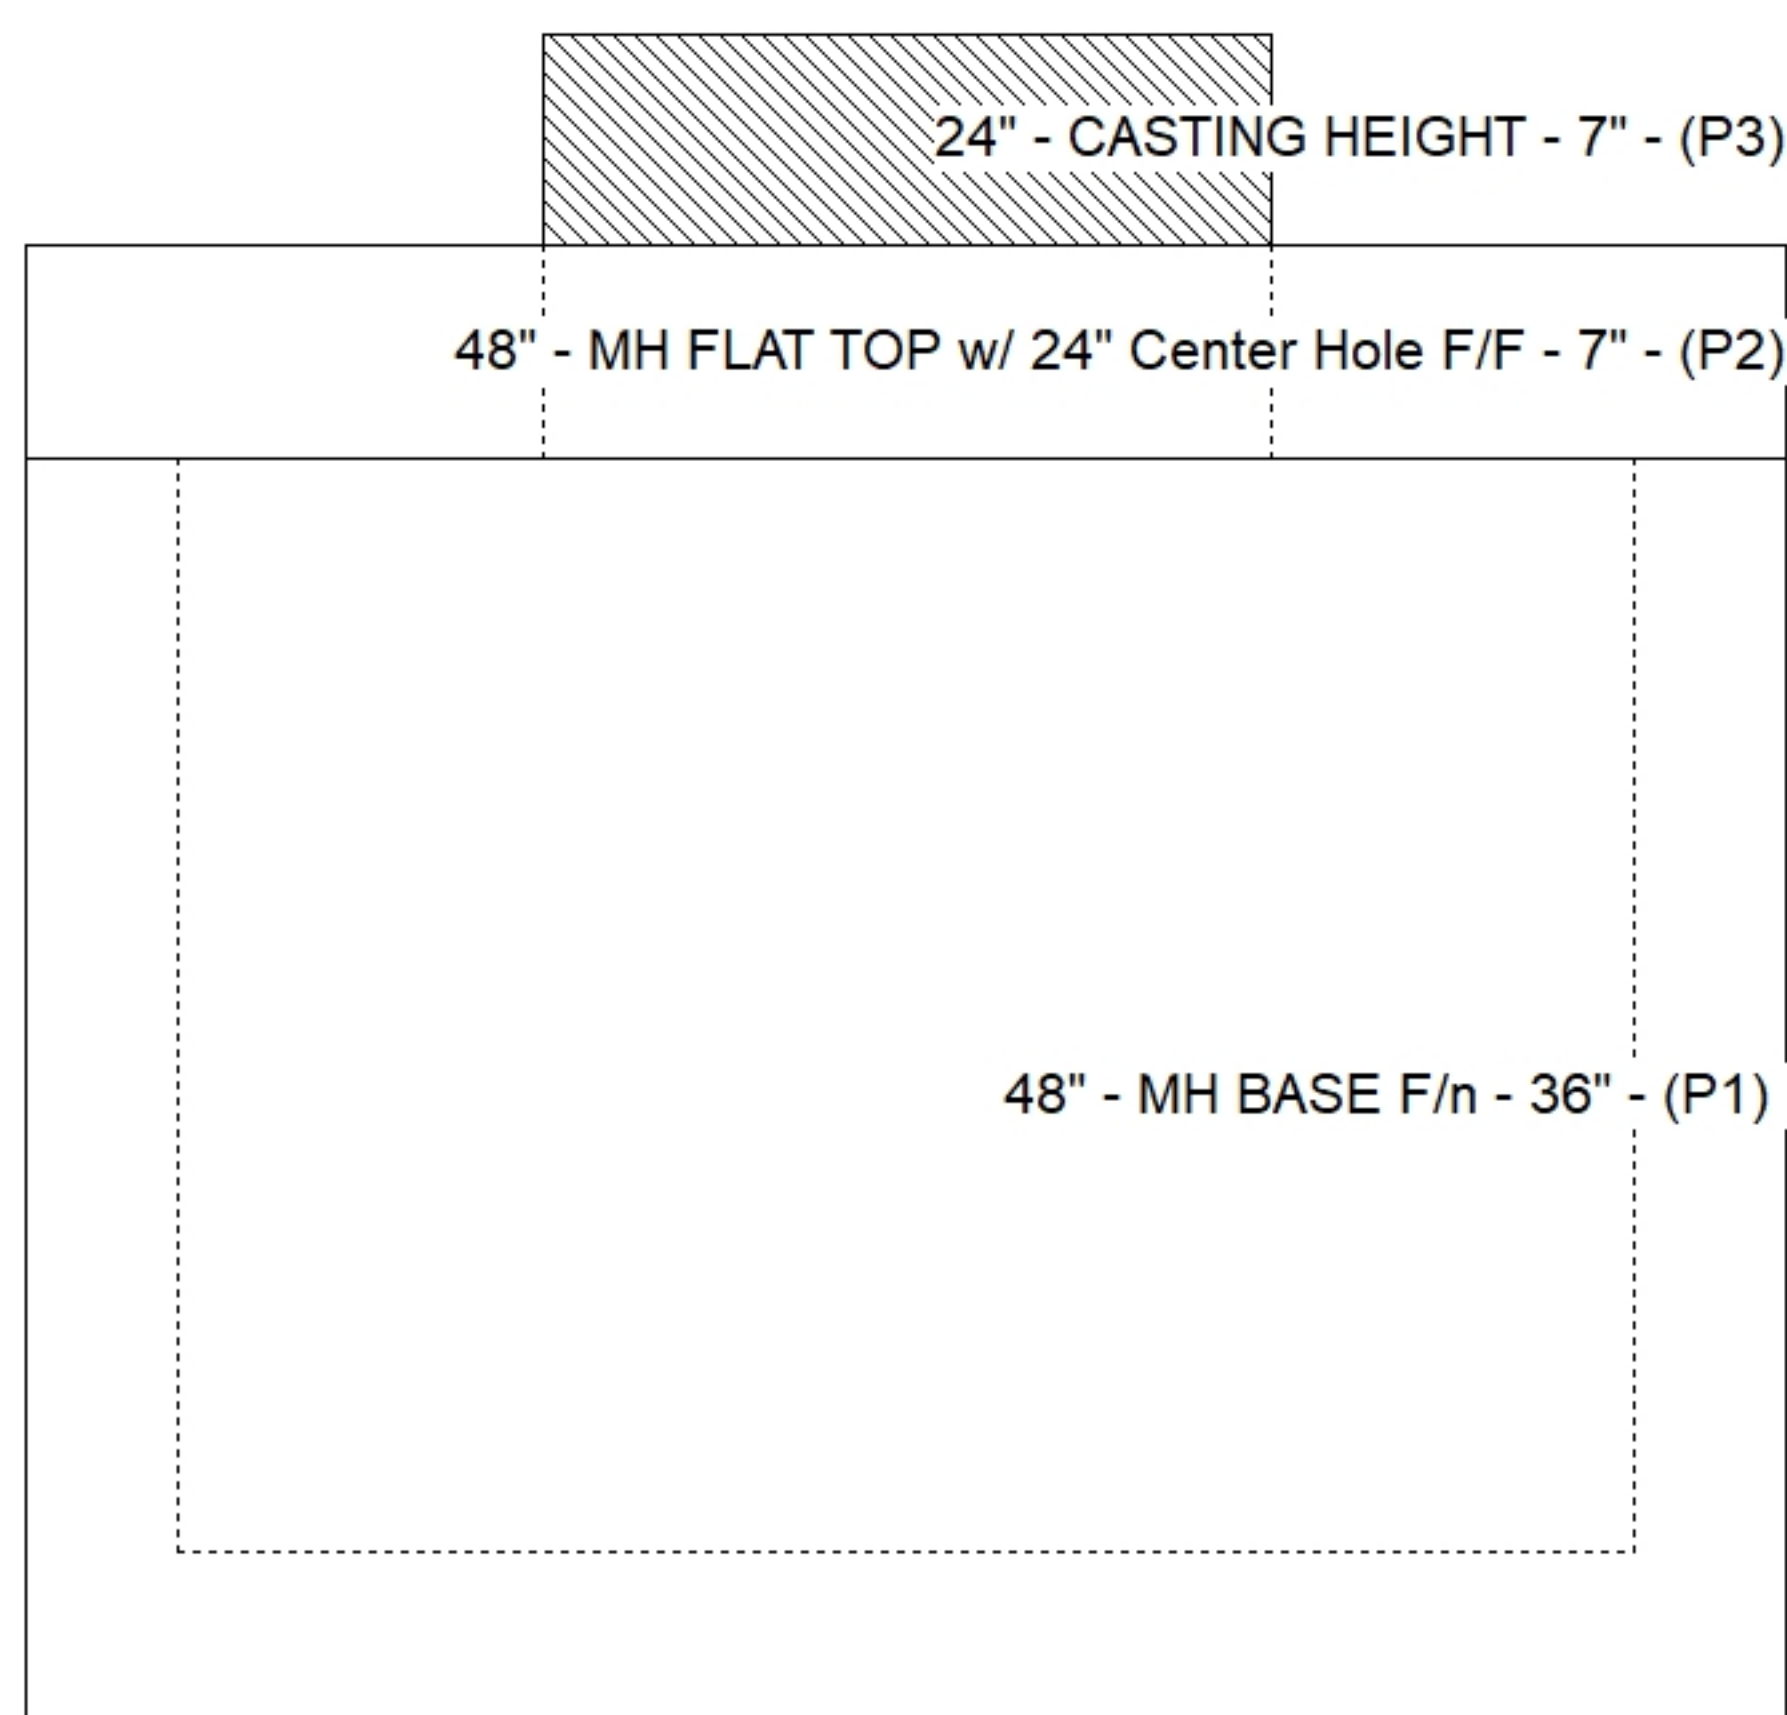

SUBMITTAL
APPROVED BY: