

Contractor: Winwater Hartford KY Co.

Plant: Beaver Dam




Slack: 0.93"

- FLOOR (As .31) #5 BARS AT 12" C.C.E.W.

1) DOGHOUSE INVRTD - 6"x7"



0 lb

Structure Total: 4415 lb

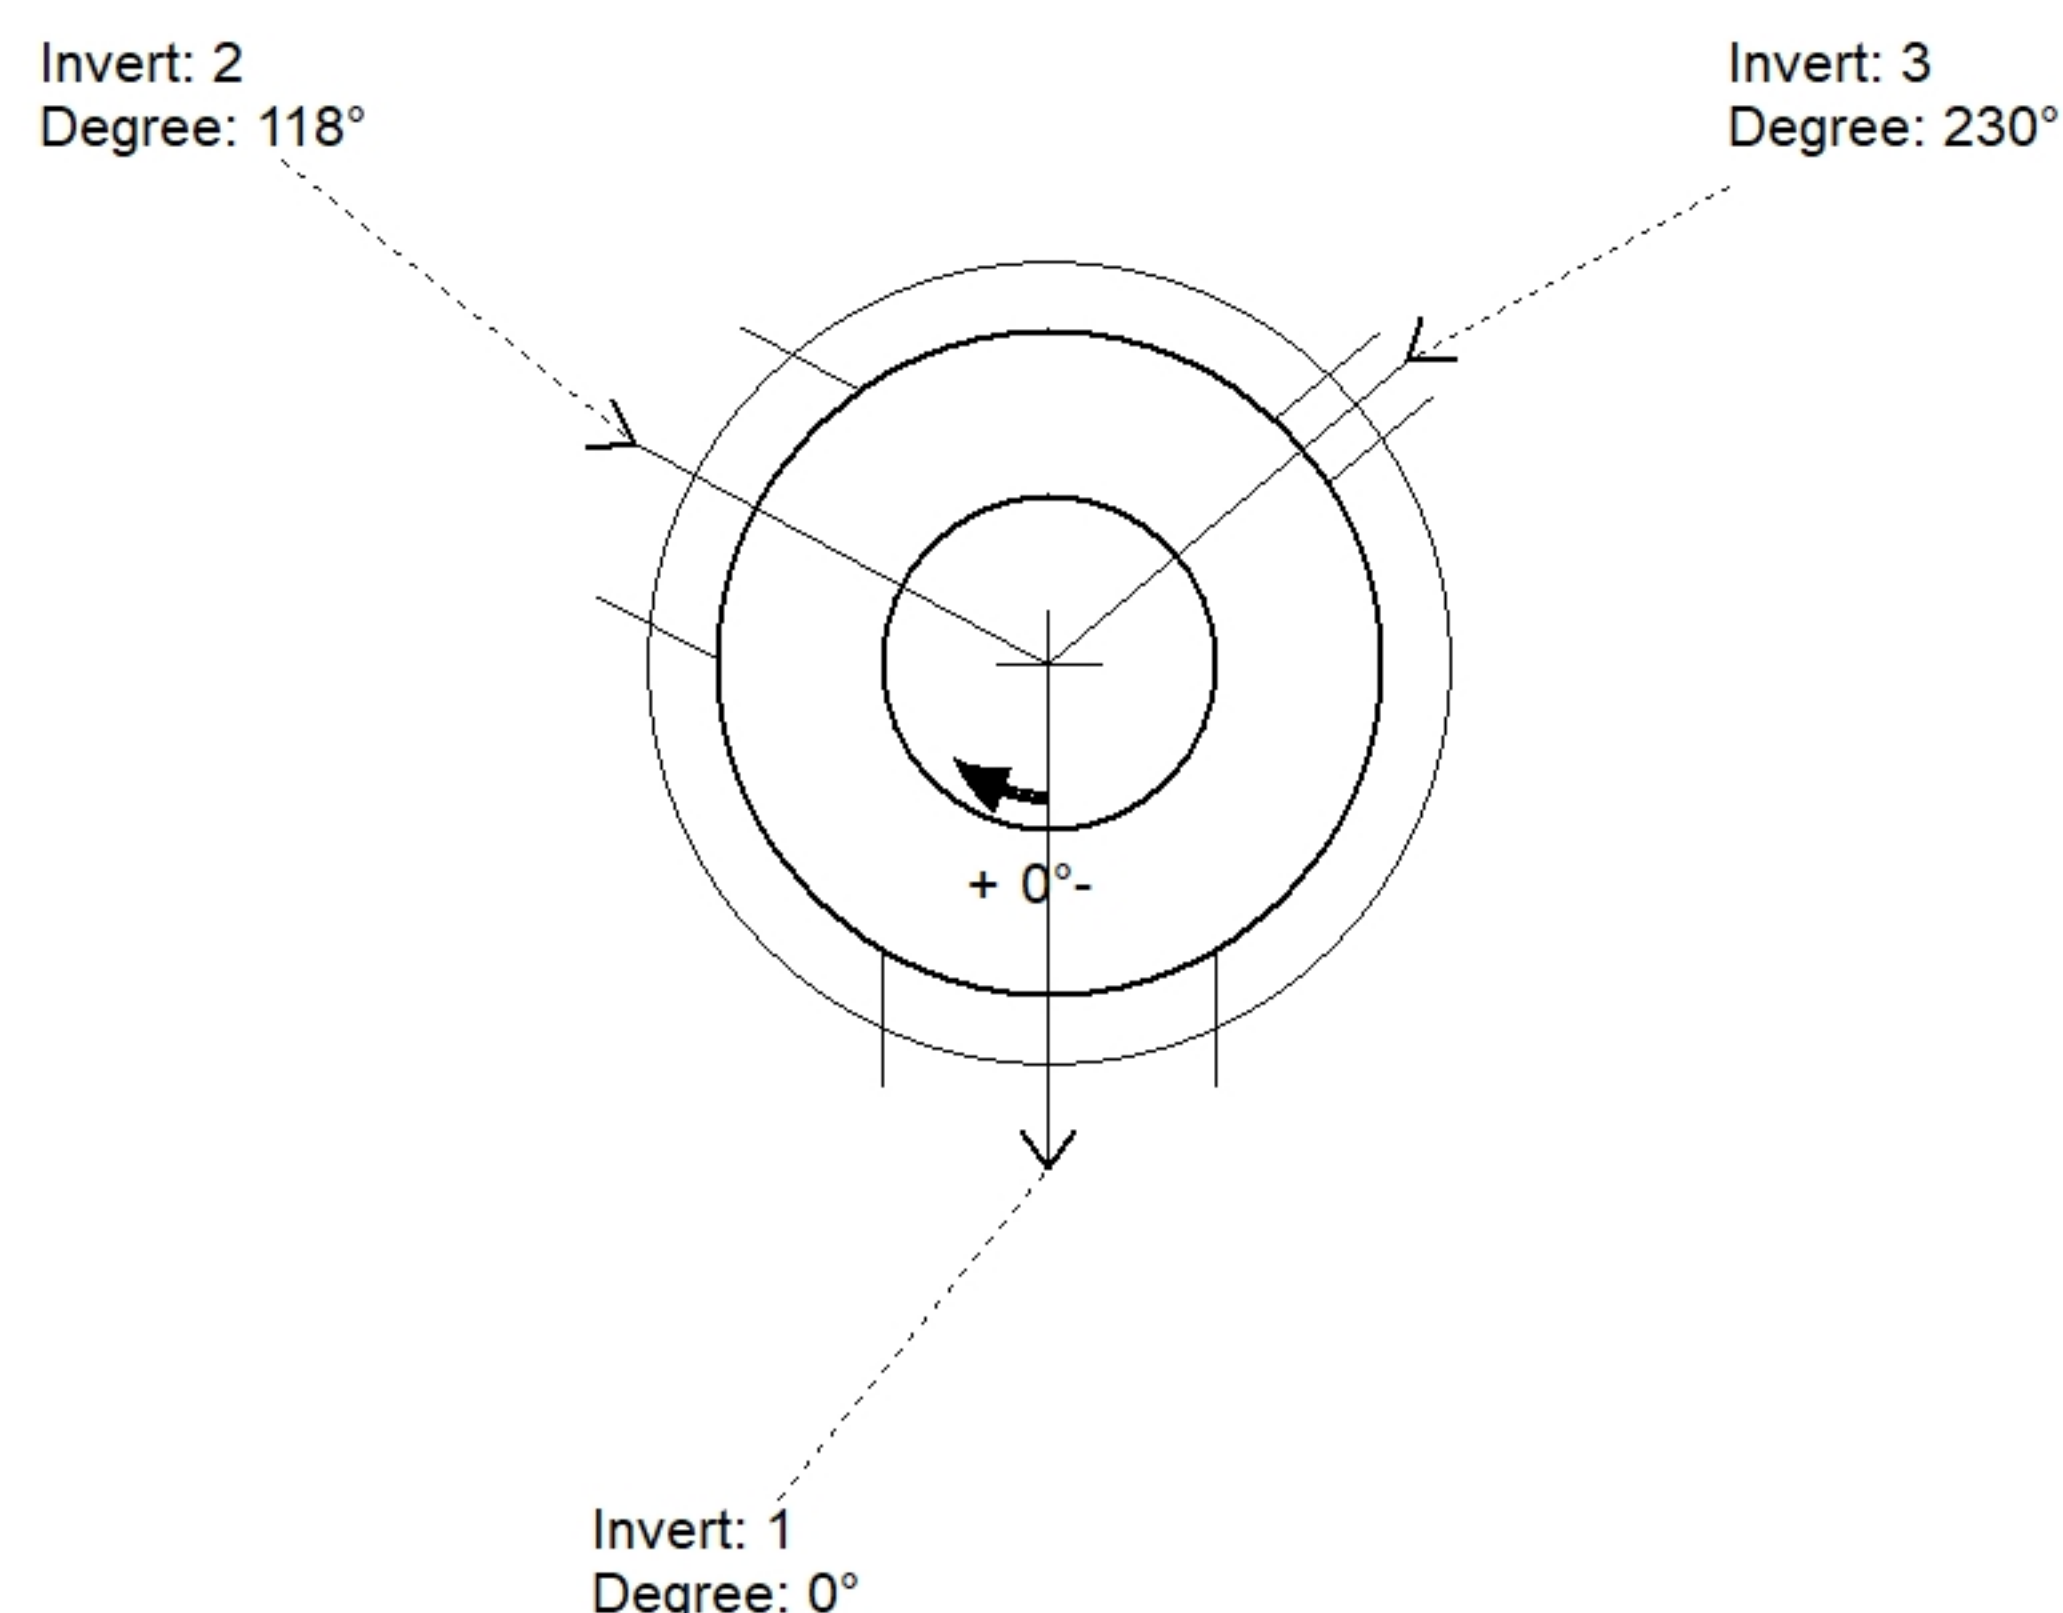

Position	Elev	Angle	Pipe	Pipe OD	Hole	Connector	Up (')	Ref
Rim	411'							
Reducer								
Invert 1	407.81'	0°	18" HDPE	21.2"	24" x 25"	DOGHOUSE INVRTD 24"x25"	0.05"	P1
Invert 2	407.86'	118°	15" RCP B WALL	19.5"	22"	Hole 22	0"	P1
Invert 3	409.2'	230°	4" HDPE	4.8"	6" x 7"	DOGHOUSE INVRTD 6"x7"	17.93"	P1
Invert 4								
Invert 5								
Invert 6								
Invert 7								
Invert 8								

Default - Interior Dimensions

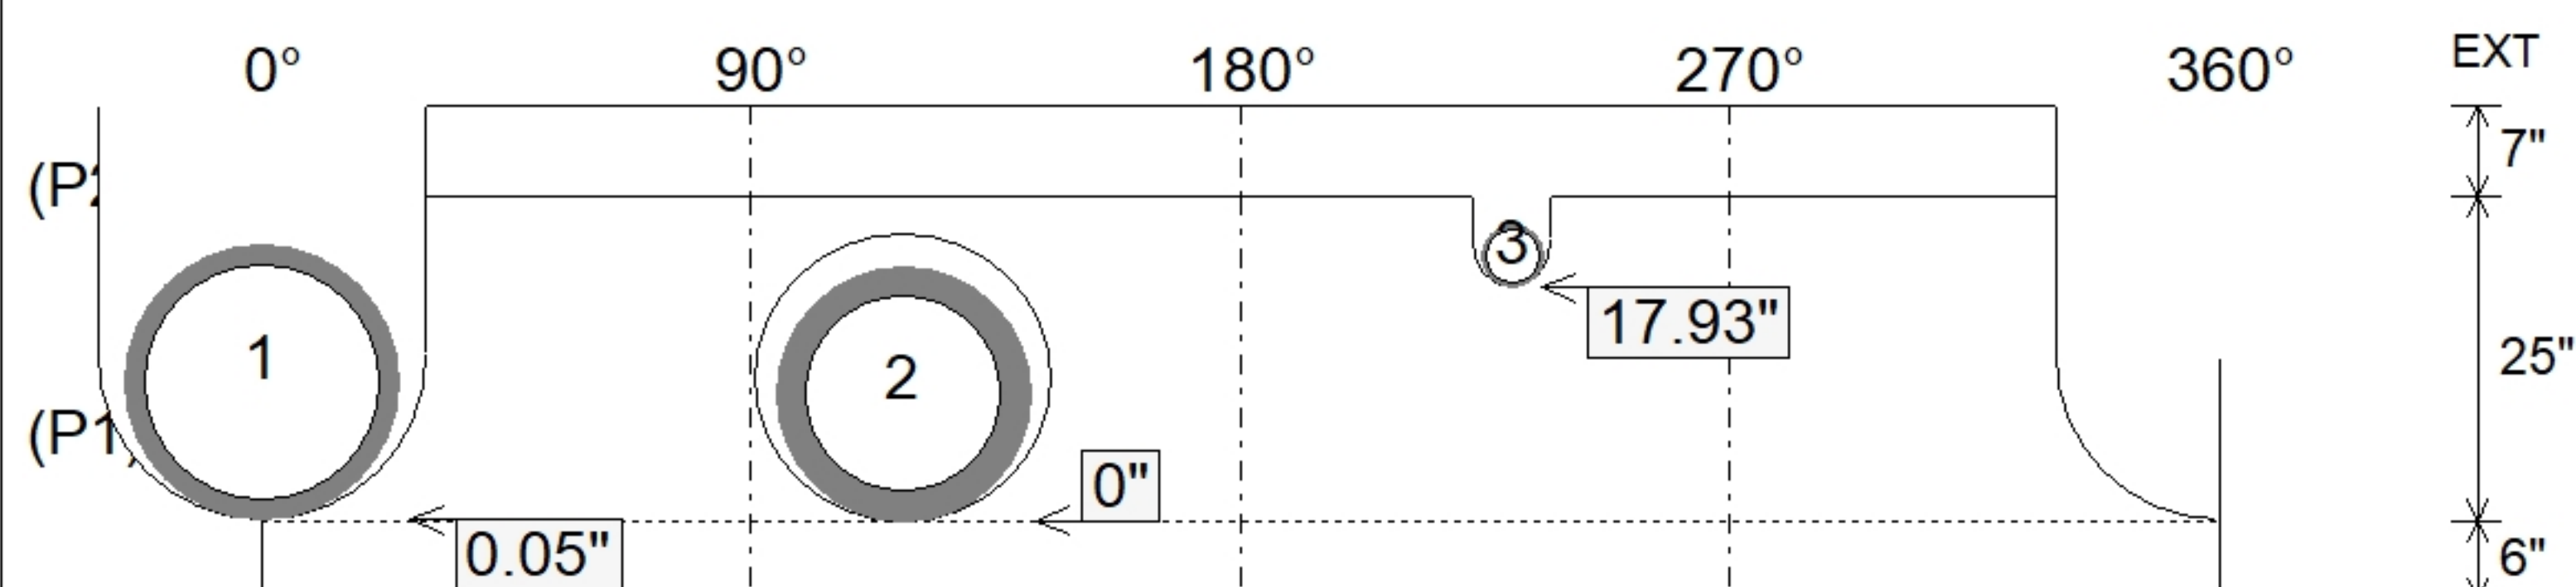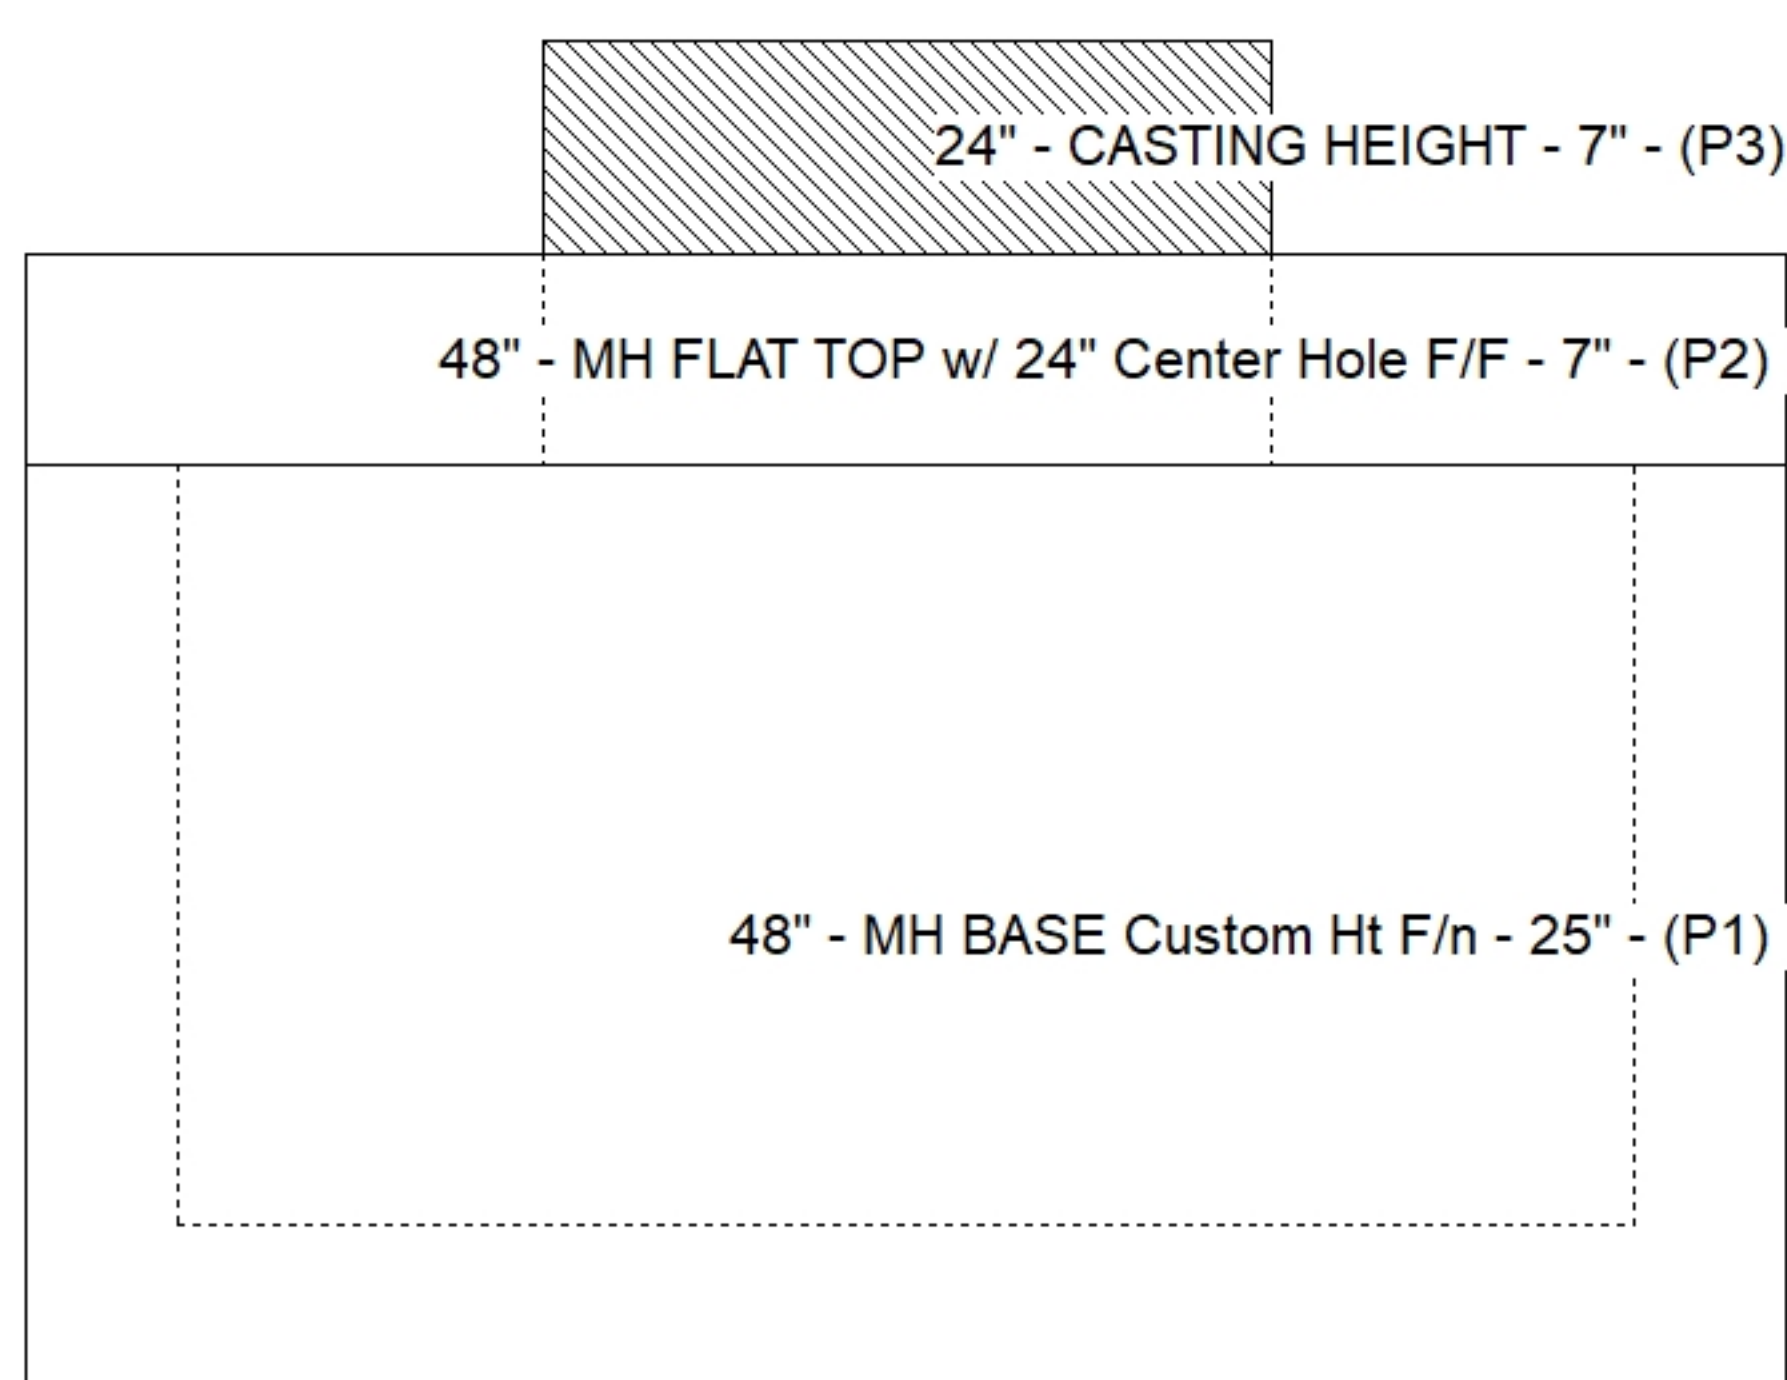

SUBMITTAL
APPROVED BY: