

Contractor: Winwater Hartford KY Co.

TECH: Jared - F


Plant: 100



Slack: 1.96"


- FLOOR (As .31) #5 BARS AT 12" C.C.E.W.

Structure Total: 8057 lb

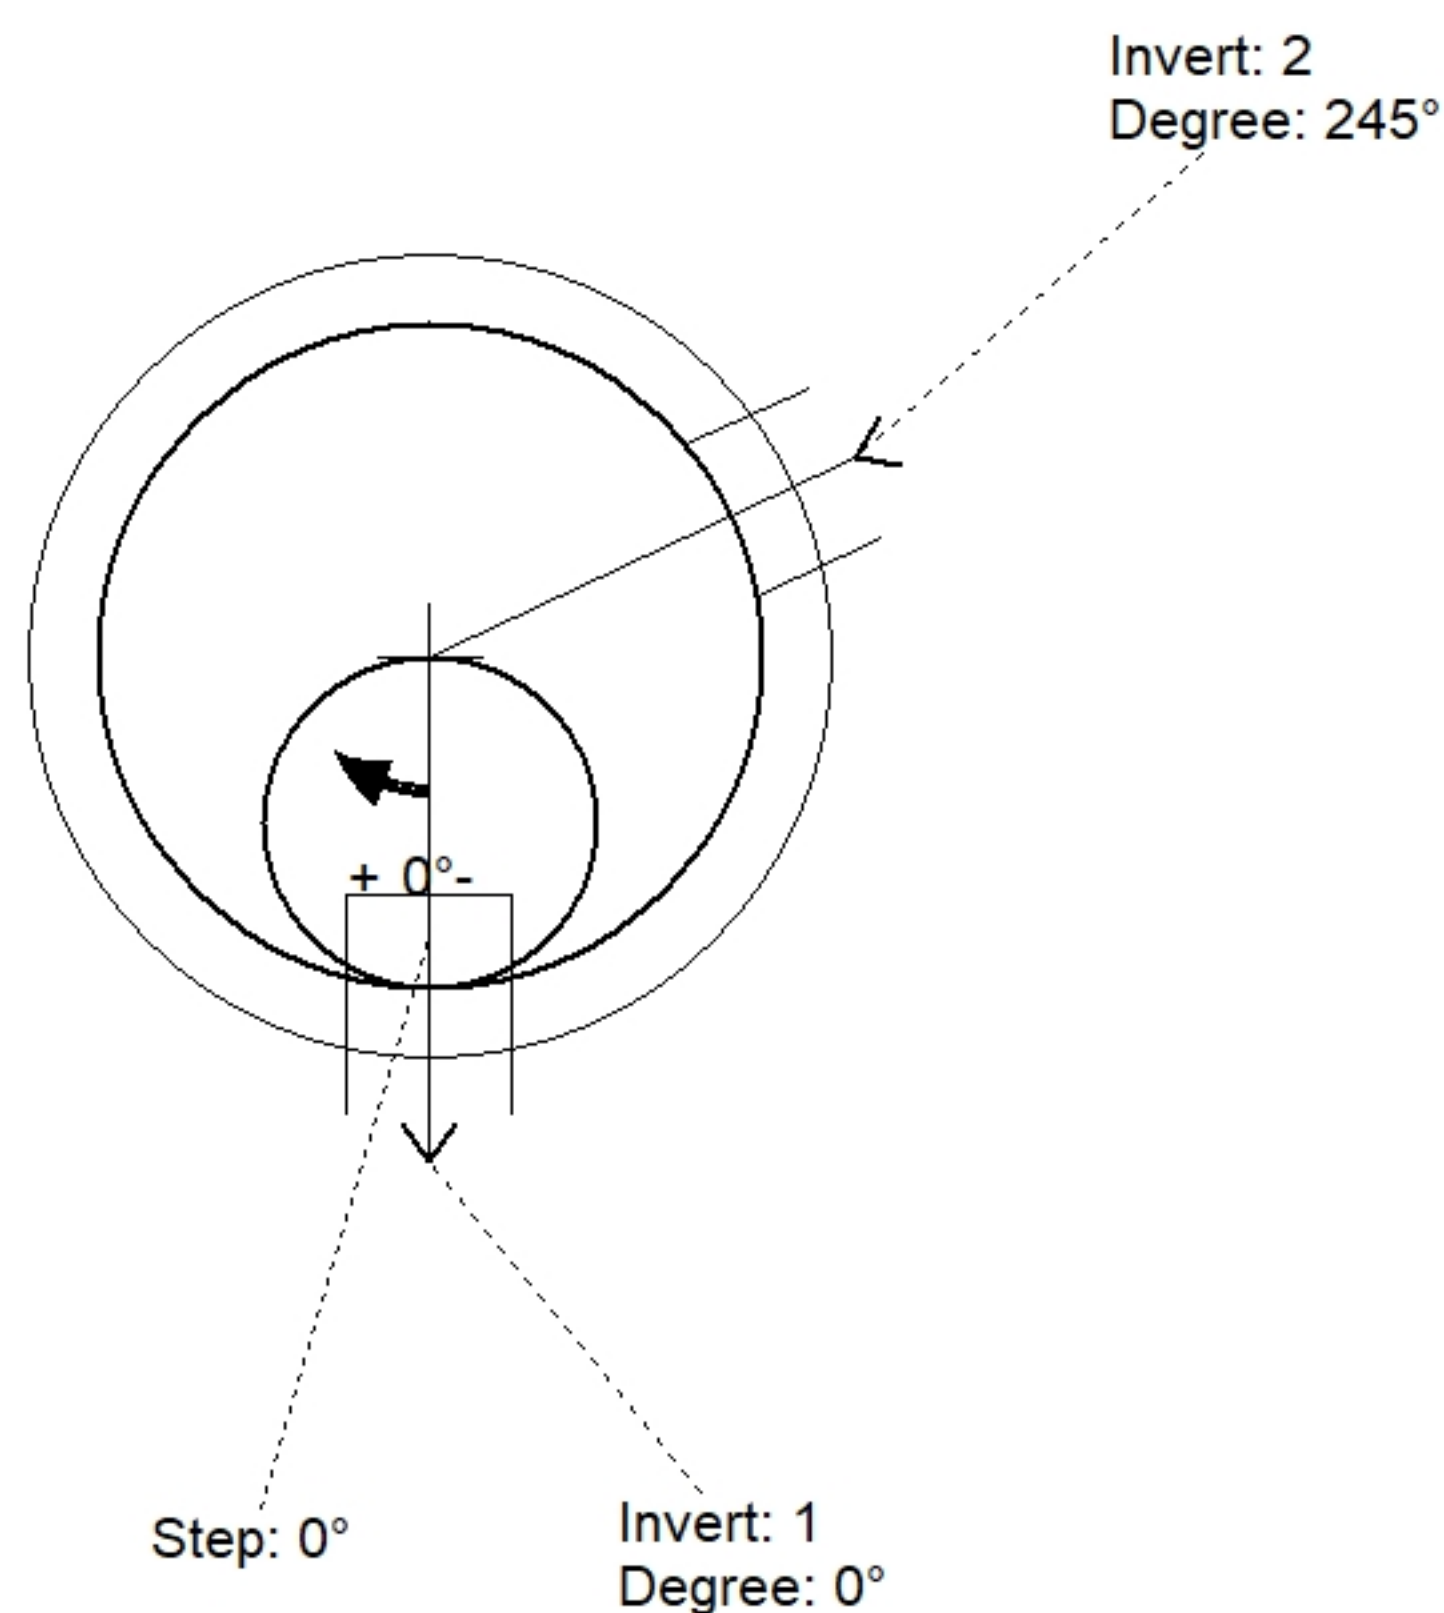

Position	Elev	Angle	Pipe	Pipe OD	Hole	Connector	Up (⌵)	Ref
Rim	520.1'							
Reducer								
Invert 1	514.02'	0°	8" PVC SDR35	8.5"	12"	PSX 12-08 NYLO	0"	P1
Invert 2	514.12'	245°	8" PVC SDR35	8.5"	12"	PSX 12-08 NYLO	1.2"	P1
Invert 3								
Invert 4								
Invert 5								
Invert 6								
Invert 7								
Invert 8								

Default - Interior Dimensions

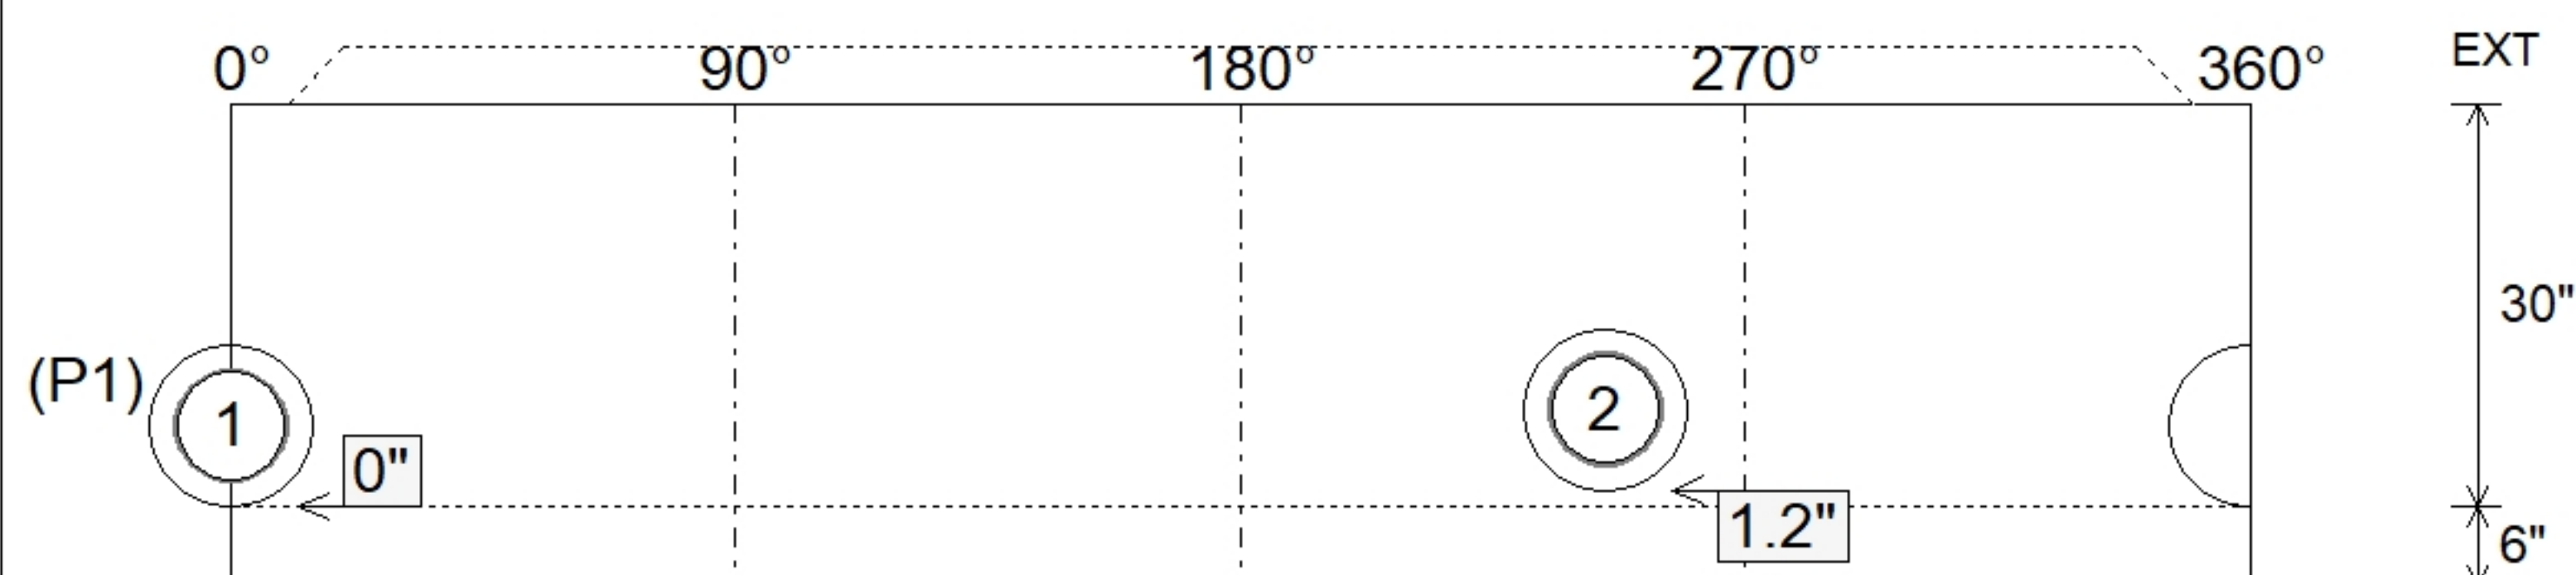

SUBMITTAL
APPROVED BY: