

Contractor: Hahn Excavating, Inc.

TECH: Jared - F

Plant: 100



Size: 48" x 48"

Rim to Invert: 6.26'

Floor Height: 8"


Slack: 0.12"

- FLOOR (As .12) #5 BARS AT 12" C.C.E.W.

6) MH Step ML-10-TDS-NCR - 10"


0 lb

Structure Total: 16704 lb

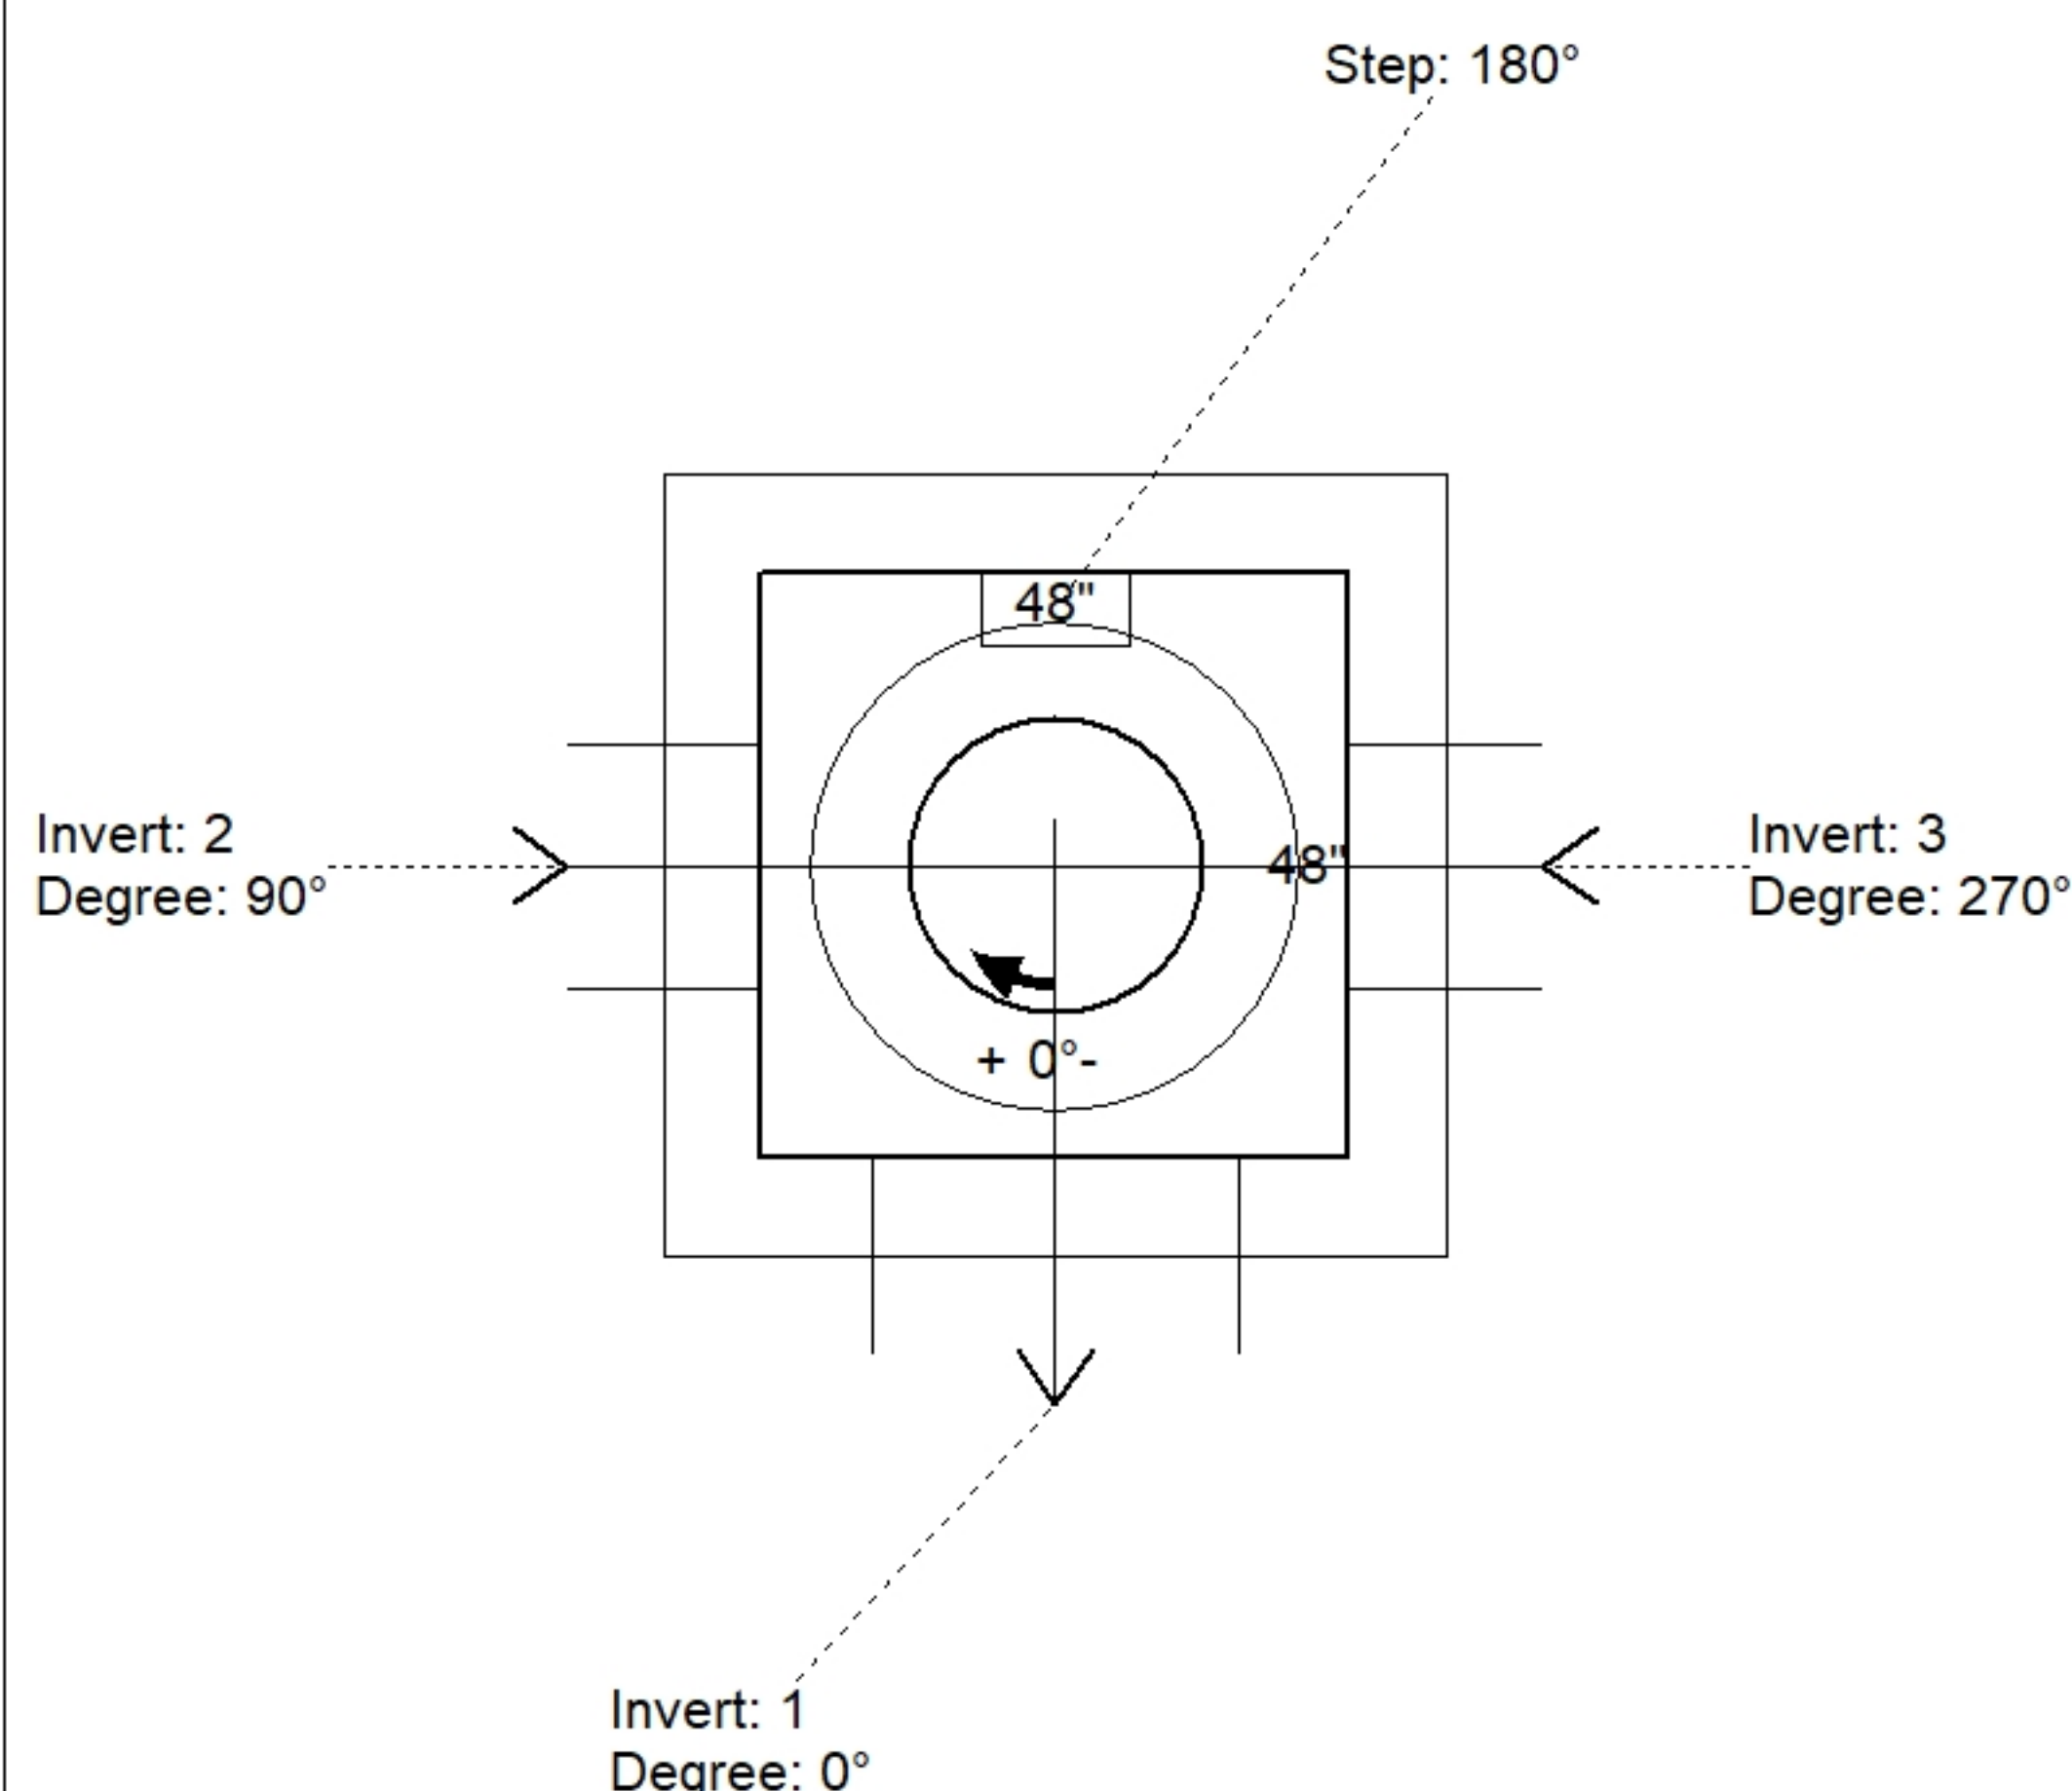

Position	Elev	Angle	Pipe	Pipe OD	Hole	Connector	Up ()	Ref
Rim	395.31'							
Reducer								
Invert 1	389.05'	0°	24" HDPE	27.8"	30"	Hole 30	2.1"	P2
Invert 2	389.15'	90°	15" HDPE	17.6"	20"	Hole 20	3.9"	P2
Invert 3	390.83'	270°	15" HDPE	17.6"	20"	Hole 20	24.06"	P2
Invert 4								
Invert 5								
Invert 6								
Invert 7								
Invert 8								

Default - Interior Dimensions

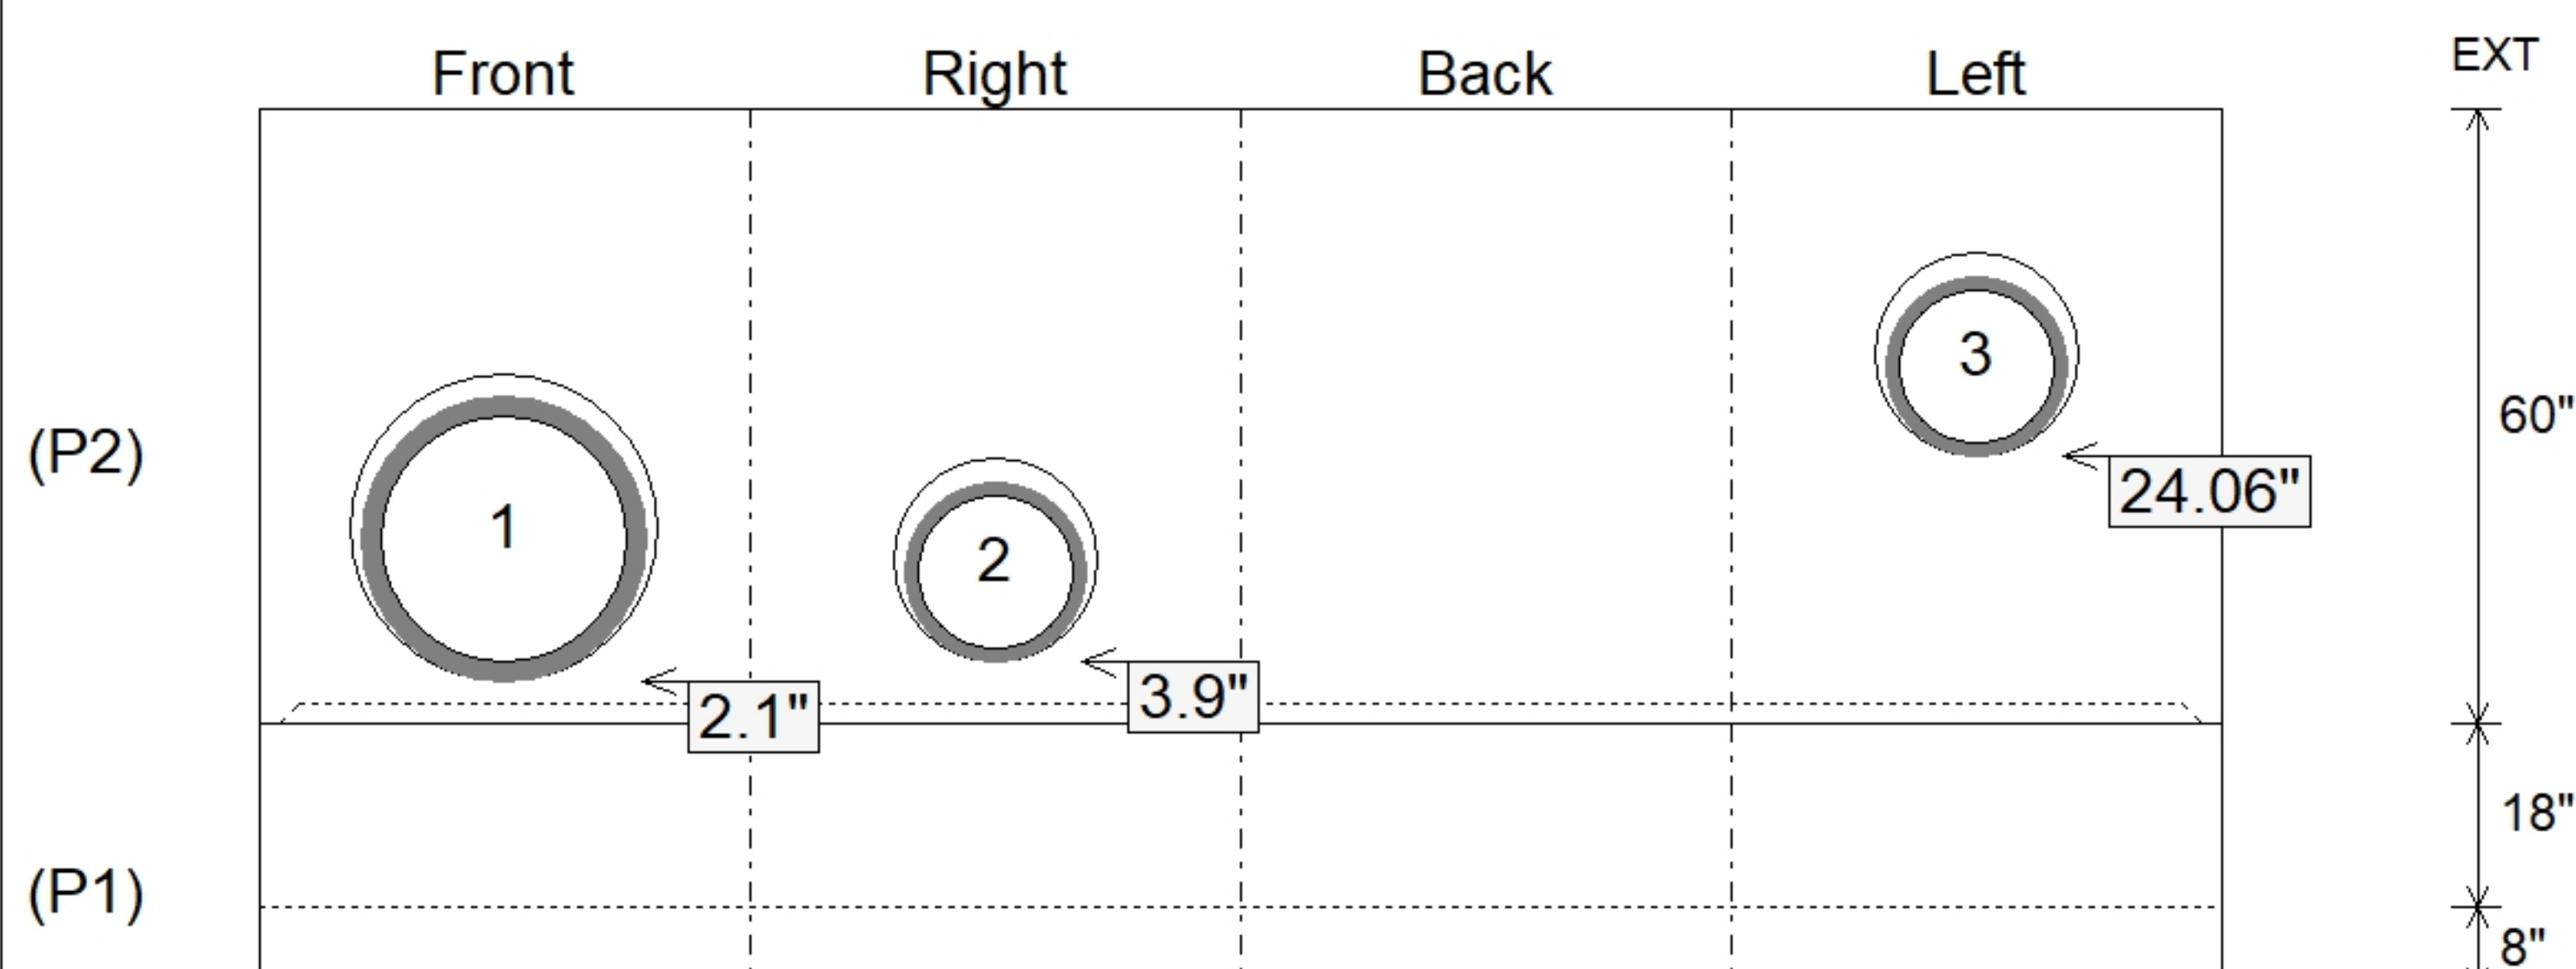

Submittal Drawing
10/2/2026 8:53:28 AM

SUBMITTAL
APPROVED BY: