

Contractor: Hahn Excavating, Inc.


TECH: Jared - F

Plant: 100




Slack: 0.3"


Structure Total: 7710 lb

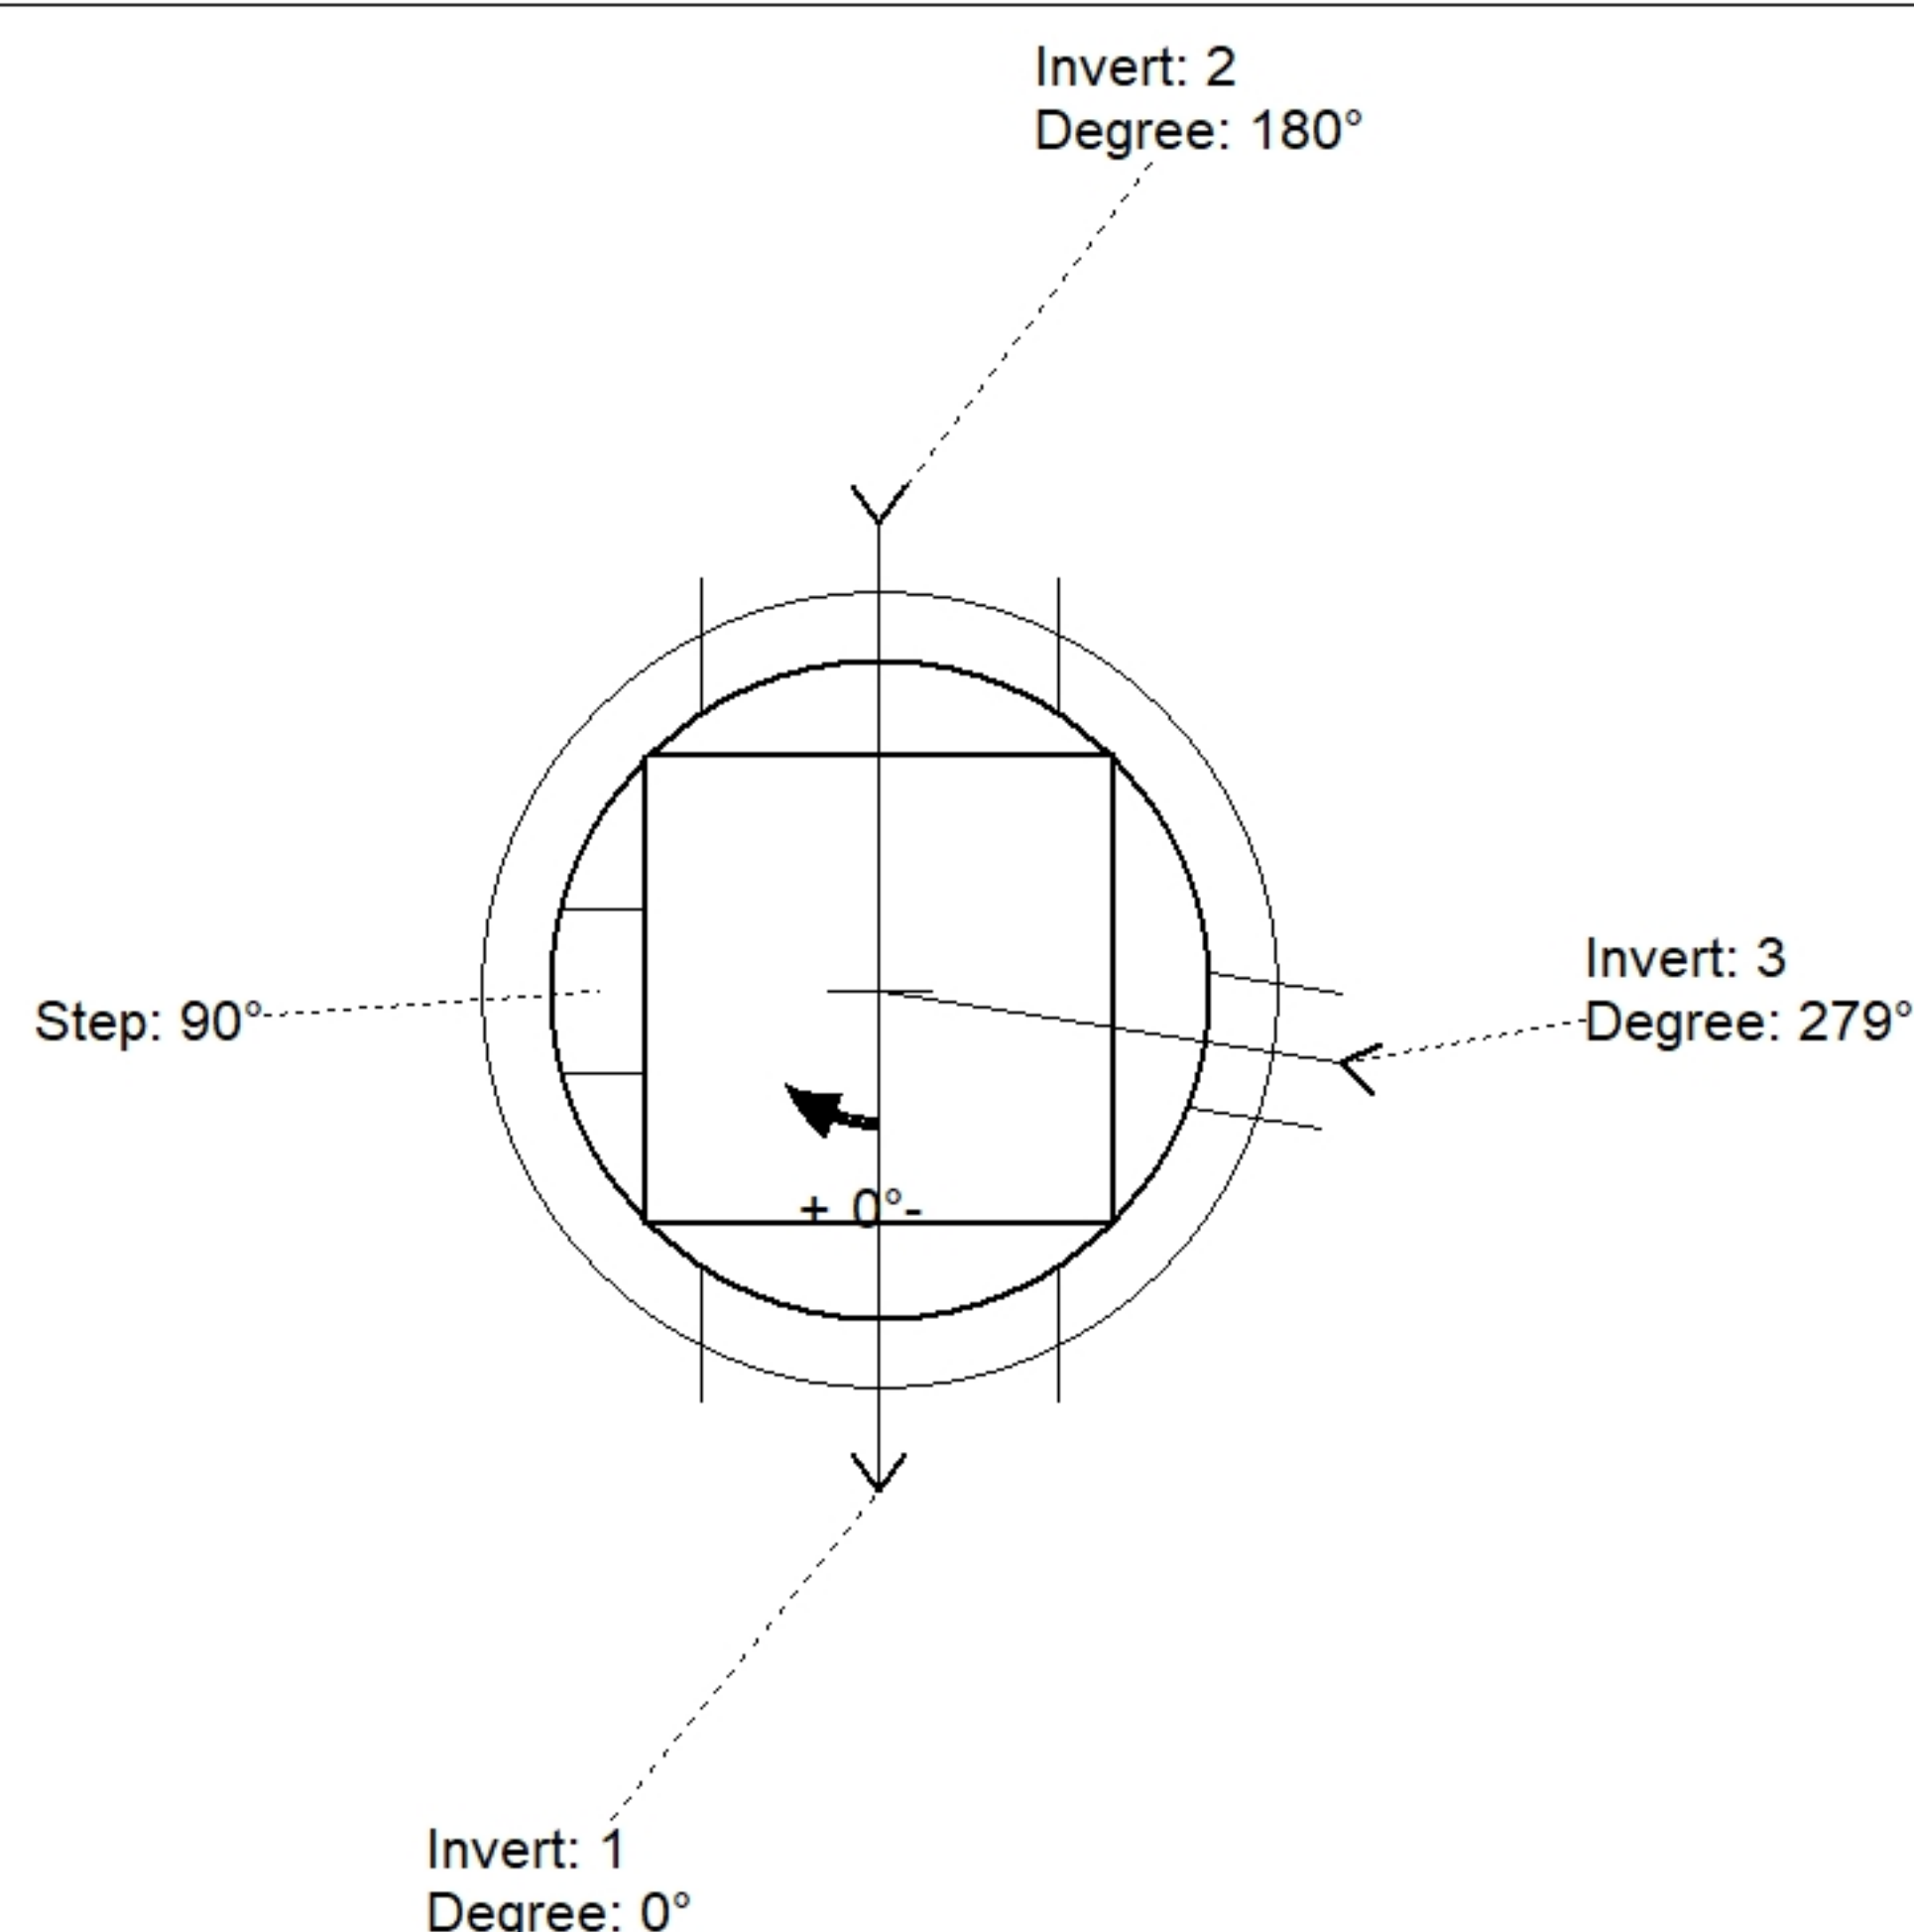

Position	Elev	Angle	Pipe	Pipe OD	Hole	Connector	Up (⌵)	Ref
Rim	378.74'							
Reducer								
Invert 1	371.34'	0°	18" RCP B WALL	23"	26"	Hole 26	0"	P1
Invert 2	371.34'	180°	18" RCP B WALL	23"	26"	Hole 26	0"	P1
Invert 3	375.49'	279°	6" VCP	7.5"	10"	Hole 10	7.3"	P2
Invert 4								
Invert 5								
Invert 6								
Invert 7								
Invert 8								

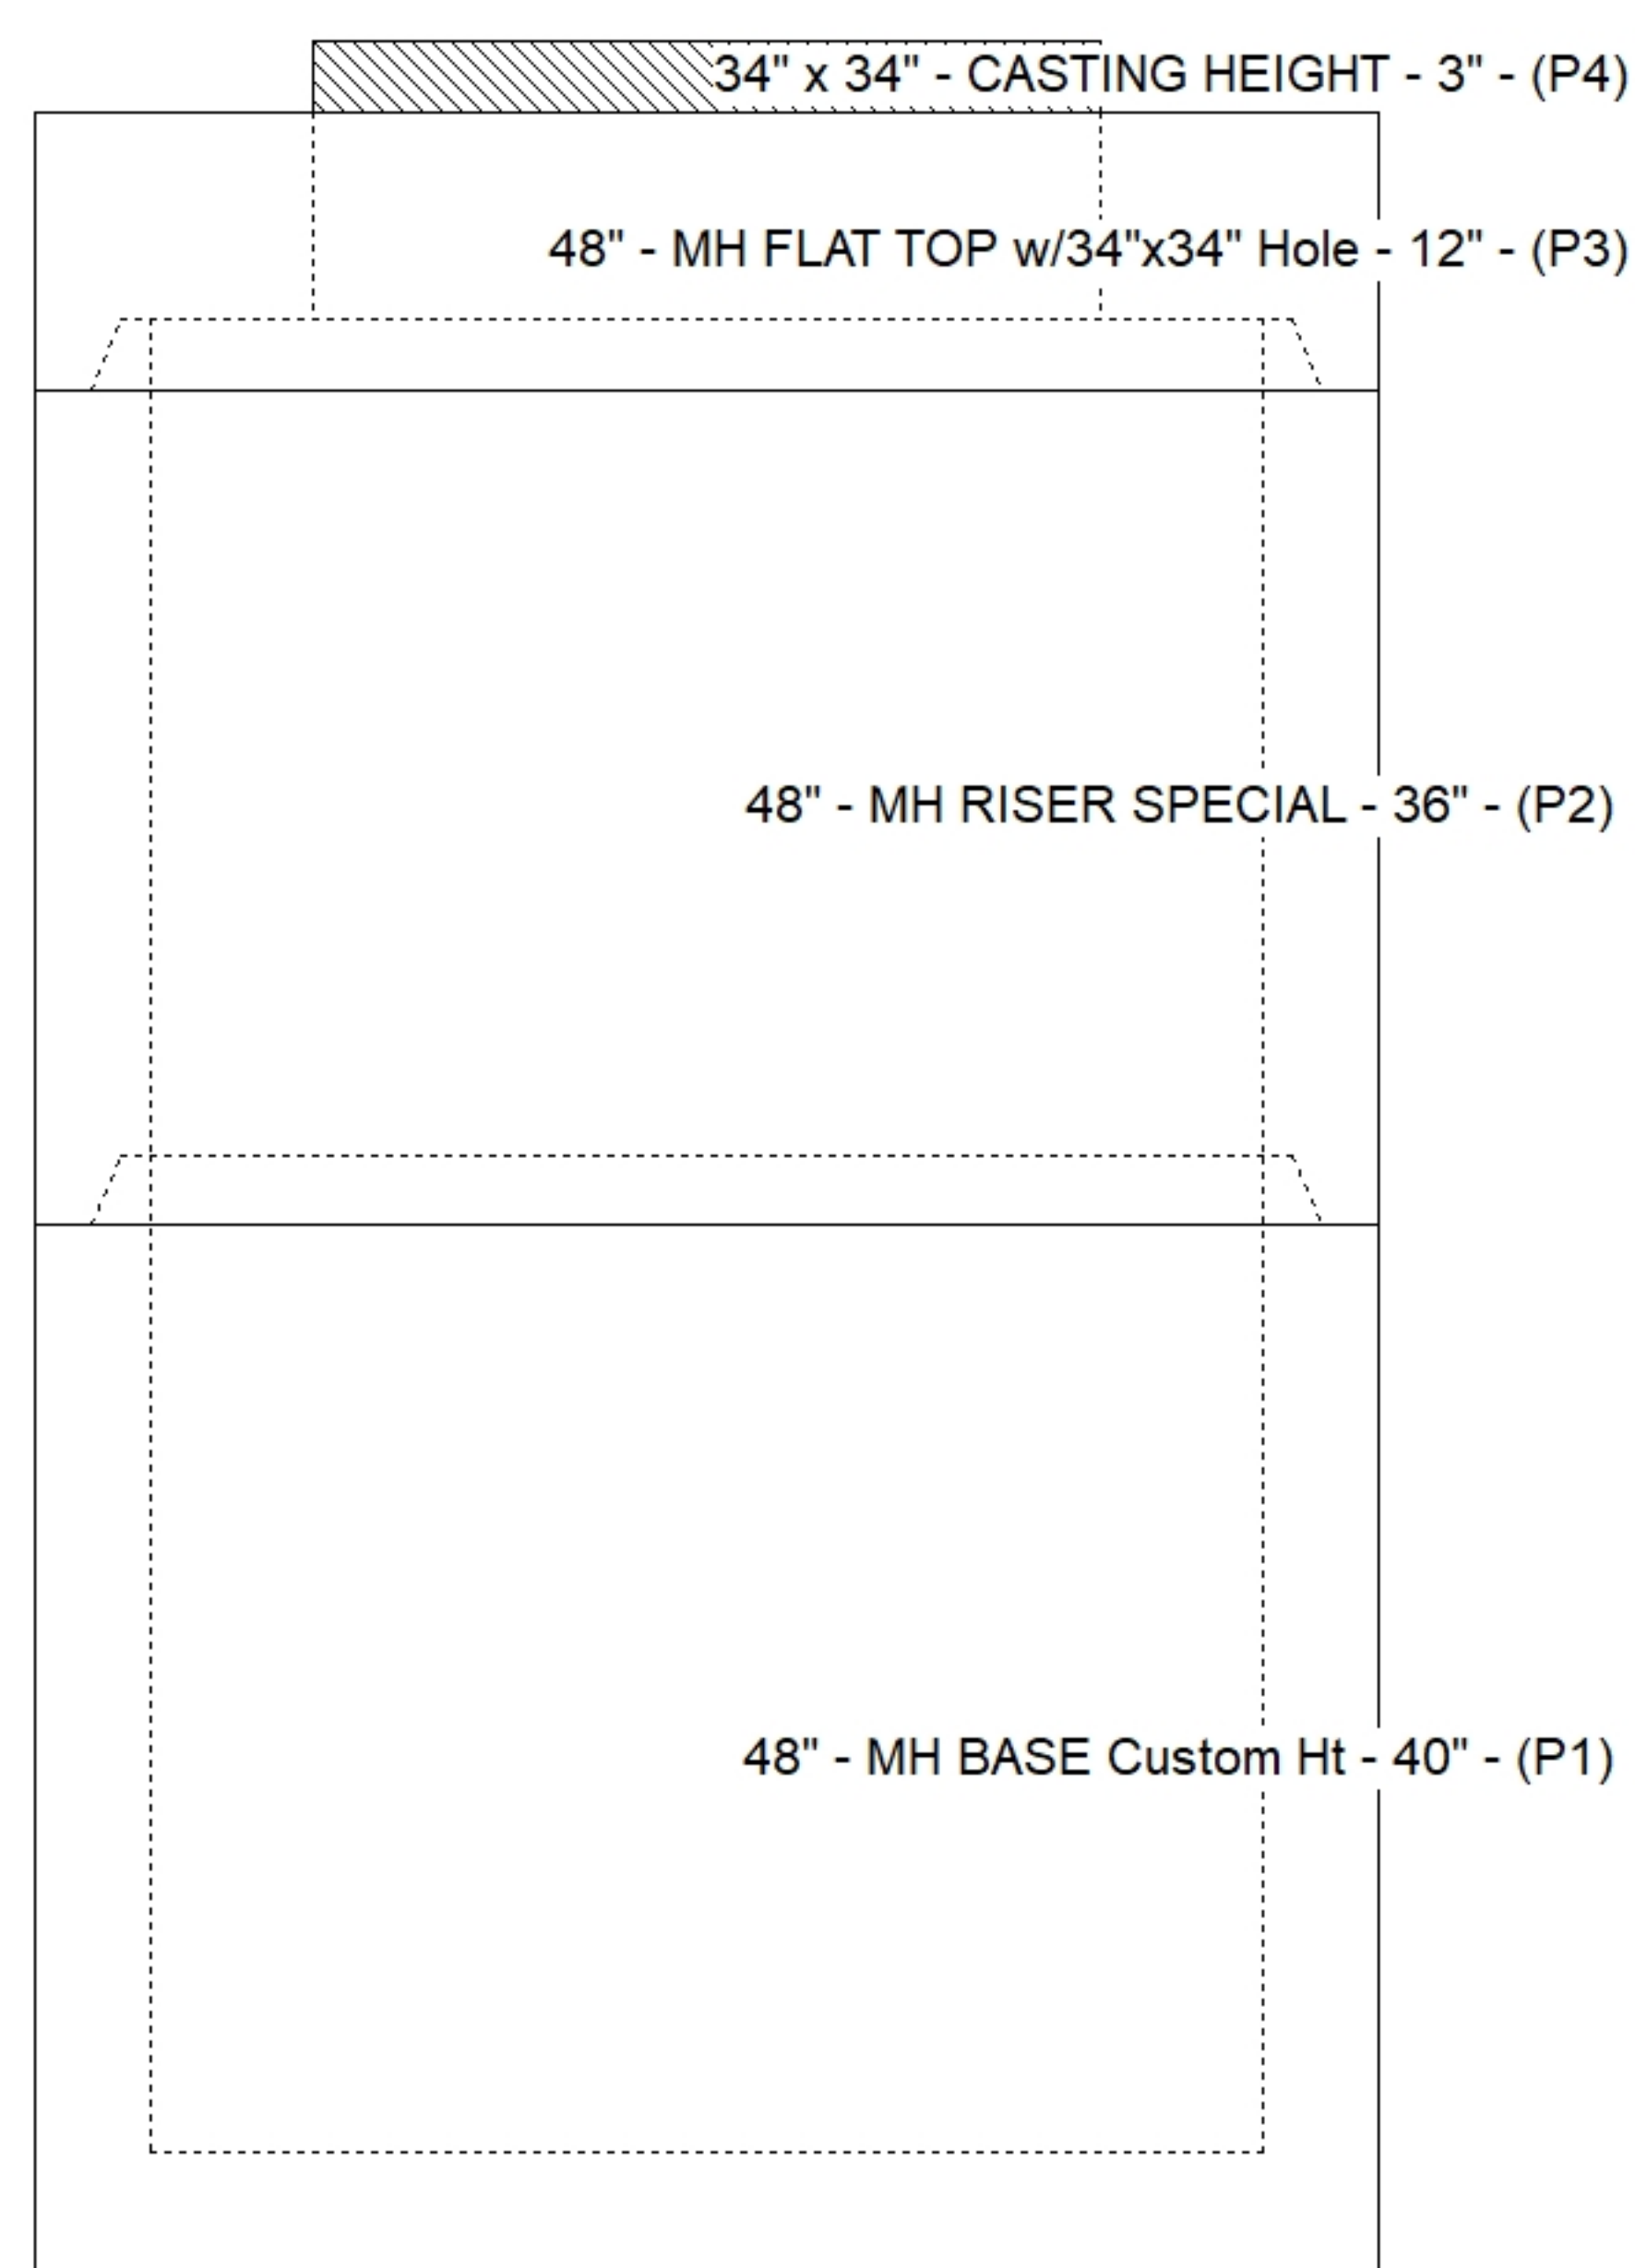

Default - Interior Dimensions

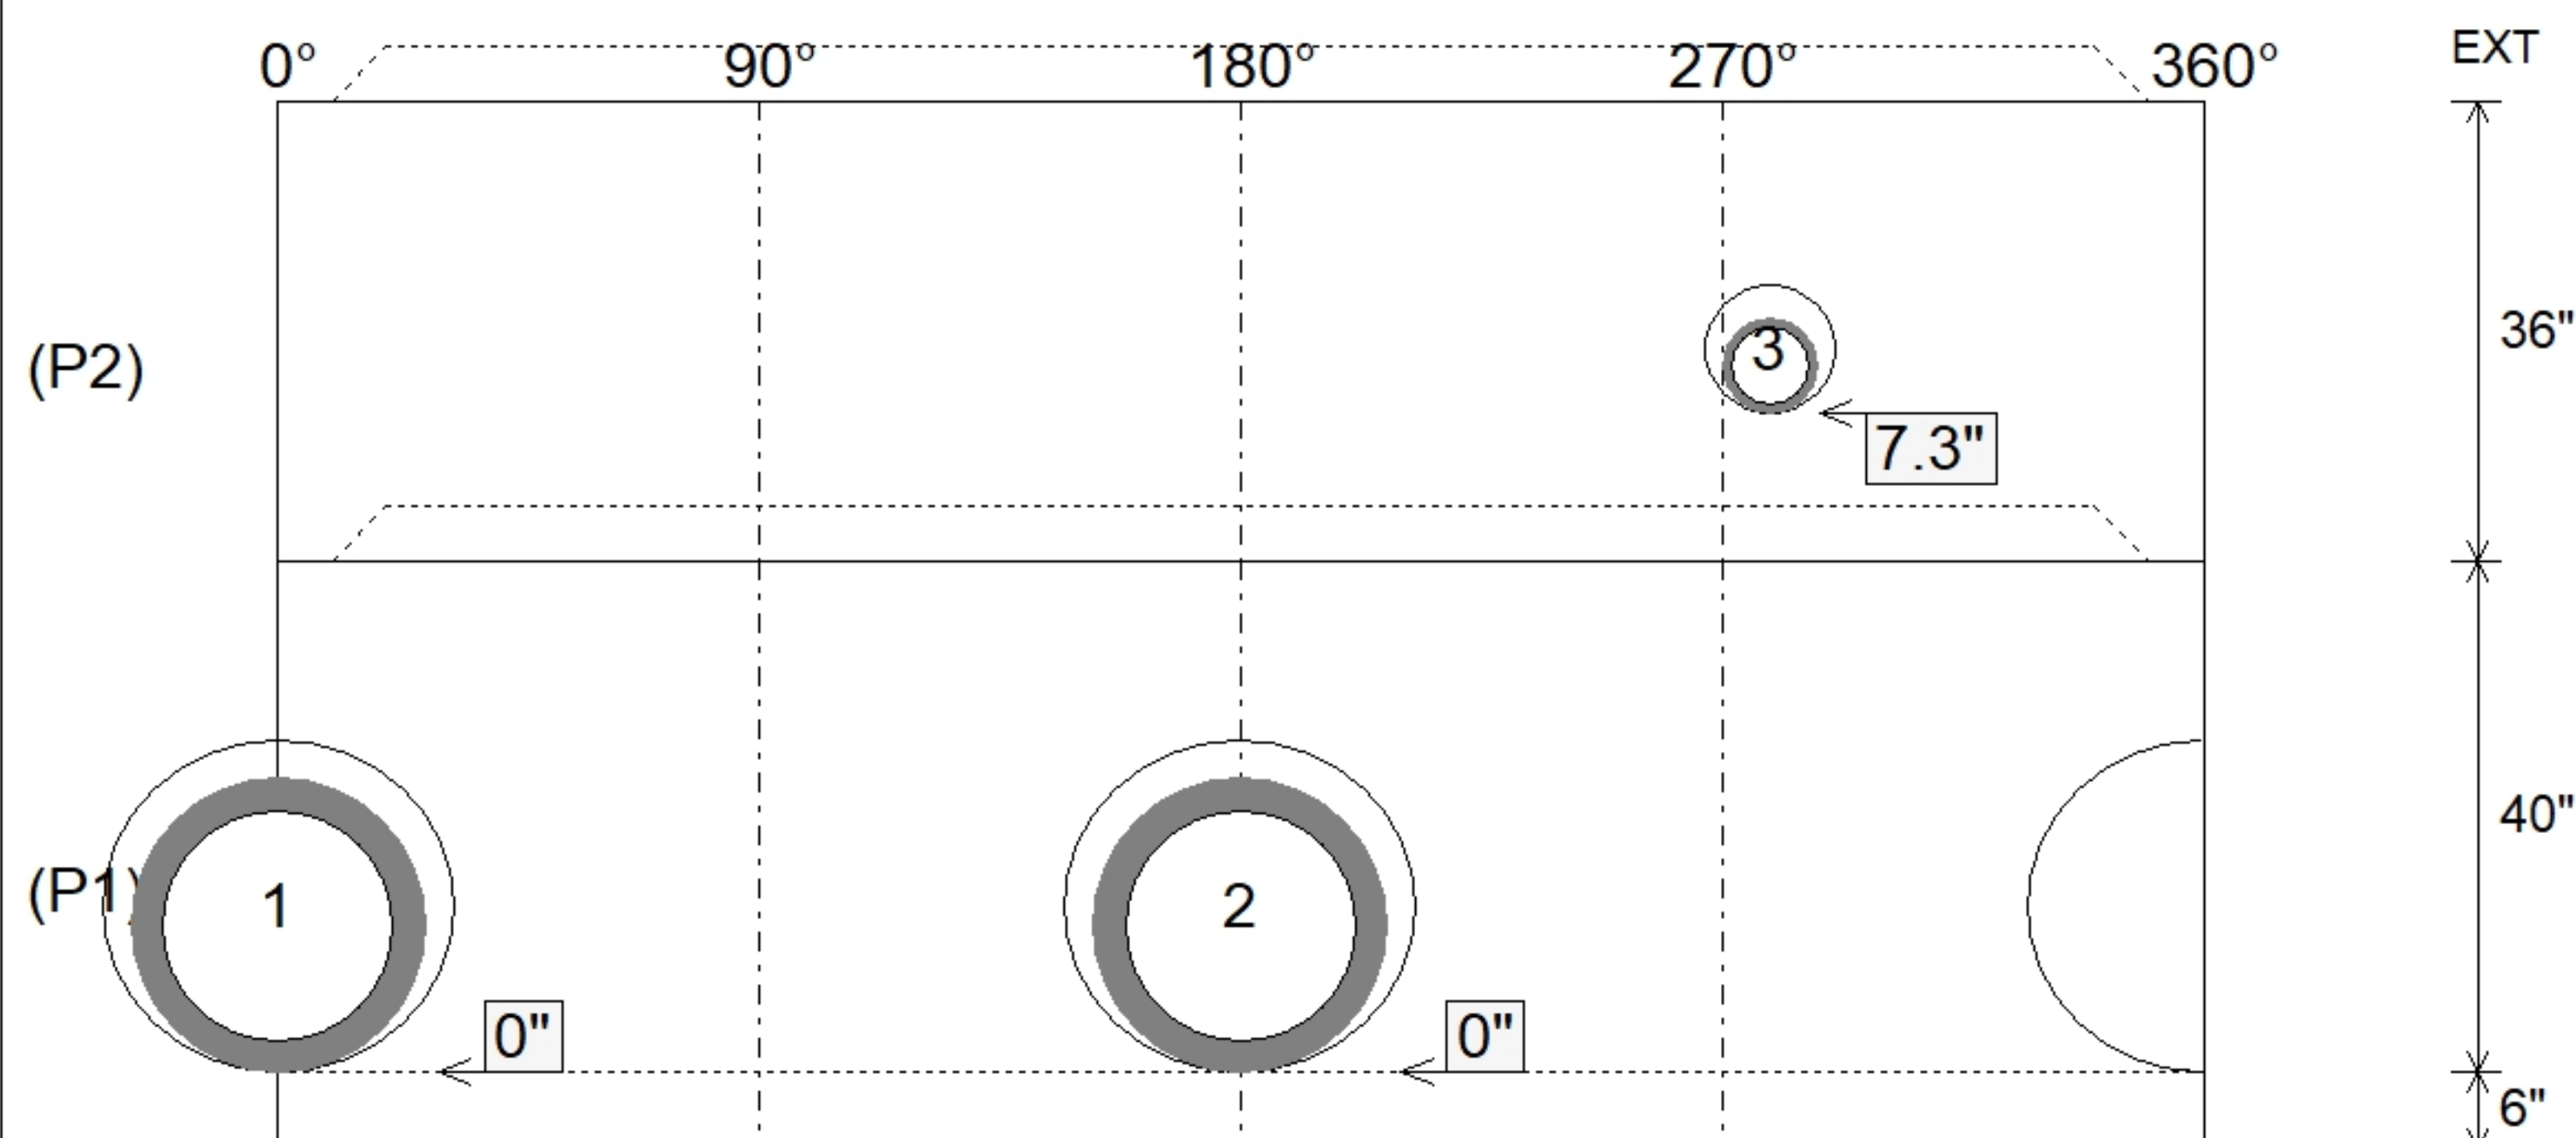

Submittal Drawing
10/9/2026 12:57:14 PM

SUBMITTAL
APPROVED BY: