

Contractor: Hahn Excavating, Inc.

TECH: Jared - F

Plant: 100



Size: 36" x 36"

Rim to Invert: 3.65'

Floor Height: 8"


Slack: 0.425"

REINFORCING PER ASTM A615 (GRADE 60).
- WALLS (As .12) #5 BARS AT 12" C.C.E.W.
- FLOOR (As .12) #5 BARS AT 12" C.C.E.W.


P2) 36" x 36" - CASTING HEIGHT - 3"
P1) 36" x 36" - BOX BASE 8inW, 8inF - 42"
1) CASTING - HOE 595 F/G
1) 36" x 36" - Conseal CS-102 1.00"
1) Hole - 20
1) Hole - 24

0 lb
6216 lb
376 lb
0 lb
0 lb
0 lb


Structure Total: 6592 lb

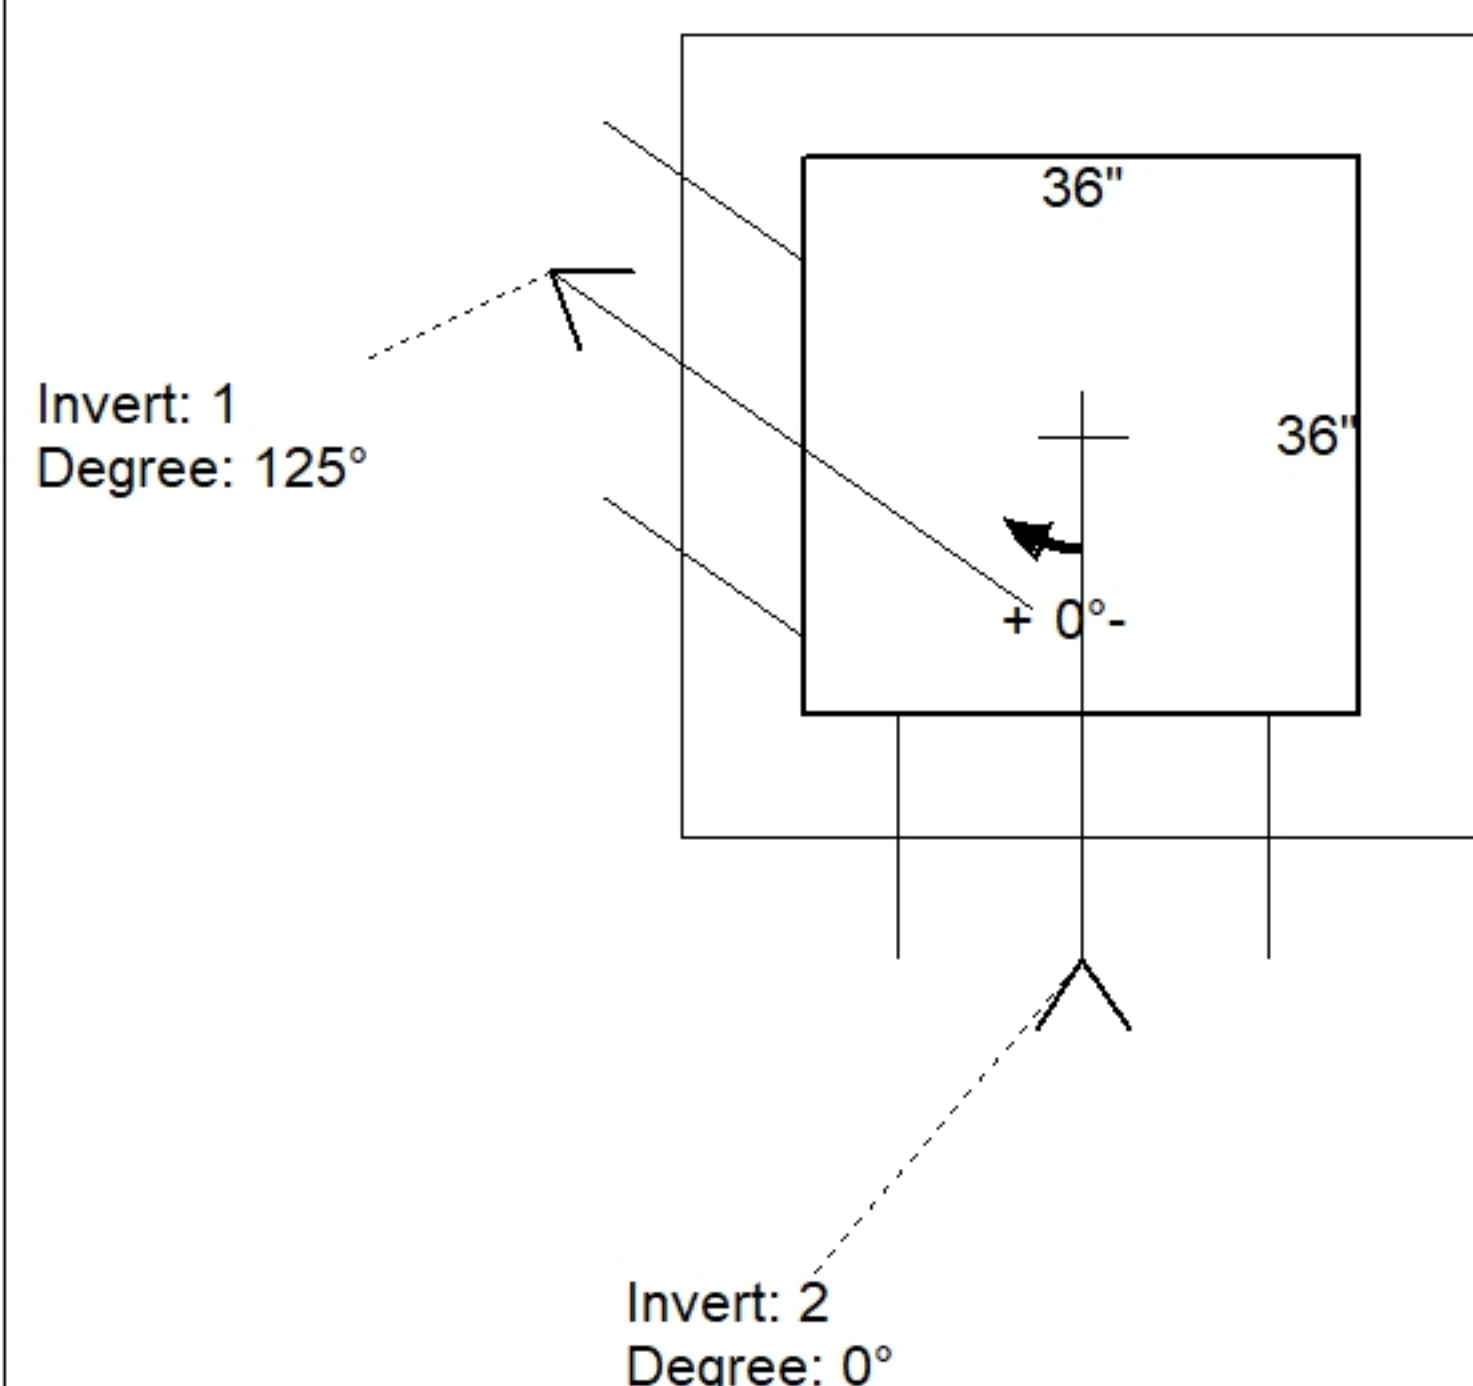

Position	Elev	Angle	Pipe	Pipe OD	Hole	Connector	Up ()	Ref
Rim	384.7'							
Reducer								
Invert 1	381.05'	125°	15" HDPE	17.6"	20"	Hole 20	0.325"	P1
Invert 2	381.05'	0°	18" HDPE	21.2"	24"	Hole 24	0.025"	P1
Invert 3								
Invert 4								
Invert 5								
Invert 6								
Invert 7								
Invert 8								

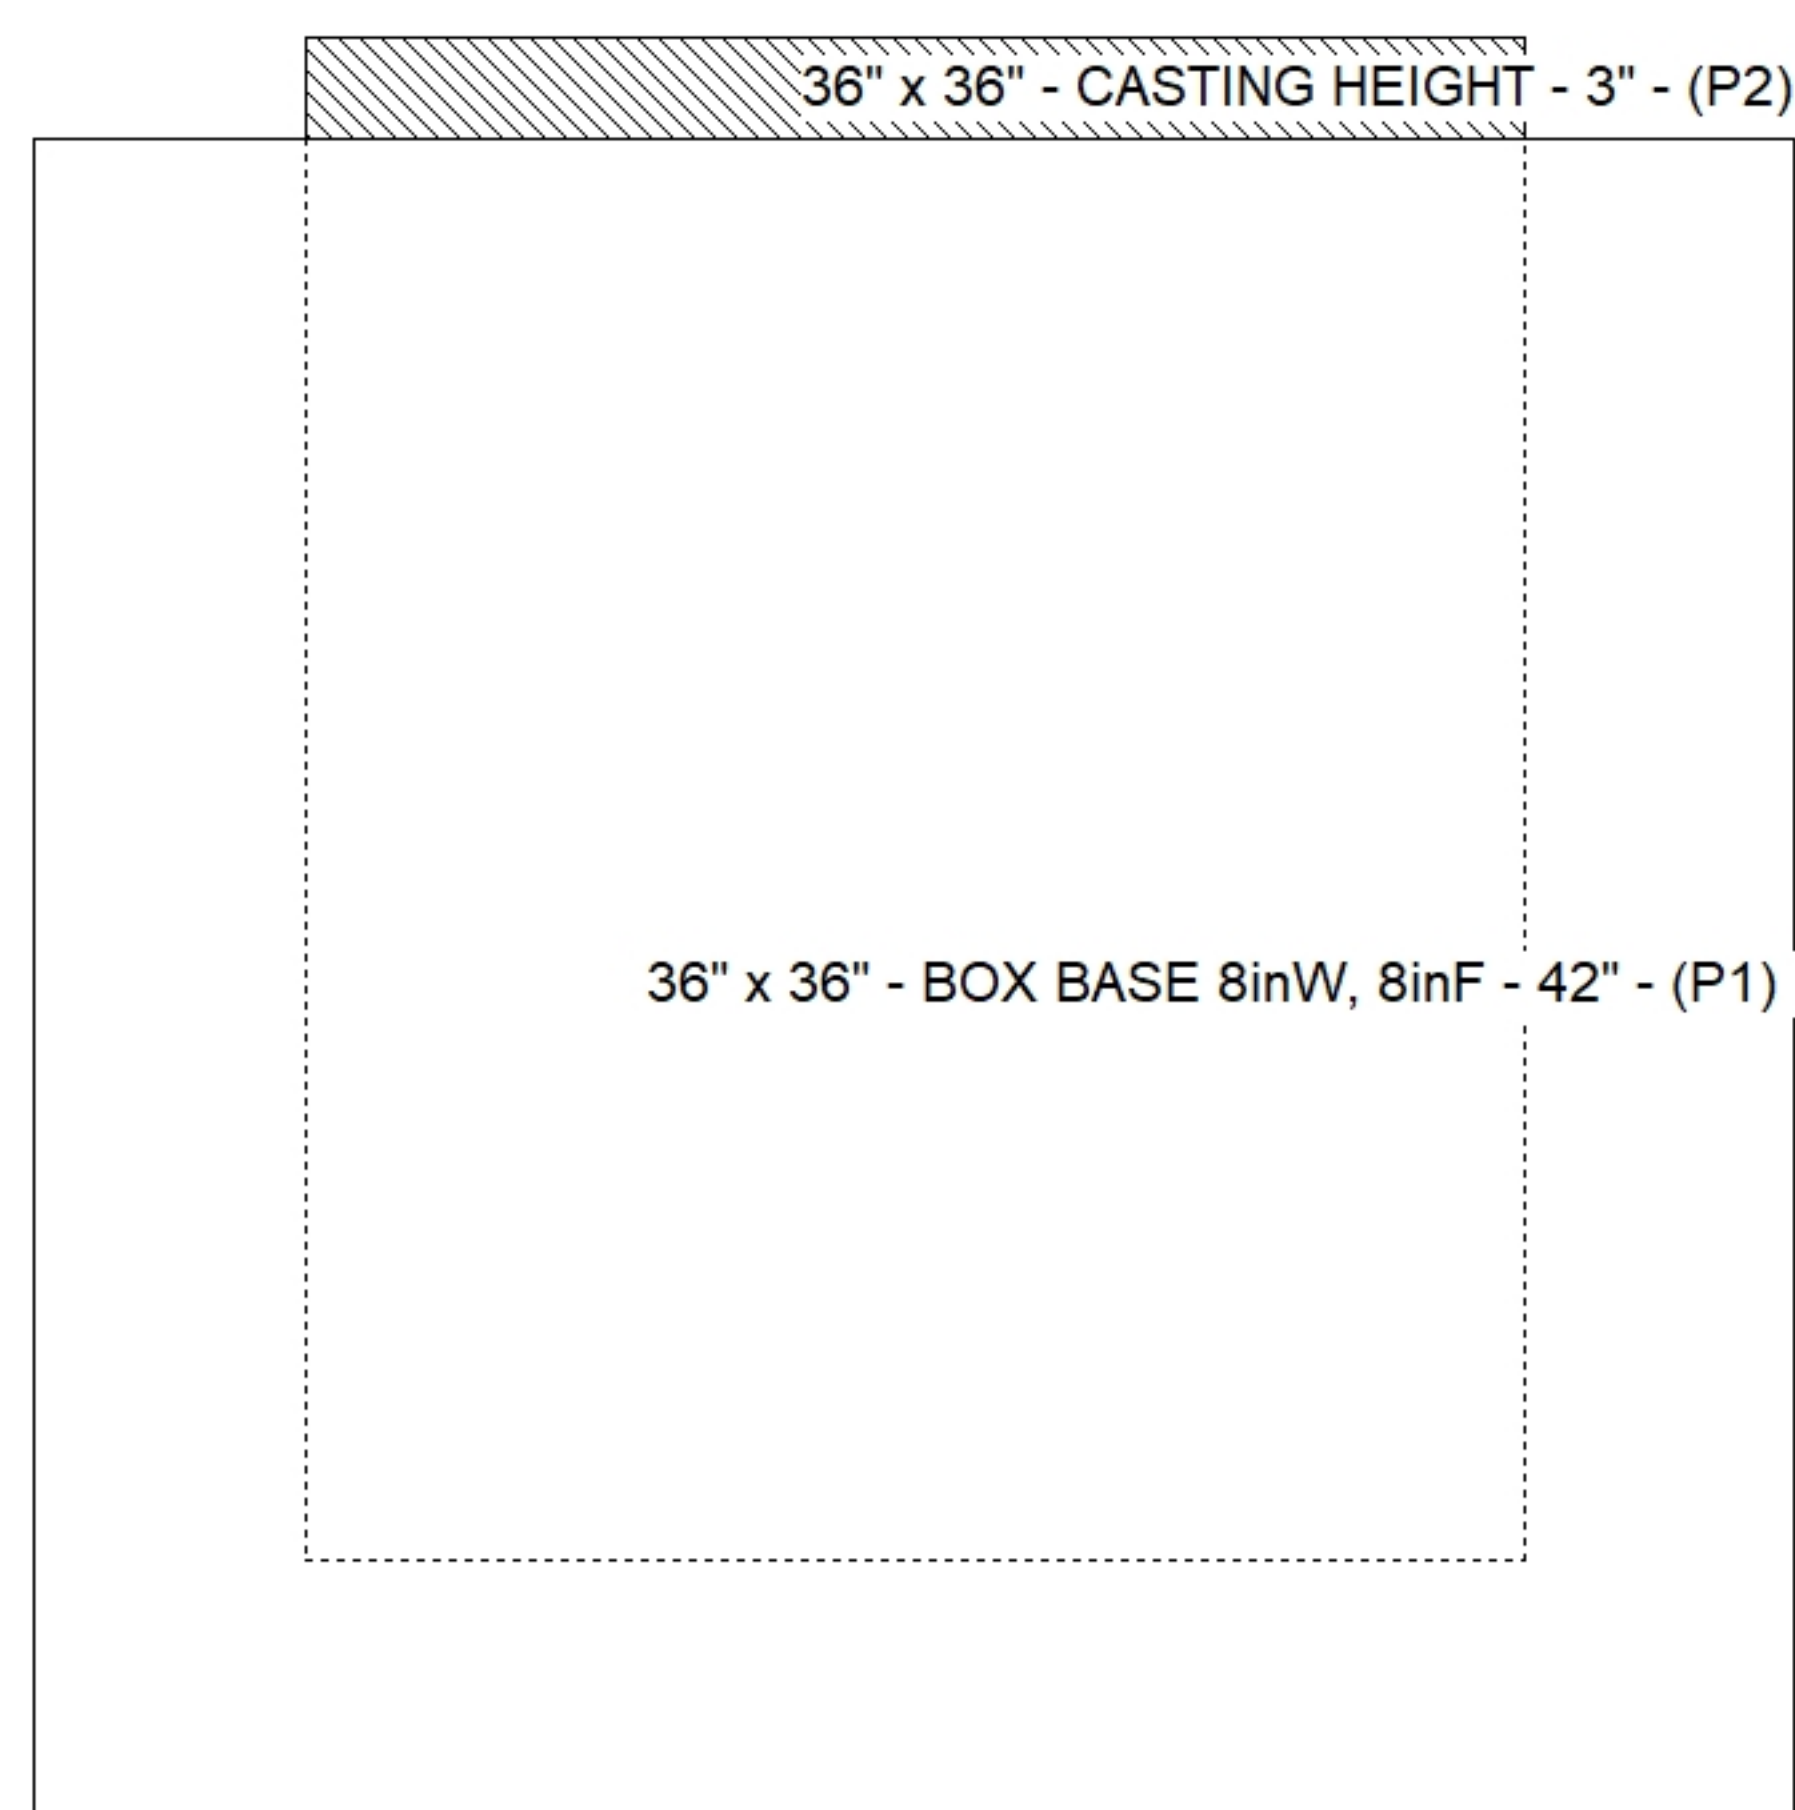

Default - Interior Dimensions

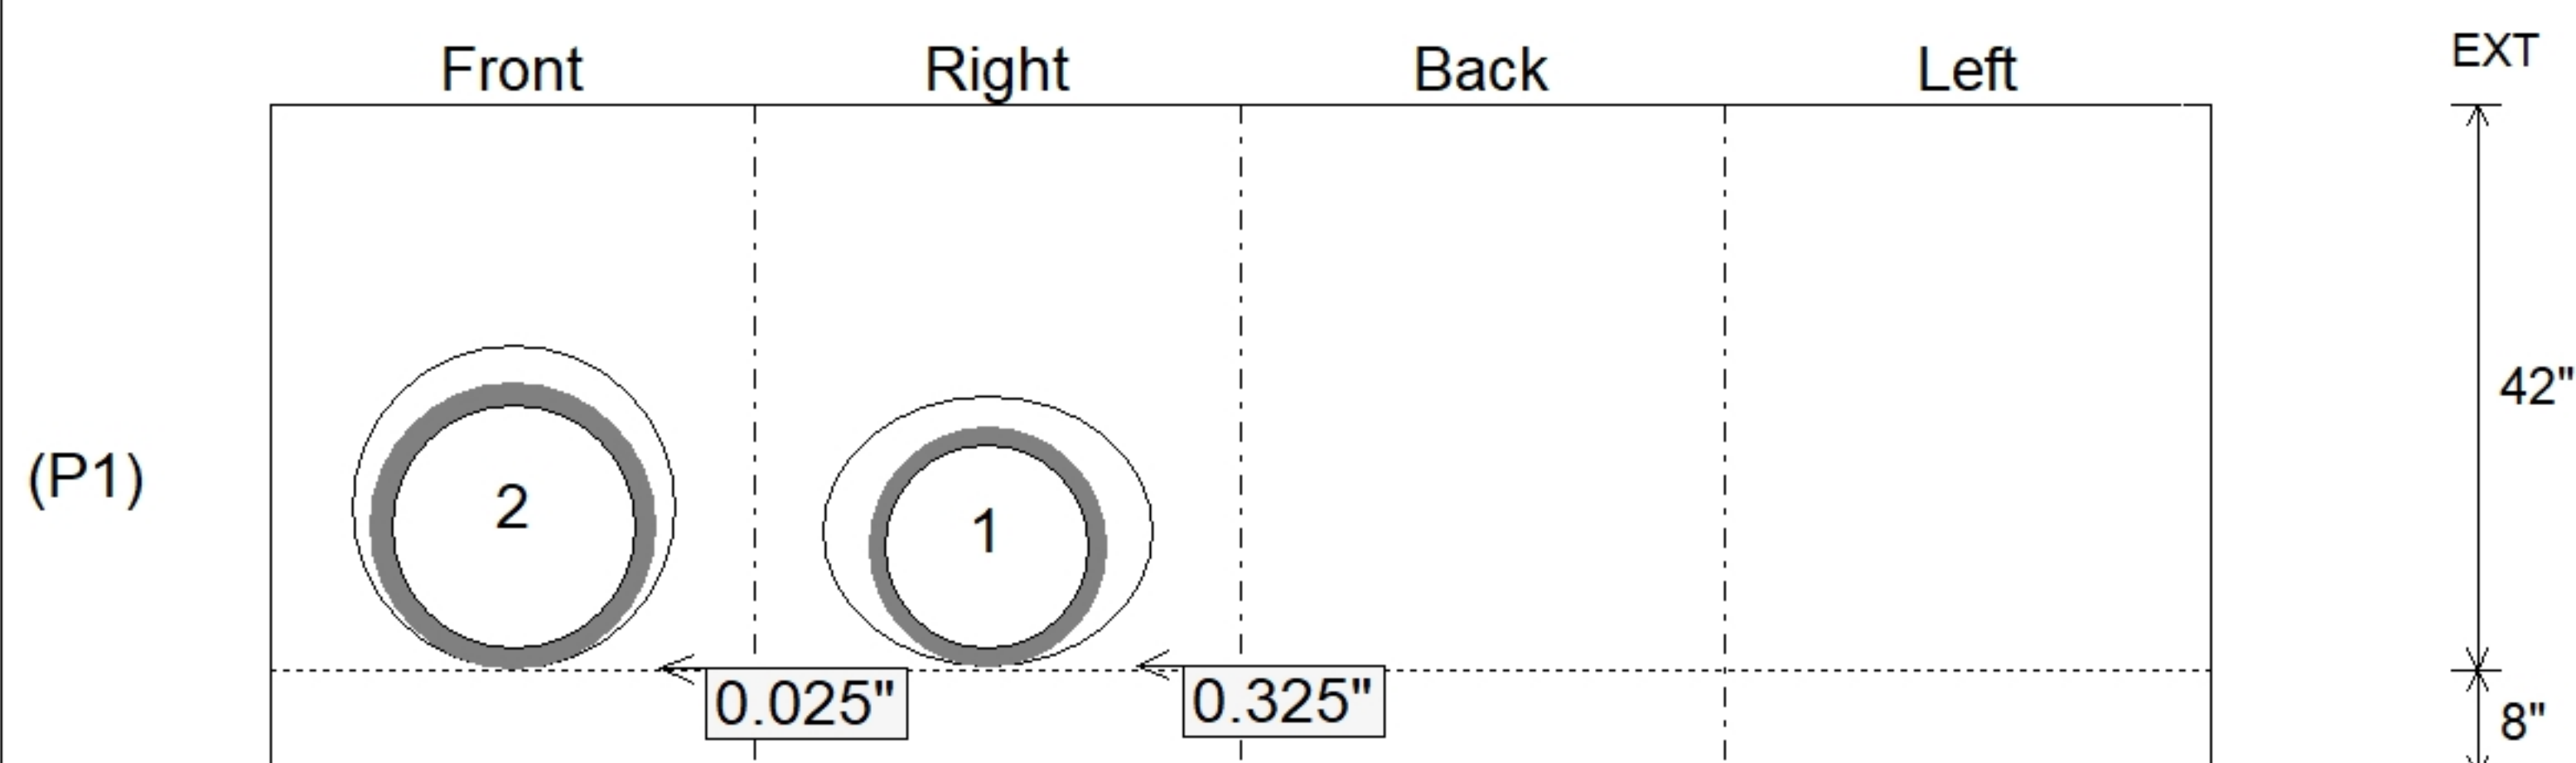

Submittal Drawing
10/9/2026 12:57:17 PM

SUBMITTAL
APPROVED BY: