


Contractor: Core & Main LP

Plant: Beaver Dam, KY




Slack: 2.1"


Structure Total: 7442 lb

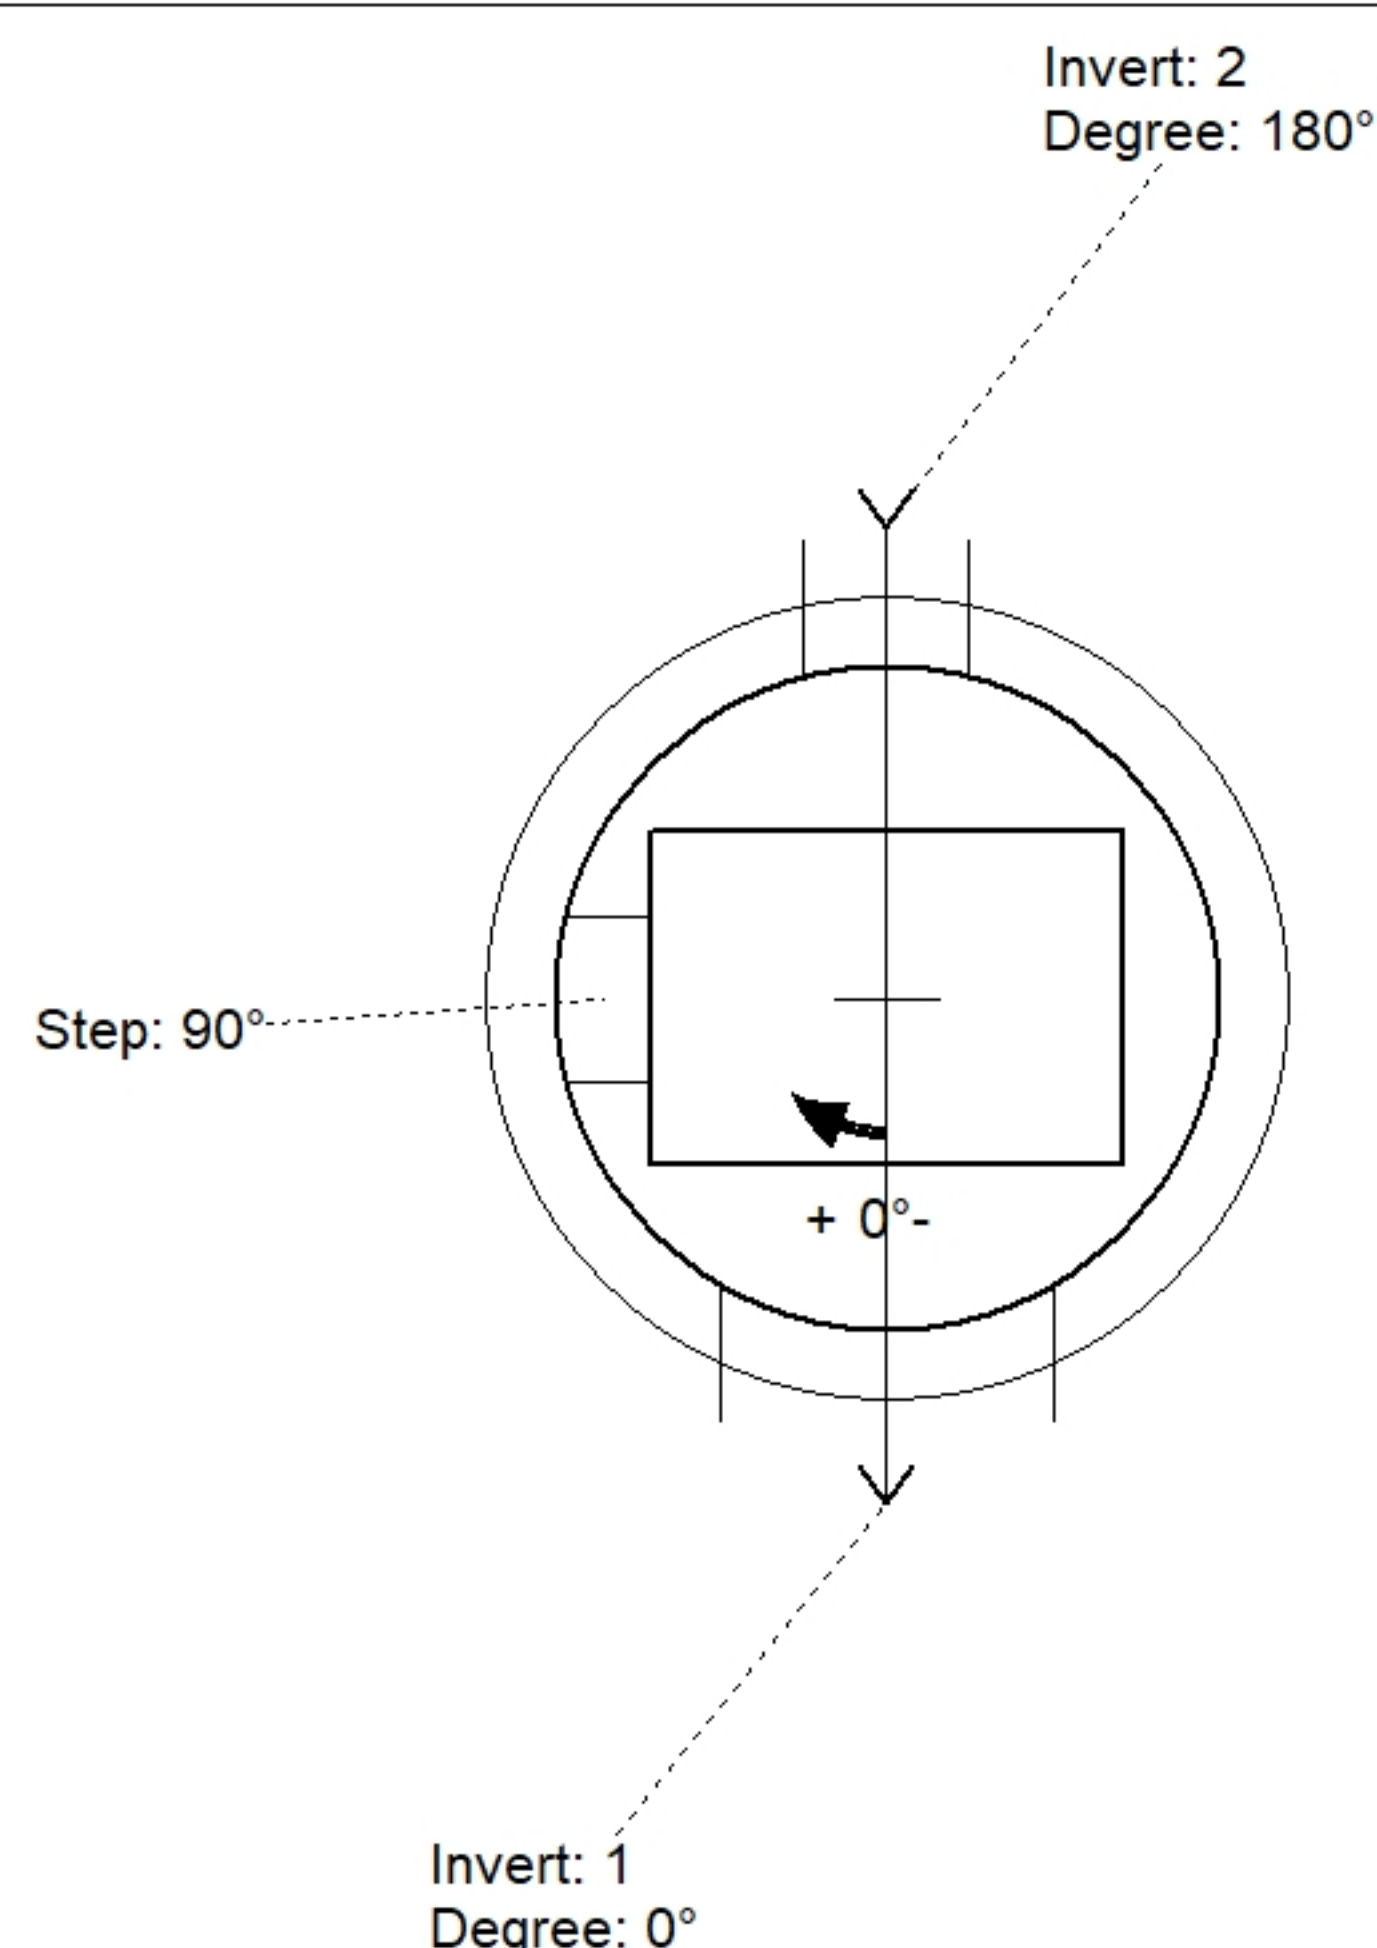

Position	Elev	Angle	Pipe	Pipe OD	Hole	Connector	Up ()	Ref
Rim	517.72'							
Reducer								
Invert 1	510.67'	0°	18" HDPE	21.2"	24"	Hole 24	-1.6"	P1
Invert 2	510.67'	180°	8" HDPE	9.1"	12"	Hole 12	-0.55"	P1
Invert 3								
Invert 4								
Invert 5								
Invert 6								
Invert 7								
Invert 8								

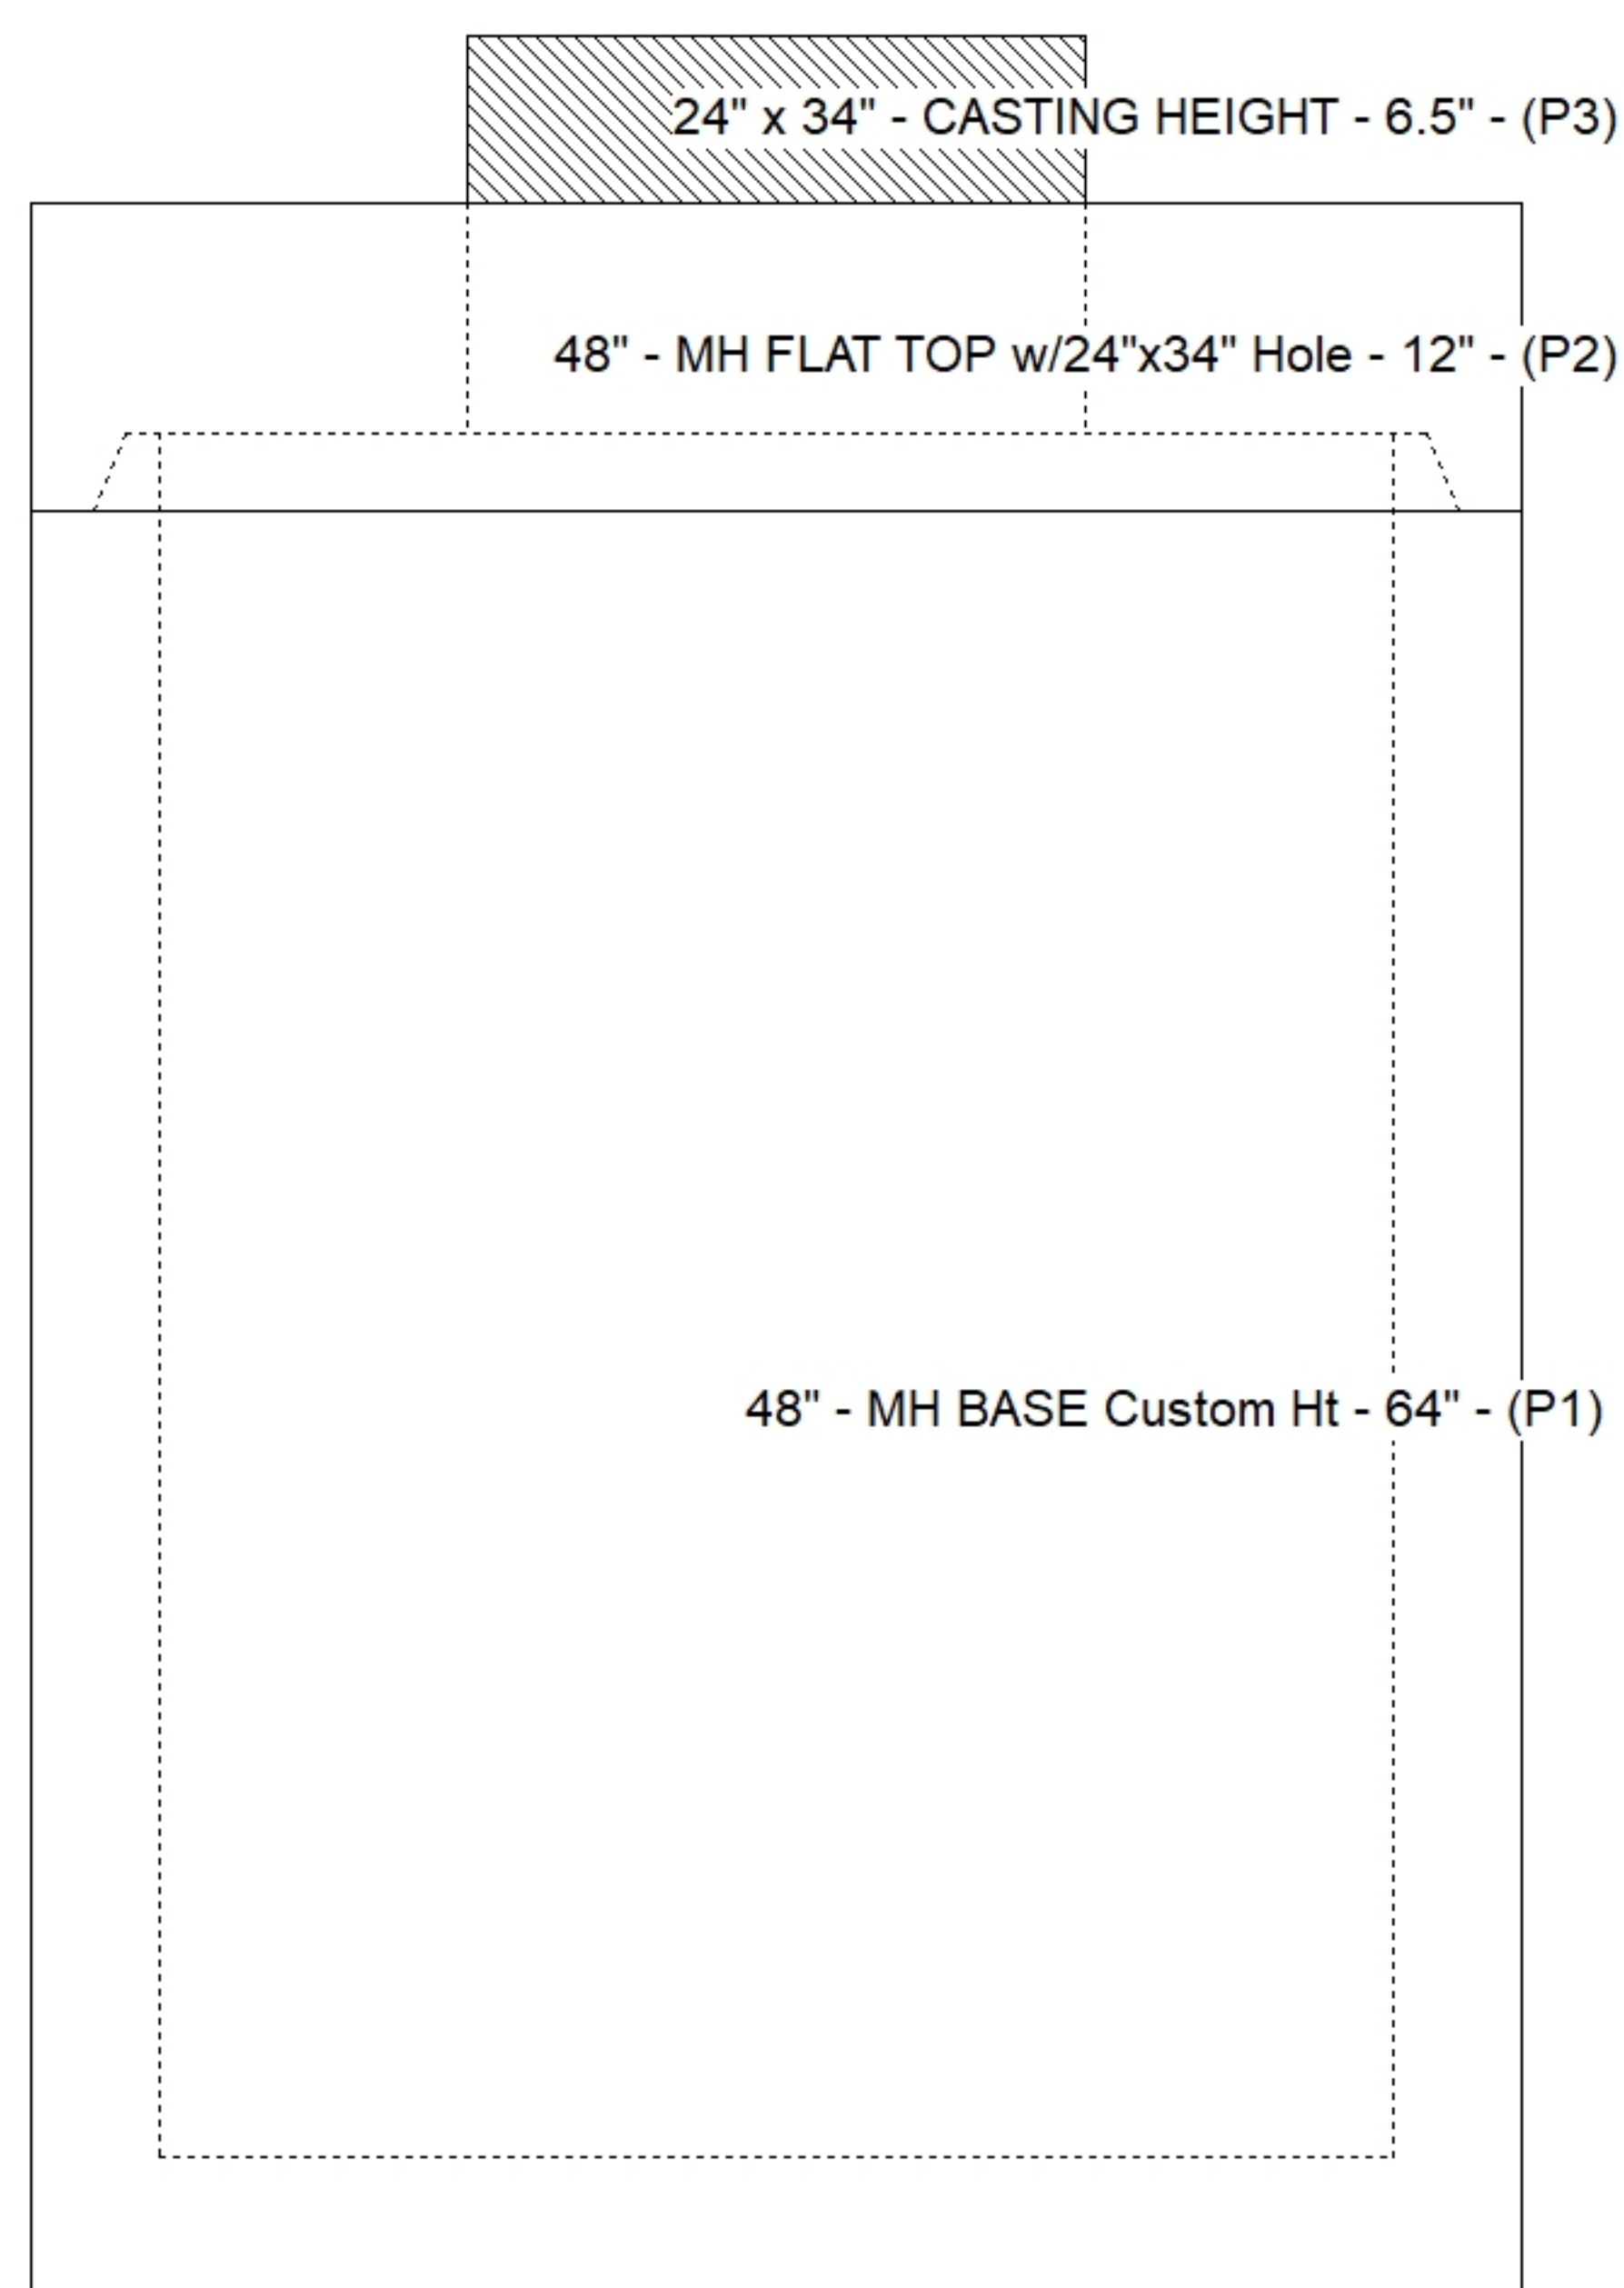

Default - Interior Dimensions

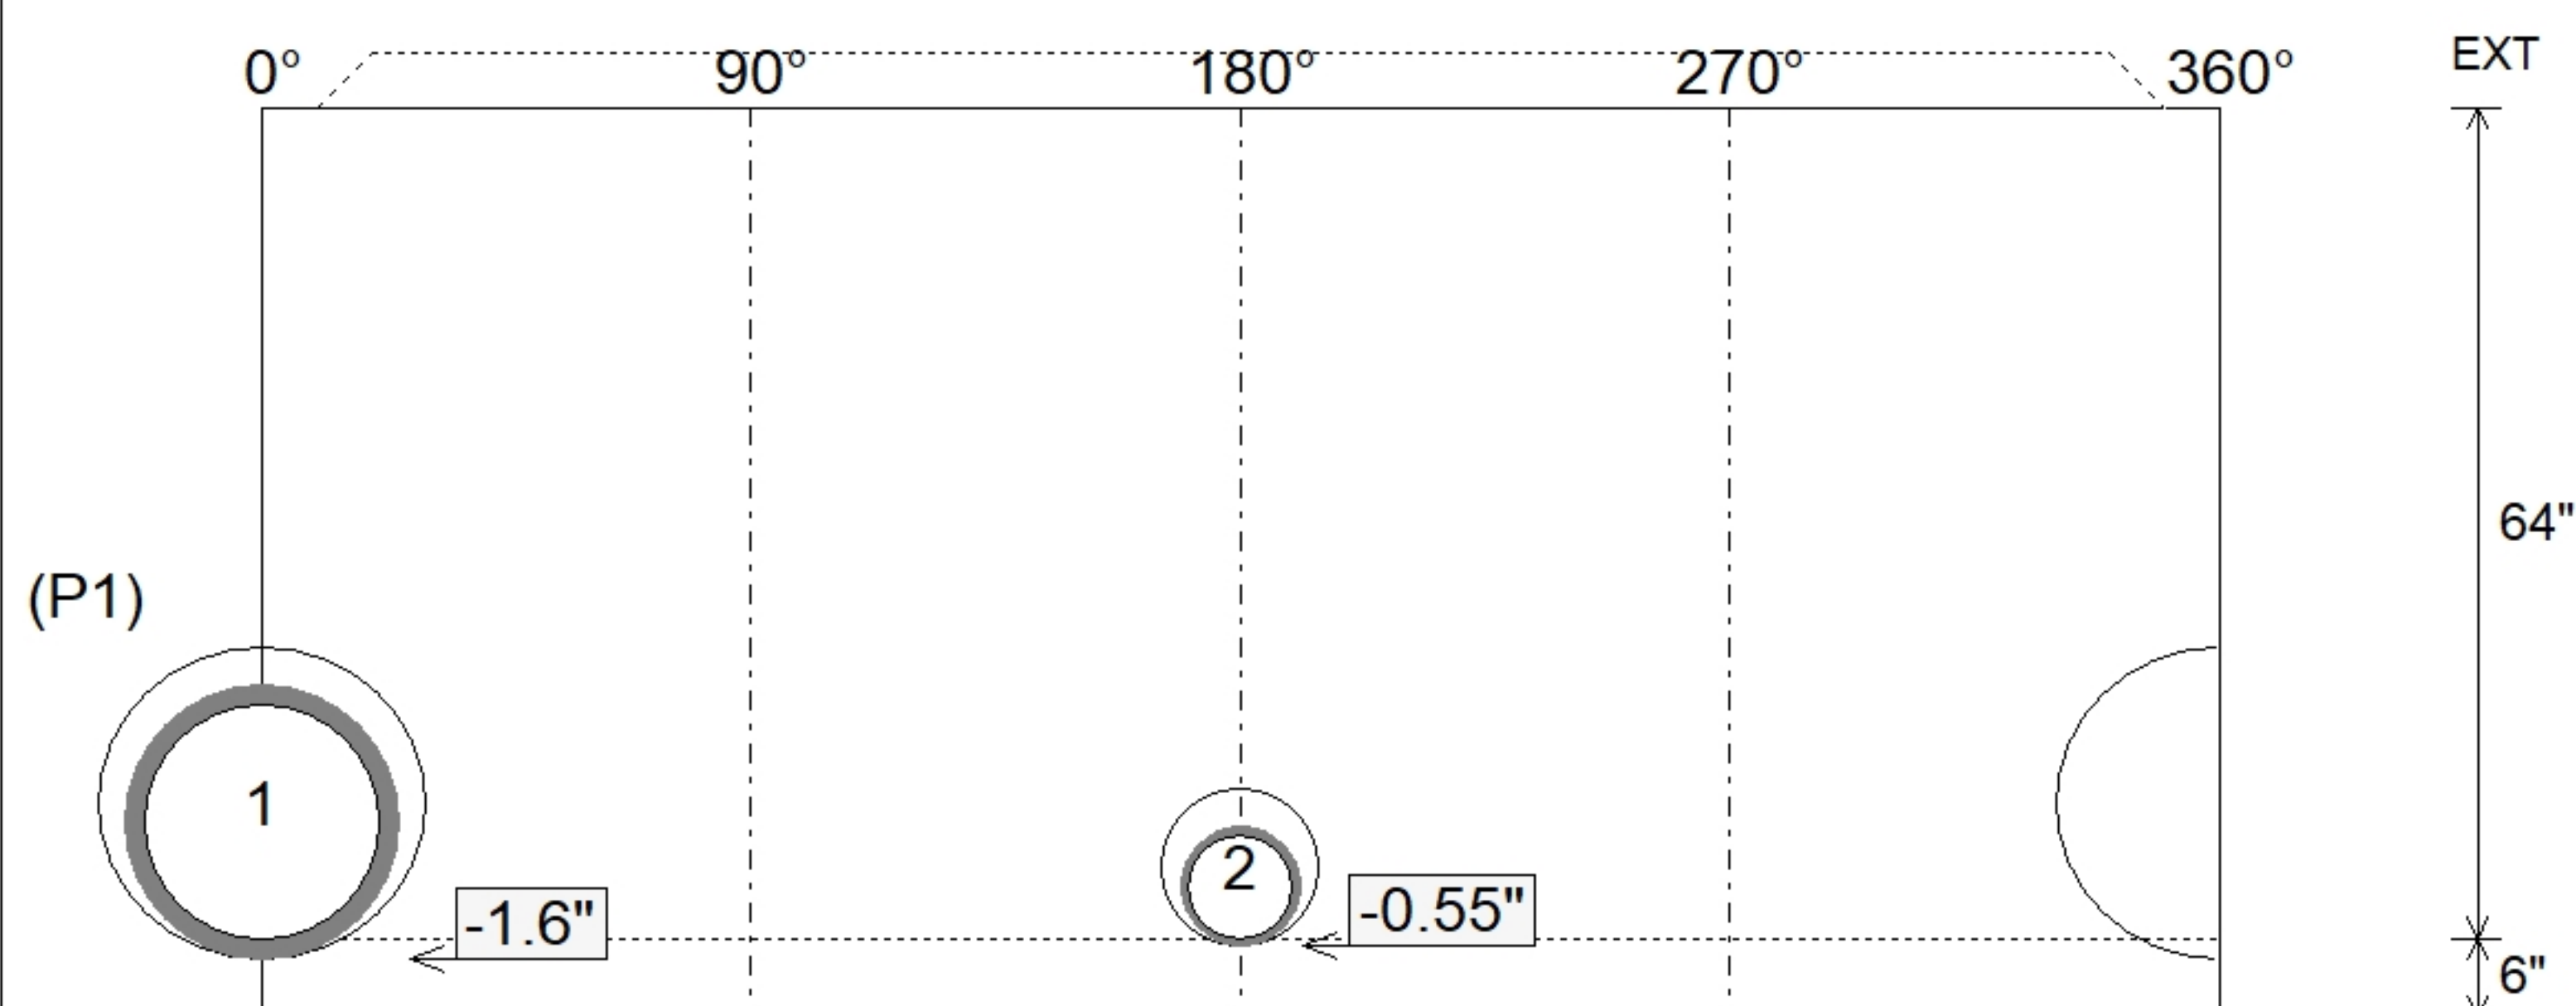

SUBMITTAL
APPROVED BY: