


Contractor: Core & Main LP

Plant: Beaver Dam, KY




Slack: 1.6"

Structure Total: 26804 lb

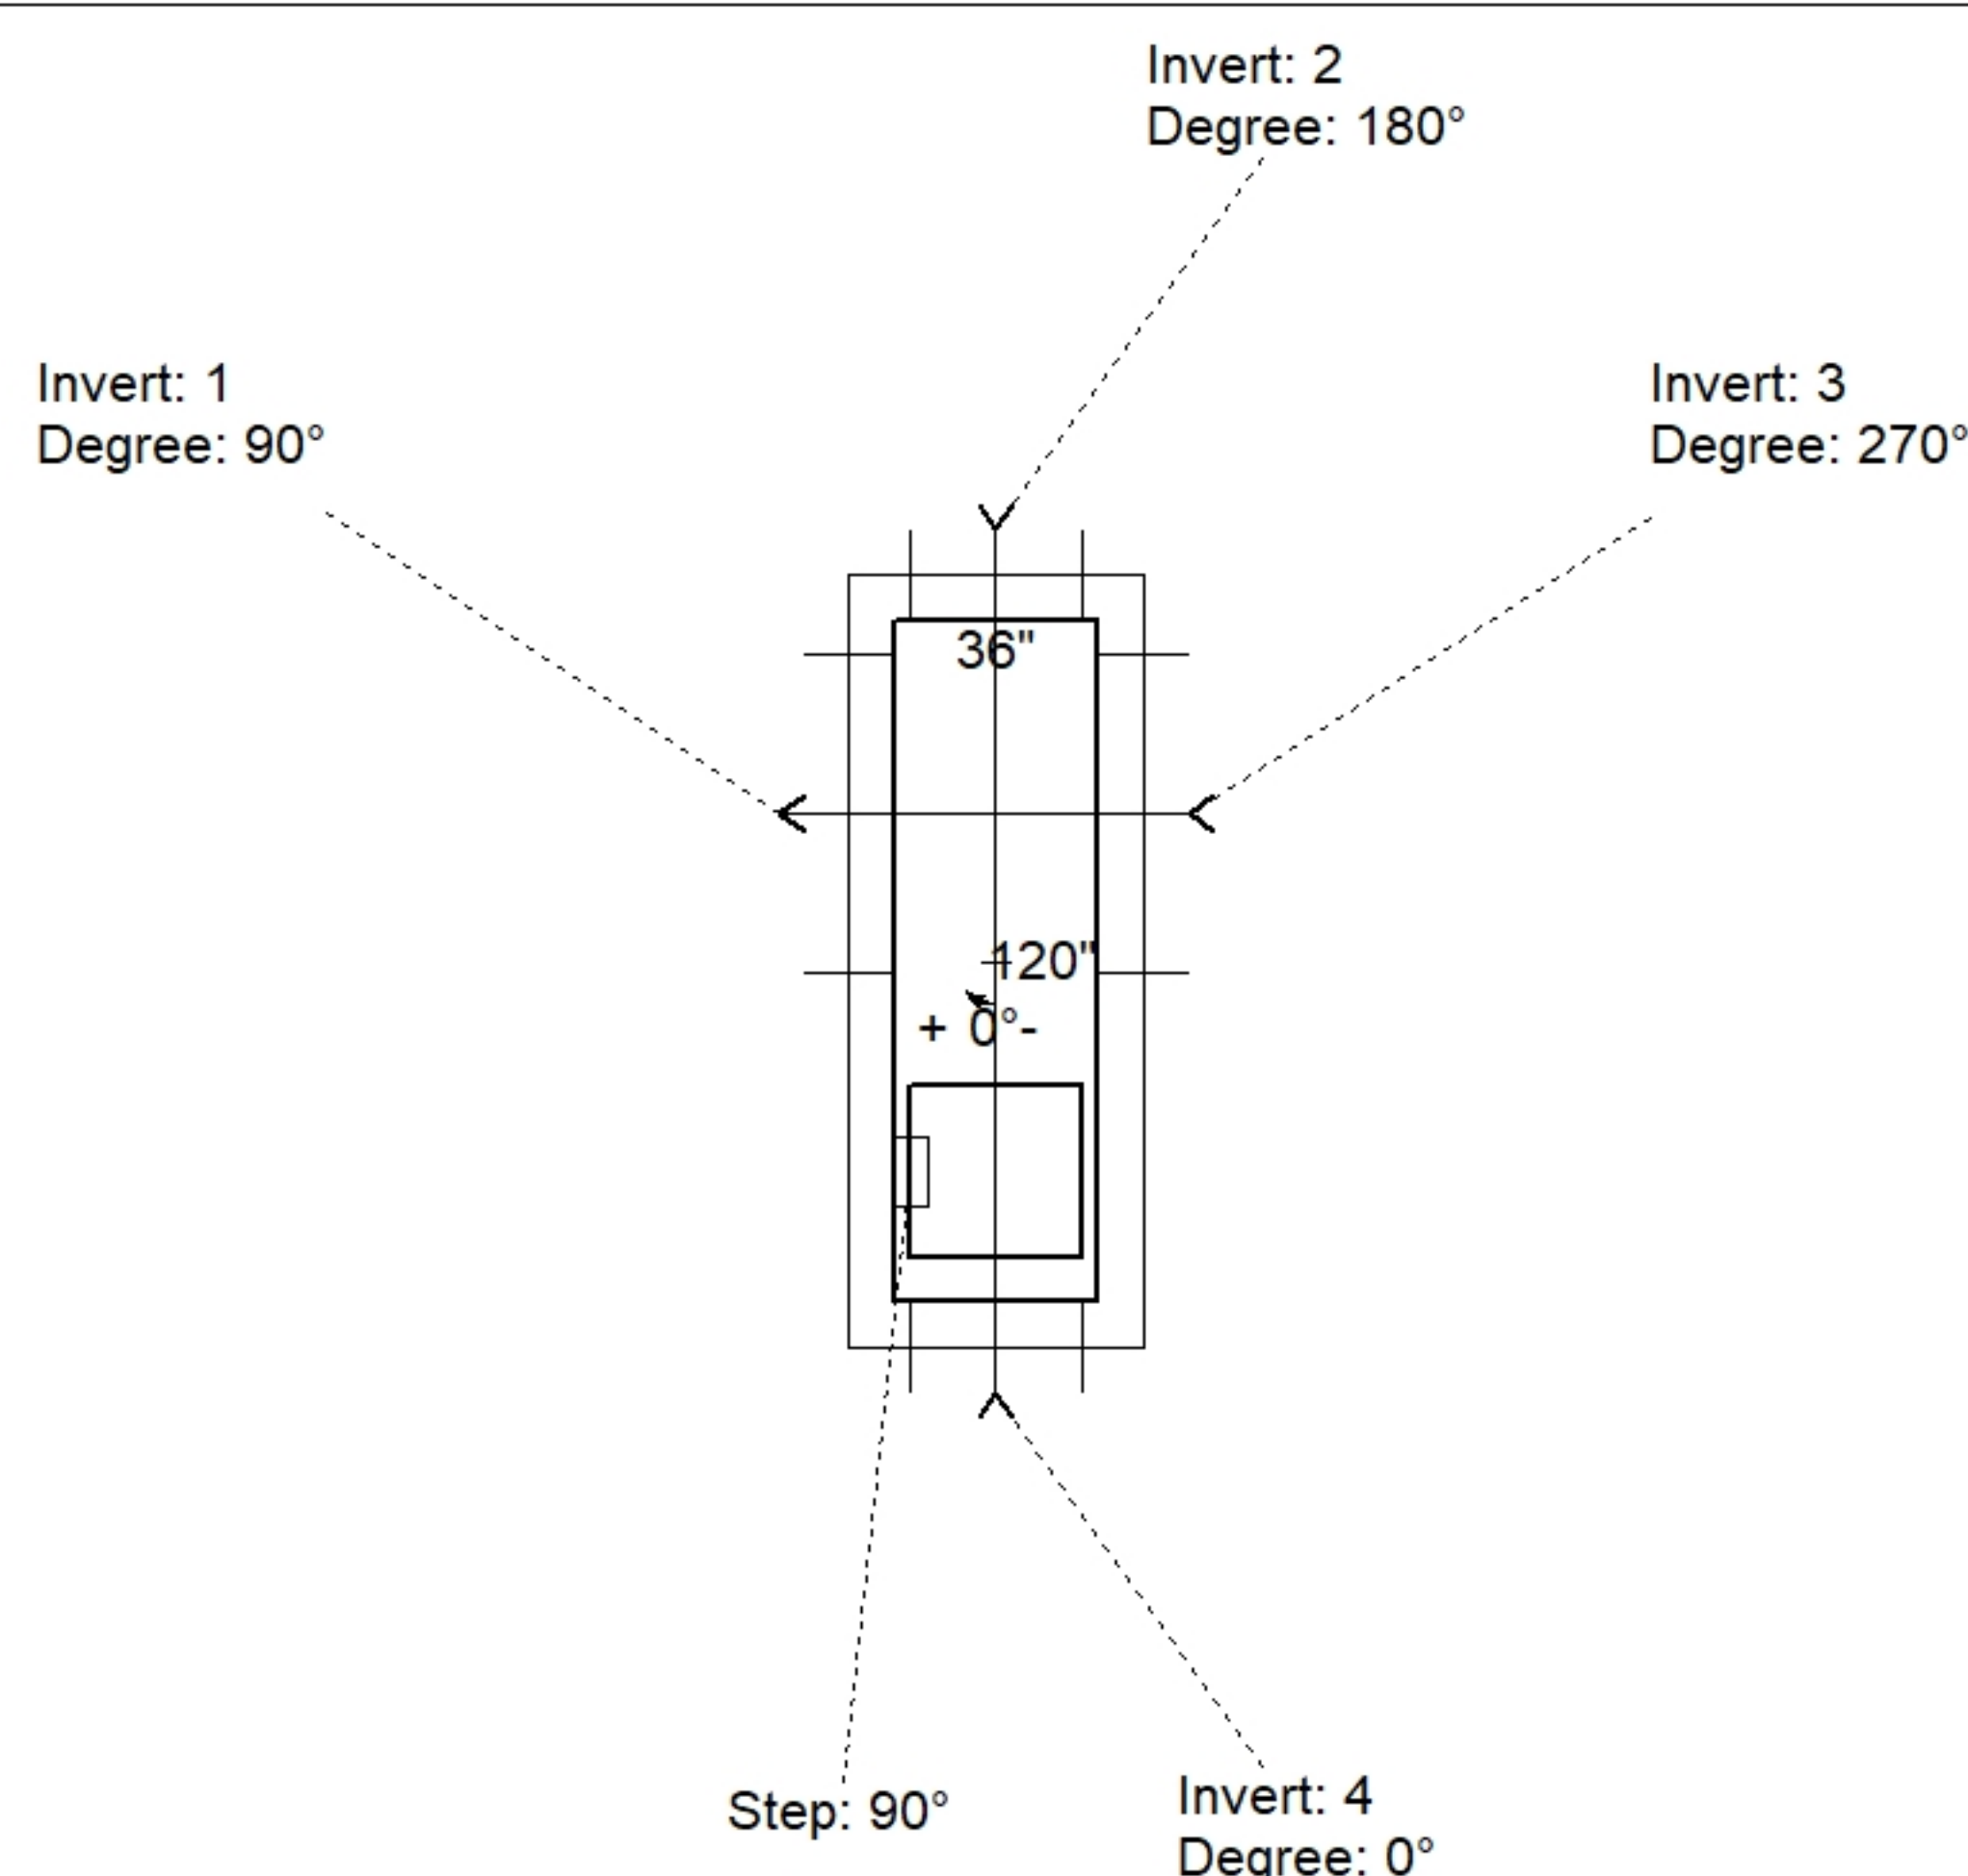

Position	Elev	Angle	Pipe	Pipe OD	Hole	Connector	Up ()	Ref
Rim	510.88'							
Reducer								
Invert 1	501.58'	90°	48" HDPE	53.5"	56"	Hole 56	-2.95"	P1
Invert 2	505.61'	180°	24" HDPE	27.8"	30"	Hole 30	46.46"	P1
Invert 3	501.58'	270°	48" HDPE	53.5"	56"	Hole 56	-2.95"	P1
Invert 4	506.33'	0°	24" HDPE	27.8"	30"	Hole 30	55.1"	P1
Invert 5								
Invert 6								
Invert 7								
Invert 8								

Default - Interior Dimensions

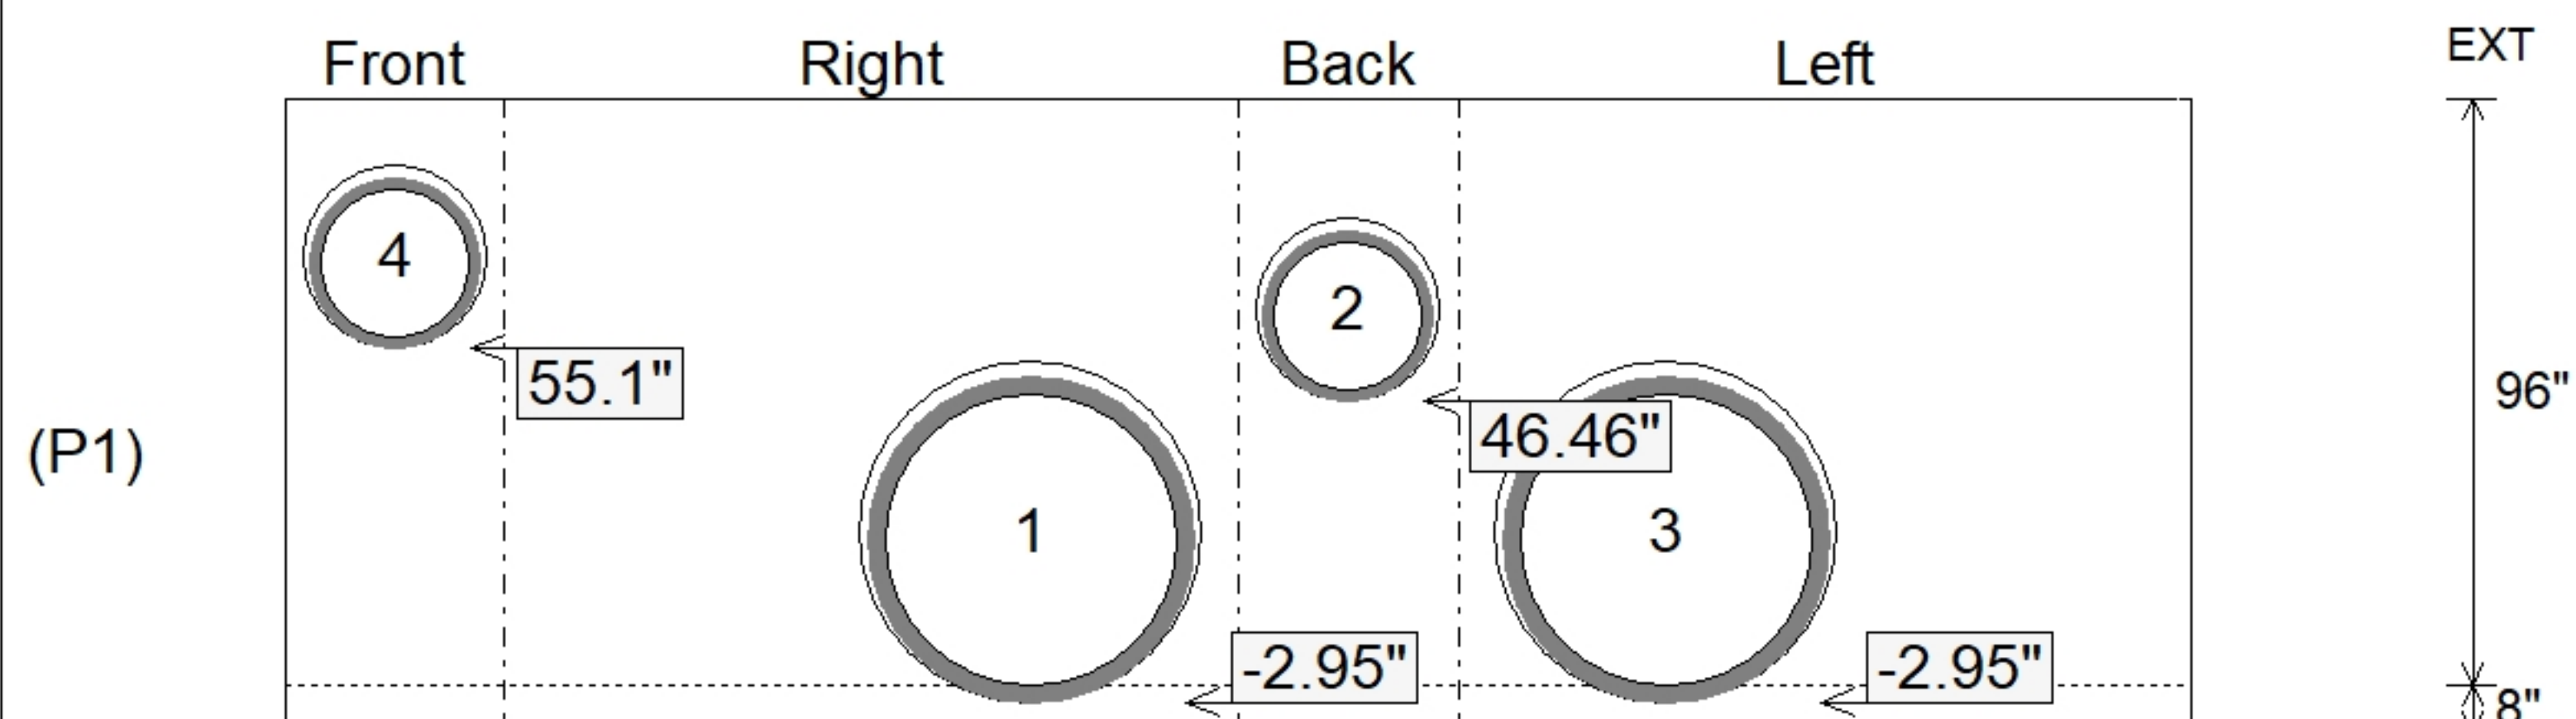

SUBMITTAL
APPROVED BY: