


Contractor: Core & Main LP

Plant: Beaver Dam, KY




Slack: 2.48"


Structure Total:	12543 lb
------------------	----------

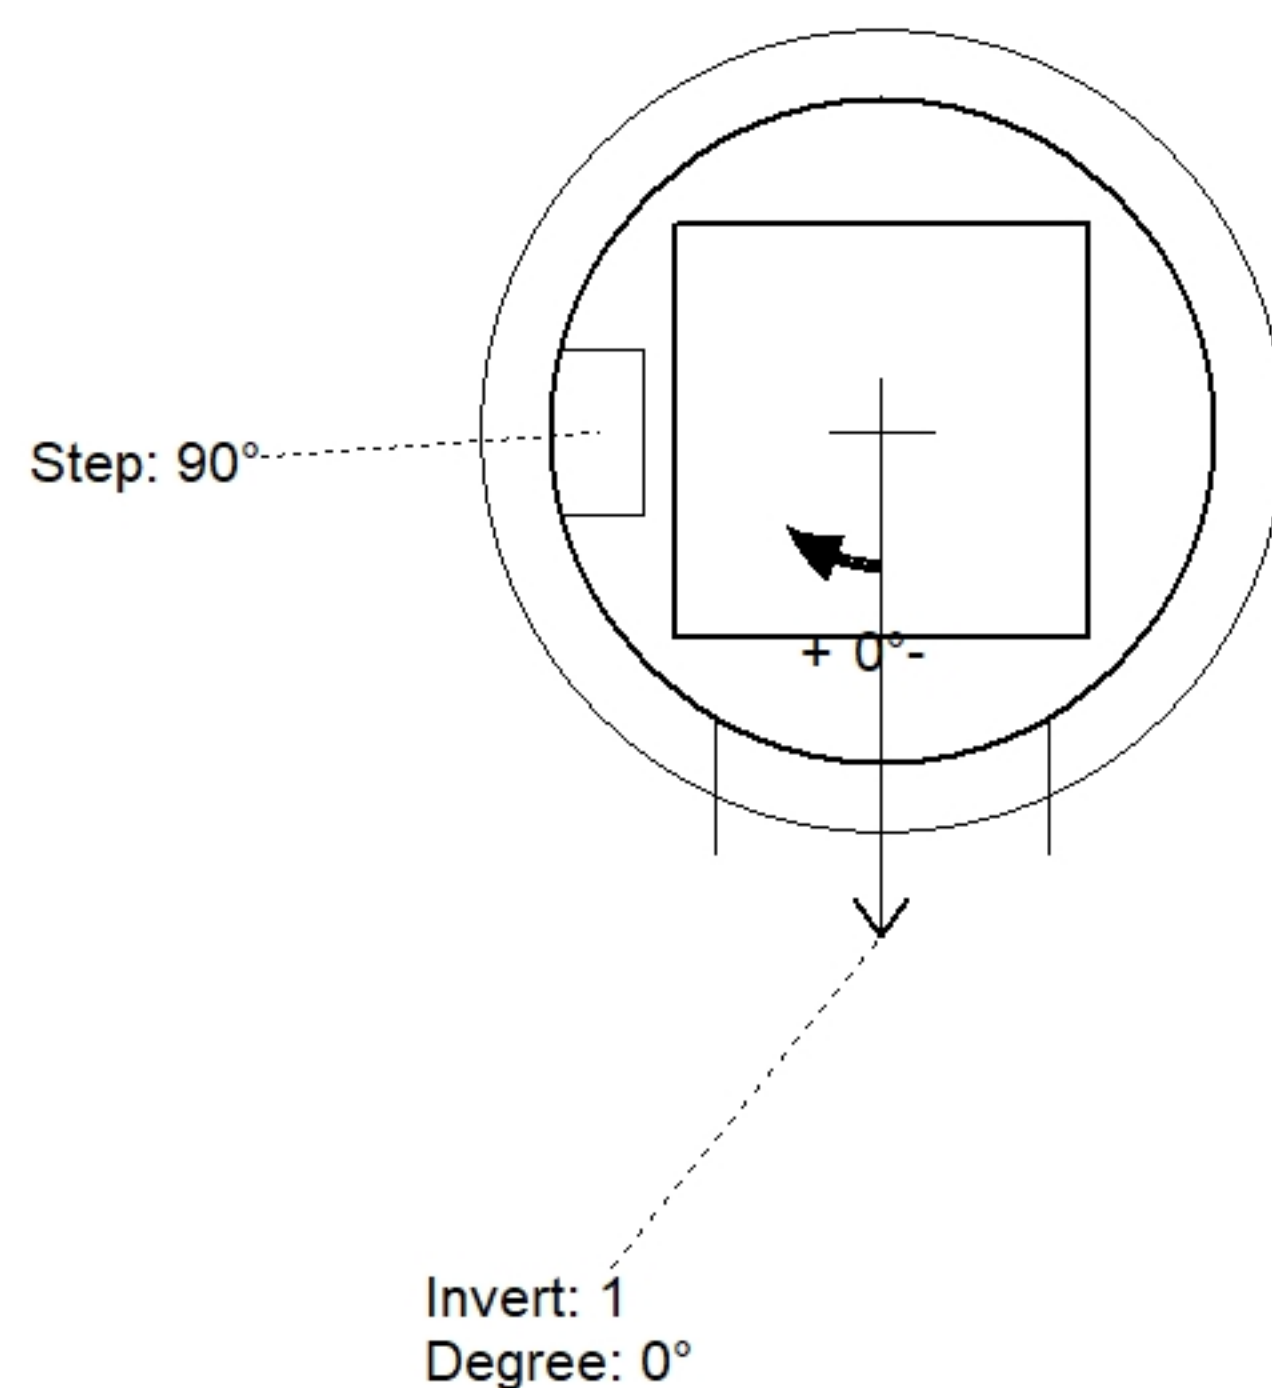

Position	Elev	Angle	Pipe	Pipe OD	Hole	Connector	Up ()	Ref
Rim	518.04'							
Reducer								
Invert 1	504.5'	0°	18" HDPE	21.2"	24"	Hole 24	-1.6"	P1
Invert 2								
Invert 3								
Invert 4								
Invert 5								
Invert 6								
Invert 7								
Invert 8								

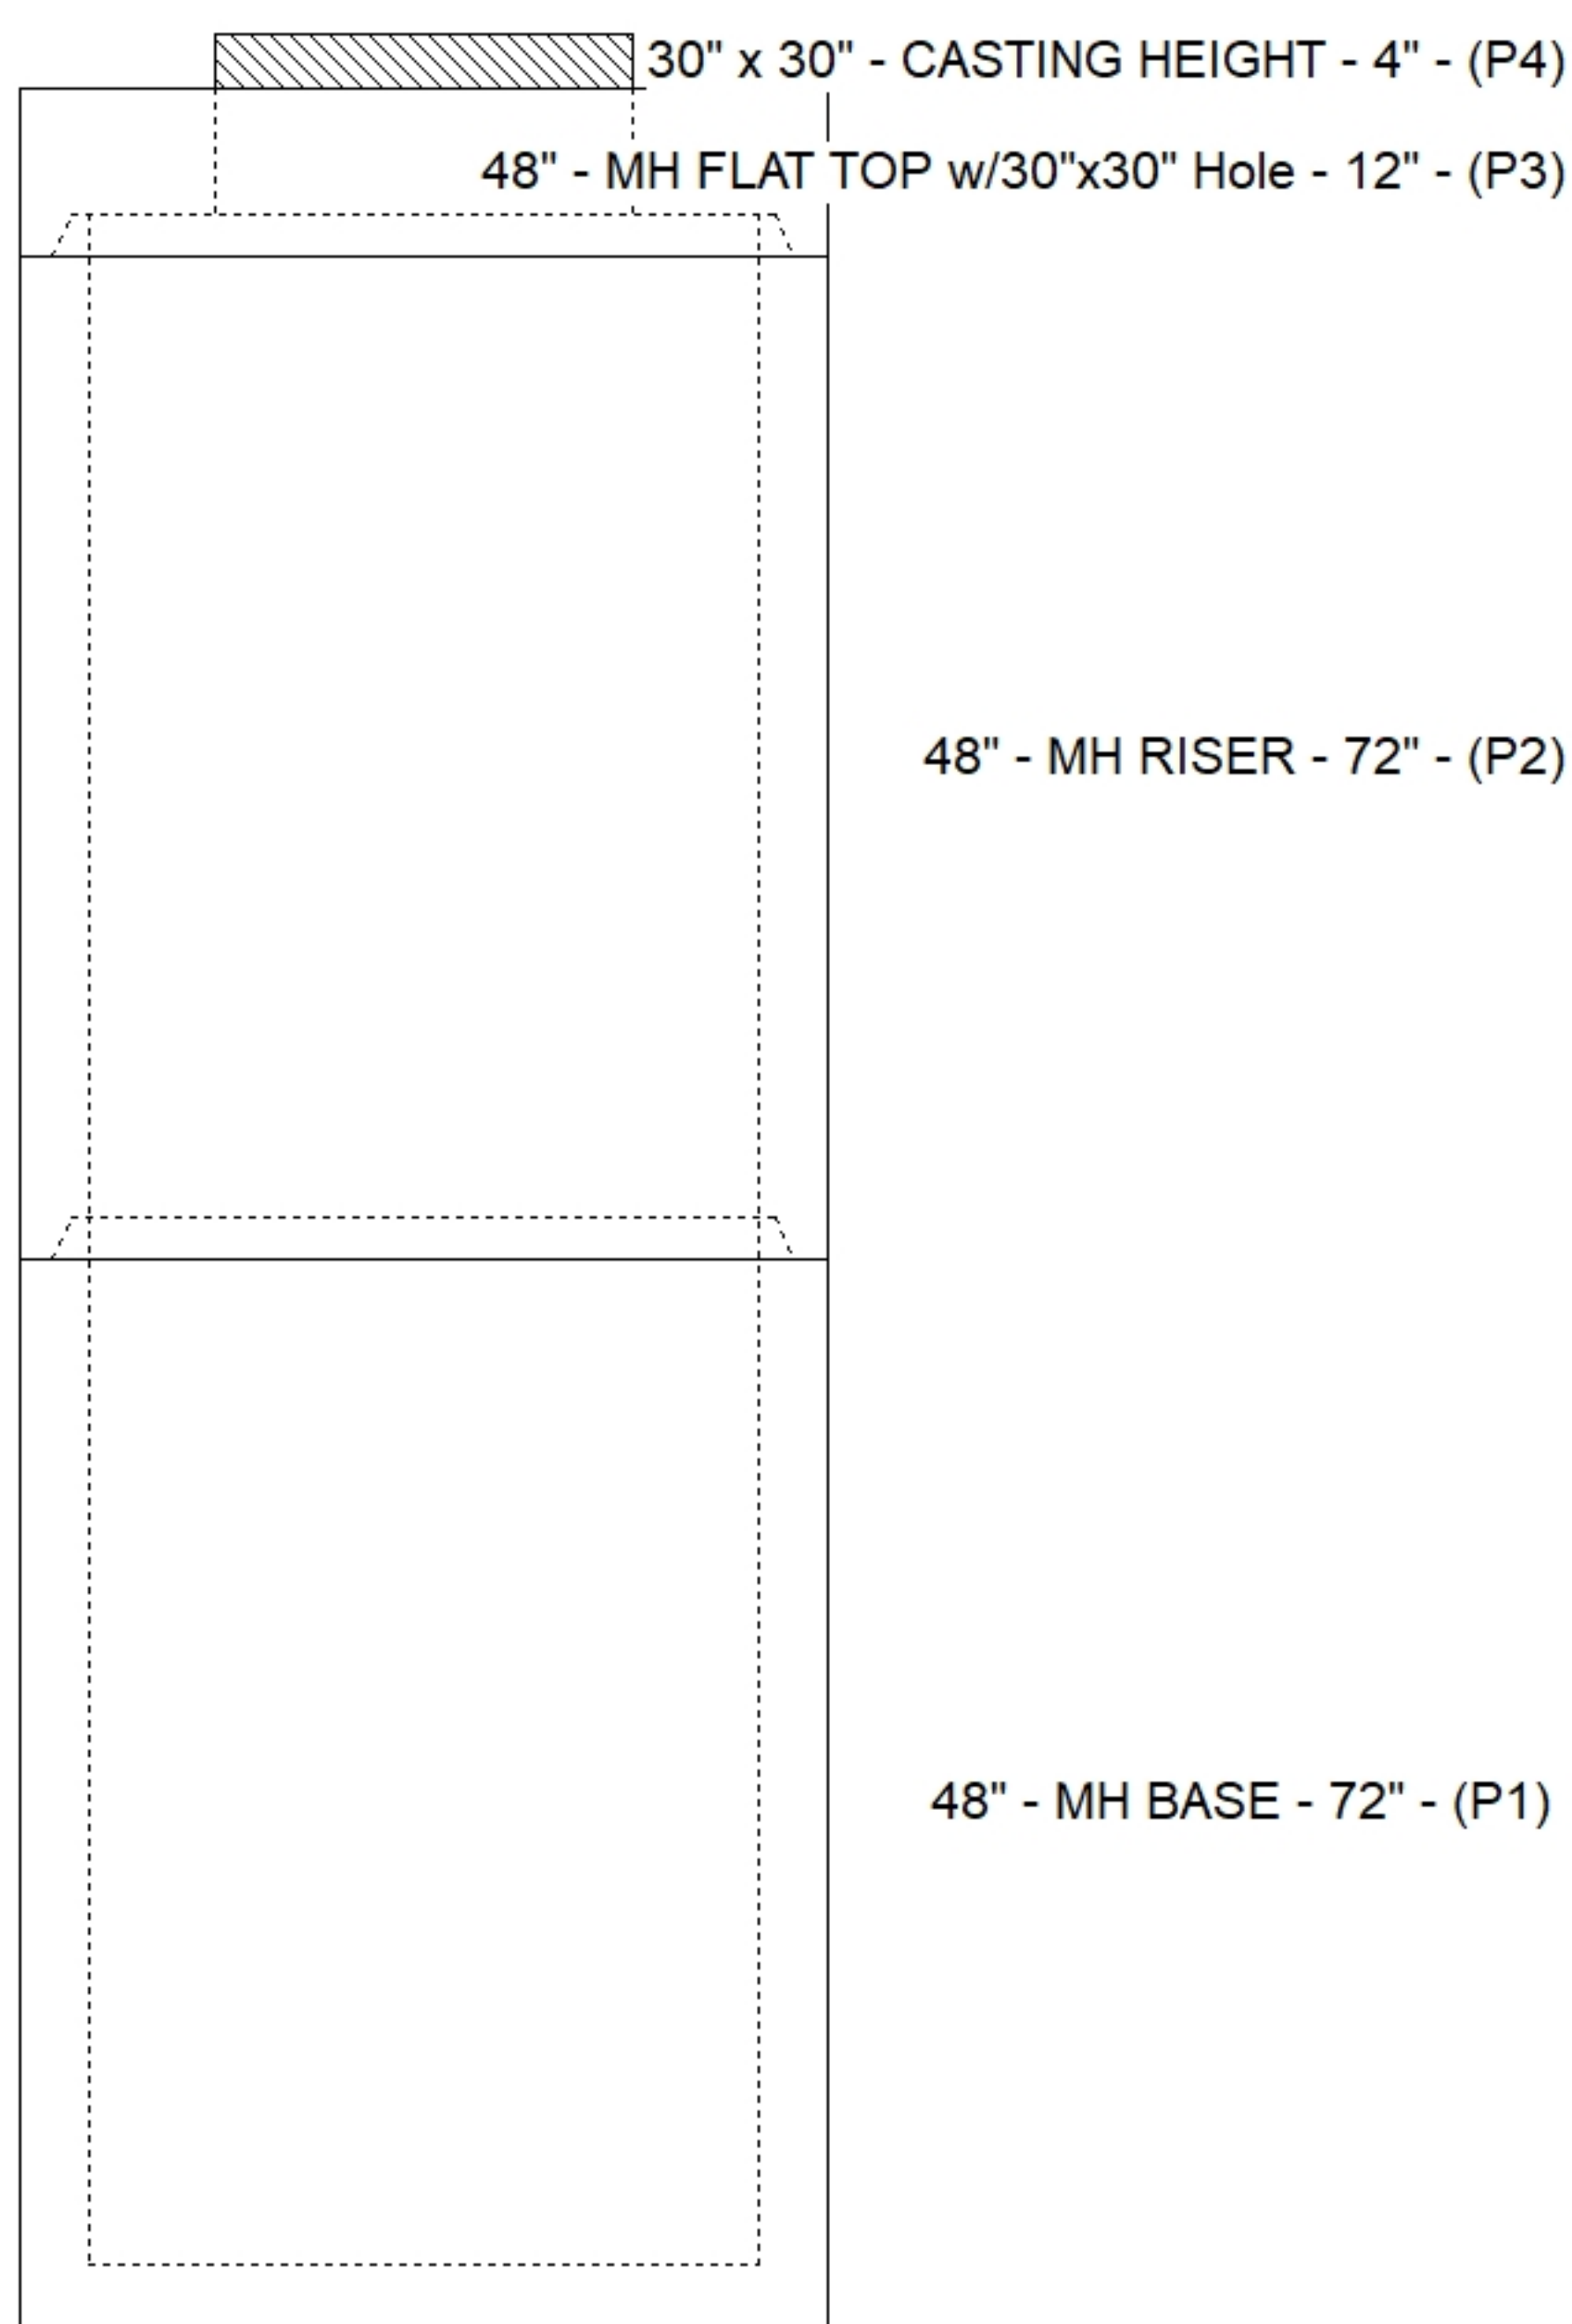

Default - Interior Dimensions

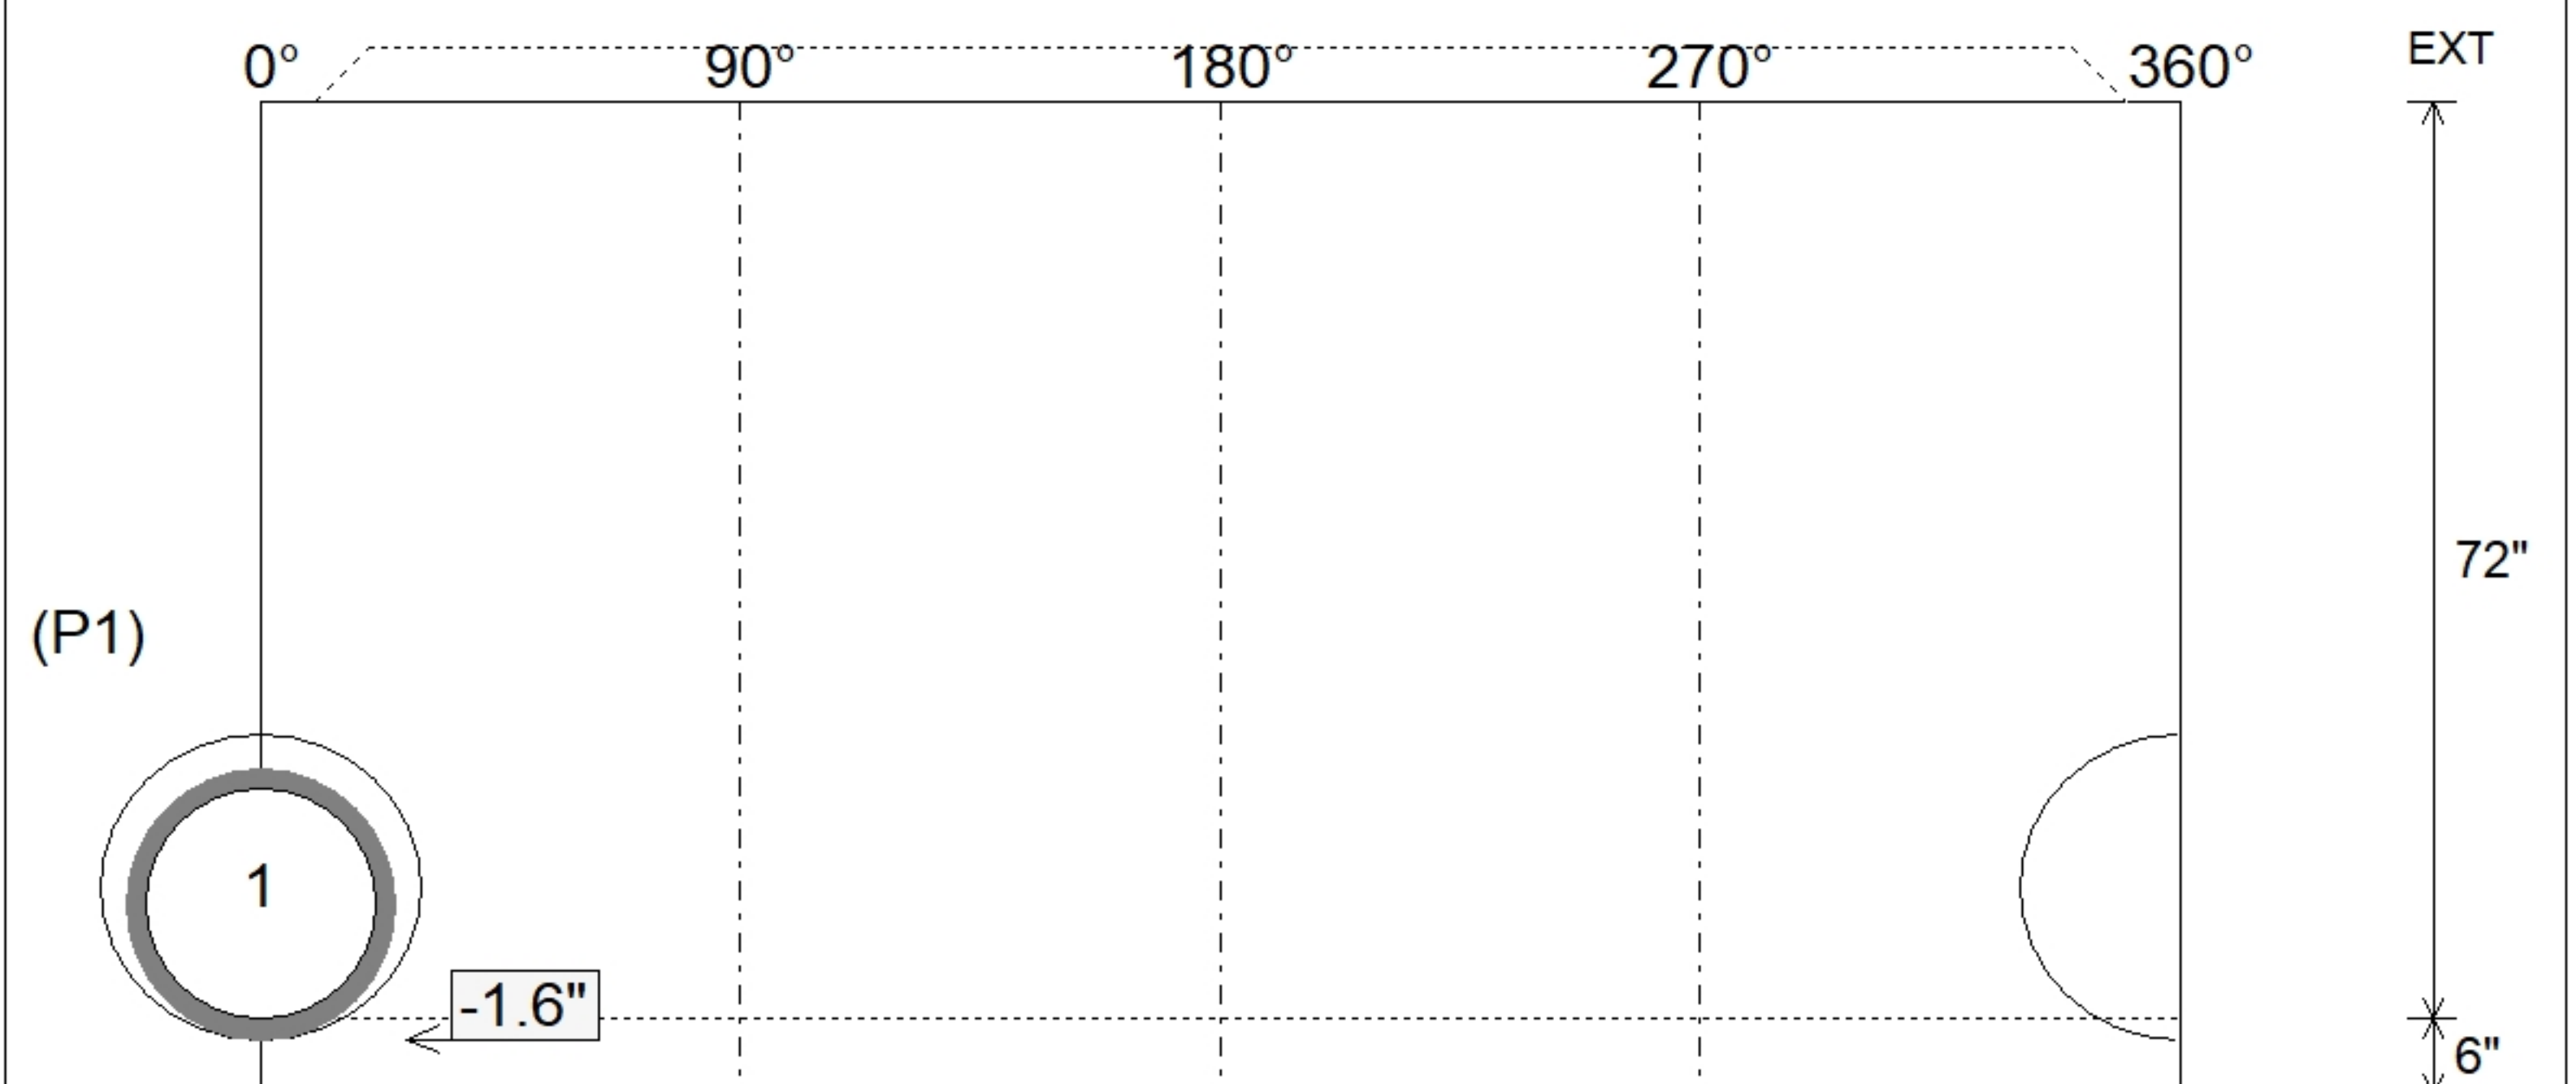

SUBMITTAL
APPROVED BY: