


Contractor: Core & Main LP

Plant: Beaver Dam, KY




Slack: 1.9"

Structure Total:	5960 lb
------------------	---------

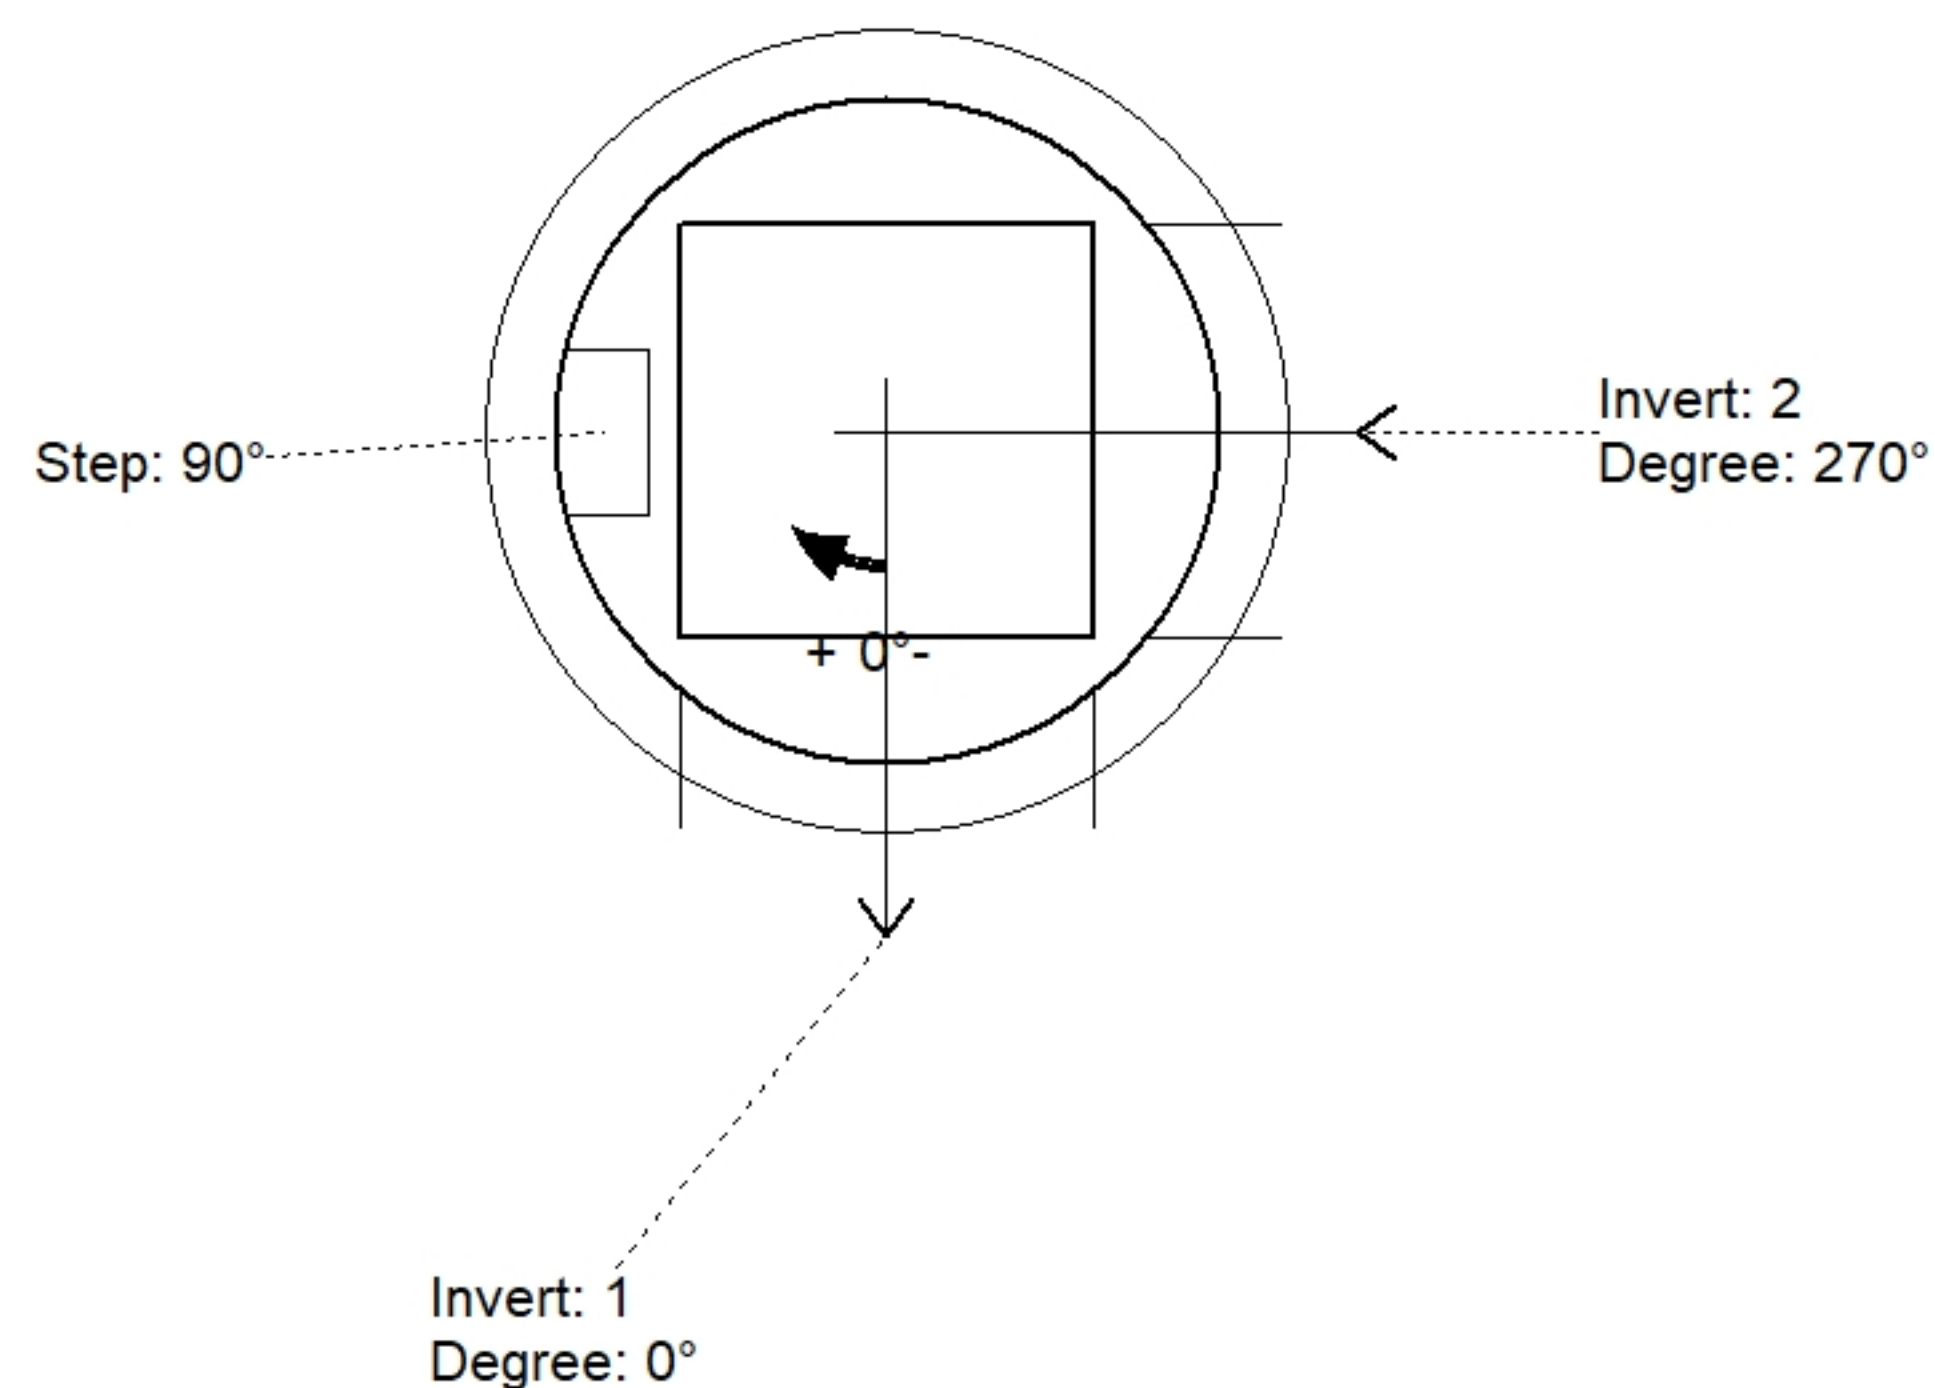

Position	Elev	Angle	Pipe	Pipe OD	Hole	Connector	Up (⌵)	Ref
Rim	511.9'							
Reducer								
Invert 1	505.9'	0°	24" HDPE	27.8"	30"	Hole 30	0"	P1
Invert 2	505.9'	270°	24" HDPE	27.8"	30"	Hole 30	0"	P1
Invert 3								
Invert 4								
Invert 5								
Invert 6								
Invert 7								
Invert 8								

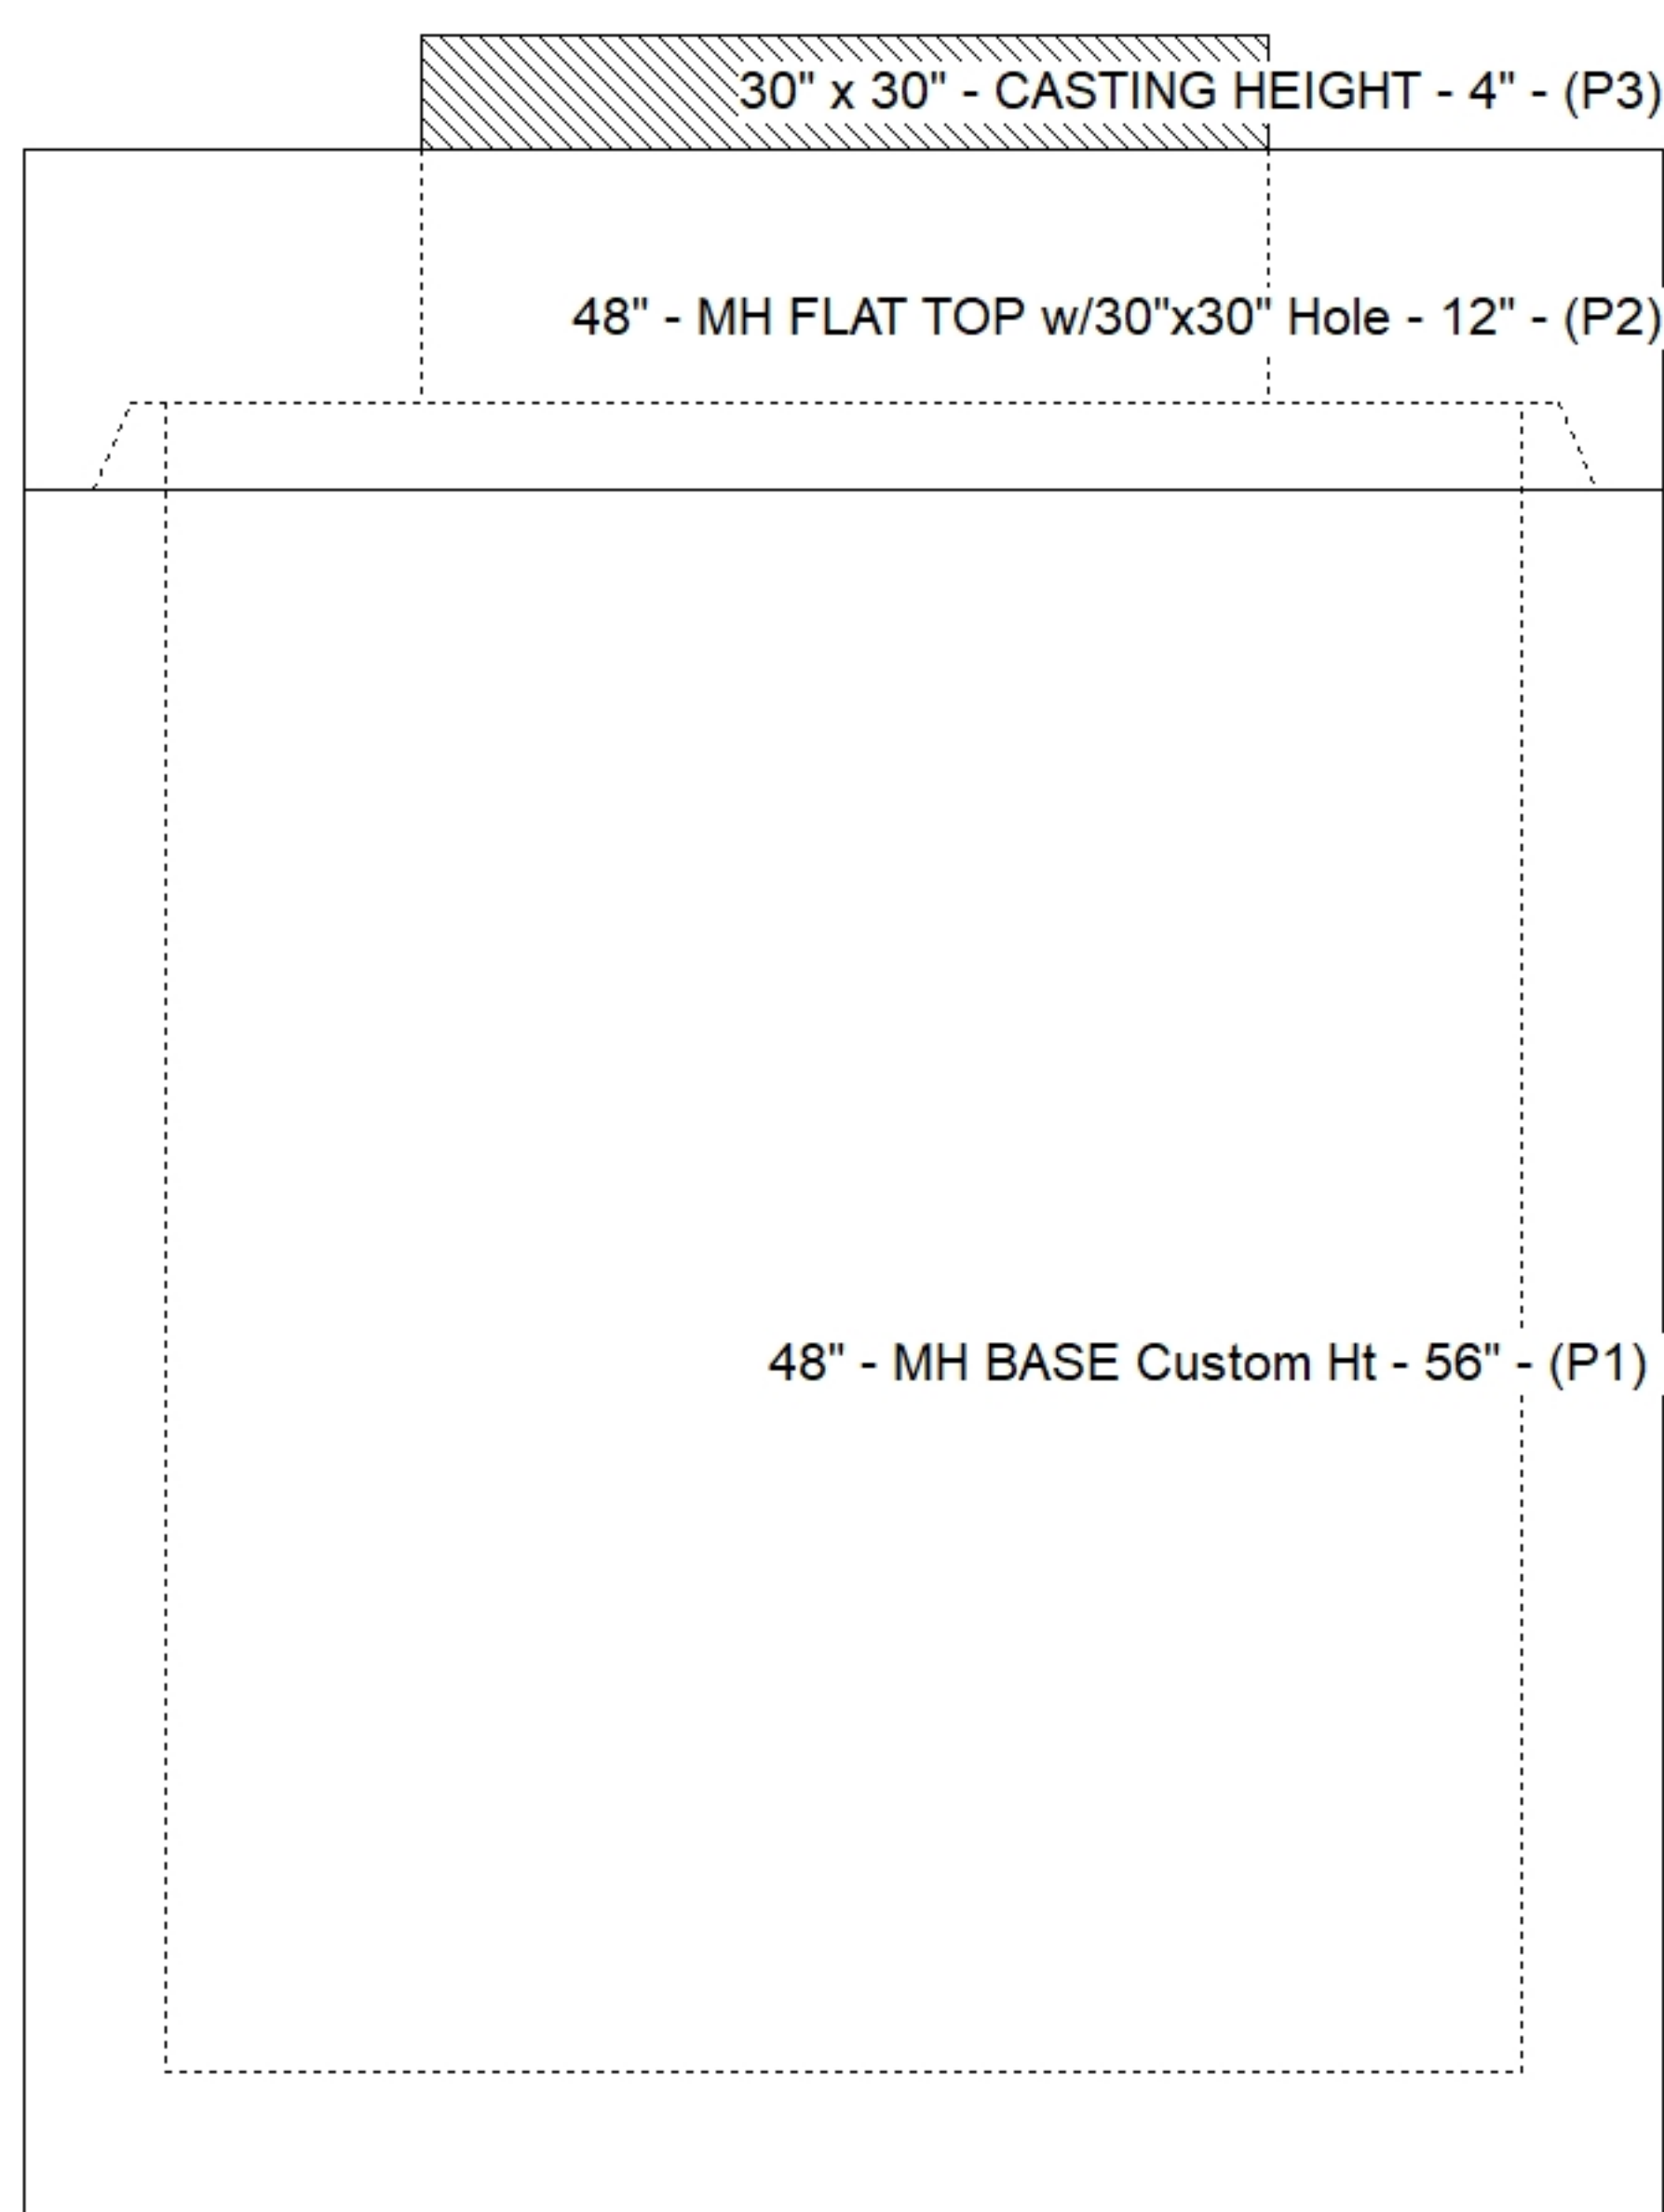

SUBMITTAL
APPROVED BY: