

**Contractor: Core & Main LP**

Plant: Beaver Dam, KY




Slack: 1.06"

1. PER ASTM C-913 SPECIFICATIONS
2. CONCRETE: 4,000 PSI AT 28 DAYS
3. REINFORCEMENT: #5 BAR @ 12" C.C. E.W. (GRADE 60)
4. NO STEPS & NO INVERT CHANNEL
5. 2 EA. 6.5" CASTINGS SUPPLIED BY OTHERS

P2) 24" x 72" - CASTING HEIGHT - 6.5"  
P1) 24" x 72" - BOX BASE 8inW, 8inF, Variable Ht - 42"  
1) 24" x 72" - Conseal CS-102 1.00"  
1) Hole - 24

0 lb  
8451 lb  
0 lb  
0 lb

Structure Total: 8451 lb

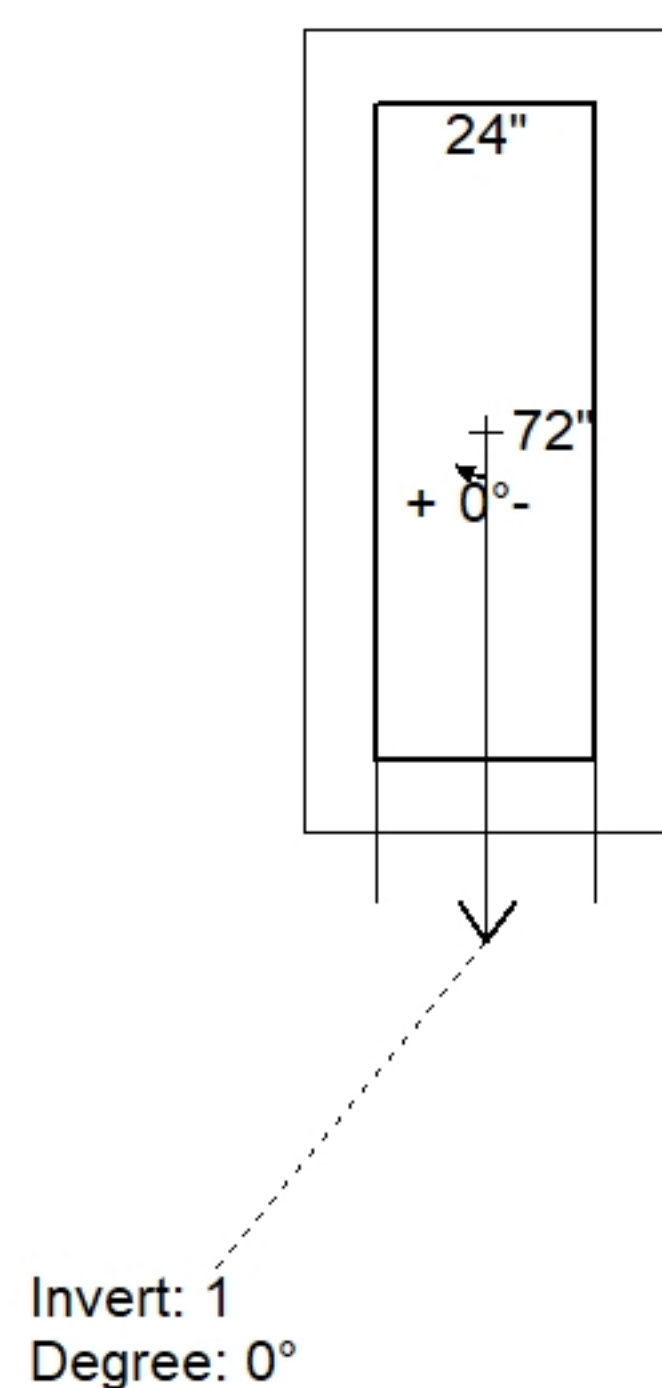


| Position | Elev    | Angle | Pipe     | Pipe OD | Hole | Connector | Up ( ) | Ref |
|----------|---------|-------|----------|---------|------|-----------|--------|-----|
| Rim      | 513.8'  |       |          |         |      |           |        |     |
| Reducer  |         |       |          |         |      |           |        |     |
| Invert 1 | 509.67' | 0°    | 18" HDPE | 21.2"   | 24"  | Hole 24   | -1.6"  | P1  |
| Invert 2 |         |       |          |         |      |           |        |     |
| Invert 3 |         |       |          |         |      |           |        |     |
| Invert 4 |         |       |          |         |      |           |        |     |
| Invert 5 |         |       |          |         |      |           |        |     |
| Invert 6 |         |       |          |         |      |           |        |     |
| Invert 7 |         |       |          |         |      |           |        |     |
| Invert 8 |         |       |          |         |      |           |        |     |

24" x 72" - CASTING HEIGHT - 6.5" - (P2)

24" x 72" - BOX BASE 8inW, 8inF, Variable Ht - 42" - (P1)

### Default - Interior Dimensions

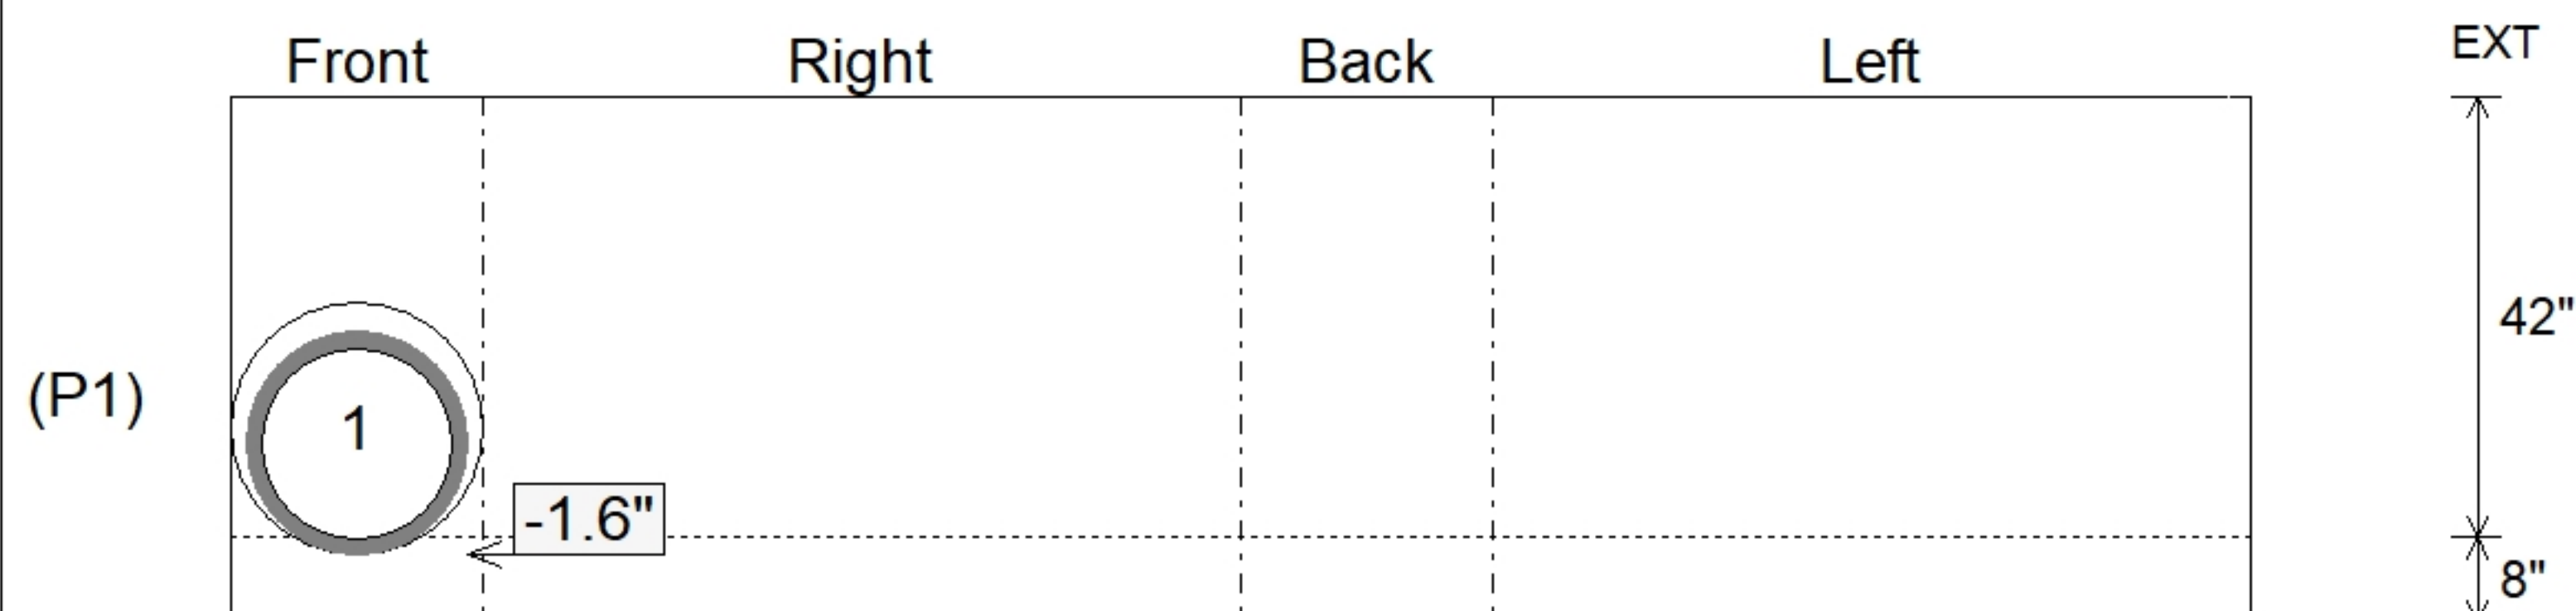

SUBMITTAL  
APPROVED BY: