



Contractor: Core & Main LP

Plant: Beaver Dam




Floor (Bot): 442.45'
Overall Height: 18.75'
Slack: 0"

Structure Total: 17670 lb

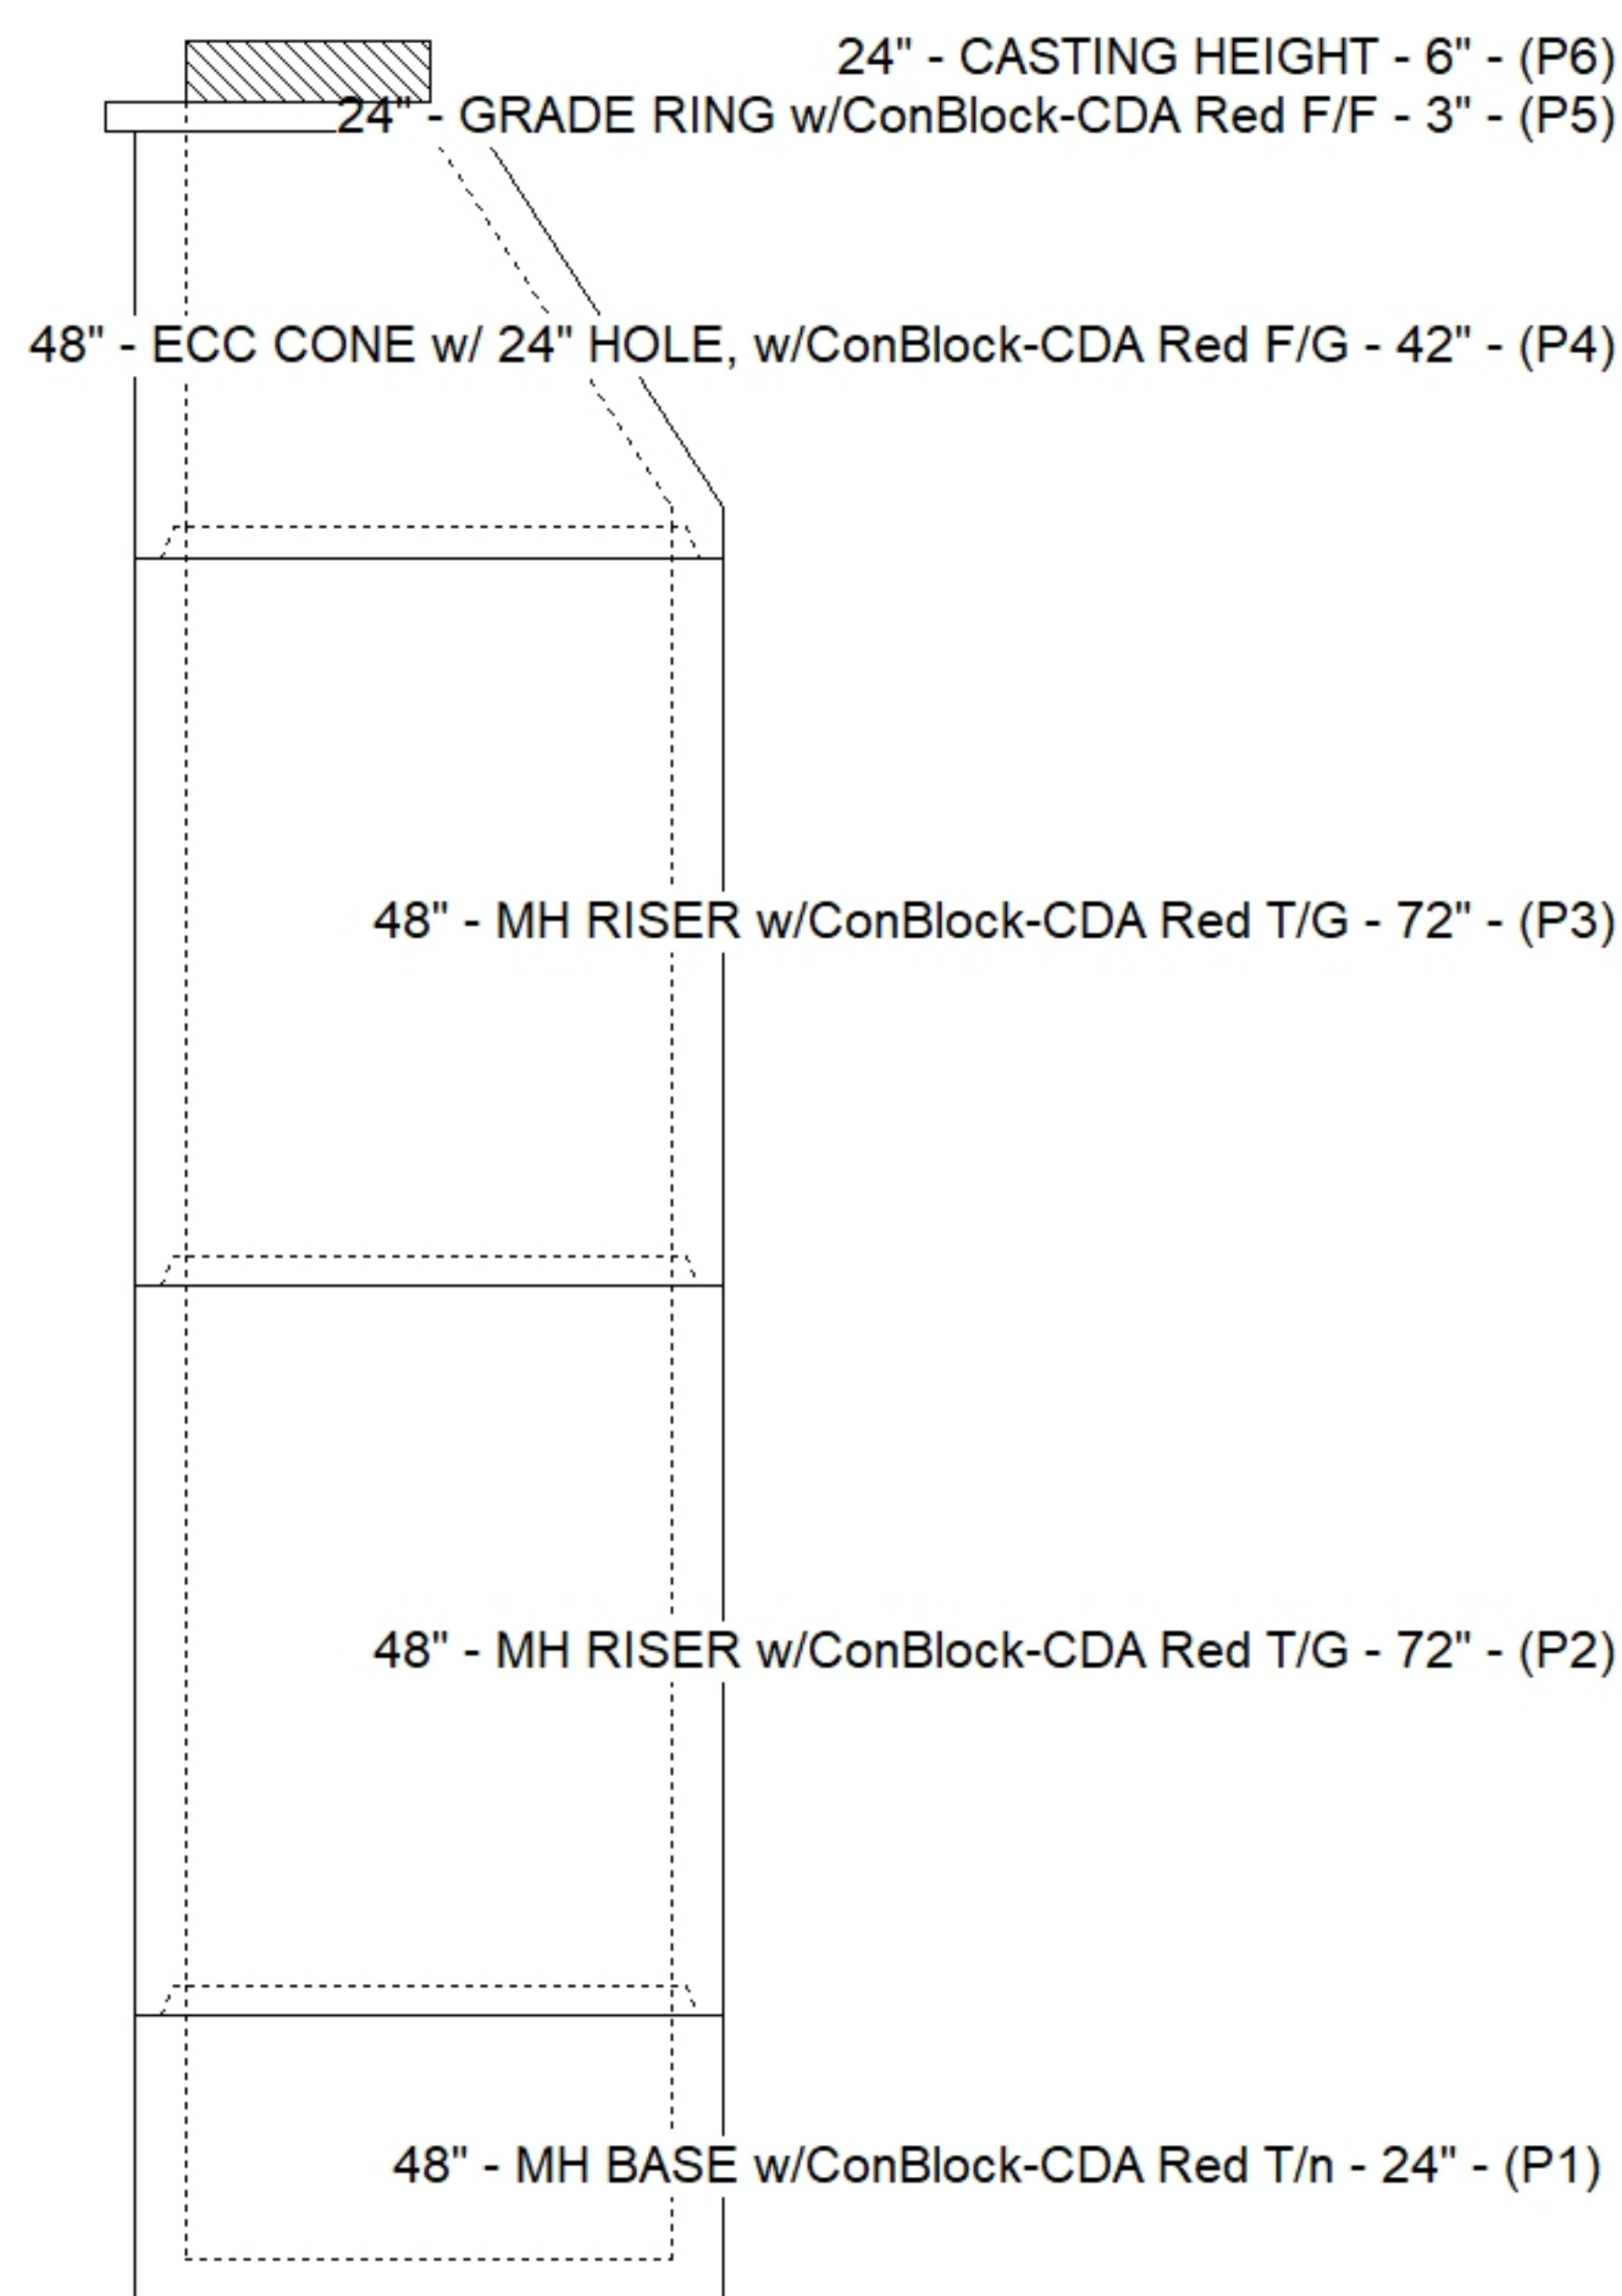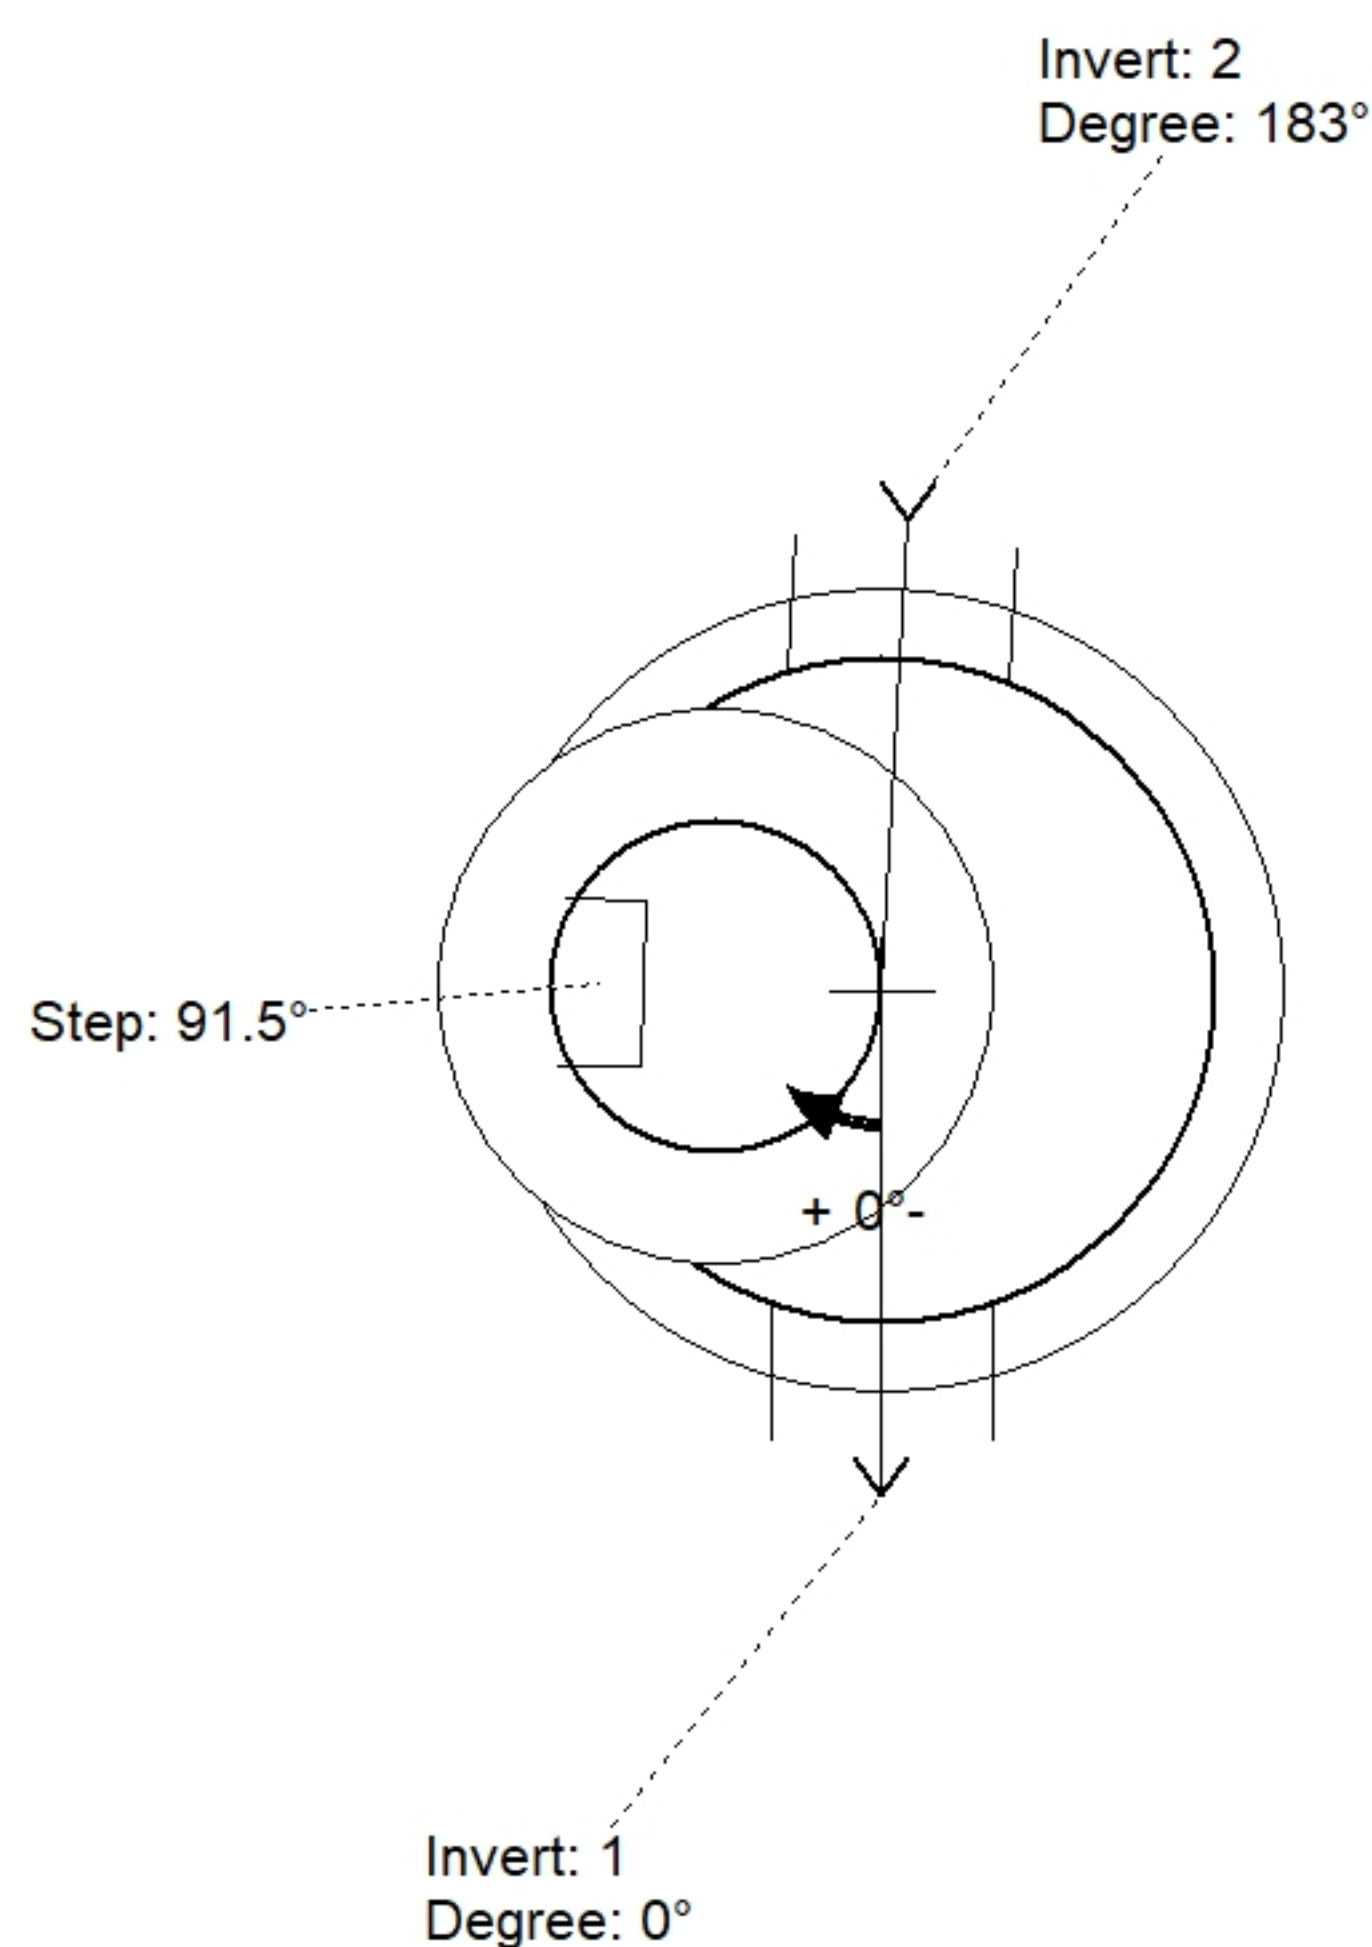

Position	Elev	Angle	Pipe	Pipe OD	Hole	Connector	Up (')	Ref
Rim	461.2'							
Reducer								
Invert 1	443.2'	0°	10" PVC SDR26	10.5"	16"	PSX 16Y NYLO	0"	P1
Invert 2	443.3'	183°	10" PVC SDR26	10.5"	16"	PSX 16Y NYLO	1.25"	P1
Invert 3								
Invert 4								
Invert 5								
Invert 6								
Invert 7								
Invert 8								

Cast (Int. Dim.) - Interior Dimensions

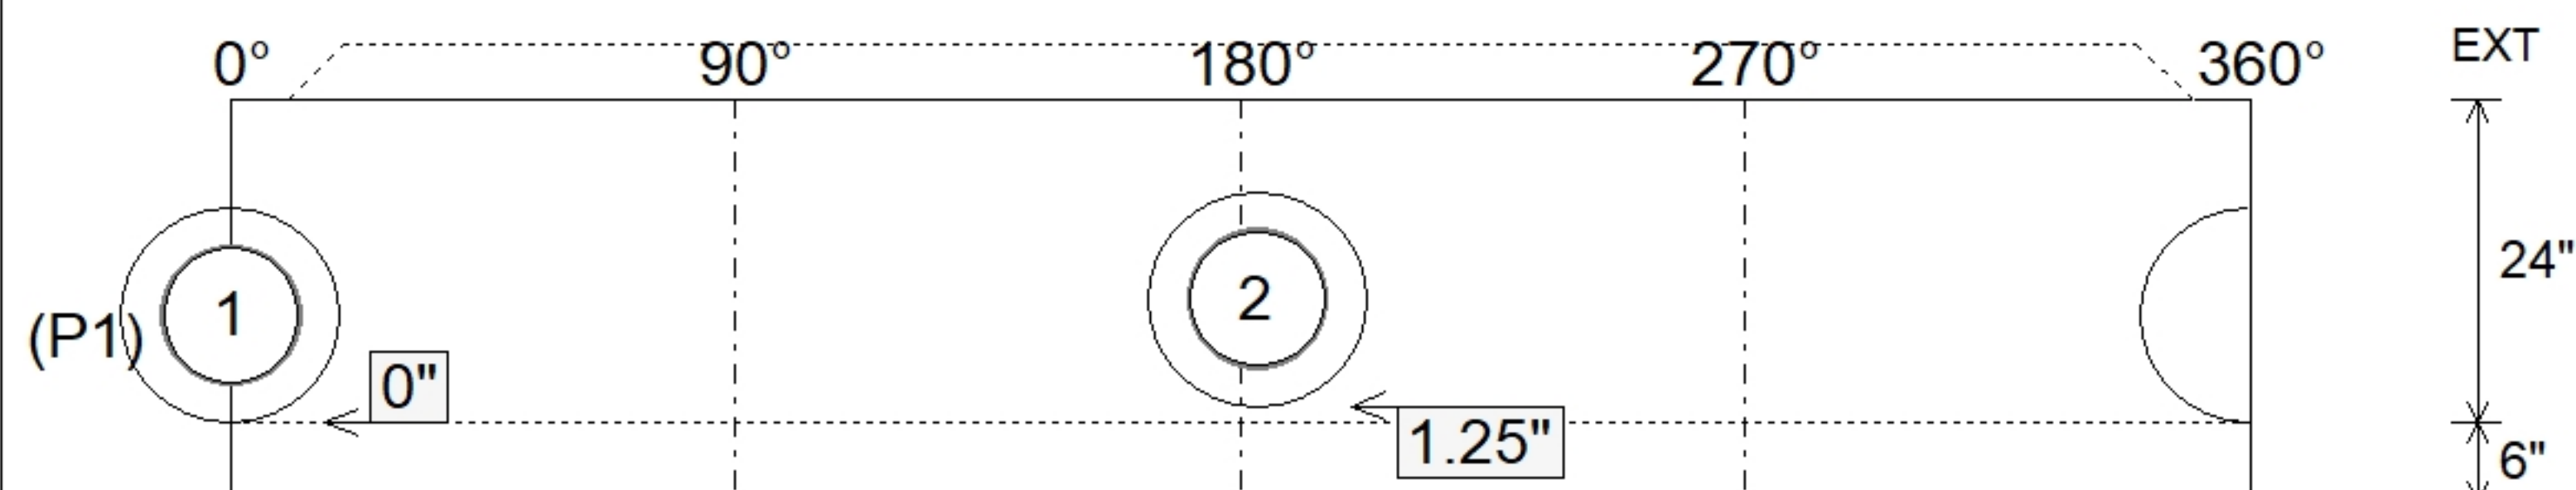

SUBMITTAL
APPROVED BY: