

Contractor: R.A. Alexander & Sons, Inc.

Plant: 100




Slack: 1.14"


1. HOE MC-375 F/C STORM PROVIDED BY ICAST.
2. PER ASTM C478 SPECIFICATIONS.
3. CONCRETE = 4,000 PSI AT 28 DAYS.
4. REINFORCING PER ASTM A615 (GRADE 60).
 - TOP SLAB (As .62) #5 BARS AT 6" C.C.E.W..
 - RISER/WALLS (As .12)
 - FLOOR (As .31) #5 BARS AT 12" C.C.E.W.

2) Hole - 28


Structure Total: 11270 lb

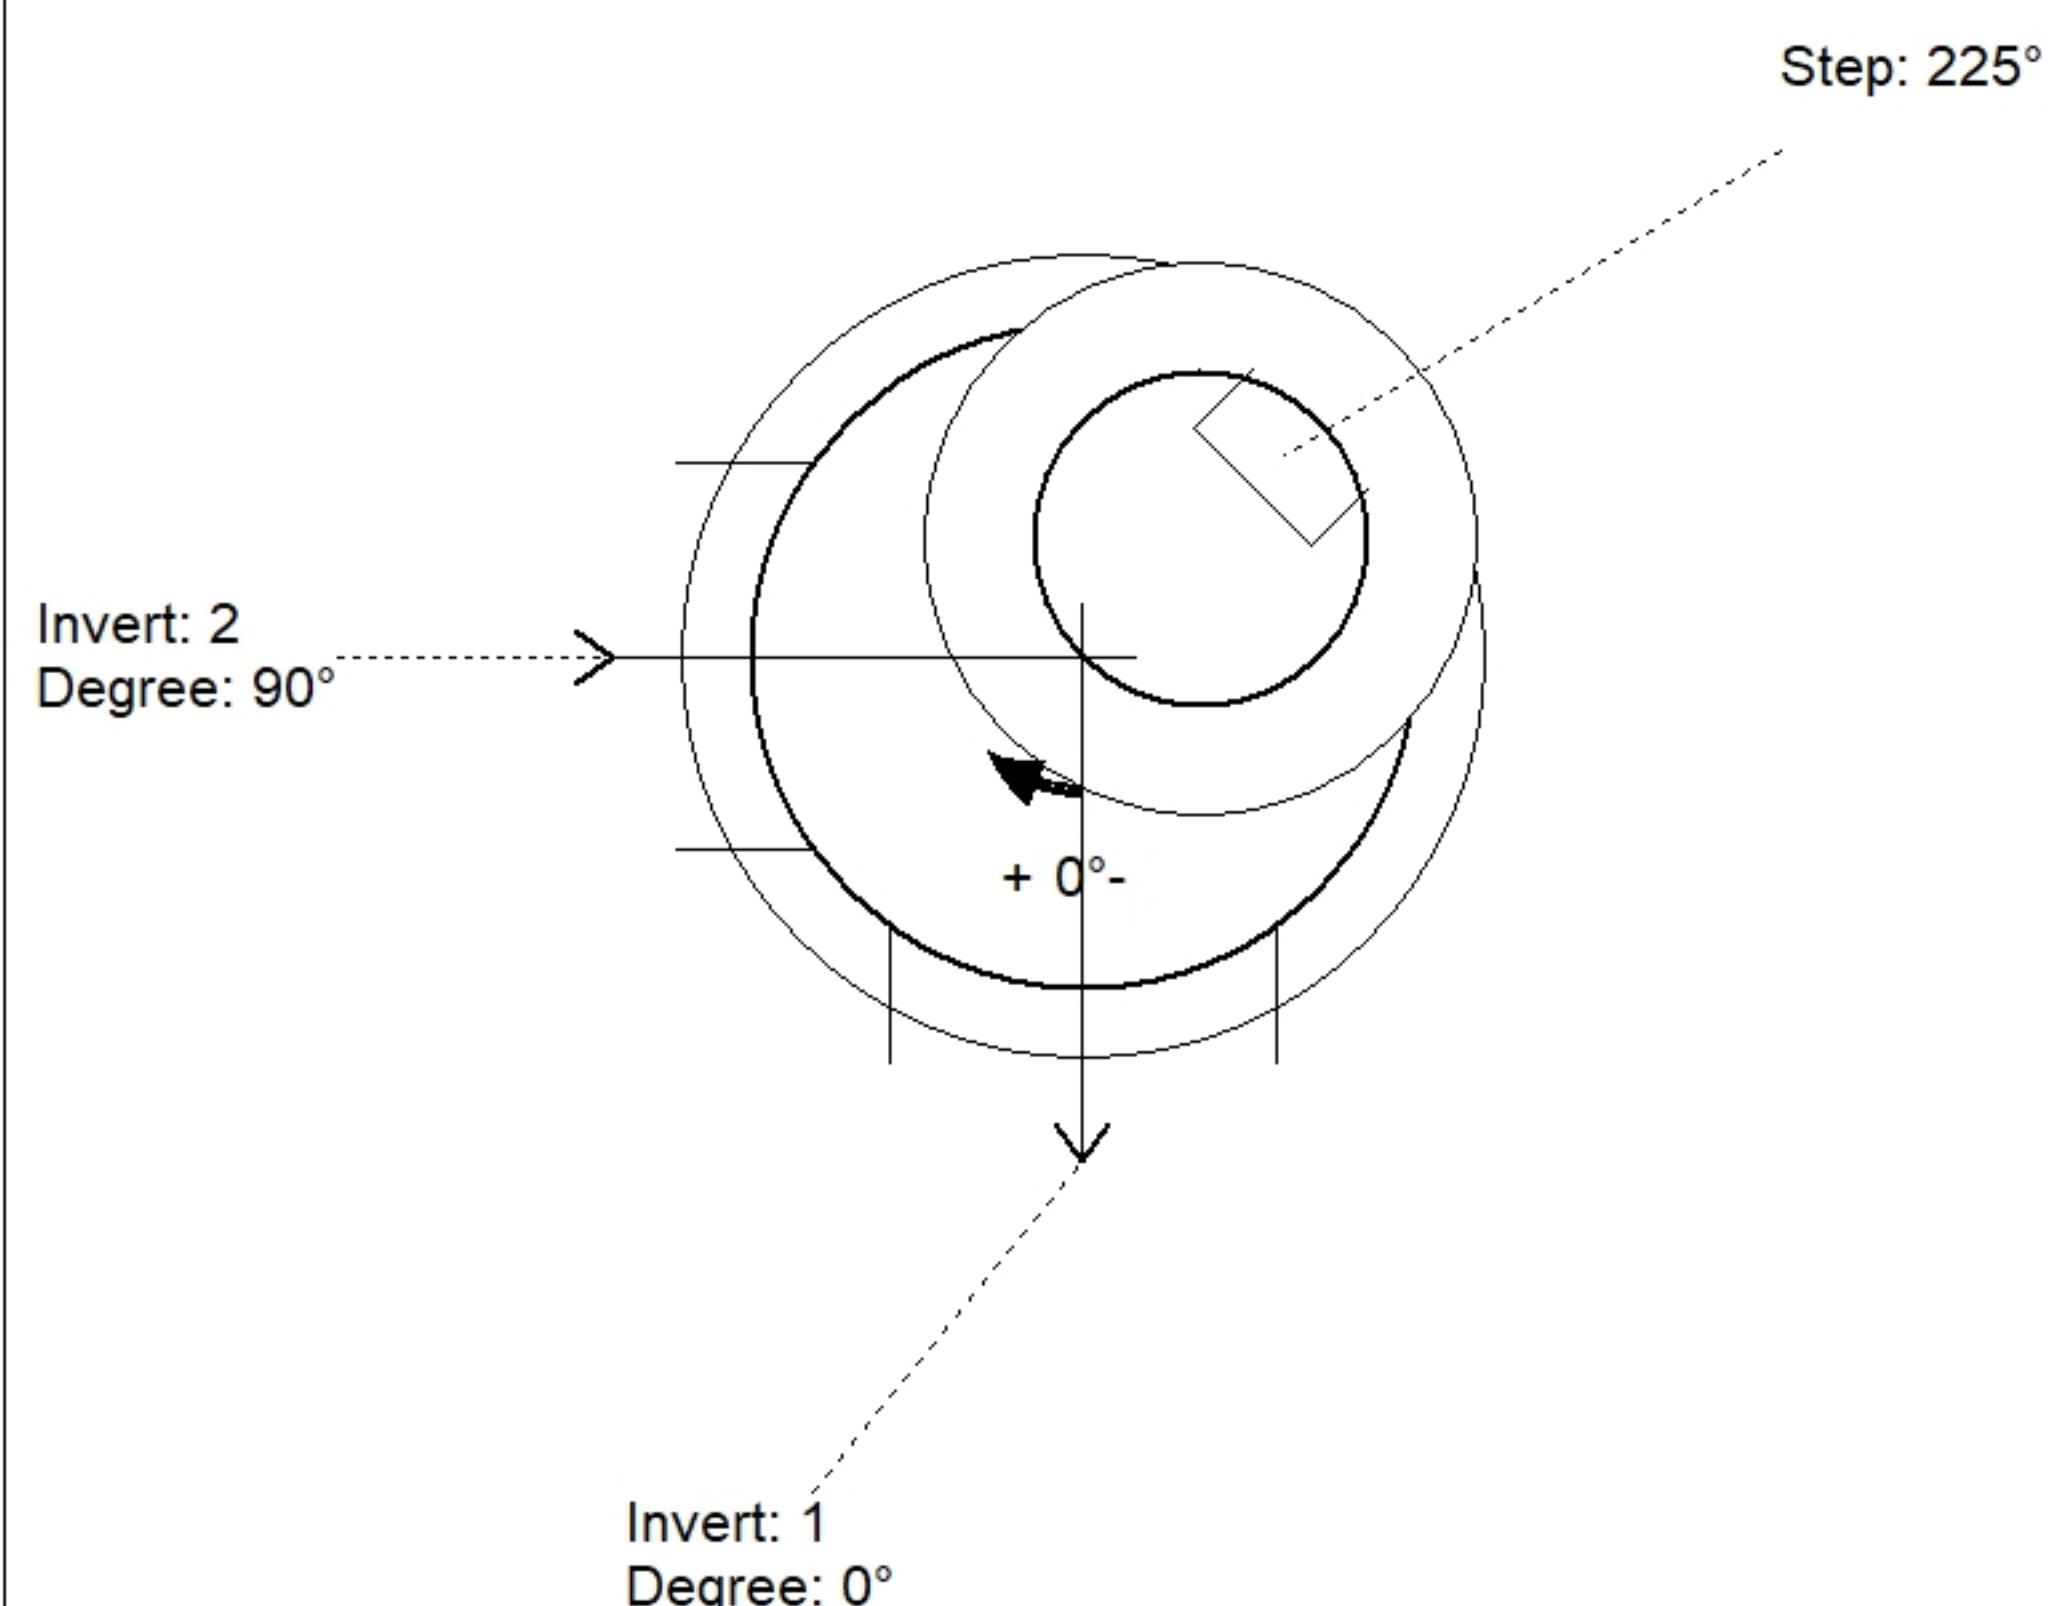

Position	Elev	Angle	Pipe	Pipe OD	Hole	Connector	Up (⌵)	Ref
Rim	562.23'							
Reducer								
Invert 1	550.26'	0°	24" CMP	25"	28"	Hole 28	0"	P1
Invert 2	550.26'	90°	24" CMP	25"	28"	Hole 28	0"	P1
Invert 3								
Invert 4								
Invert 5								
Invert 6								
Invert 7								
Invert 8								

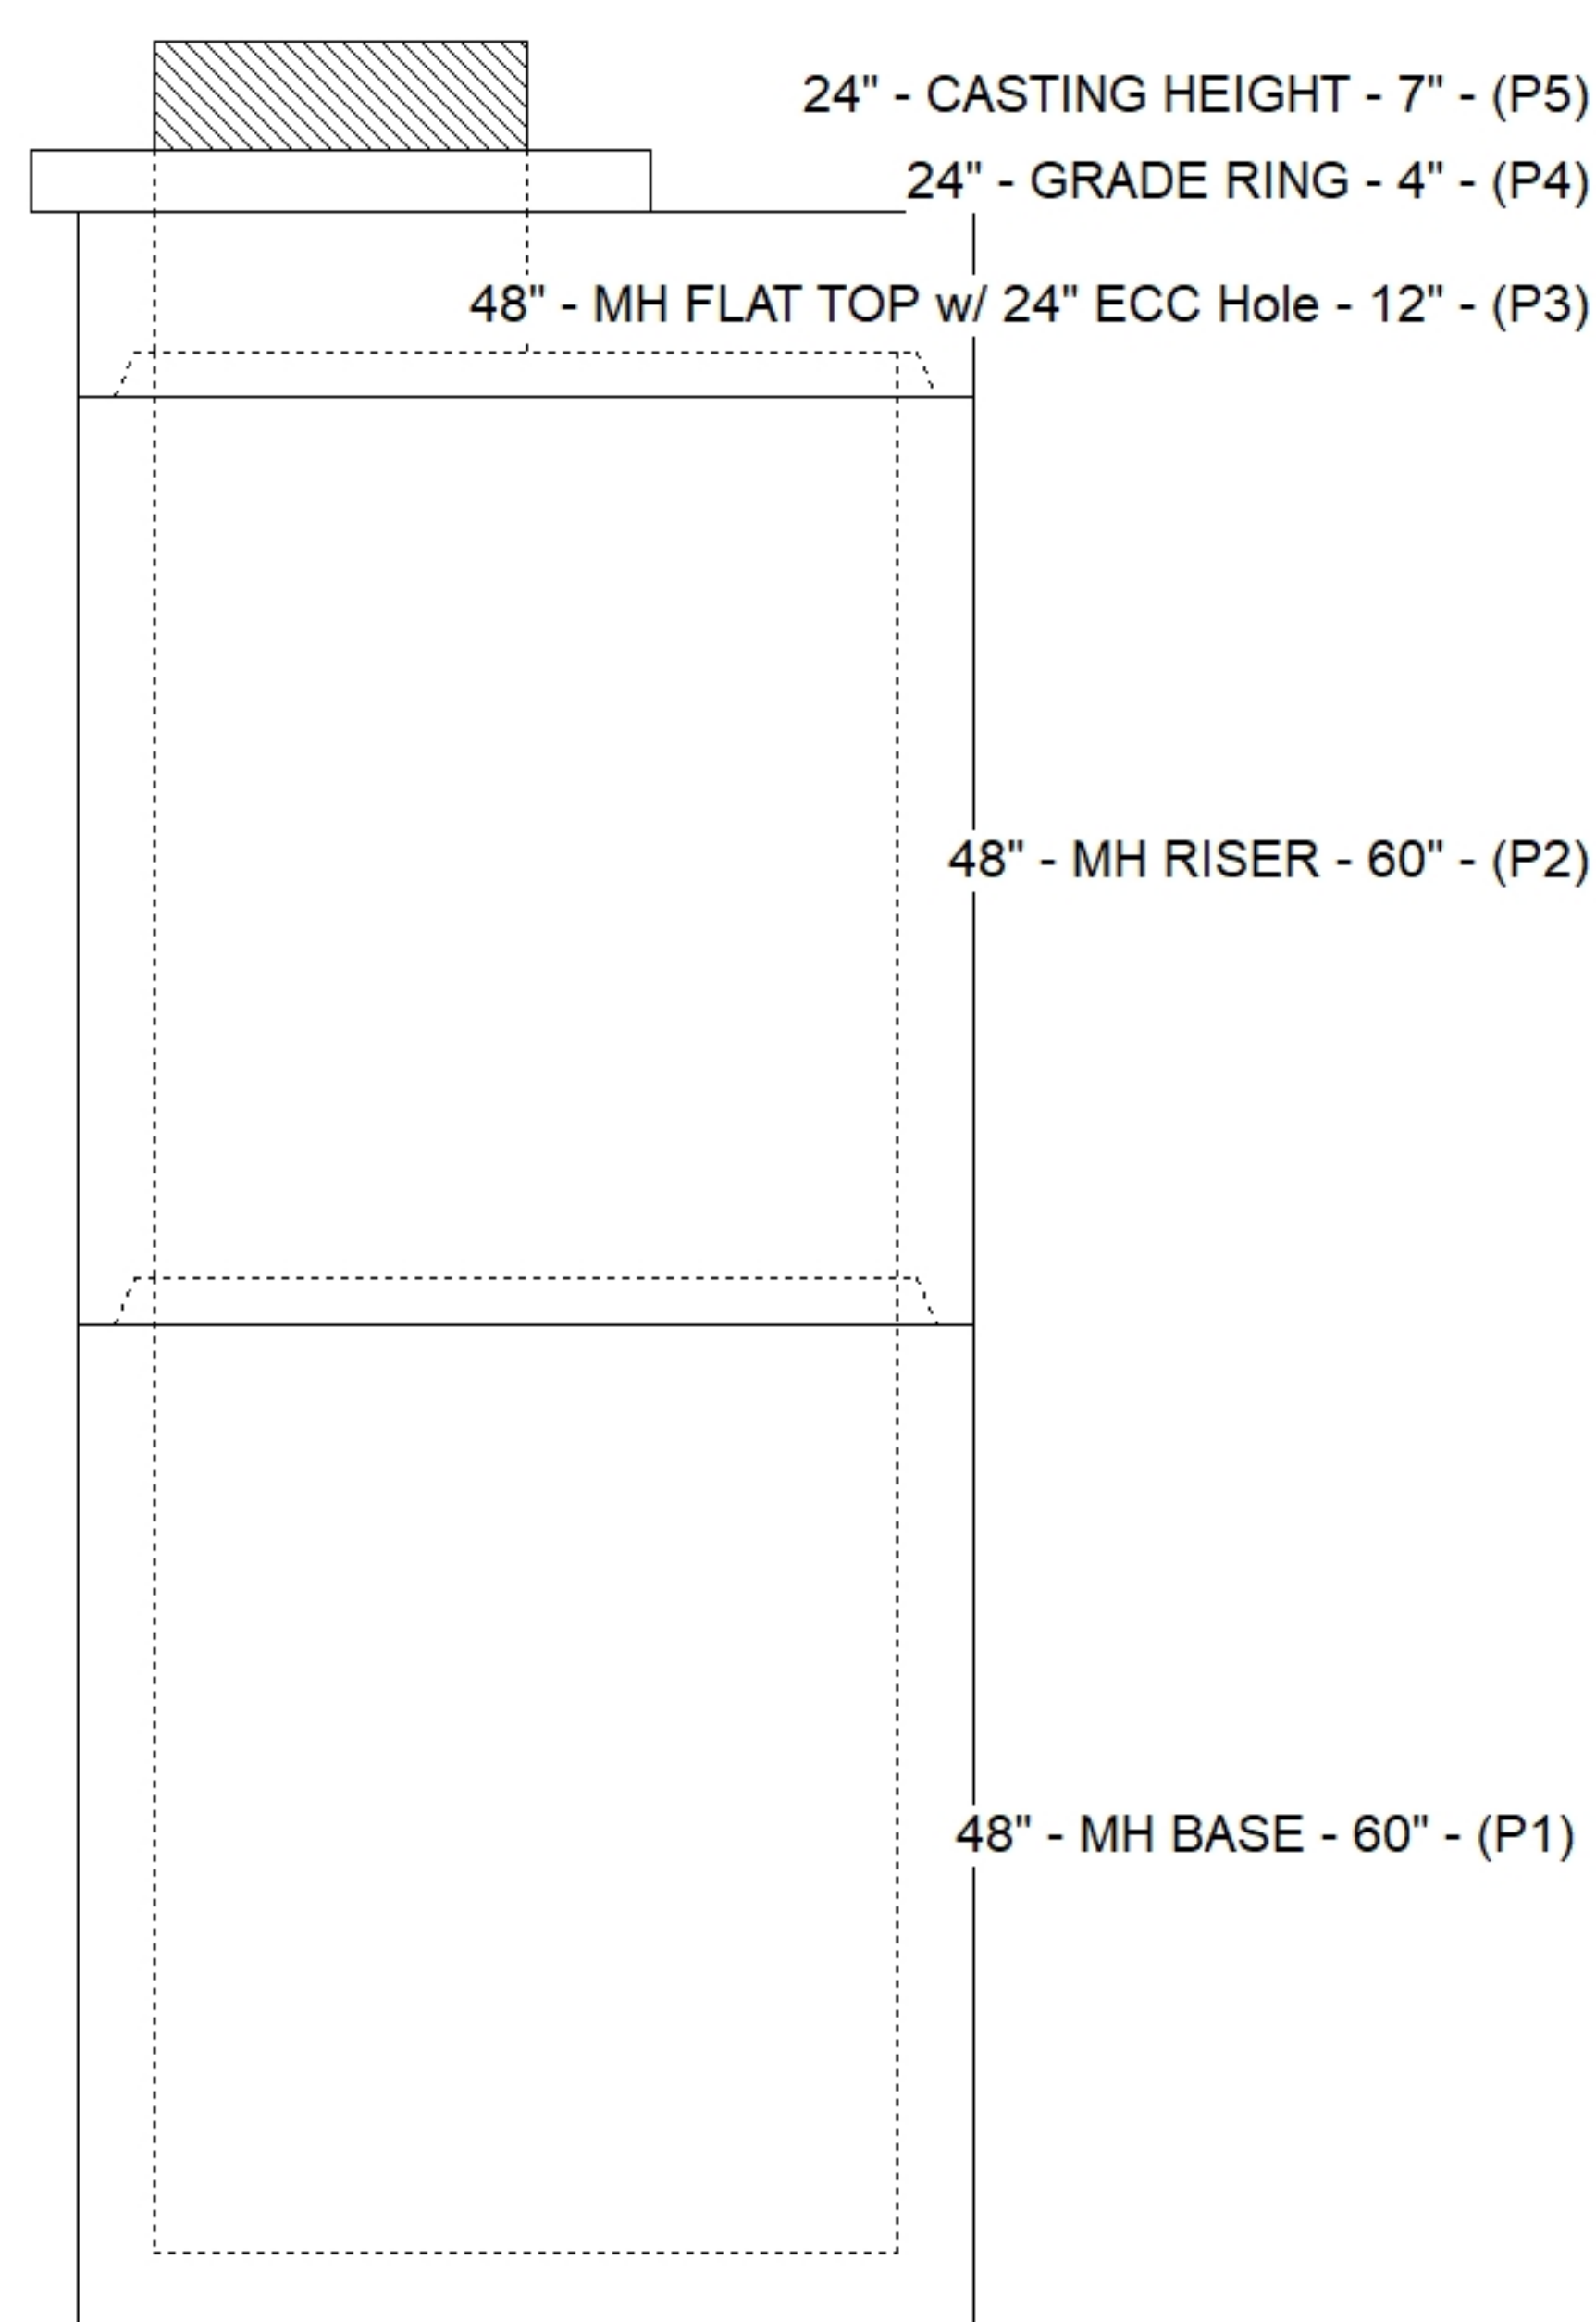

Default - Interior Dimensions

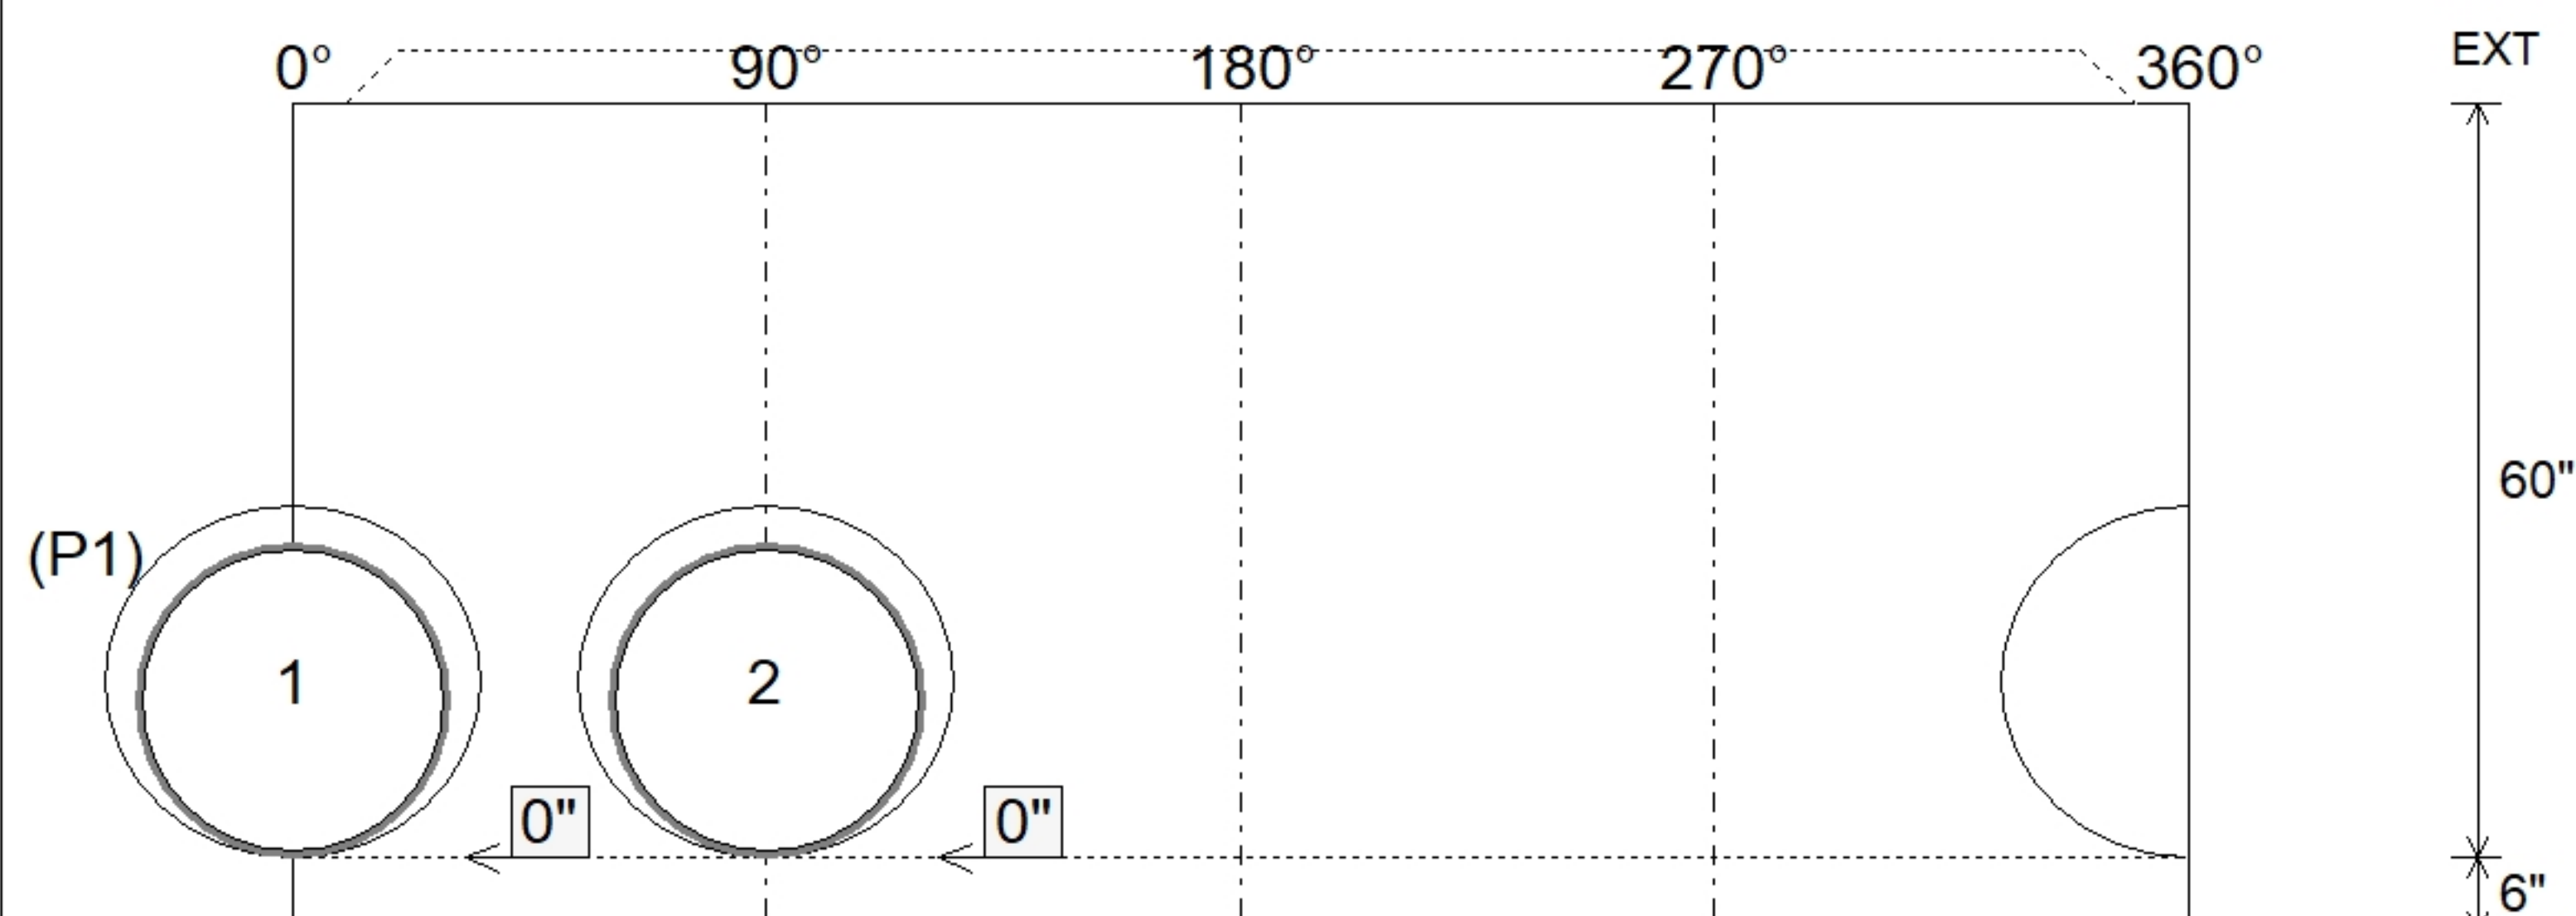

SUBMITTAL
APPROVED BY: