


Contractor: R.A. Alexander & Sons, Inc.

Plant: 100




Slack: 0.01"


Structure Total: 4540 lb

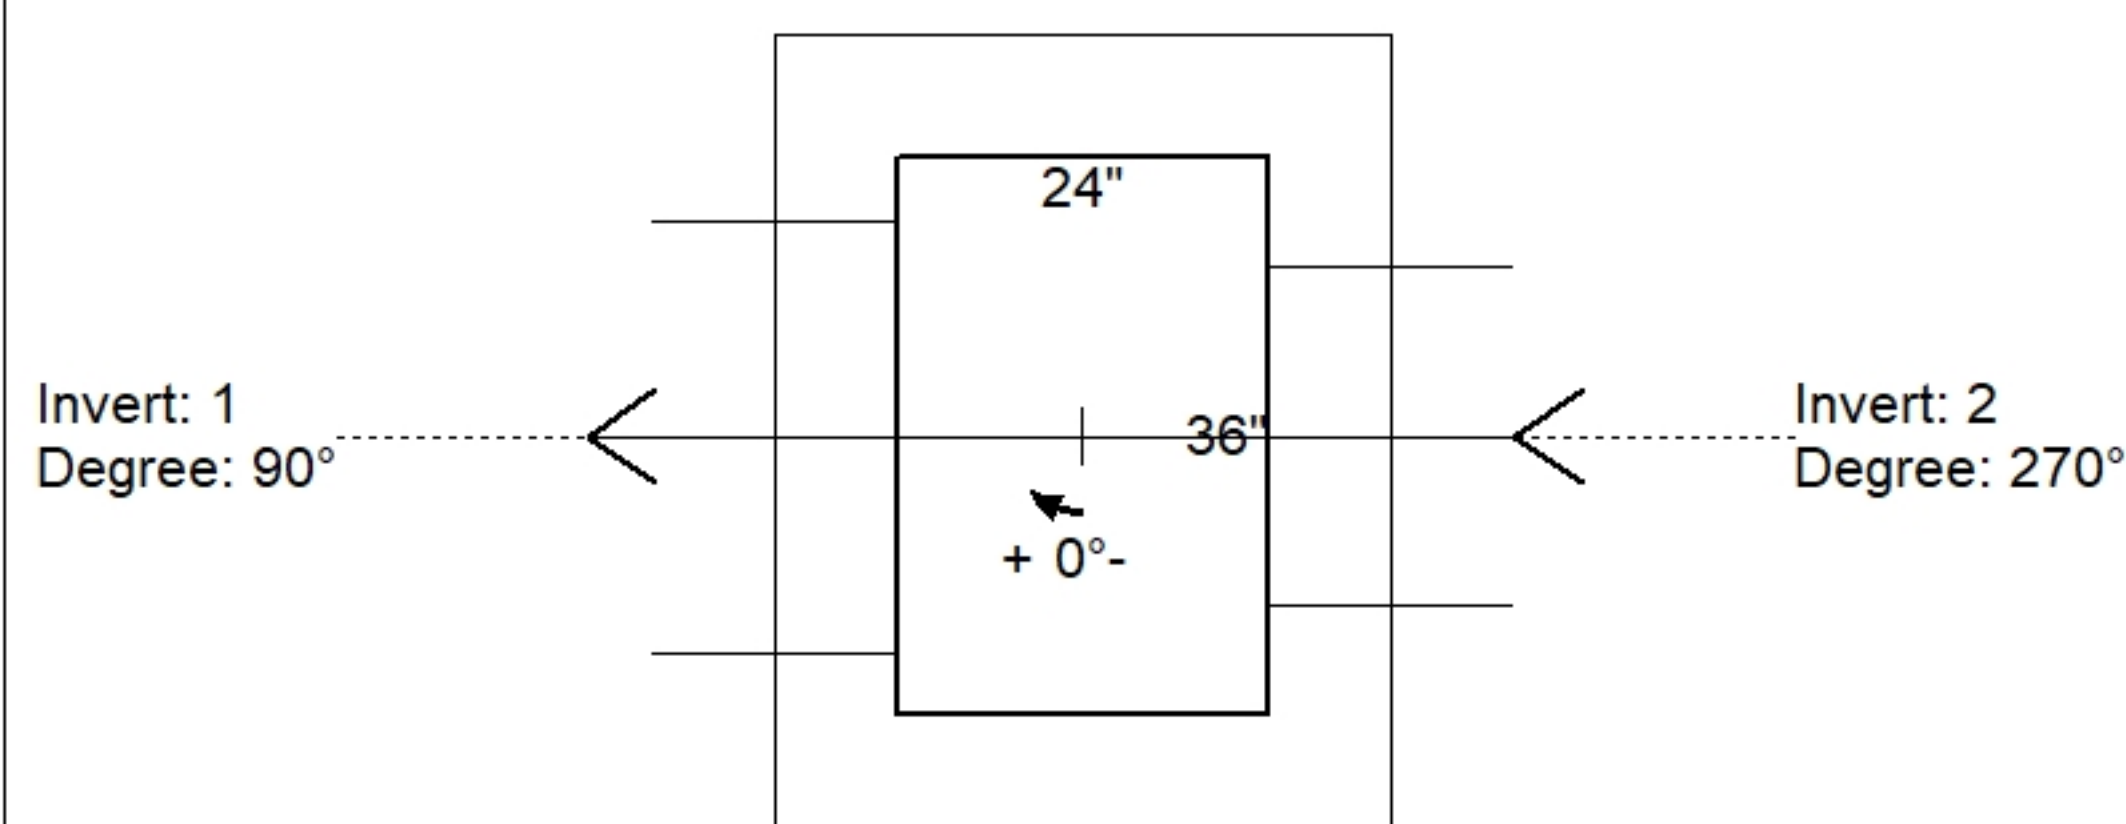

Position	Elev	Angle	Pipe	Pipe OD	Hole	Connector	Up (↓)	Ref
Rim	558.2'							
Reducer								
Invert 1	554.97'	90°	24" CMP	25"	28"	Hole 28	0"	P1
Invert 2	554.97'	270°	18" CMP	19"	22"	Hole 22	0"	P1
Invert 3								
Invert 4								
Invert 5								
Invert 6								
Invert 7								
Invert 8								

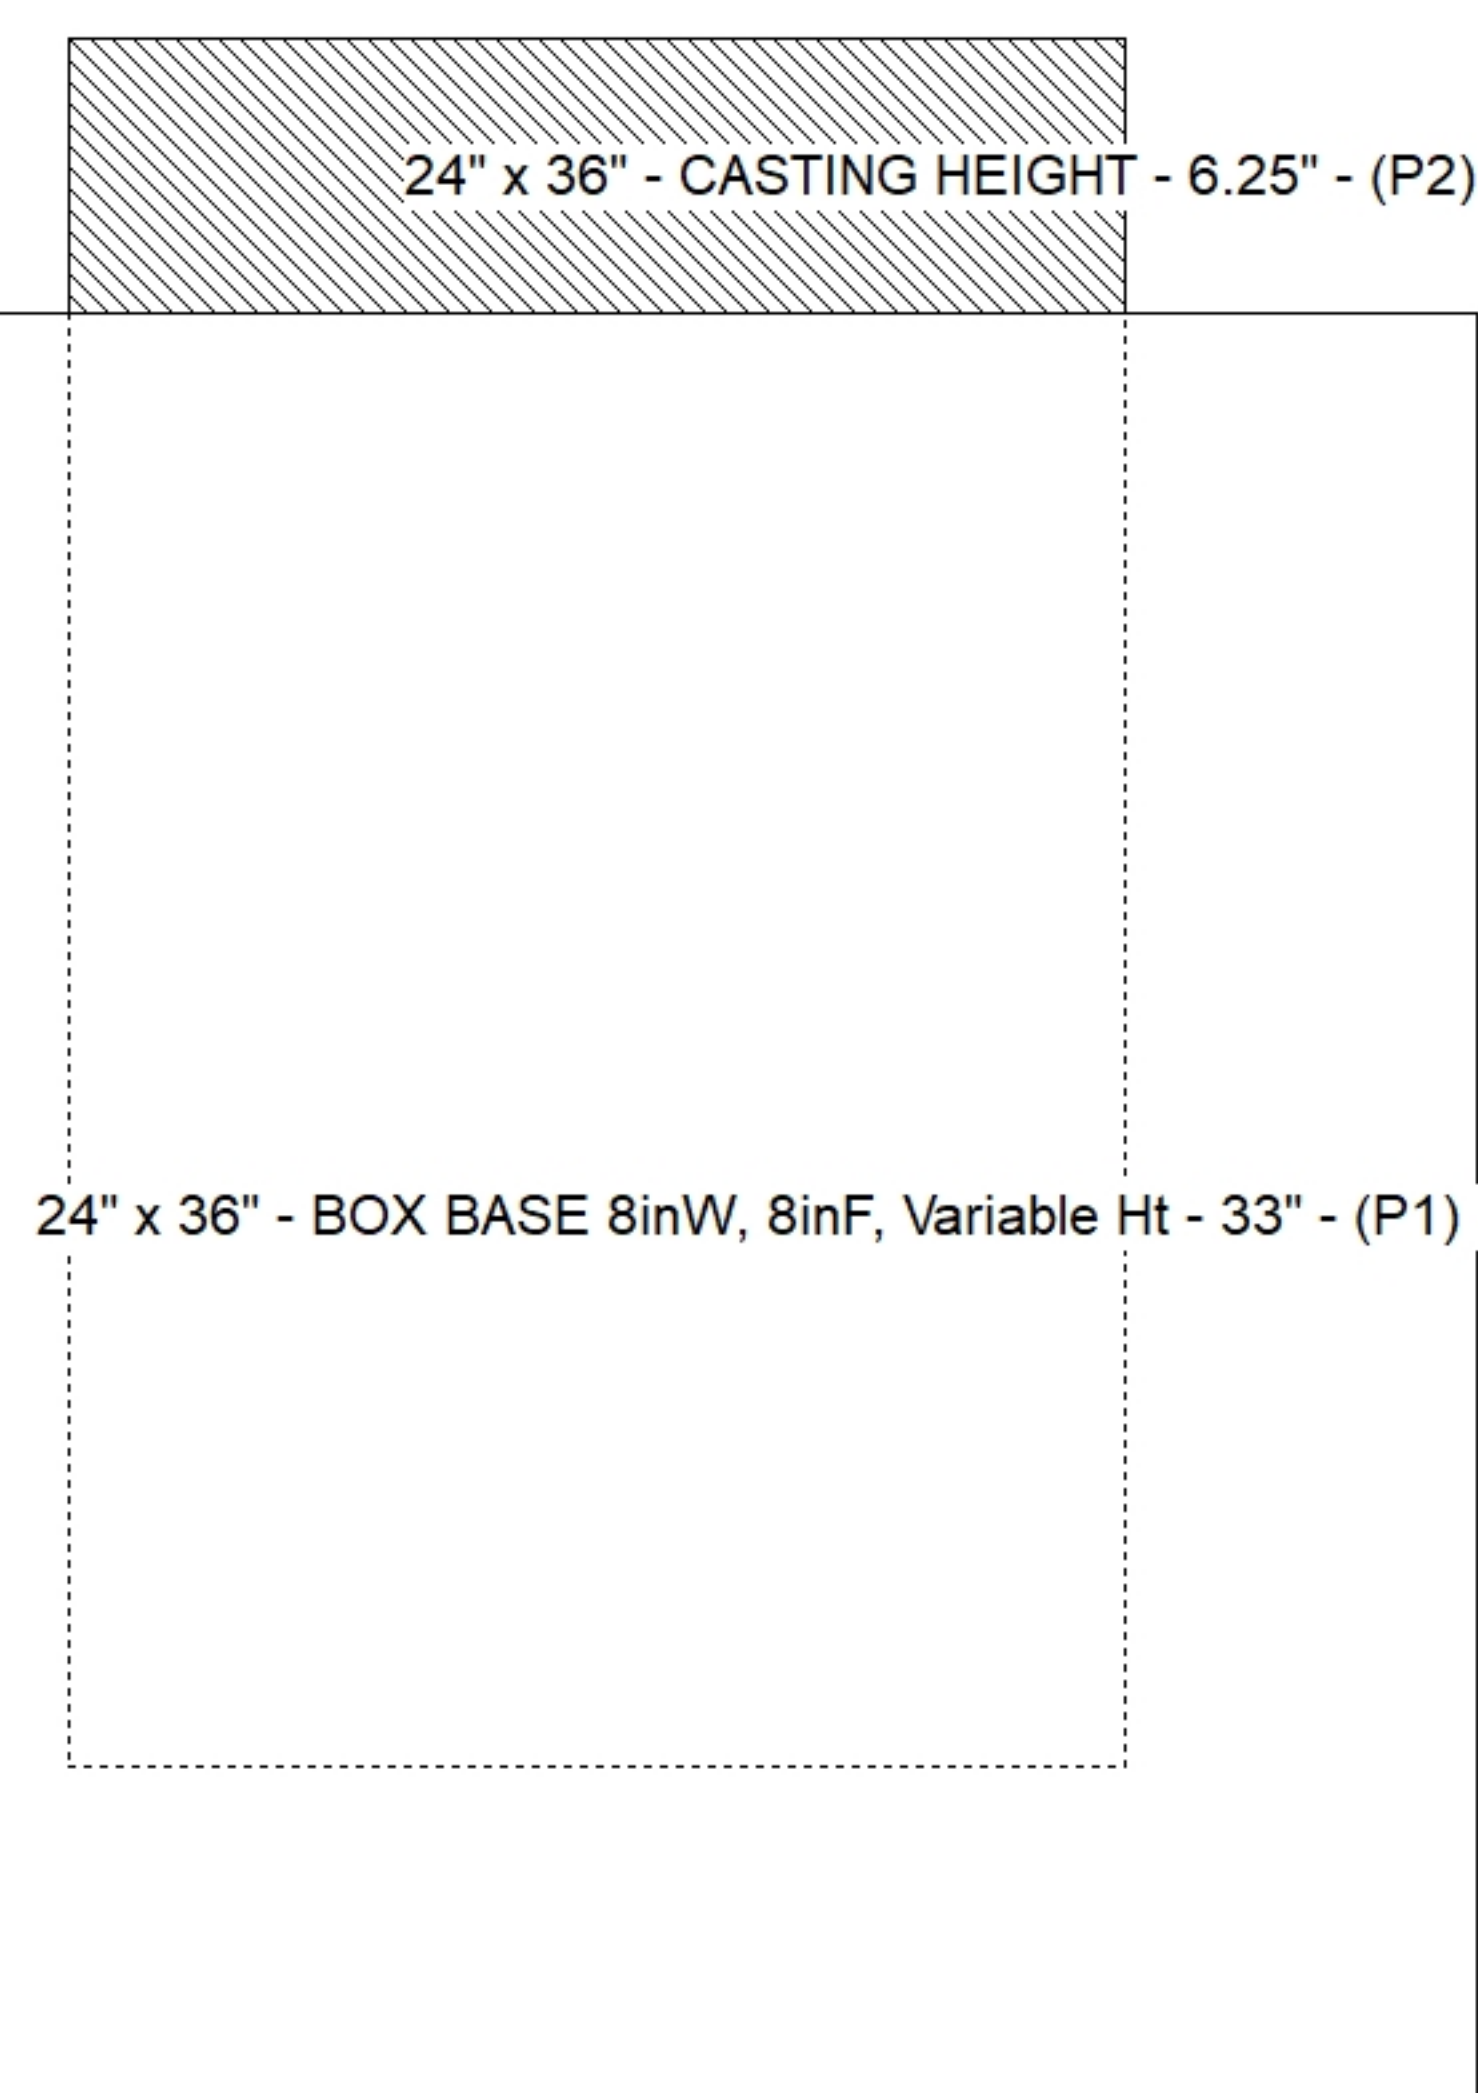

Default - Interior Dimensions

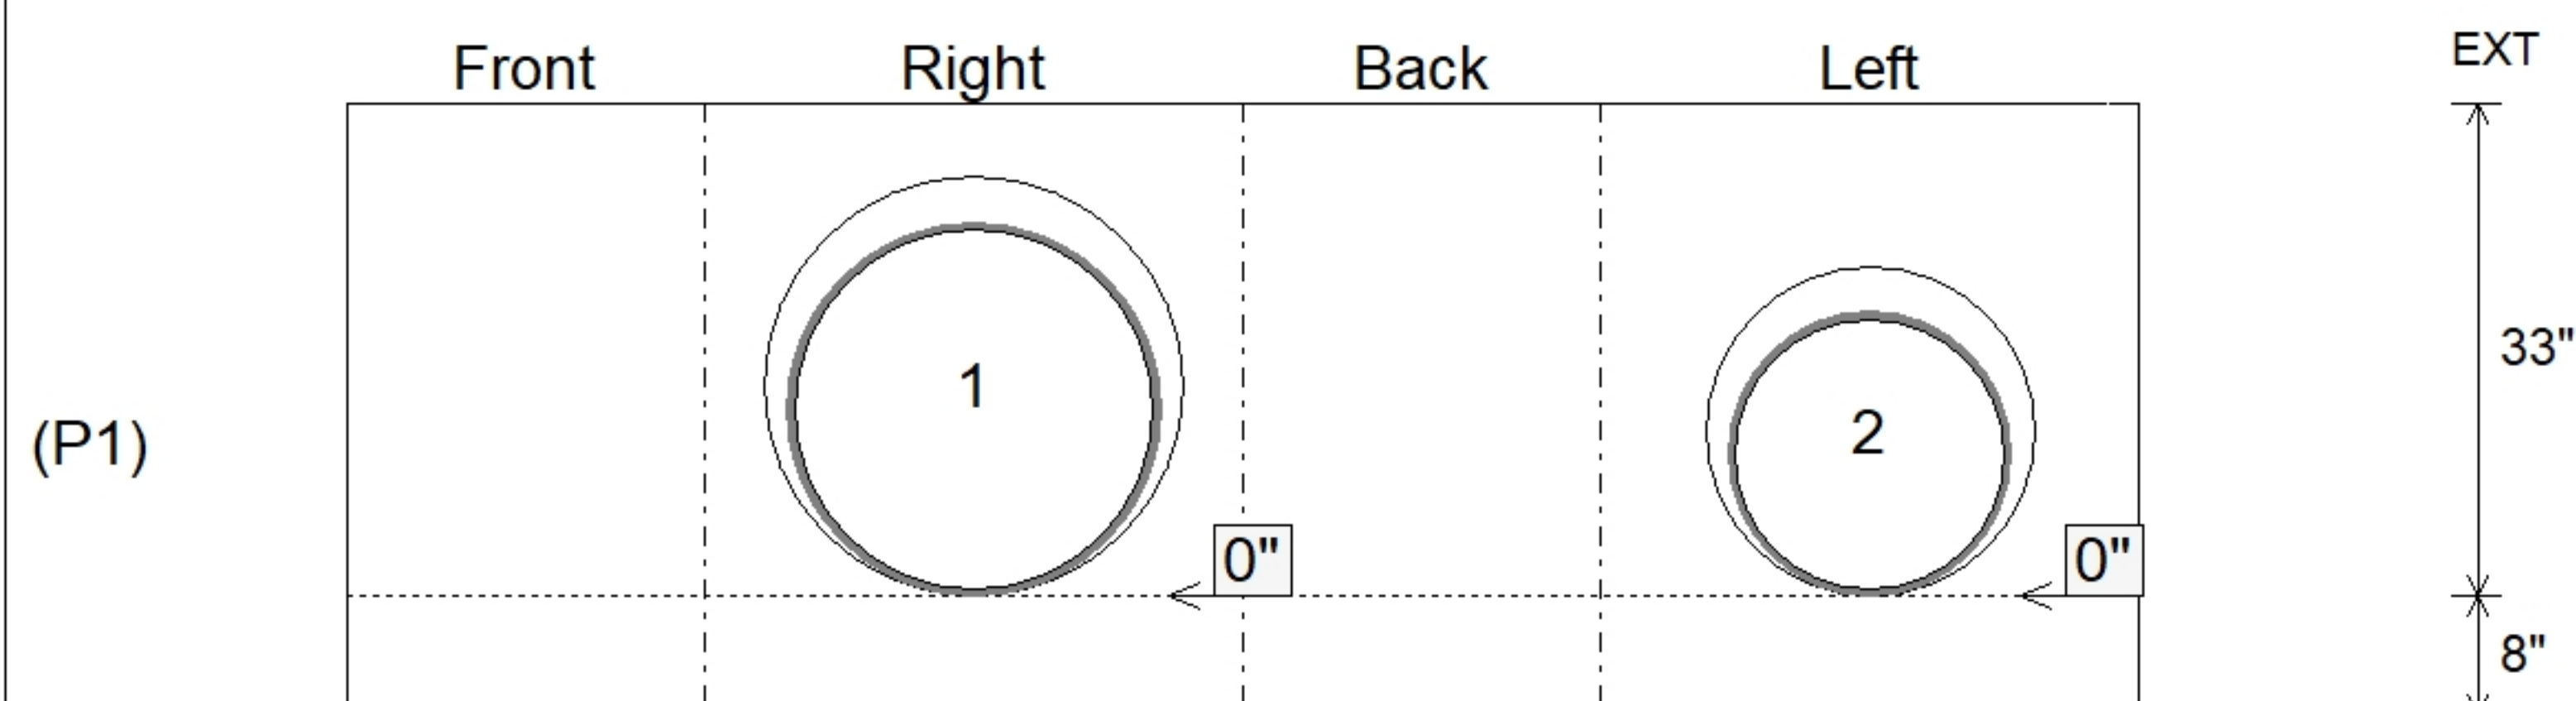

SUBMITTAL
APPROVED BY: