

Contractor: Winwater Hartford KY Co.

Plant: Beaver Dam



Size: 48"

Rim to Invert: 12.3'

Floor Height: 8"


Slack: 0.6"

- FLOOR (As .31) #5 BARS AT 12" C.C.E.W.

12) MH Step ML-10-TDS-NCR - 10"


0 | b

Structure Total: 14558 lb

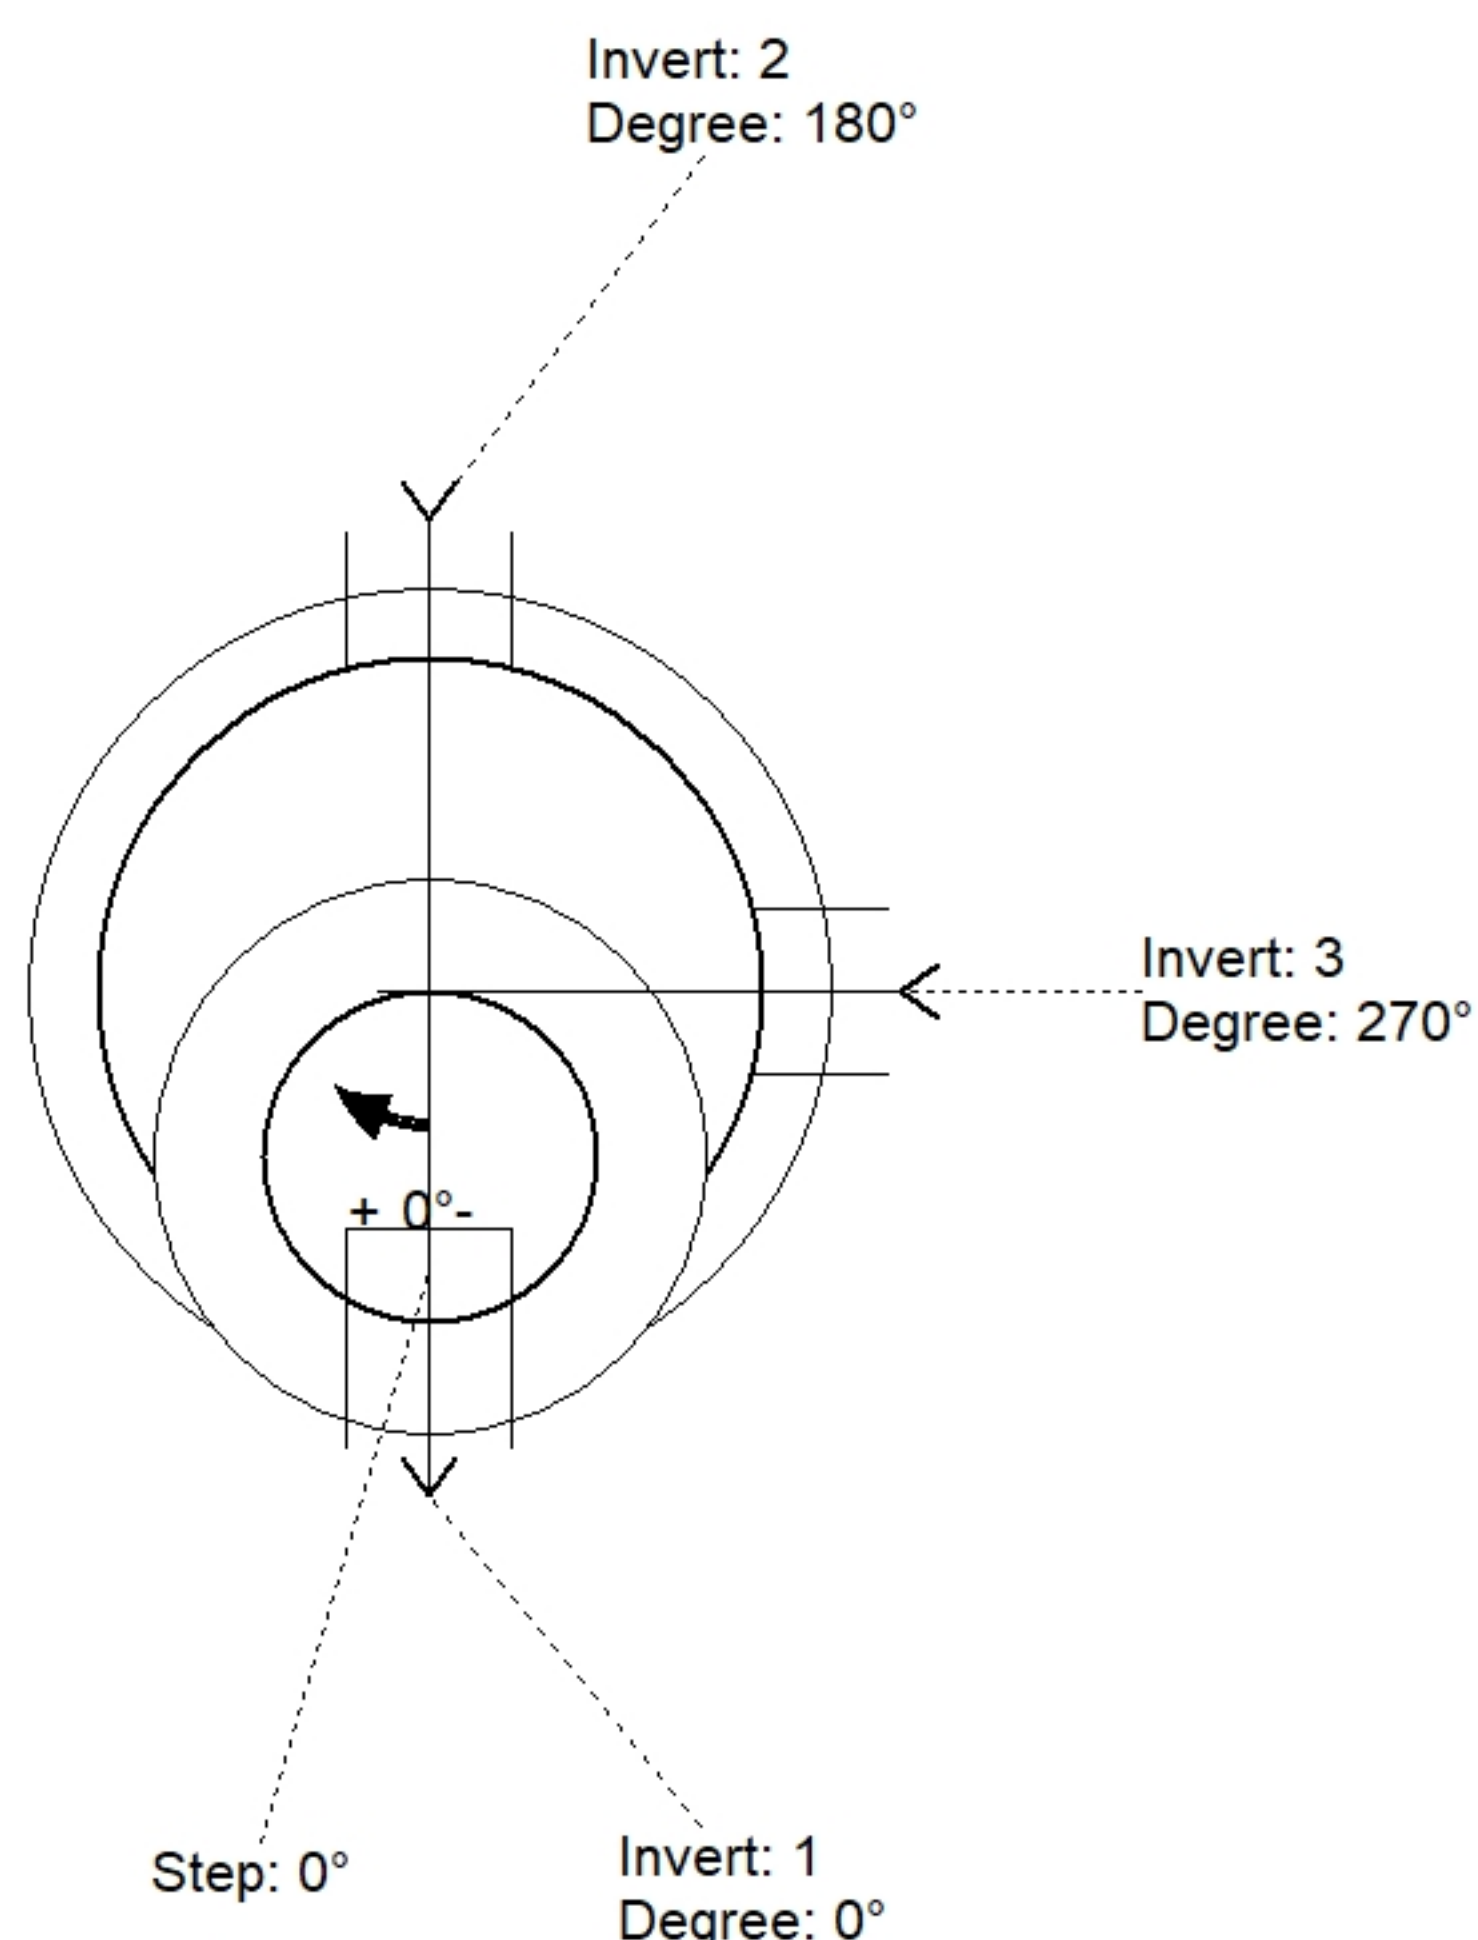

Position	Elev	Angle	Pipe	Pipe OD	Hole	Connector	Up (⌵)	Ref
Rim	401.5'							
Reducer								
Invert 1	389.2'	0°	8" PVC SDR35	8.5"	12"	PSX 12-08 NYLO	0"	P1
Invert 2	389.3'	180°	6" PVC SDR35	6.25"	12"	PSX 12-06 NYLO	0.2"	P1
Invert 3	389.3'	270°	6" PVC SDR35	6.25"	12"	PSX 12-06 NYLO	0.2"	P1
Invert 4								
Invert 5								
Invert 6								
Invert 7								
Invert 8								

Default - Interior Dimensions

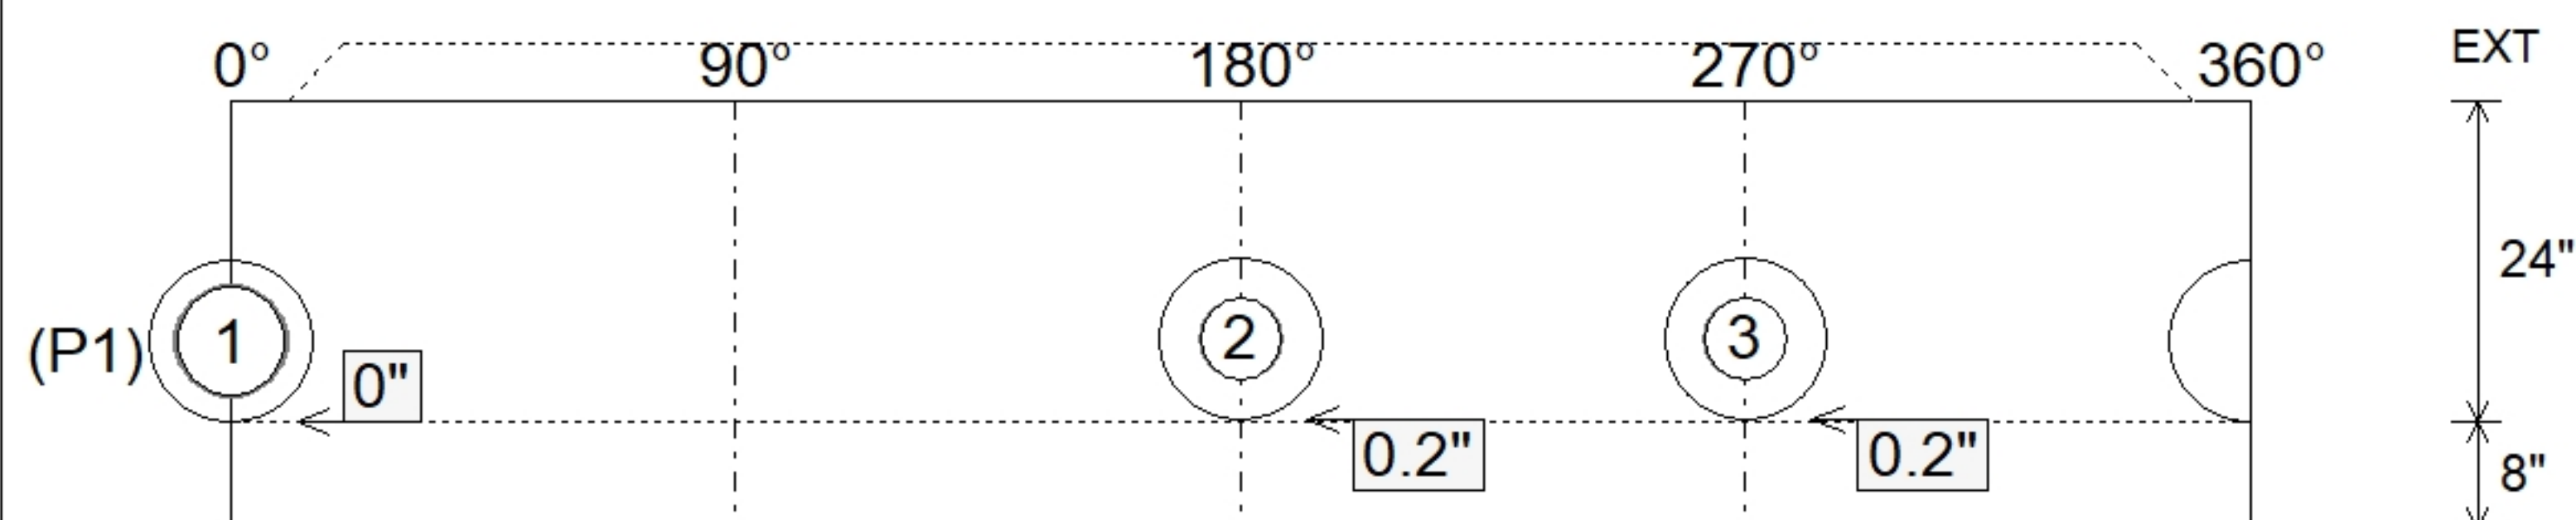

SUBMITTAL
APPROVED BY: