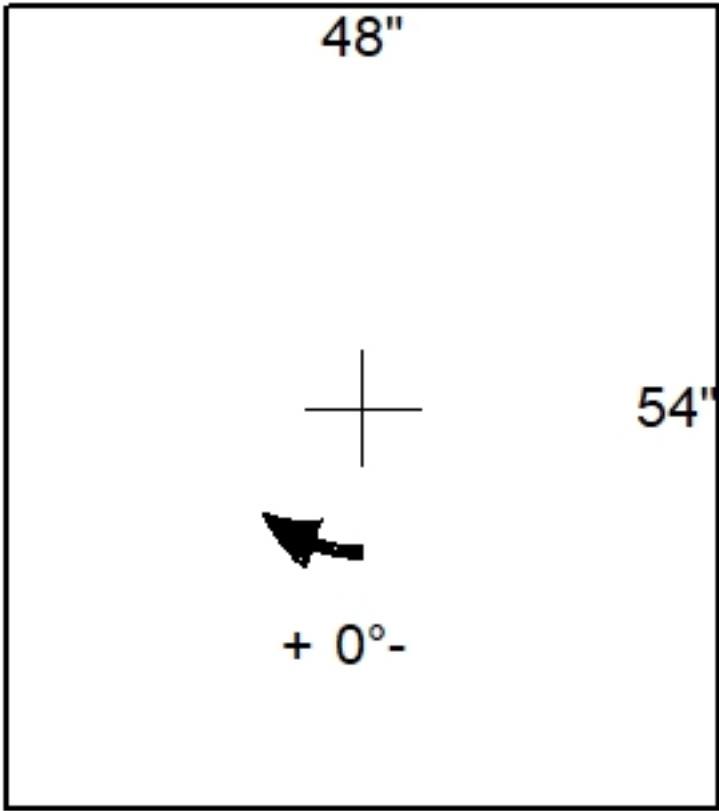
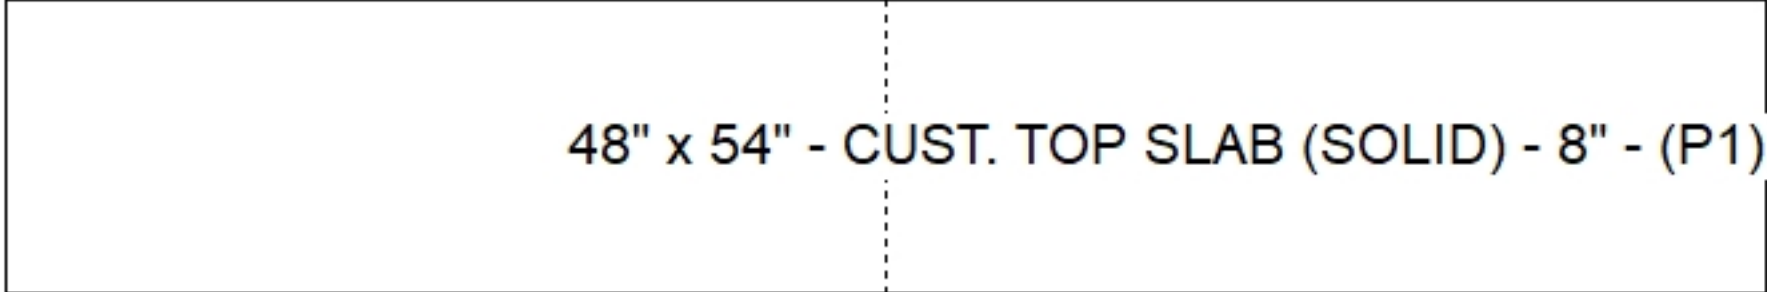


Job Name: 26-2643 - Sinking Creek WWTP Job Location: Somerset, KY Contractor: Pace Contracting, LLC				PC: T. Ryan TECH: Jared - F Plant: 100	
Structure ID: QL1 Spec: Custom Slabs Type: Cust. Top Slab (Solid) Size: 48" x 54" Rim: 1' Invert: 1' Rim to Invert: 0' Sump: 0" Floor (Top): 0' Floor Height: 0" Floor (Bot): 0' Overall Height: 0.667' Slack: 4"	
Structure Notes: . 1. PER ASTM C913 SPECIFICATIONS. 2. CONCRETE = 4,000 PSI AT 28 DAYS. . REINFORCING PER ASTM A615 (GRADE 60). - TOP SLAB (As .62) #5 BARS AT 6" C.C.E.W.				STRUCTURE SUMMARY: P1) 48" x 54" - CUST. TOP SLAB (SOLID) - 8"1740 lb Structure Total: 1740 lb	
				<table><tr><th>Position</th><th>Elev</th><th>Angle</th><th>Pipe</th><th>Pipe OD</th><th>Hole</th><th>Connector</th><th>Up ()</th><th>Ref</th></tr><tr><td>Rim</td><td>1'</td><td></td><td></td><td></td><td></td><td></td><td></td><td></td></tr><tr><td>Reducer</td><td></td><td></td><td></td><td></td><td></td><td></td><td></td><td></td></tr><tr><td>Invert 1</td><td></td><td></td><td></td><td></td><td></td><td></td><td></td><td></td></tr><tr><td>Invert 2</td><td></td><td></td><td></td><td></td><td></td><td></td><td></td><td></td></tr><tr><td>Invert 3</td><td></td><td></td><td></td><td></td><td></td><td></td><td></td><td></td></tr><tr><td>Invert 4</td><td></td><td></td><td></td><td></td><td></td><td></td><td></td><td></td></tr><tr><td>Invert 5</td><td></td><td></td><td></td><td></td><td></td><td></td><td></td><td></td></tr><tr><td>Invert 6</td><td></td><td></td><td></td><td></td><td></td><td></td><td></td><td></td></tr><tr><td>Invert 7</td><td></td><td></td><td></td><td></td><td></td><td></td><td></td><td></td></tr><tr><td>Invert 8</td><td></td><td></td><td></td><td></td><td></td><td></td><td></td><td></td></tr></table>					Position	Elev	Angle	Pipe	Pipe OD	Hole	Connector	Up ()	Ref	Rim	1'								Reducer									Invert 1									Invert 2									Invert 3									Invert 4									Invert 5									Invert 6									Invert 7									Invert 8										
Position	Elev	Angle	Pipe	Pipe OD	Hole	Connector	Up ()	Ref	
Rim	1'	
Reducer	
Invert 1	
Invert 2	
Invert 3	
Invert 4	
Invert 5	
Invert 6	
Invert 7	
Invert 8	
				Default - Interior Dimensions (P1) <table><tr><td>Front</td><td>Right</td><td>Back</td><td>Left</td><td>EXT</td></tr><tr><td colspan="4"> </td><td> 8" </td></tr></table>					Front	Right	Back	Left	EXT					8"	
Front	Right	Back	Left	EXT	
				8"	
Submittal Drawing 9/24/2026 12:10:53 PM				SUBMITTAL APPROVED BY:	