



Floor (Bot): 642.023'
Overall Height: 3.667'
Slack: 0.36"


Structure Total: 4629 lb

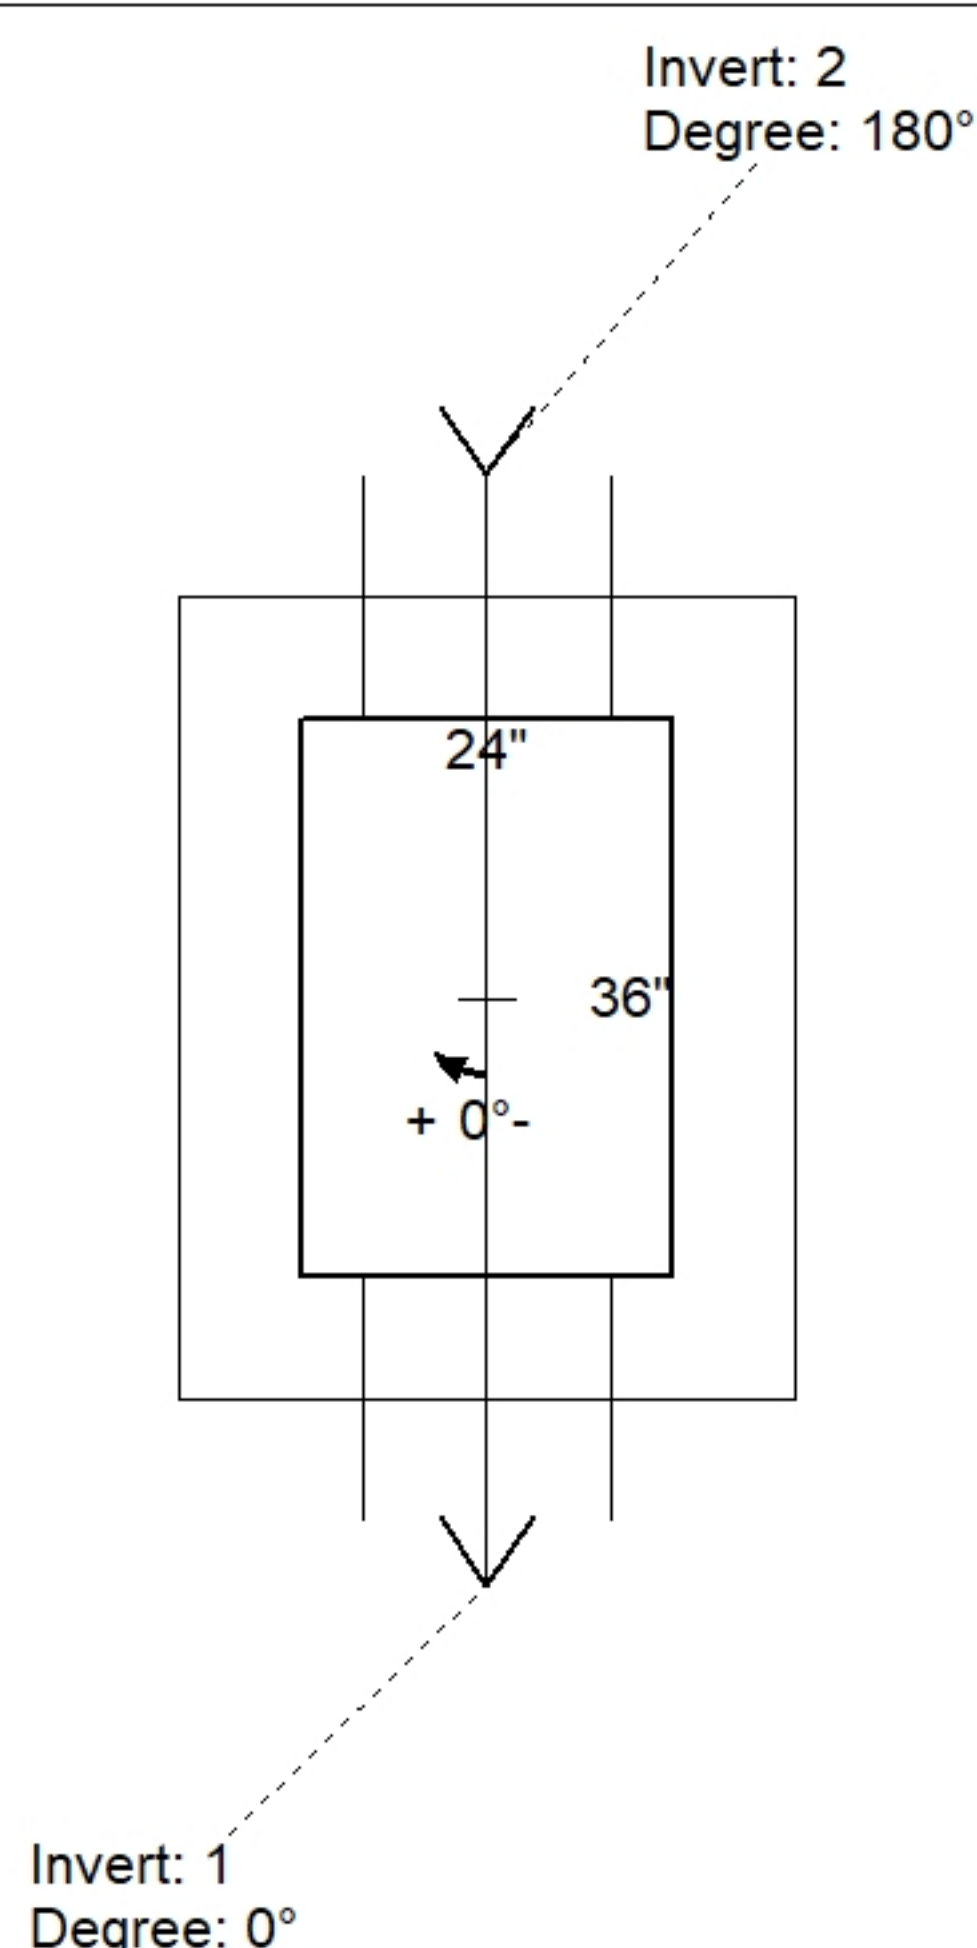

Position	Elev	Angle	Pipe	Pipe OD	Hole	Connector	Up ()	Ref
Rim	645.72'							
Reducer								
Invert 1	642.69'	0°	12" HDPE	14.5"	16"	Hole 16	-1.25"	P1
Invert 2	642.69'	180°	12" HDPE	14.5"	16"	Hole 16	-1.25"	P1
Invert 3								
Invert 4								
Invert 5								
Invert 6								
Invert 7								
Invert 8								

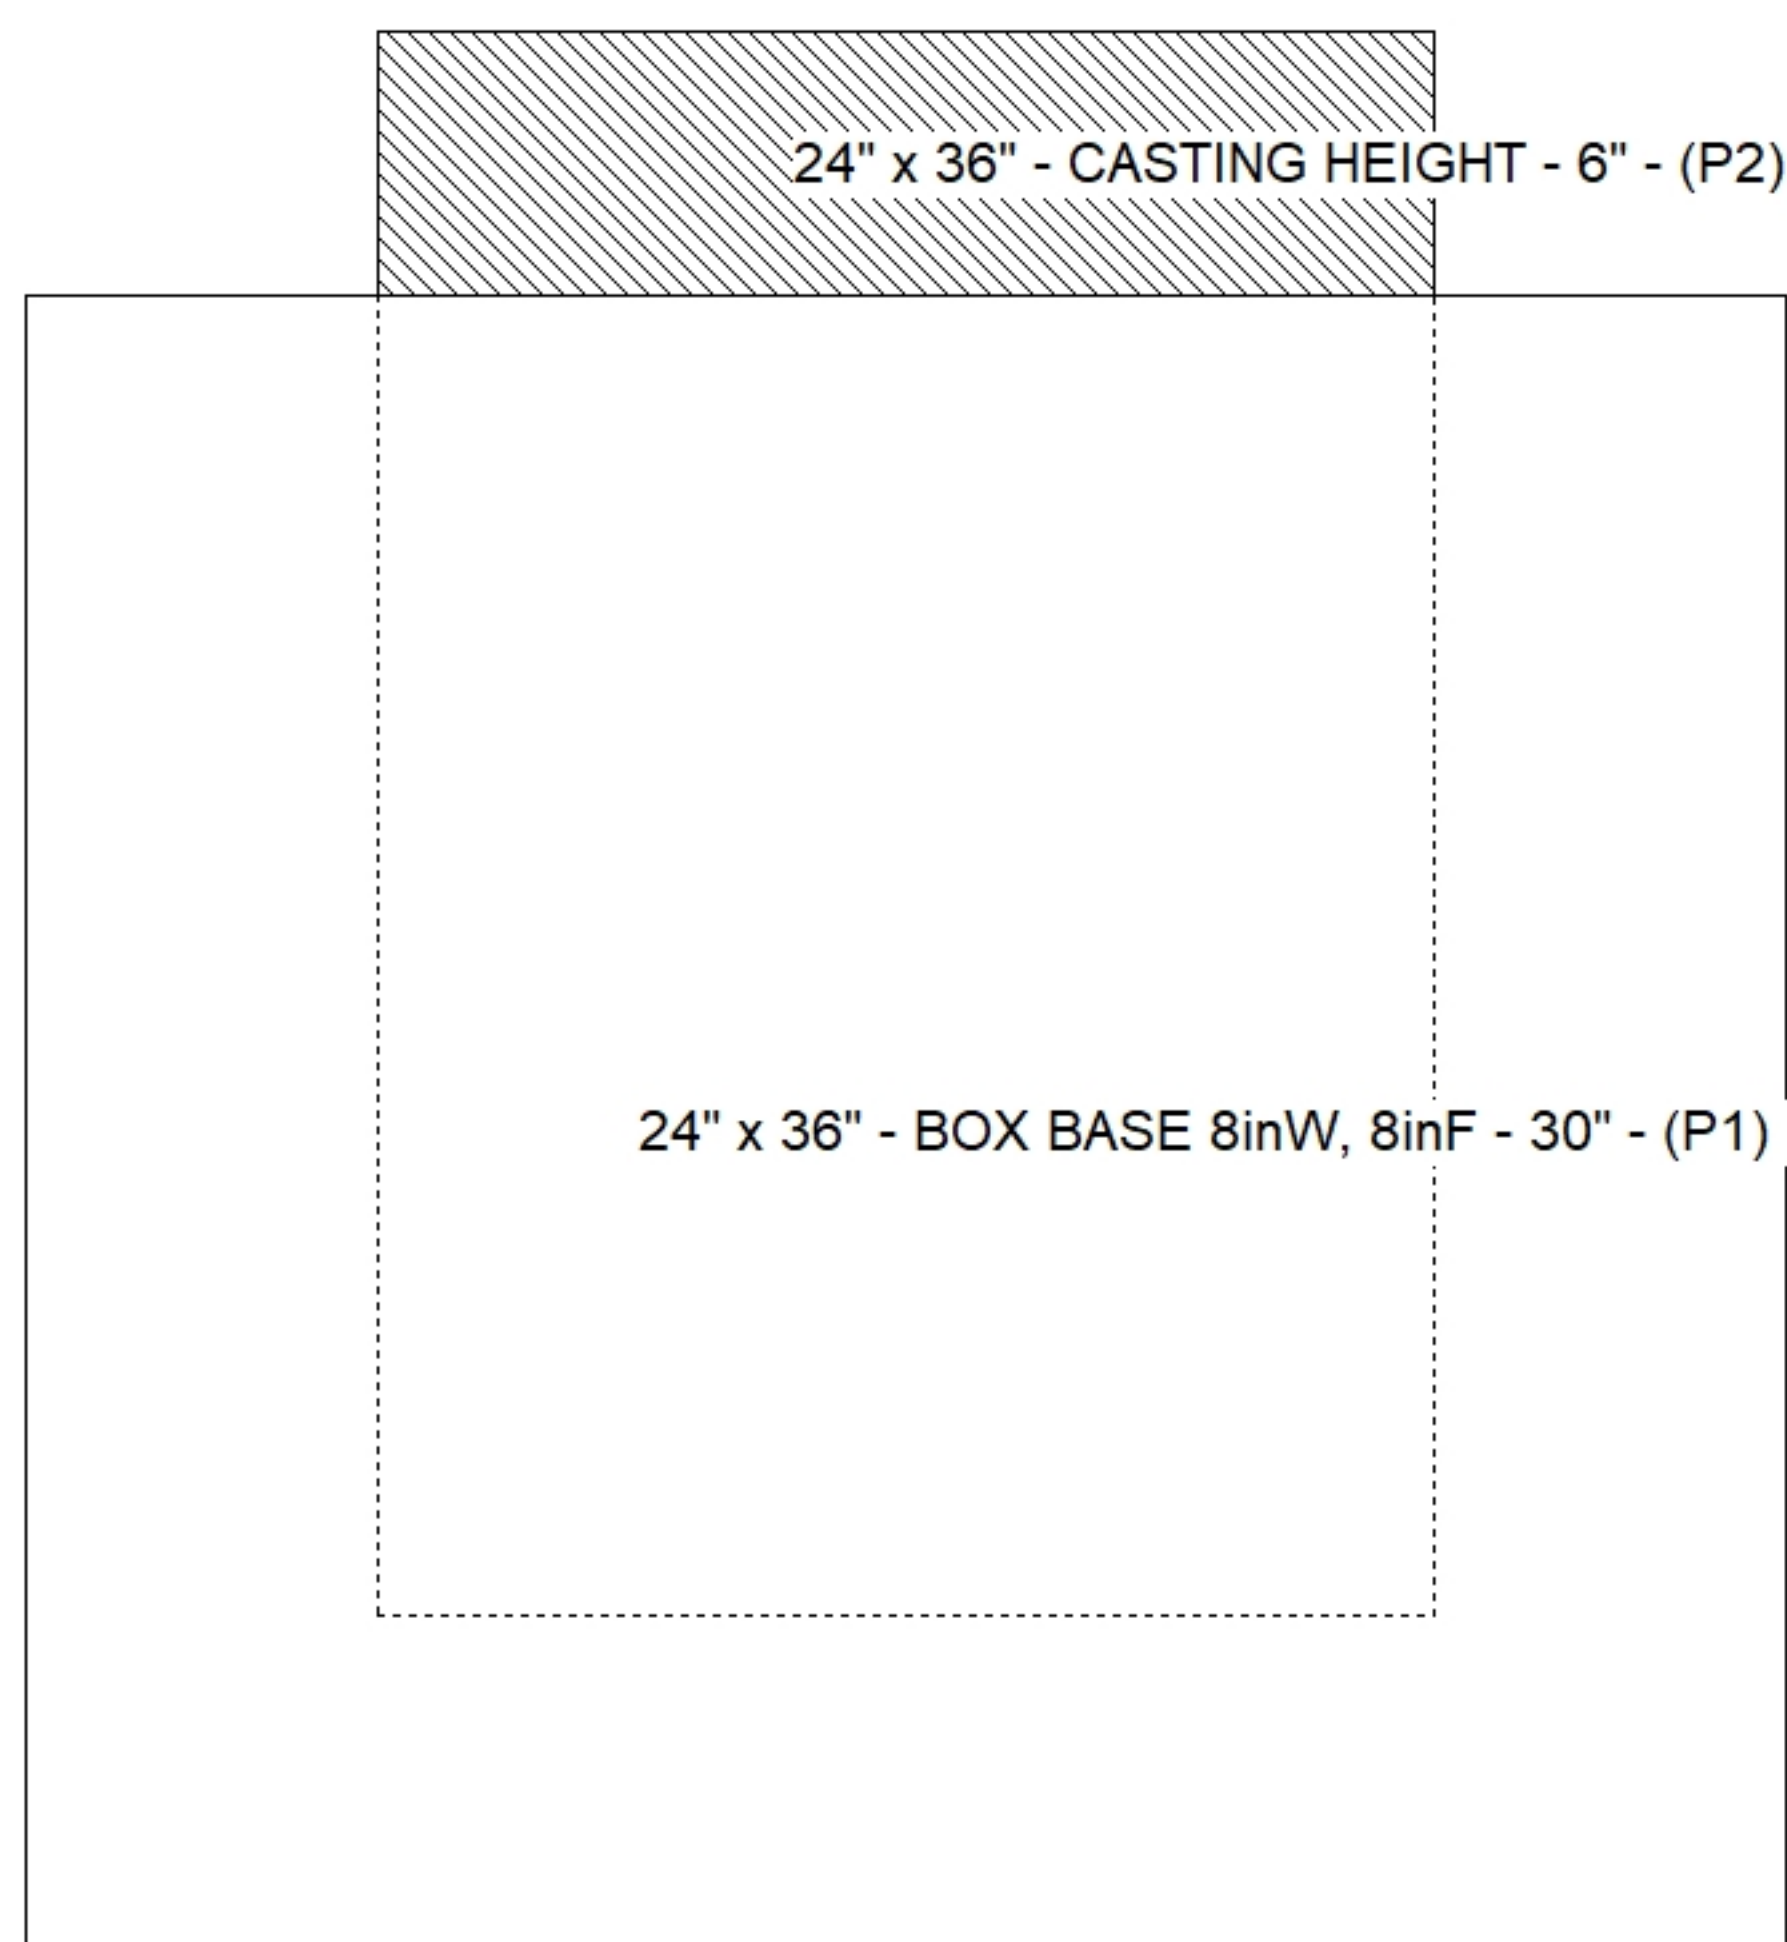

Default - Interior Dimensions

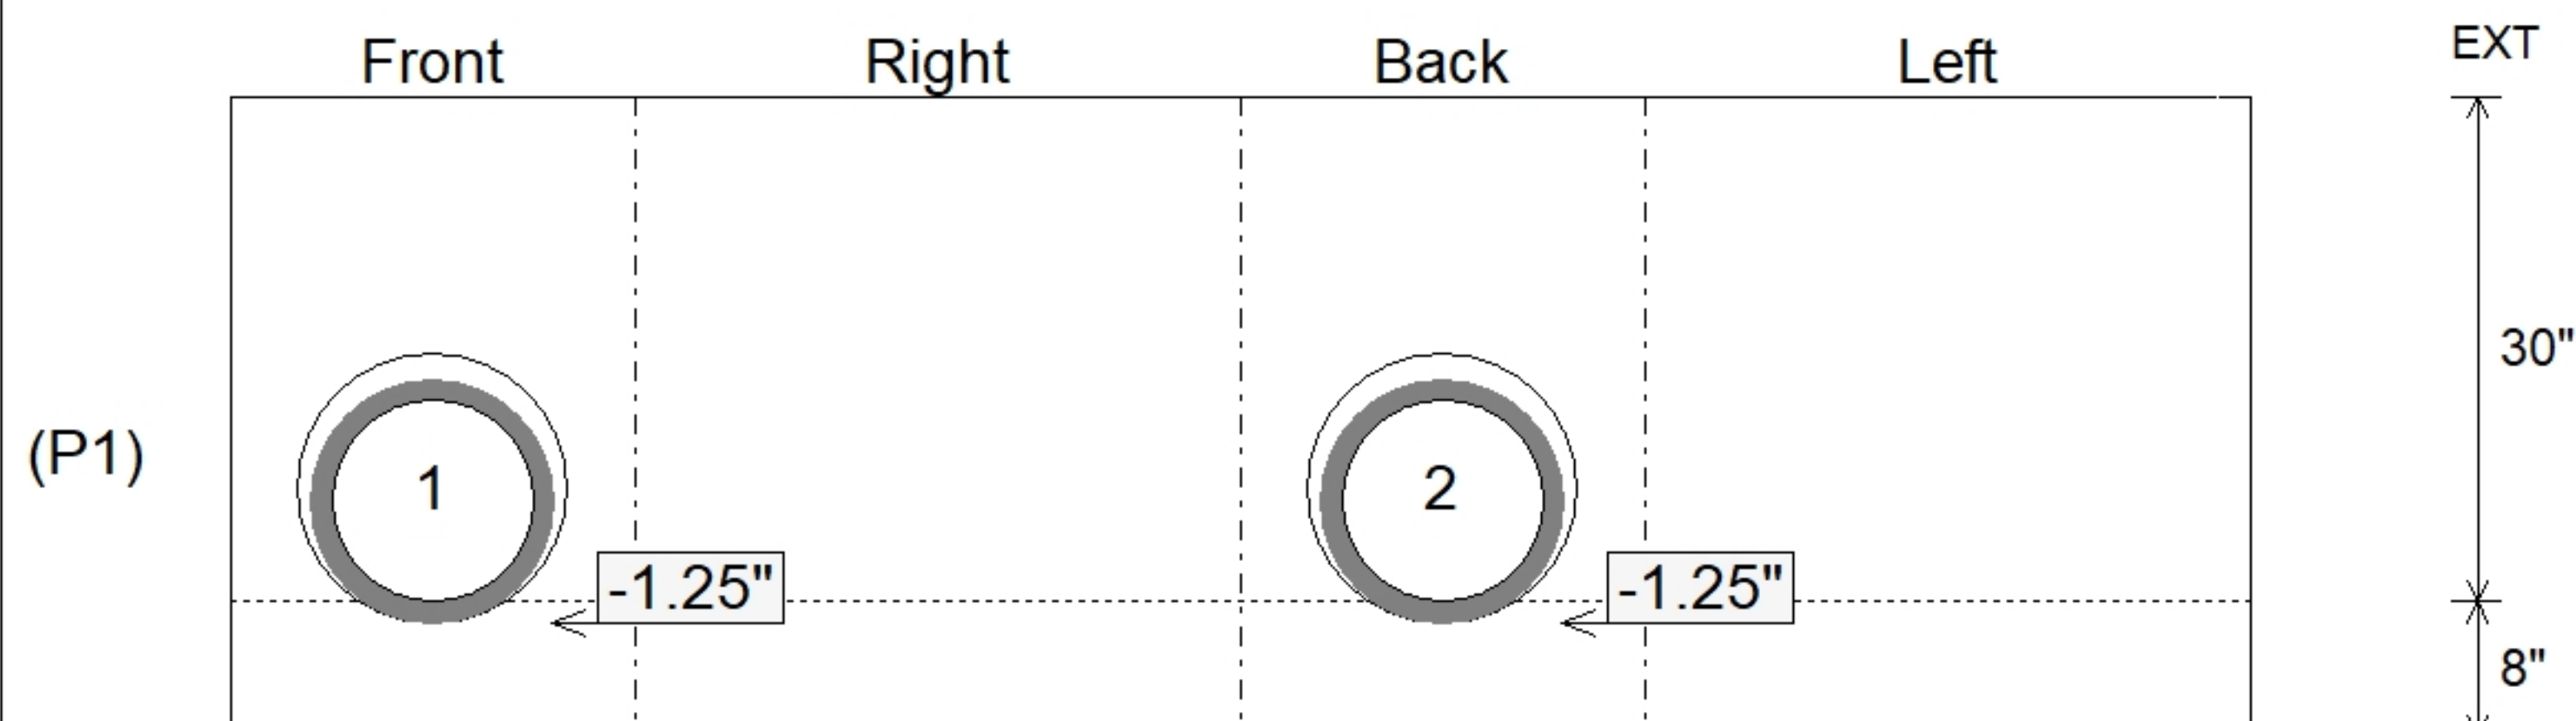

SUBMITTAL
APPROVED BY: