






Floor (Bot): 641.403'
Overall Height: 4.25'
Slack: 0.92"

Structure Total: 5460 lb

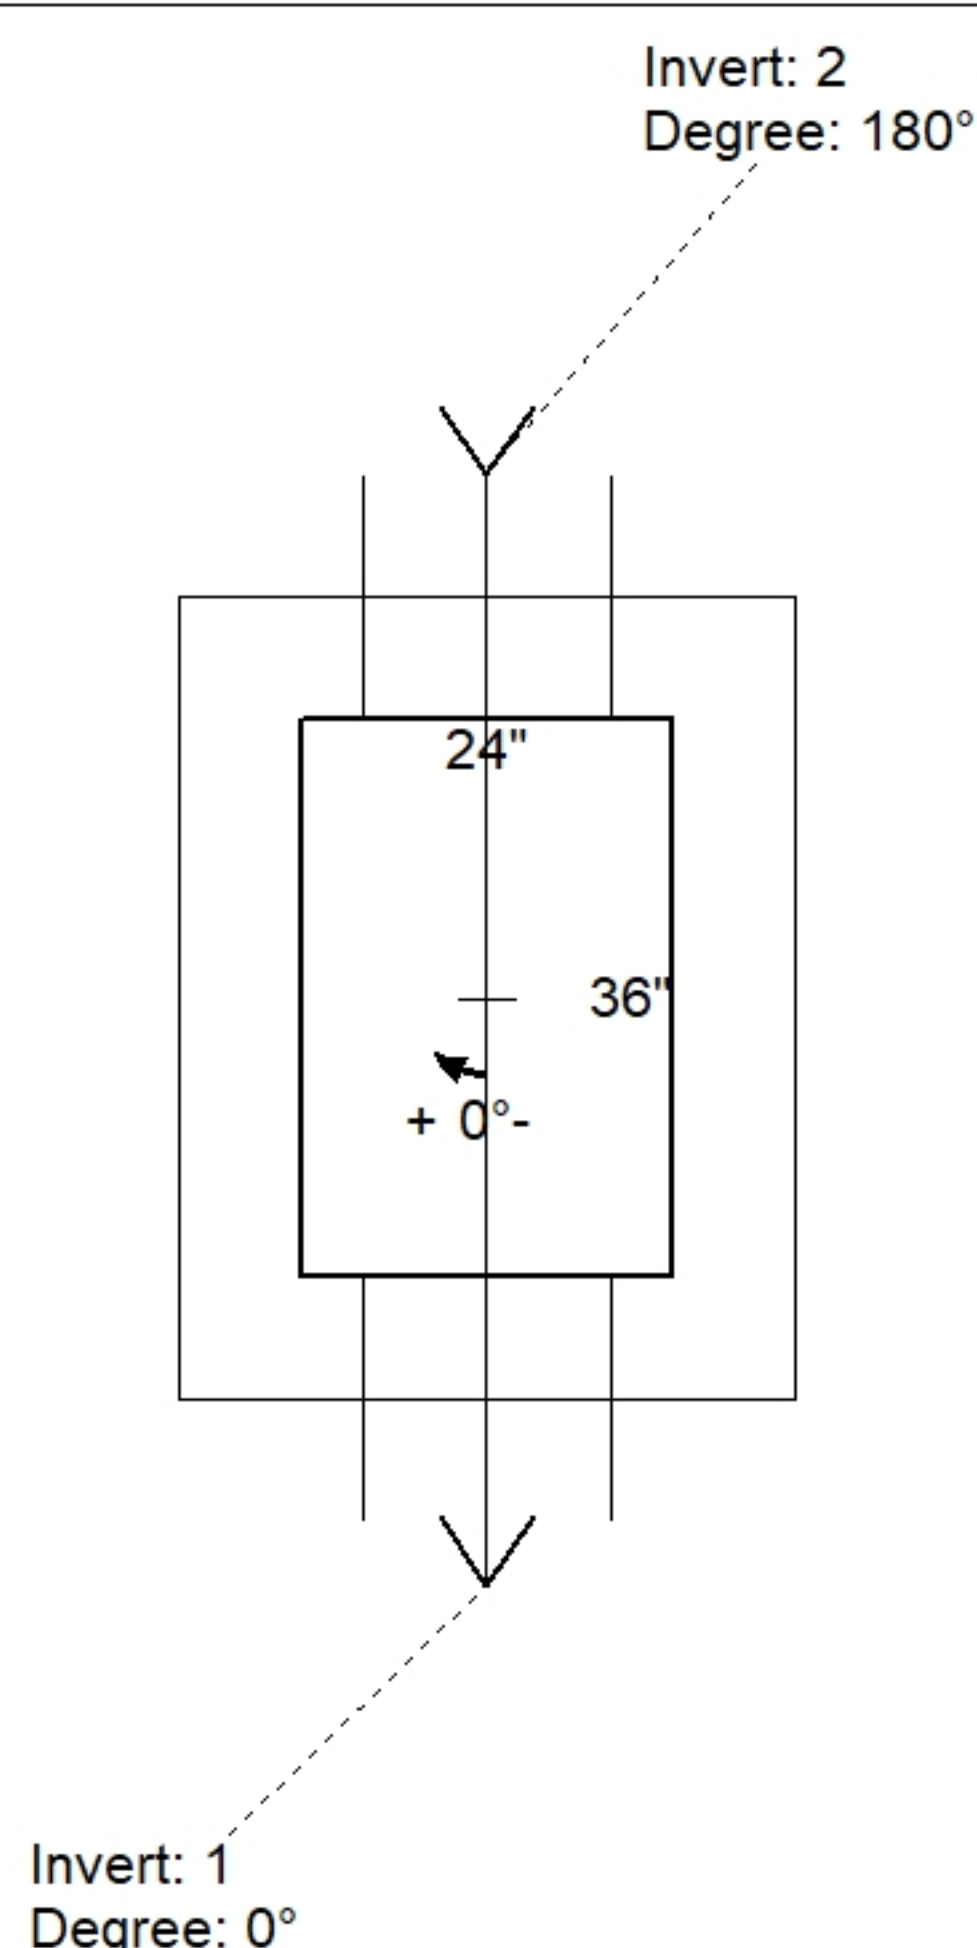

Position	Elev	Angle	Pipe	Pipe OD	Hole	Connector	Up ()	Ref
Rim	645.73'							
Reducer								
Invert 1	642.07'	0°	12" HDPE	14.5"	16"	Hole 16	-1.25"	P1
Invert 2	642.07'	180°	12" HDPE	14.5"	16"	Hole 16	-1.25"	P1
Invert 3								
Invert 4								
Invert 5								
Invert 6								
Invert 7								
Invert 8								

Default - Interior Dimensions

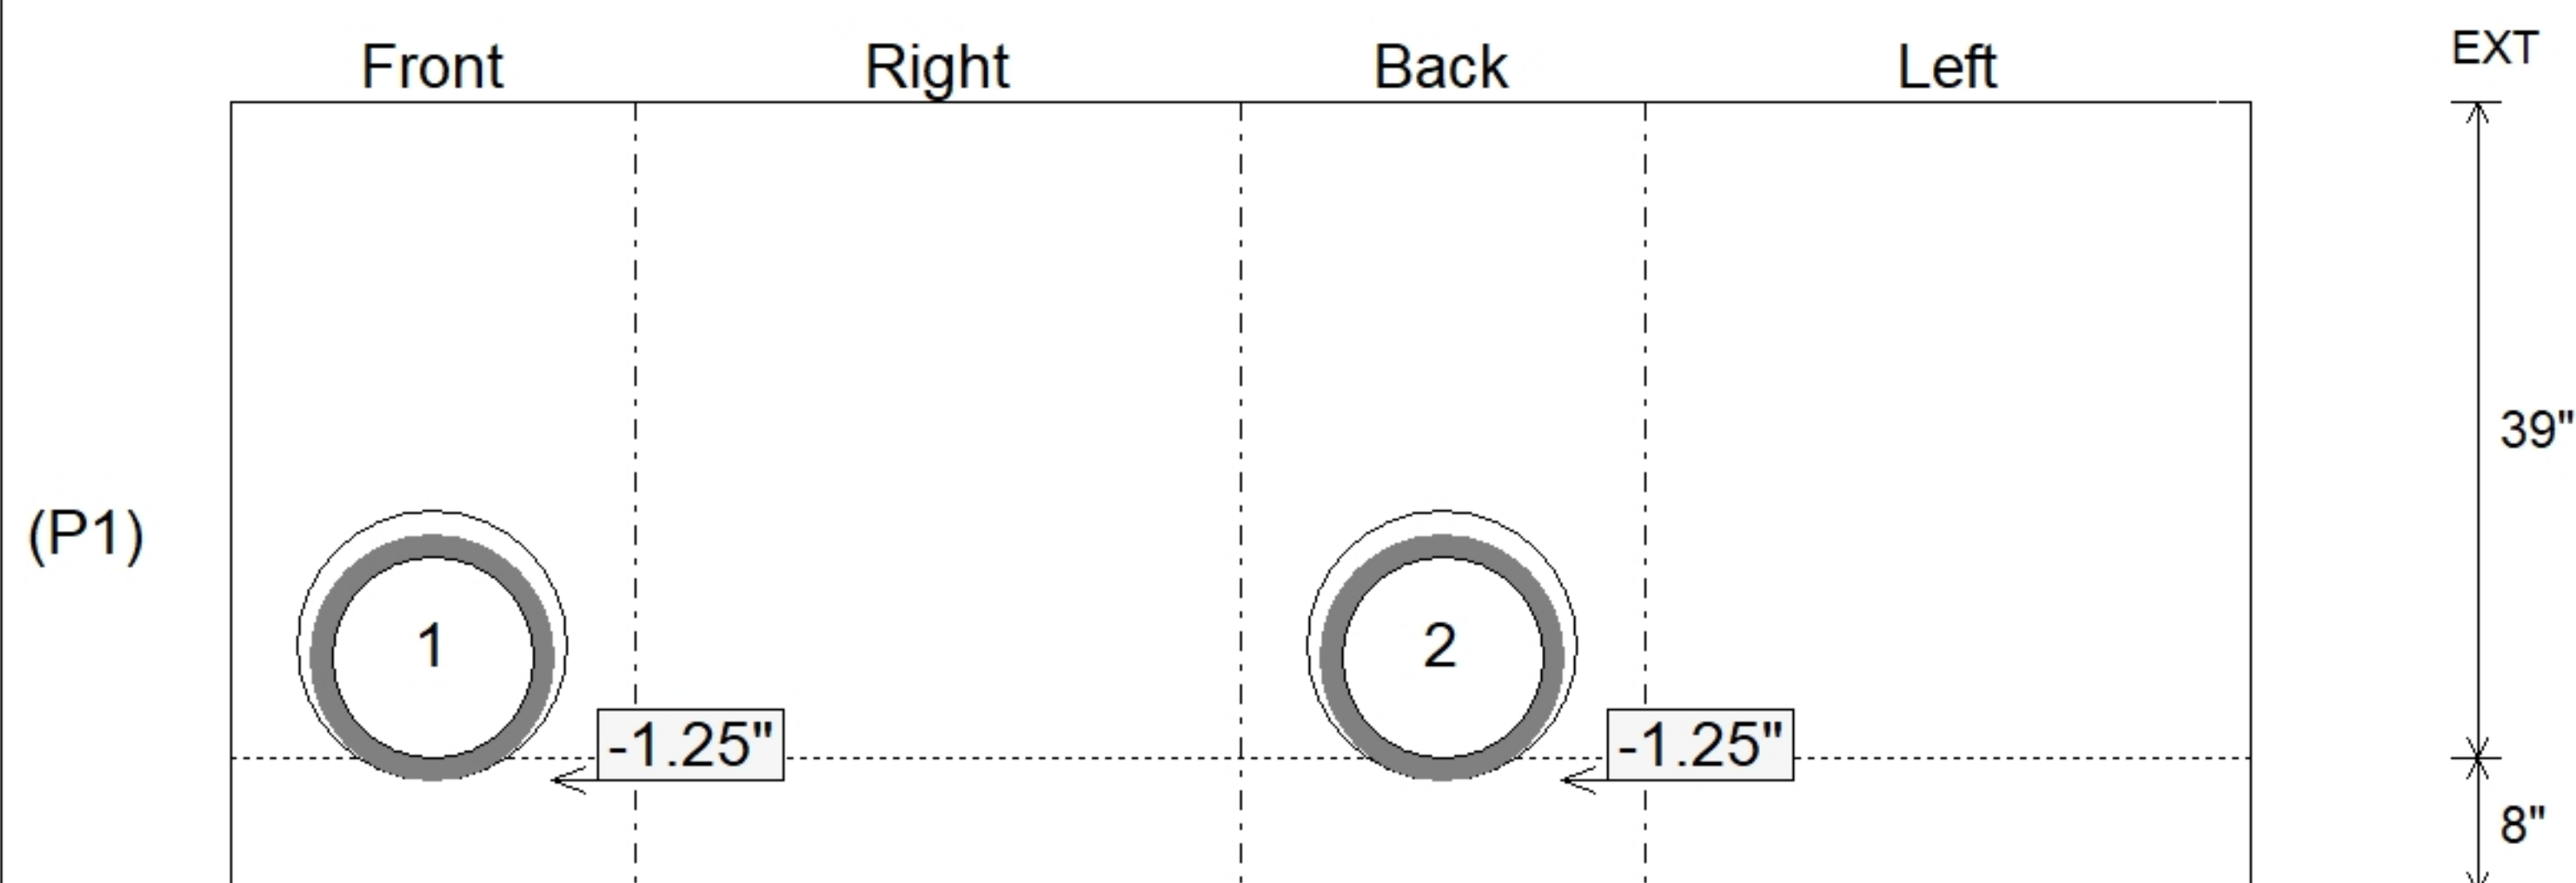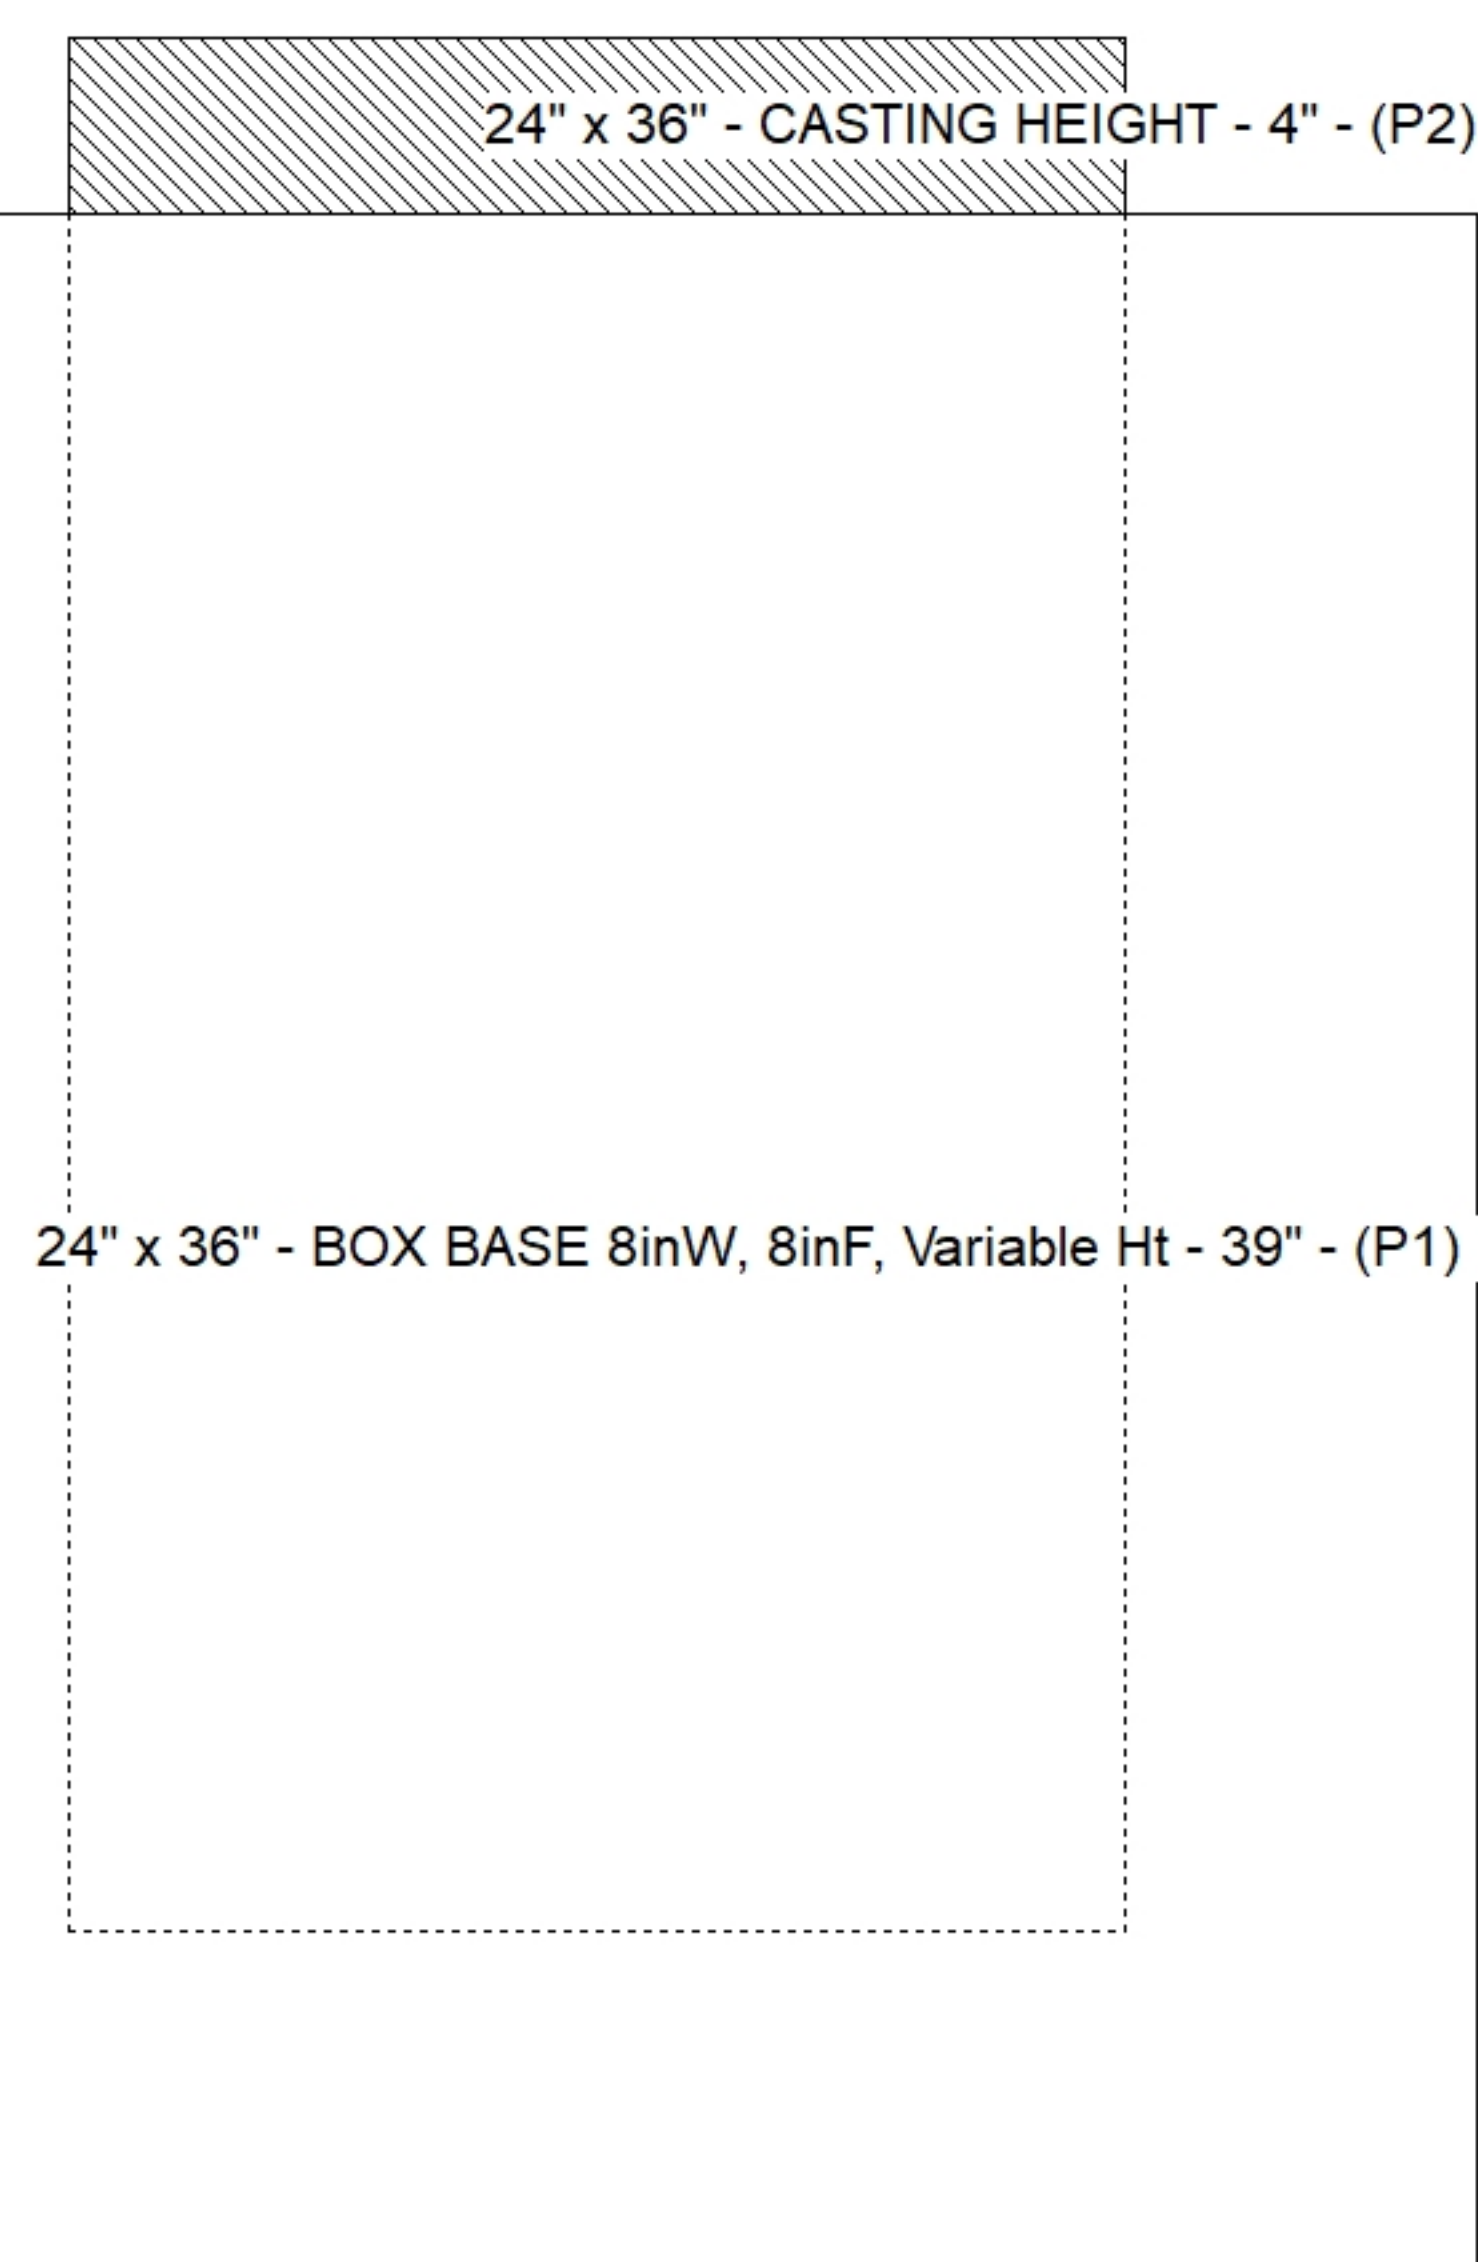

SUBMITTAL
APPROVED BY: