

Contractor: Winwater Hartford KY Co.

TECH: J. Horsley

Plant: 100



Size: 24" x 48"

Rim to Invert: 1'


Floor Height: 12"

Slack: 0.12"

- FLOOR (As .31) #5 BARS AT 12" C.C.E.W.



0 lb

Structure Total: 3909 lb

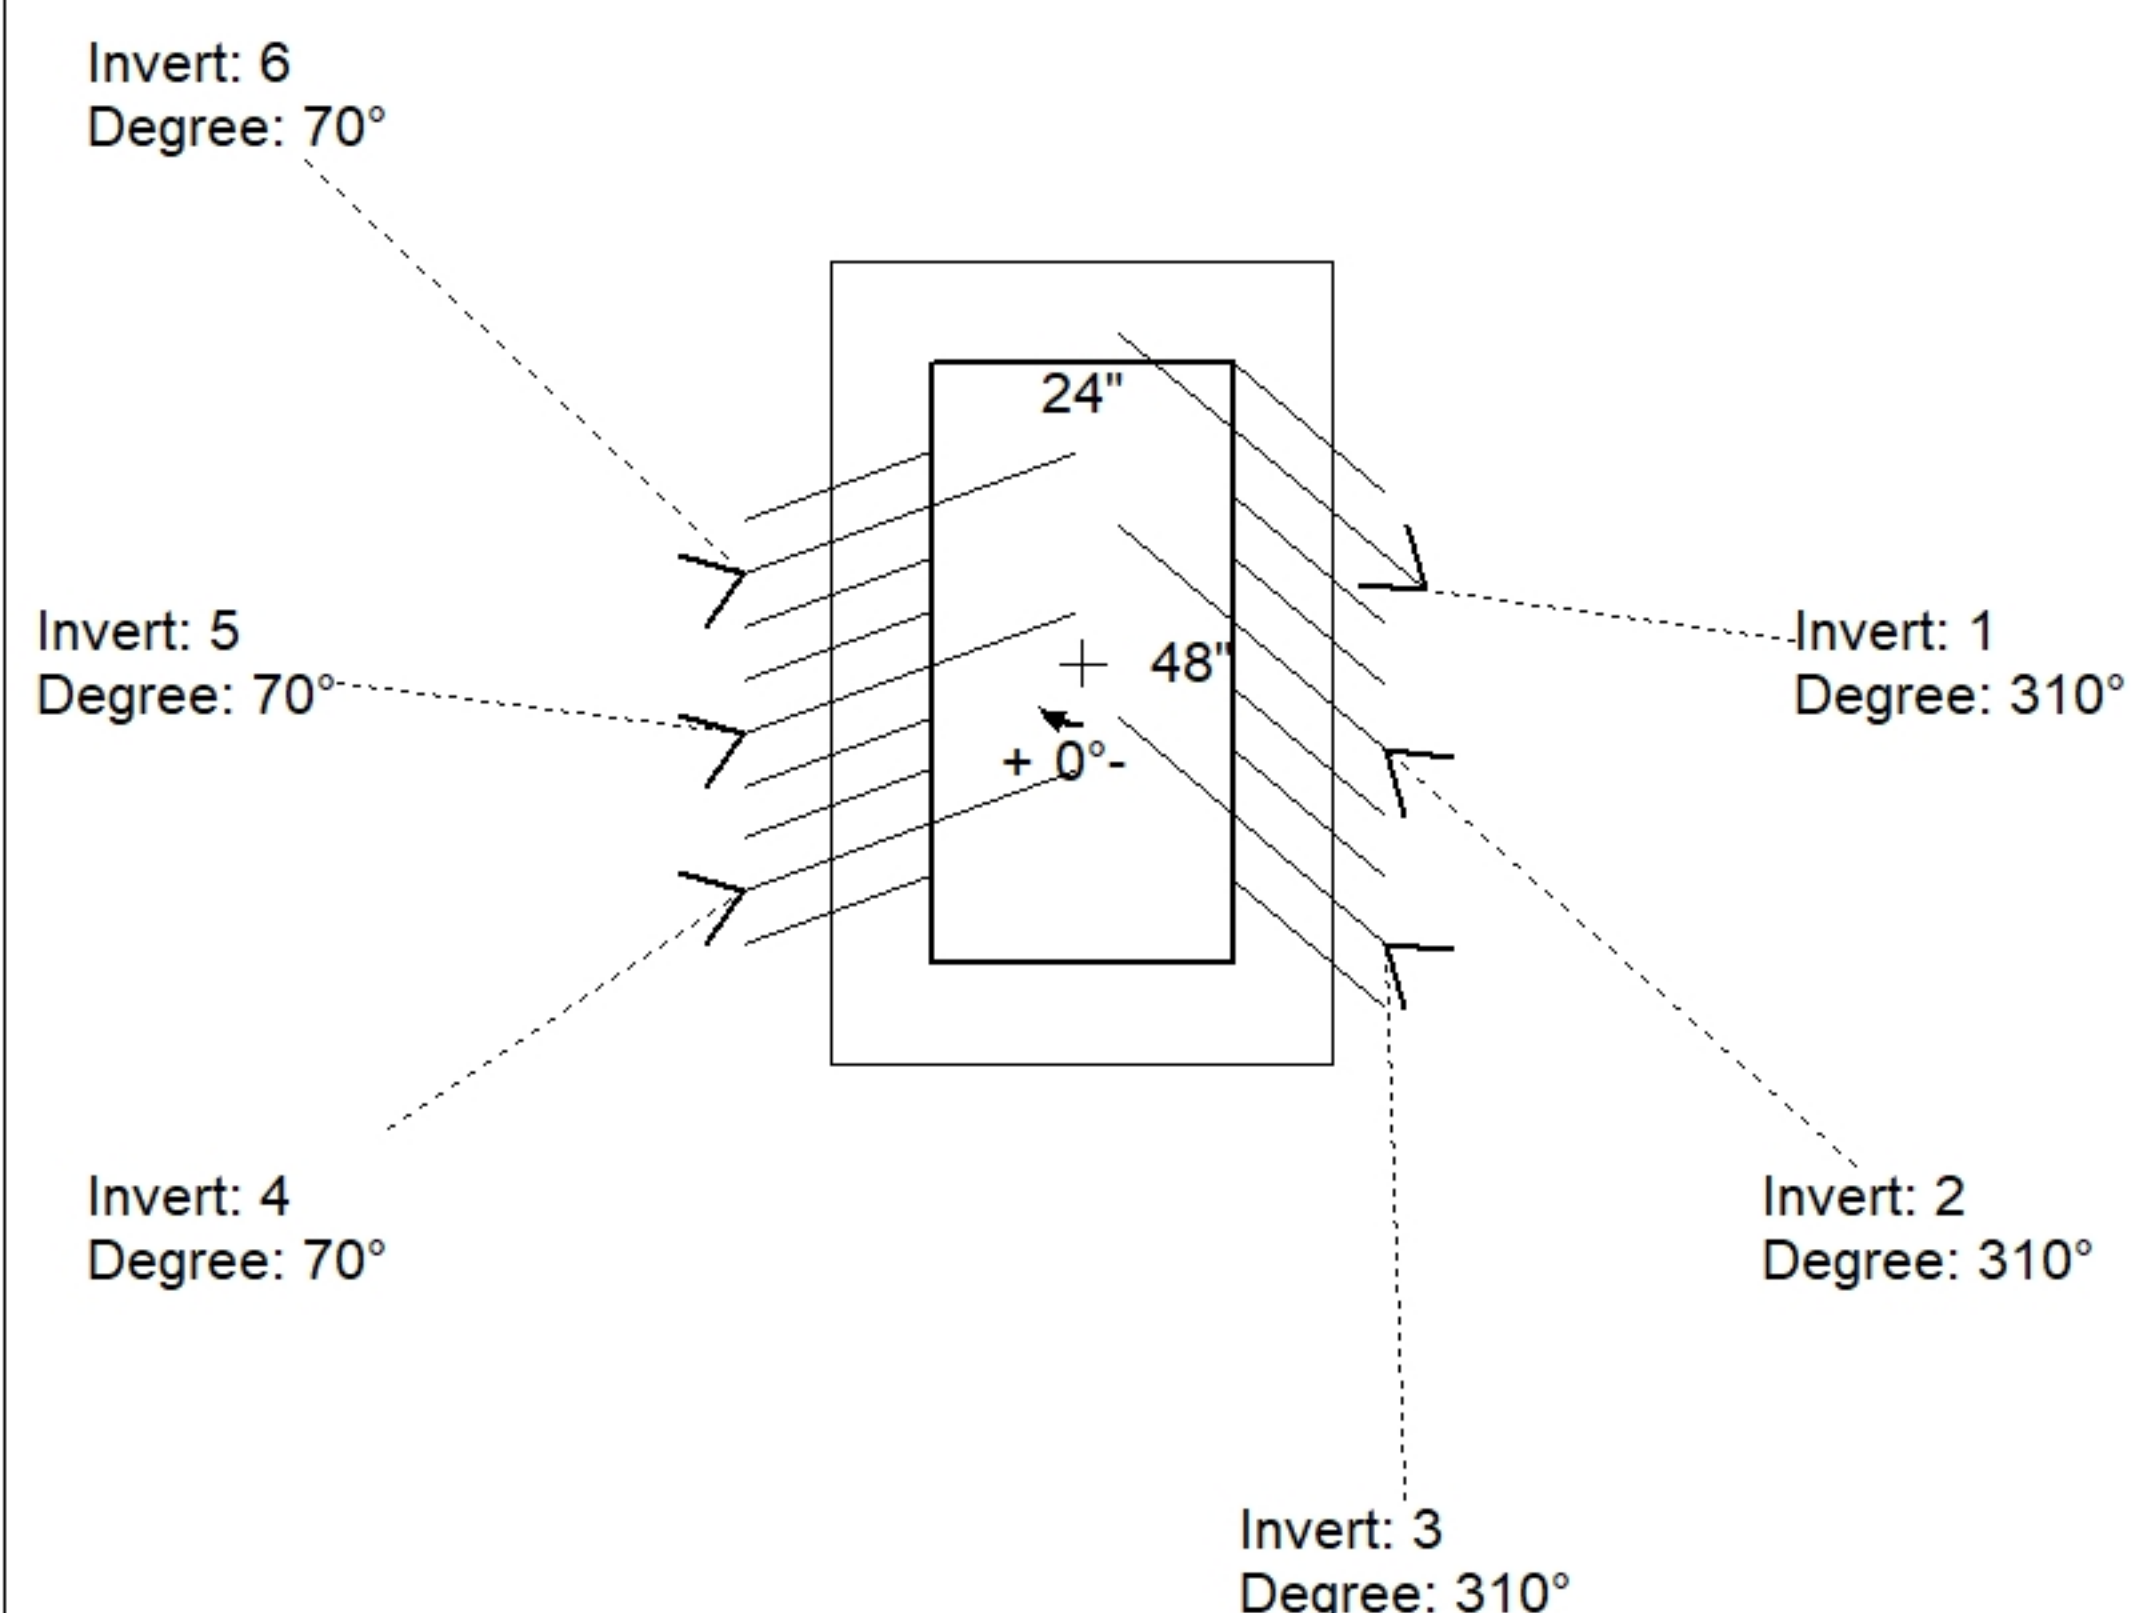

Position	Elev	Angle	Pipe	Pipe OD	Hole	Connector	Up ()	Ref
Rim	401.05'							
Reducer								
Invert 1	400.05'	310°	6" PVC SDR35	6.25"	8" x 7"	DOGHOUSE INVRTD 8"x7"	-0.005"	P1
Invert 2	400.05'	310°	6" PVC SDR35	6.25"	8" x 7"	DOGHOUSE INVRTD 8"x7"	-0.005"	P1
Invert 3	400.05'	310°	6" PVC SDR35	6.25"	8" x 7"	DOGHOUSE INVRTD 8"x7"	-0.005"	P1
Invert 4	400.1'	70°	6" PVC SDR35	6.25"	8" x 6.25"	DOGHOUSE INVRTD 8"x6.25"	0.595"	P1
Invert 5	400.1'	70°	6" PVC SDR35	6.25"	8" x 6.25"	DOGHOUSE INVRTD 8"x6.25"	0.595"	P1
Invert 6	400.1'	70°	6" PVC SDR35	6.25"	8" x 6.25"	DOGHOUSE INVRTD 8"x6.25"	0.595"	P1
Invert 7								
Invert 8								

Default - Interior Dimensions

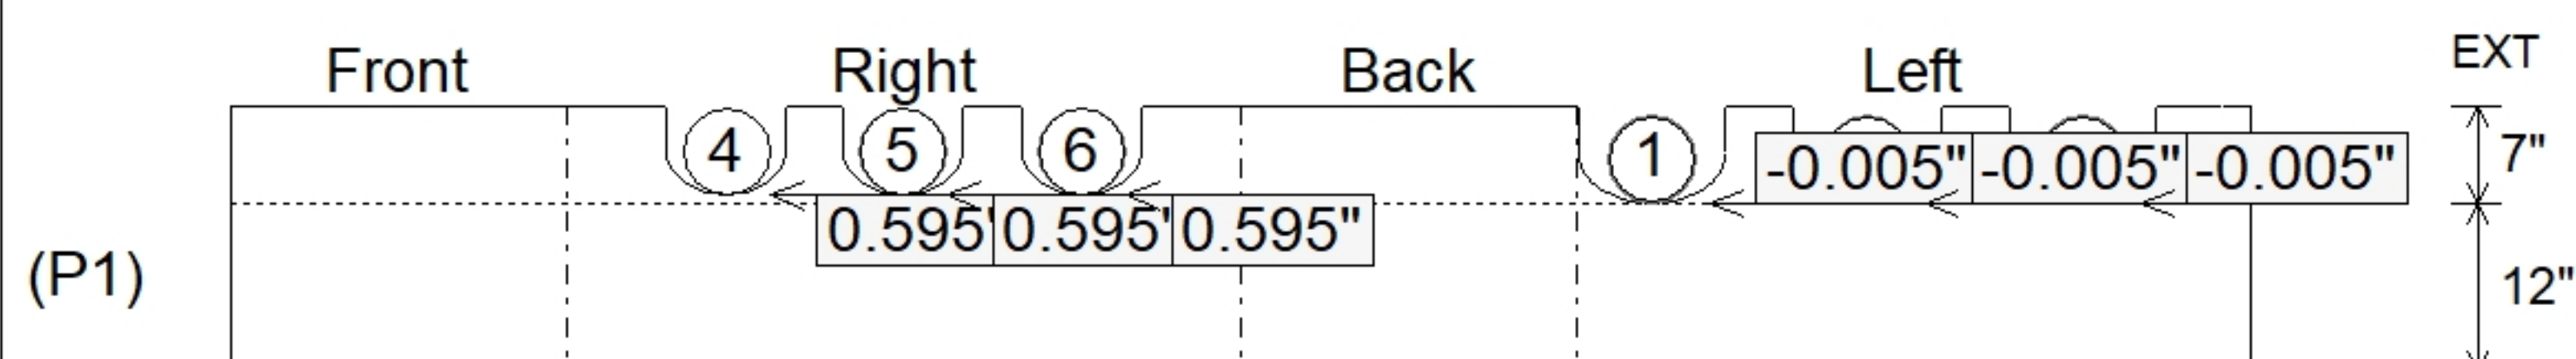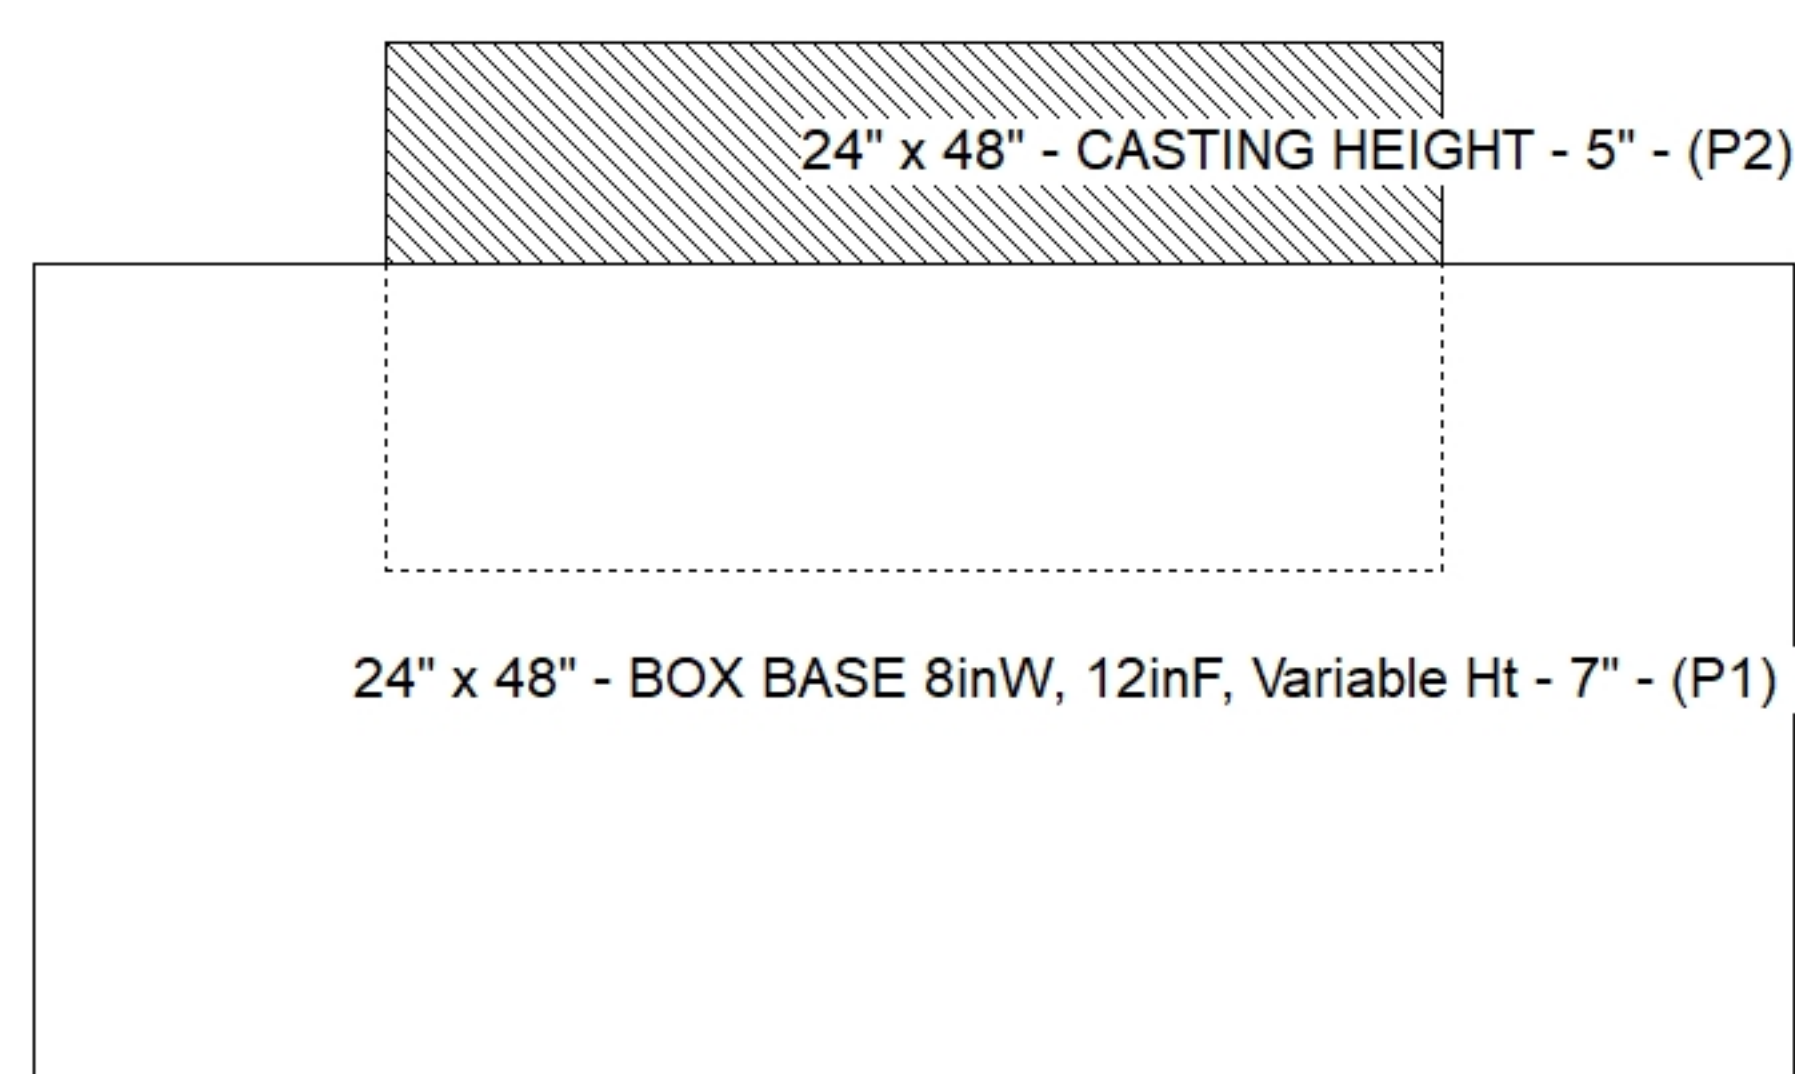

SUBMITTAL
APPROVED BY: