

Contractor: Winwater Hartford KY Co.

TECH: J. Horsley

Plant: 100



Size: 24" x 48"

Rim to Invert: 1'

Floor Height: 12"


Slack: 0.12"

- FLOOR (As .31) #5 BARS AT 12" C.C.E.W.

1) DOGHOUSE INVRTD - 6"x6.5"



0 lb

Structure Total: 3918 lb

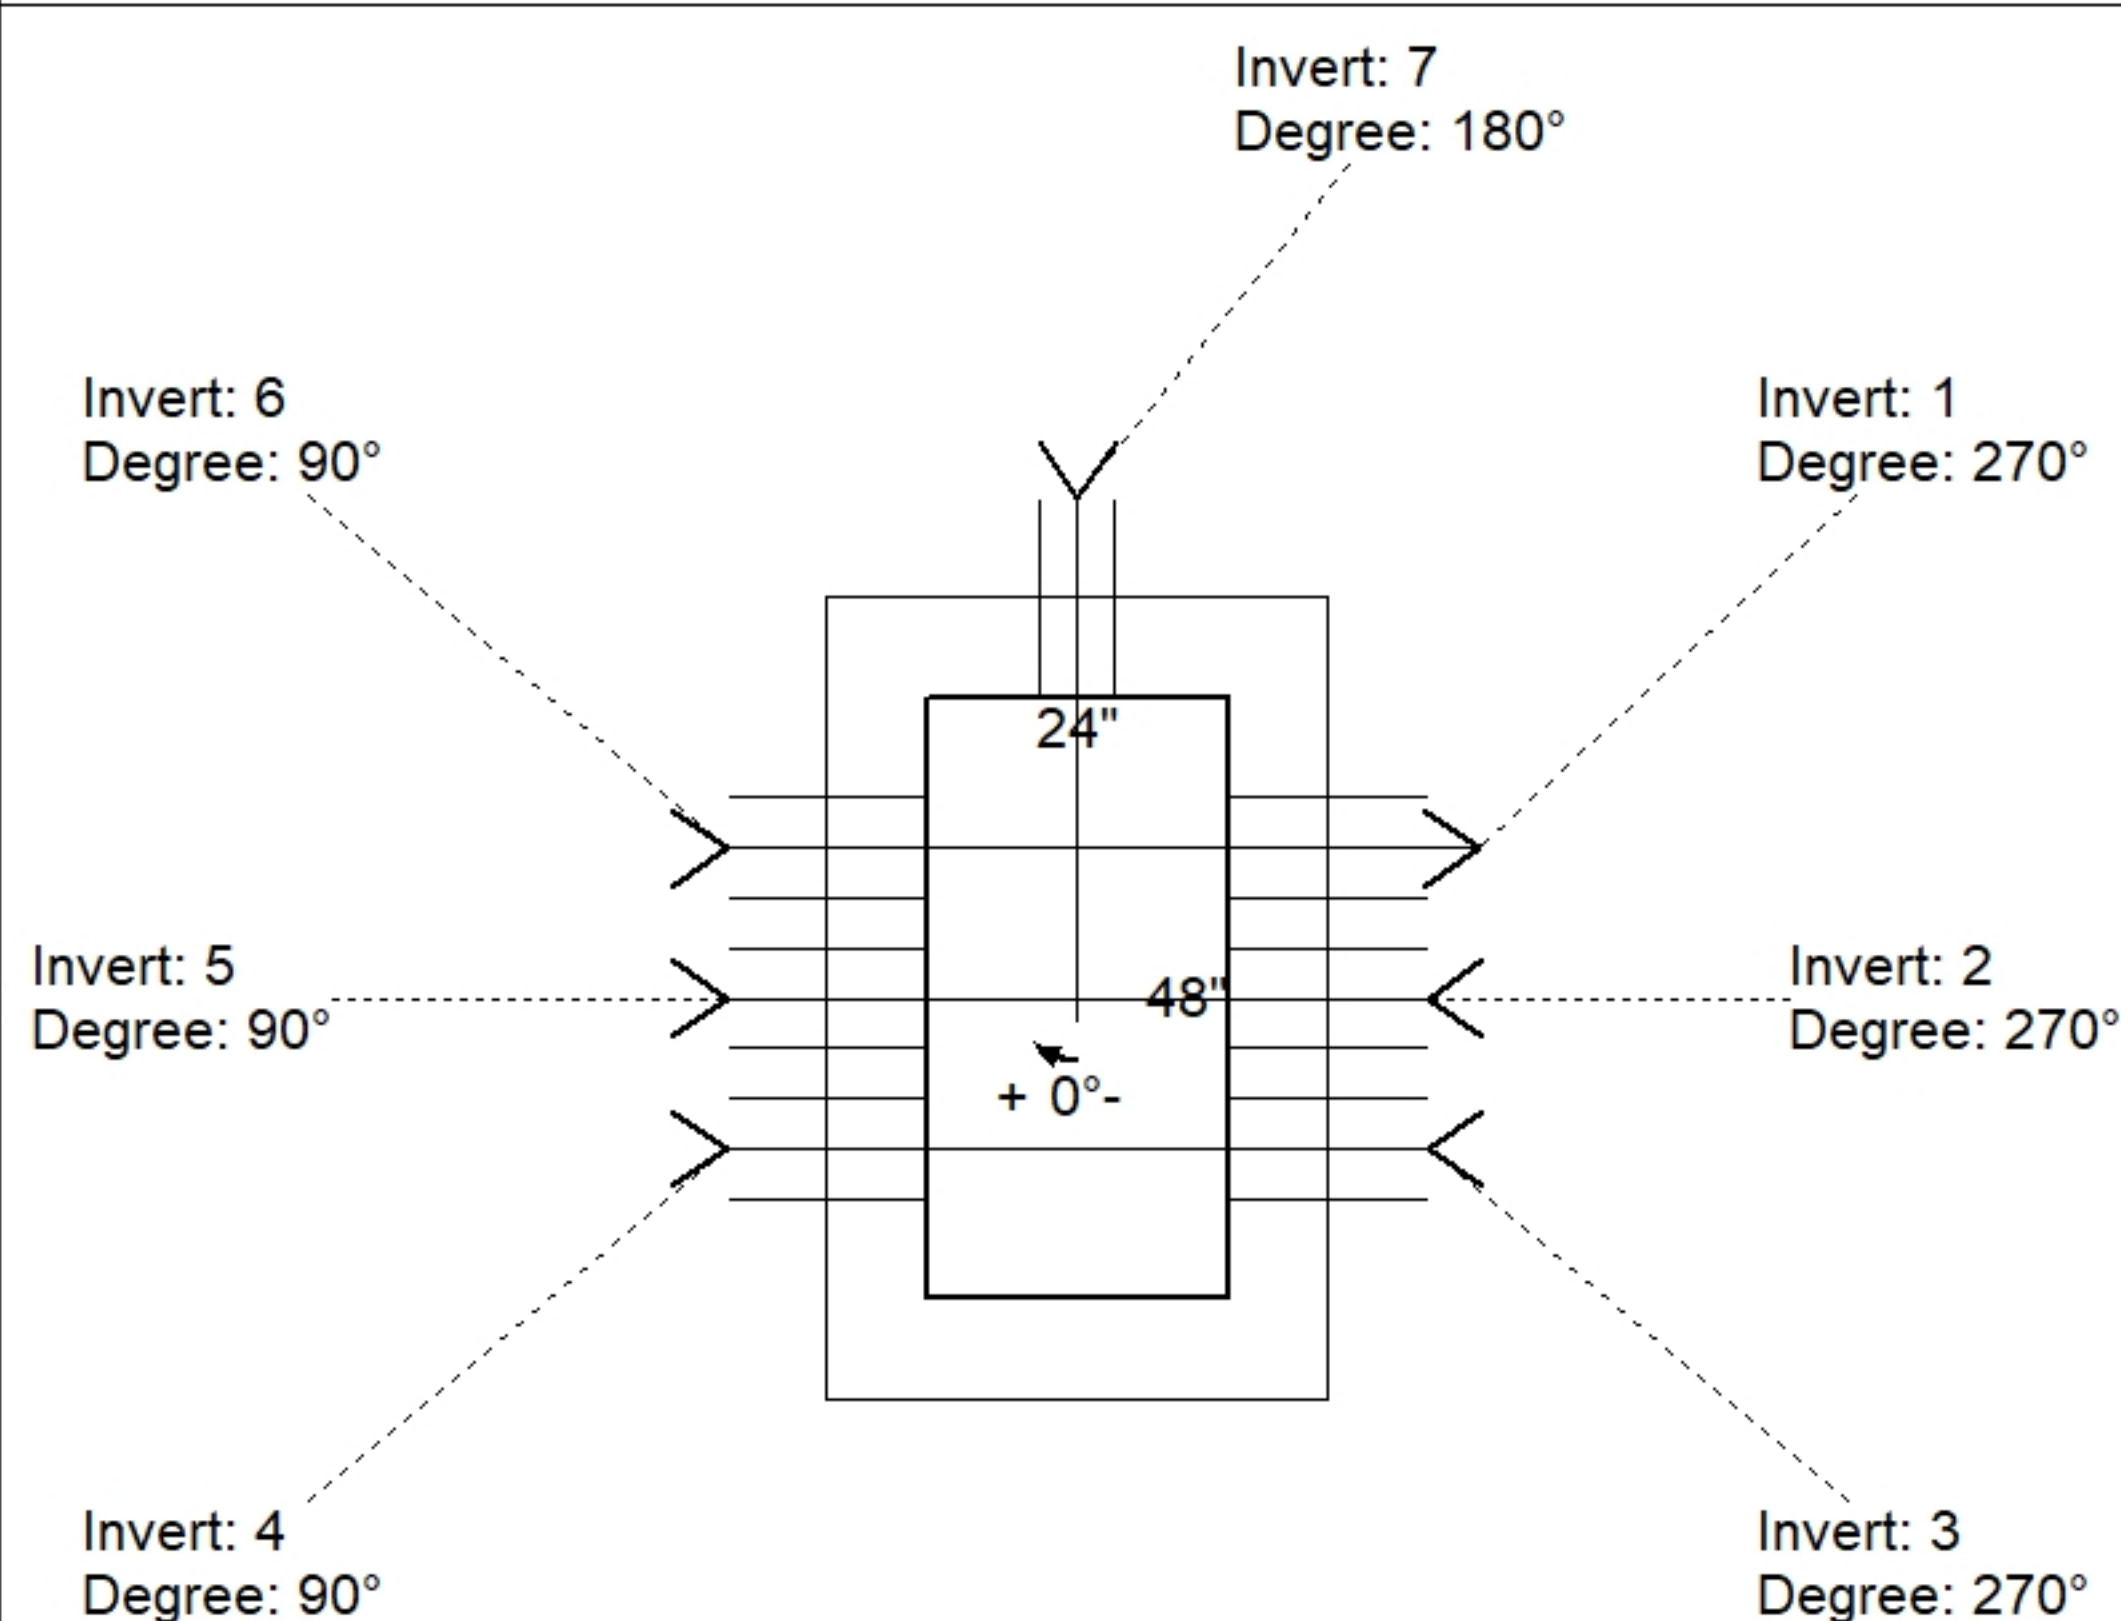

Position	Elev	Angle	Pipe	Pipe OD	Hole	Connector	Up (↓)	Ref
Rim	400.65'							
Reducer								
Invert 1	399.65'	270°	6" PVC SDR35	6.25"	8" x 7"	DOGHOUSE INVRTD 8"x7"	-0.005"	P1
Invert 2	399.65'	270°	6" PVC SDR35	6.25"	8" x 7"	DOGHOUSE INVRTD 8"x7"	-0.005"	P1
Invert 3	399.65'	270°	6" PVC SDR35	6.25"	8" x 7"	DOGHOUSE INVRTD 8"x7"	-0.005"	P1
Invert 4	399.68'	90°	6" PVC SDR35	6.25"	8" x 6.5"	DOGHOUSE INVRTD 8"x6.5"	0.355"	P1
Invert 5	399.68'	90°	6" PVC SDR35	6.25"	8" x 6.5"	DOGHOUSE INVRTD 8"x6.5"	0.355"	P1
Invert 6	399.68'	90°	6" PVC SDR35	6.25"	8" x 6.5"	DOGHOUSE INVRTD 8"x6.5"	0.355"	P1
Invert 7	399.68'	180°	4" PVC SDR35	4.25"	6" x 6.5"	DOGHOUSE INVRTD 6"x6.5"	0.355"	P1
Invert 8								

Default - Interior Dimensions

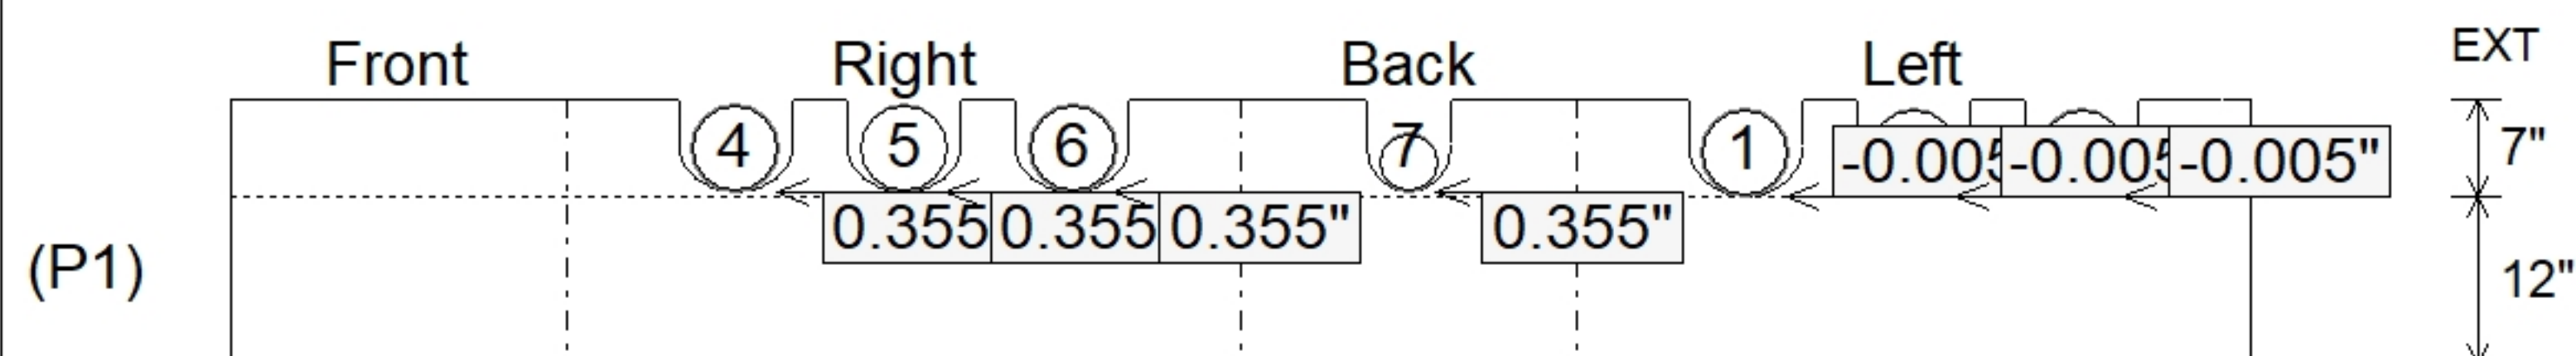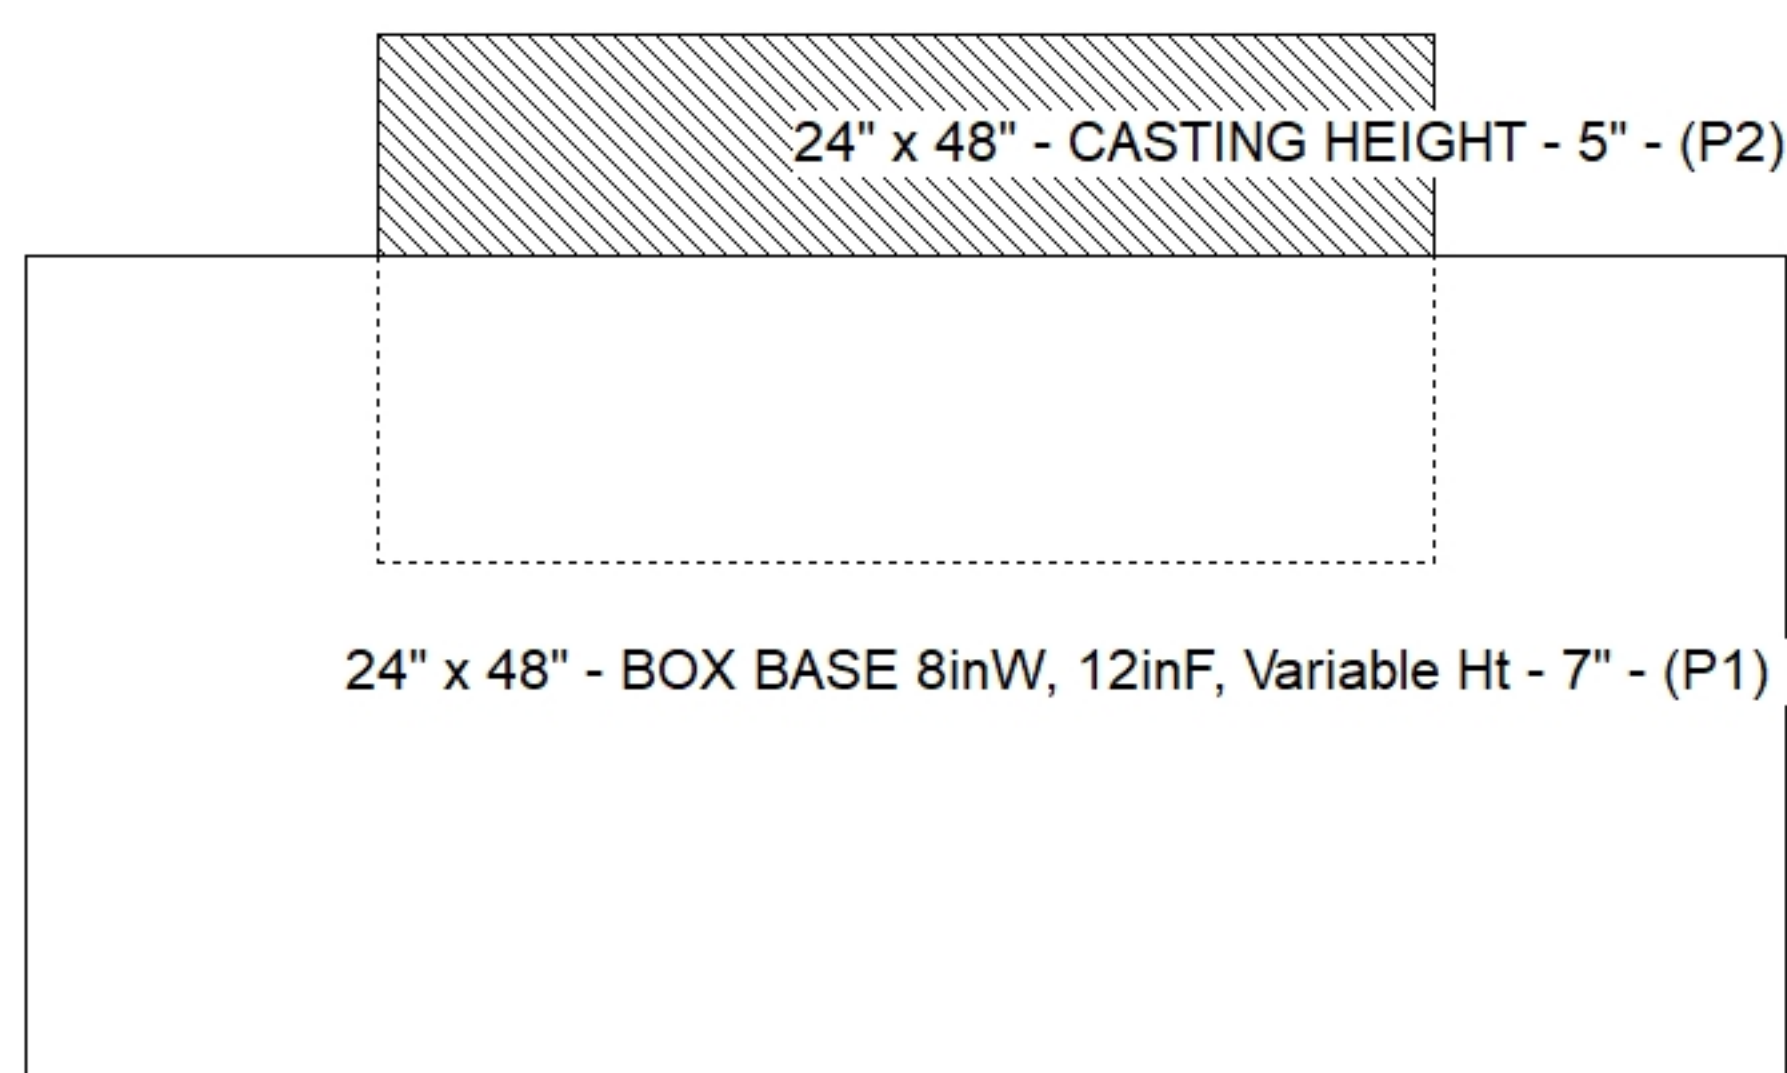

Submittal Drawing
9/29/2026 11:06:02 AM

SUBMITTAL
APPROVED BY: