

**Contractor: Winwater Hartford KY Co.**


TECH: J. Horsley

Plant: 100





Slack: 0.04"

Structure Total: 4246 lb

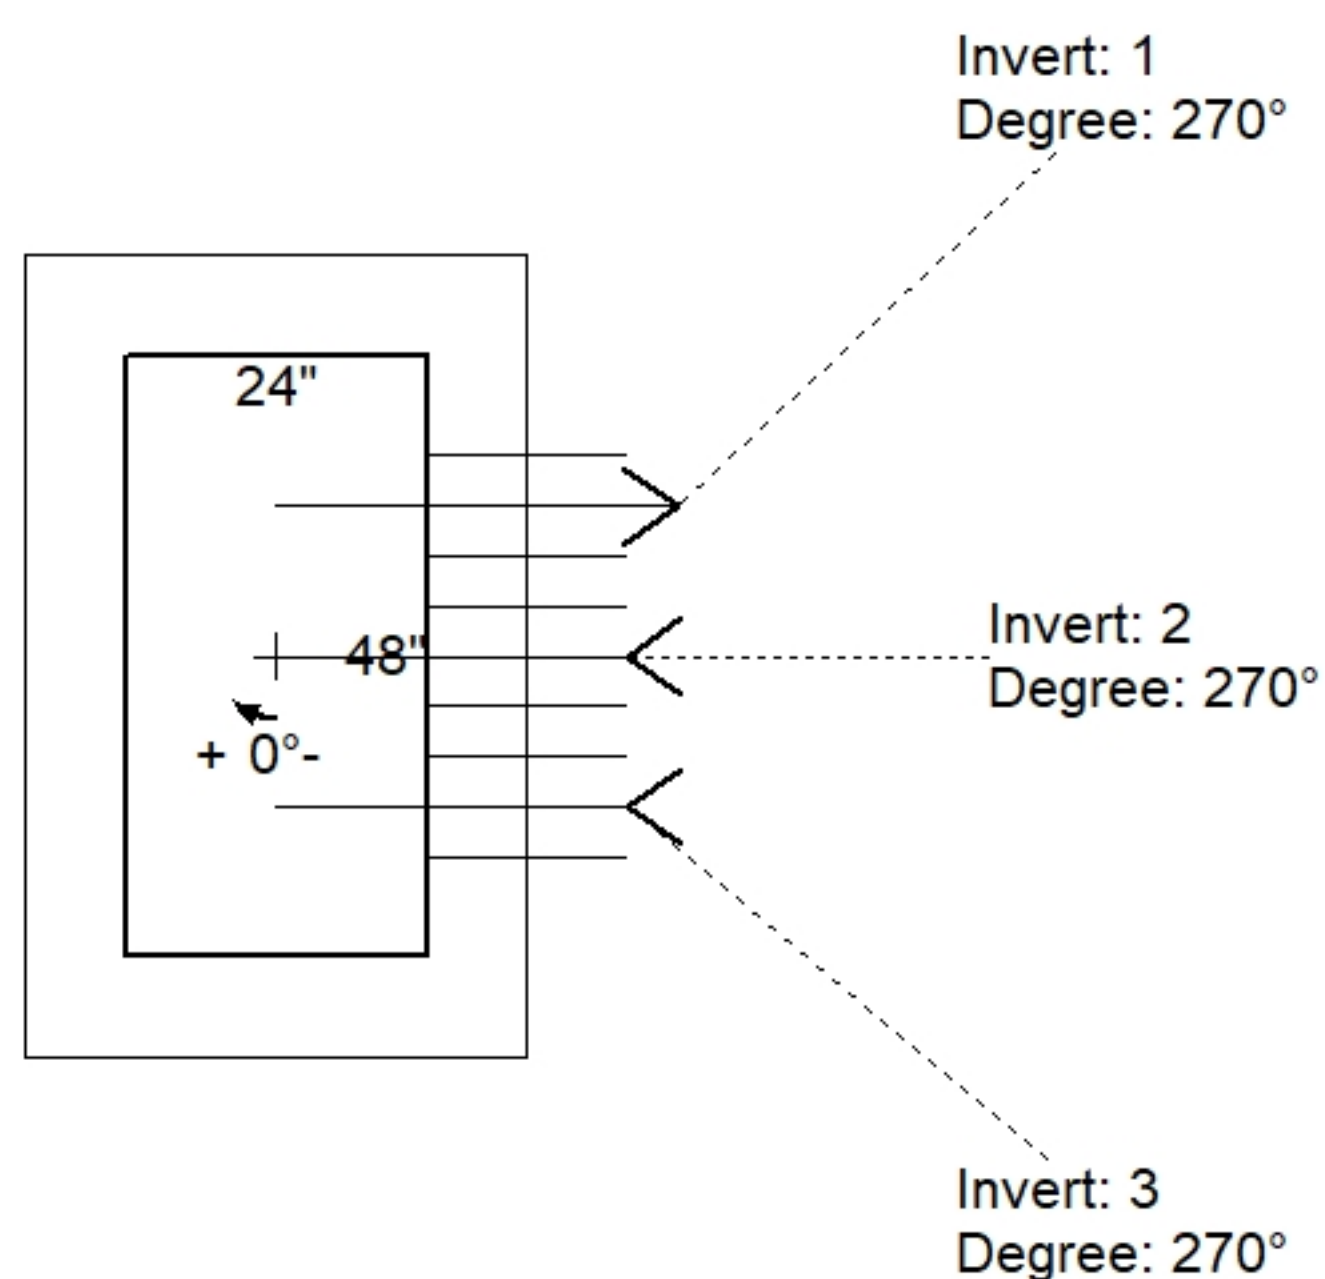

| Position | Elev    | Angle | Pipe         | Pipe OD | Hole    | Connector             | Up (↓)  | Ref |
|----------|---------|-------|--------------|---------|---------|-----------------------|---------|-----|
| Rim      | 401.05' |       |              |         |         |                       |         |     |
| Reducer  |         |       |              |         |         |                       |         |     |
| Invert 1 | 399.89' | 270°  | 6" PVC SDR35 | 6.25"   | 8" x 9" | DOGHOUSE INVRTD 8"x9" | -0.005" | P1  |
| Invert 2 | 399.89' | 270°  | 6" PVC SDR35 | 6.25"   | 8" x 9" | DOGHOUSE INVRTD 8"x9" | -0.005" | P1  |
| Invert 3 | 399.89' | 270°  | 6" PVC SDR35 | 6.25"   | 8" x 9" | DOGHOUSE INVRTD 8"x9" | -0.005" | P1  |
| Invert 4 |         |       |              |         |         |                       |         |     |
| Invert 5 |         |       |              |         |         |                       |         |     |
| Invert 6 |         |       |              |         |         |                       |         |     |
| Invert 7 |         |       |              |         |         |                       |         |     |
| Invert 8 |         |       |              |         |         |                       |         |     |

### Default - Interior Dimensions

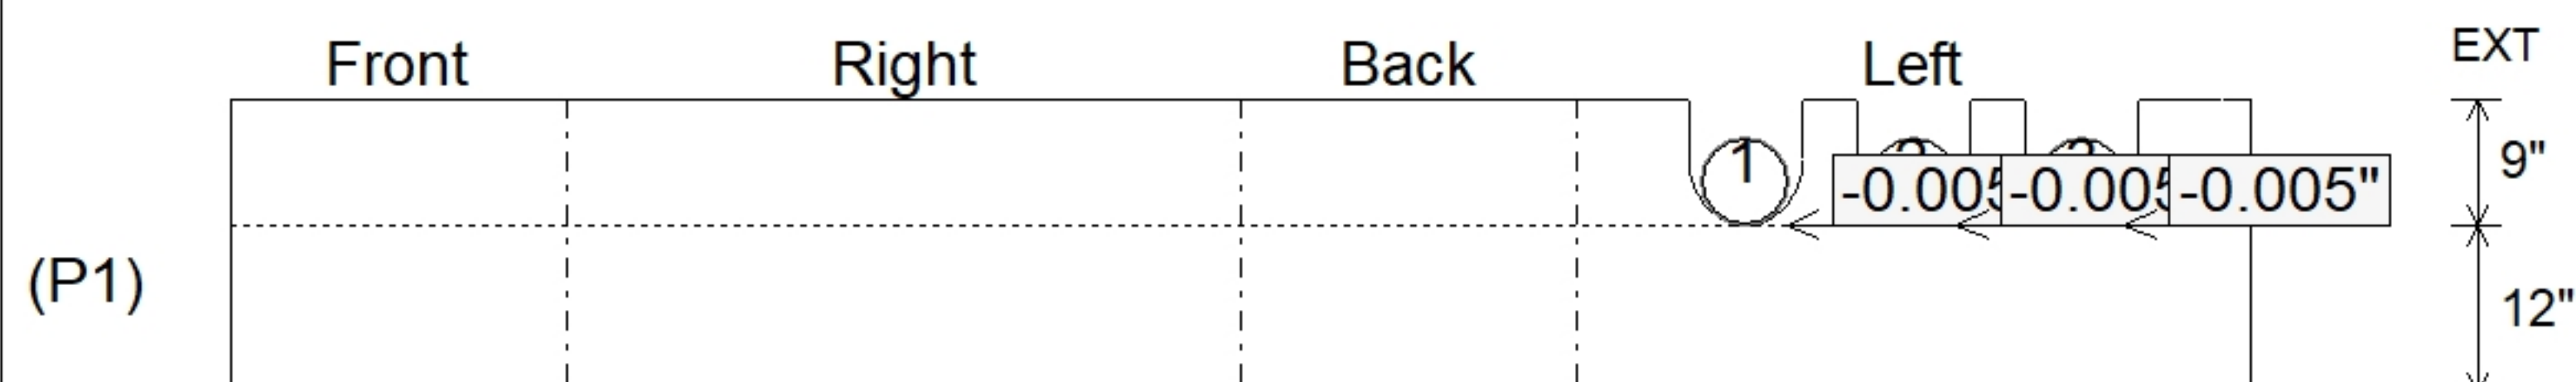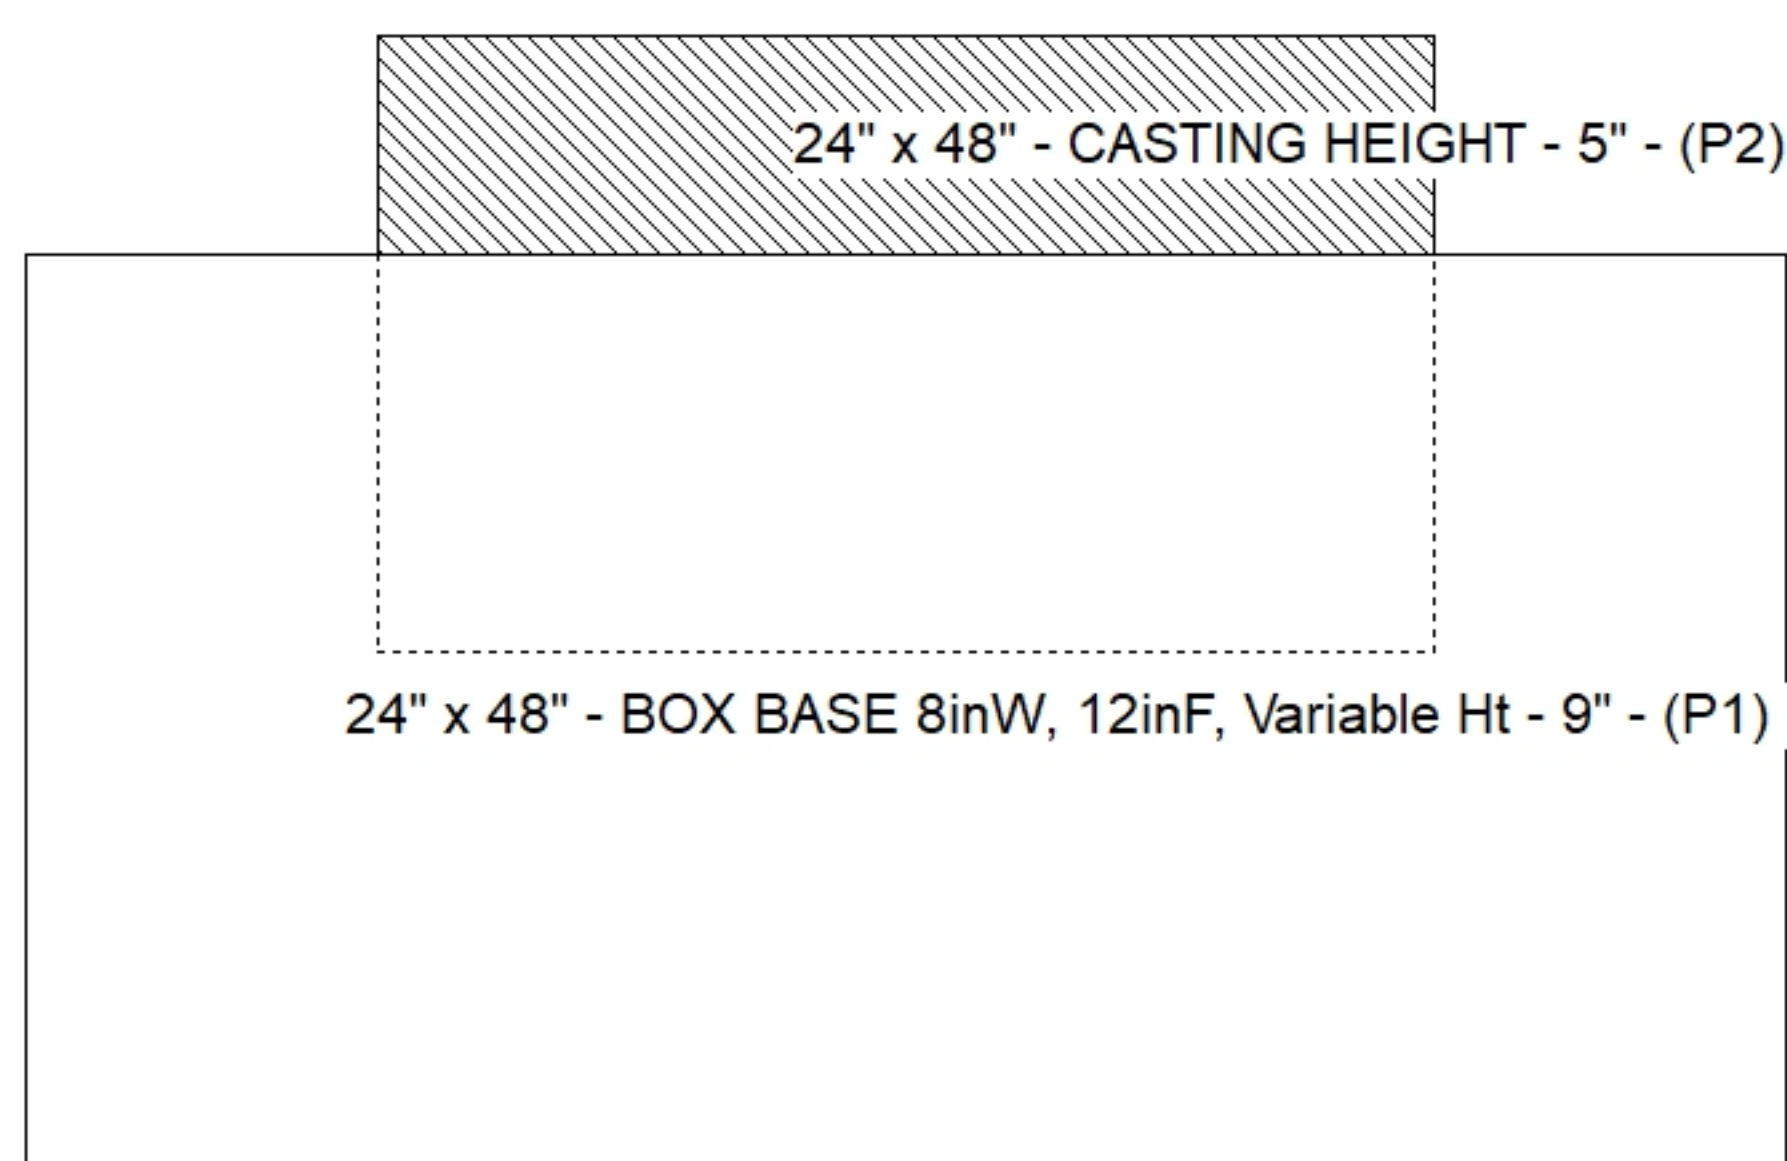

SUBMITTAL  
APPROVED BY: