





Floor (Bot): 478.889'  
Overall Height: 4.667'  
Slack: 0.89"

Structure Total: 5460 lb

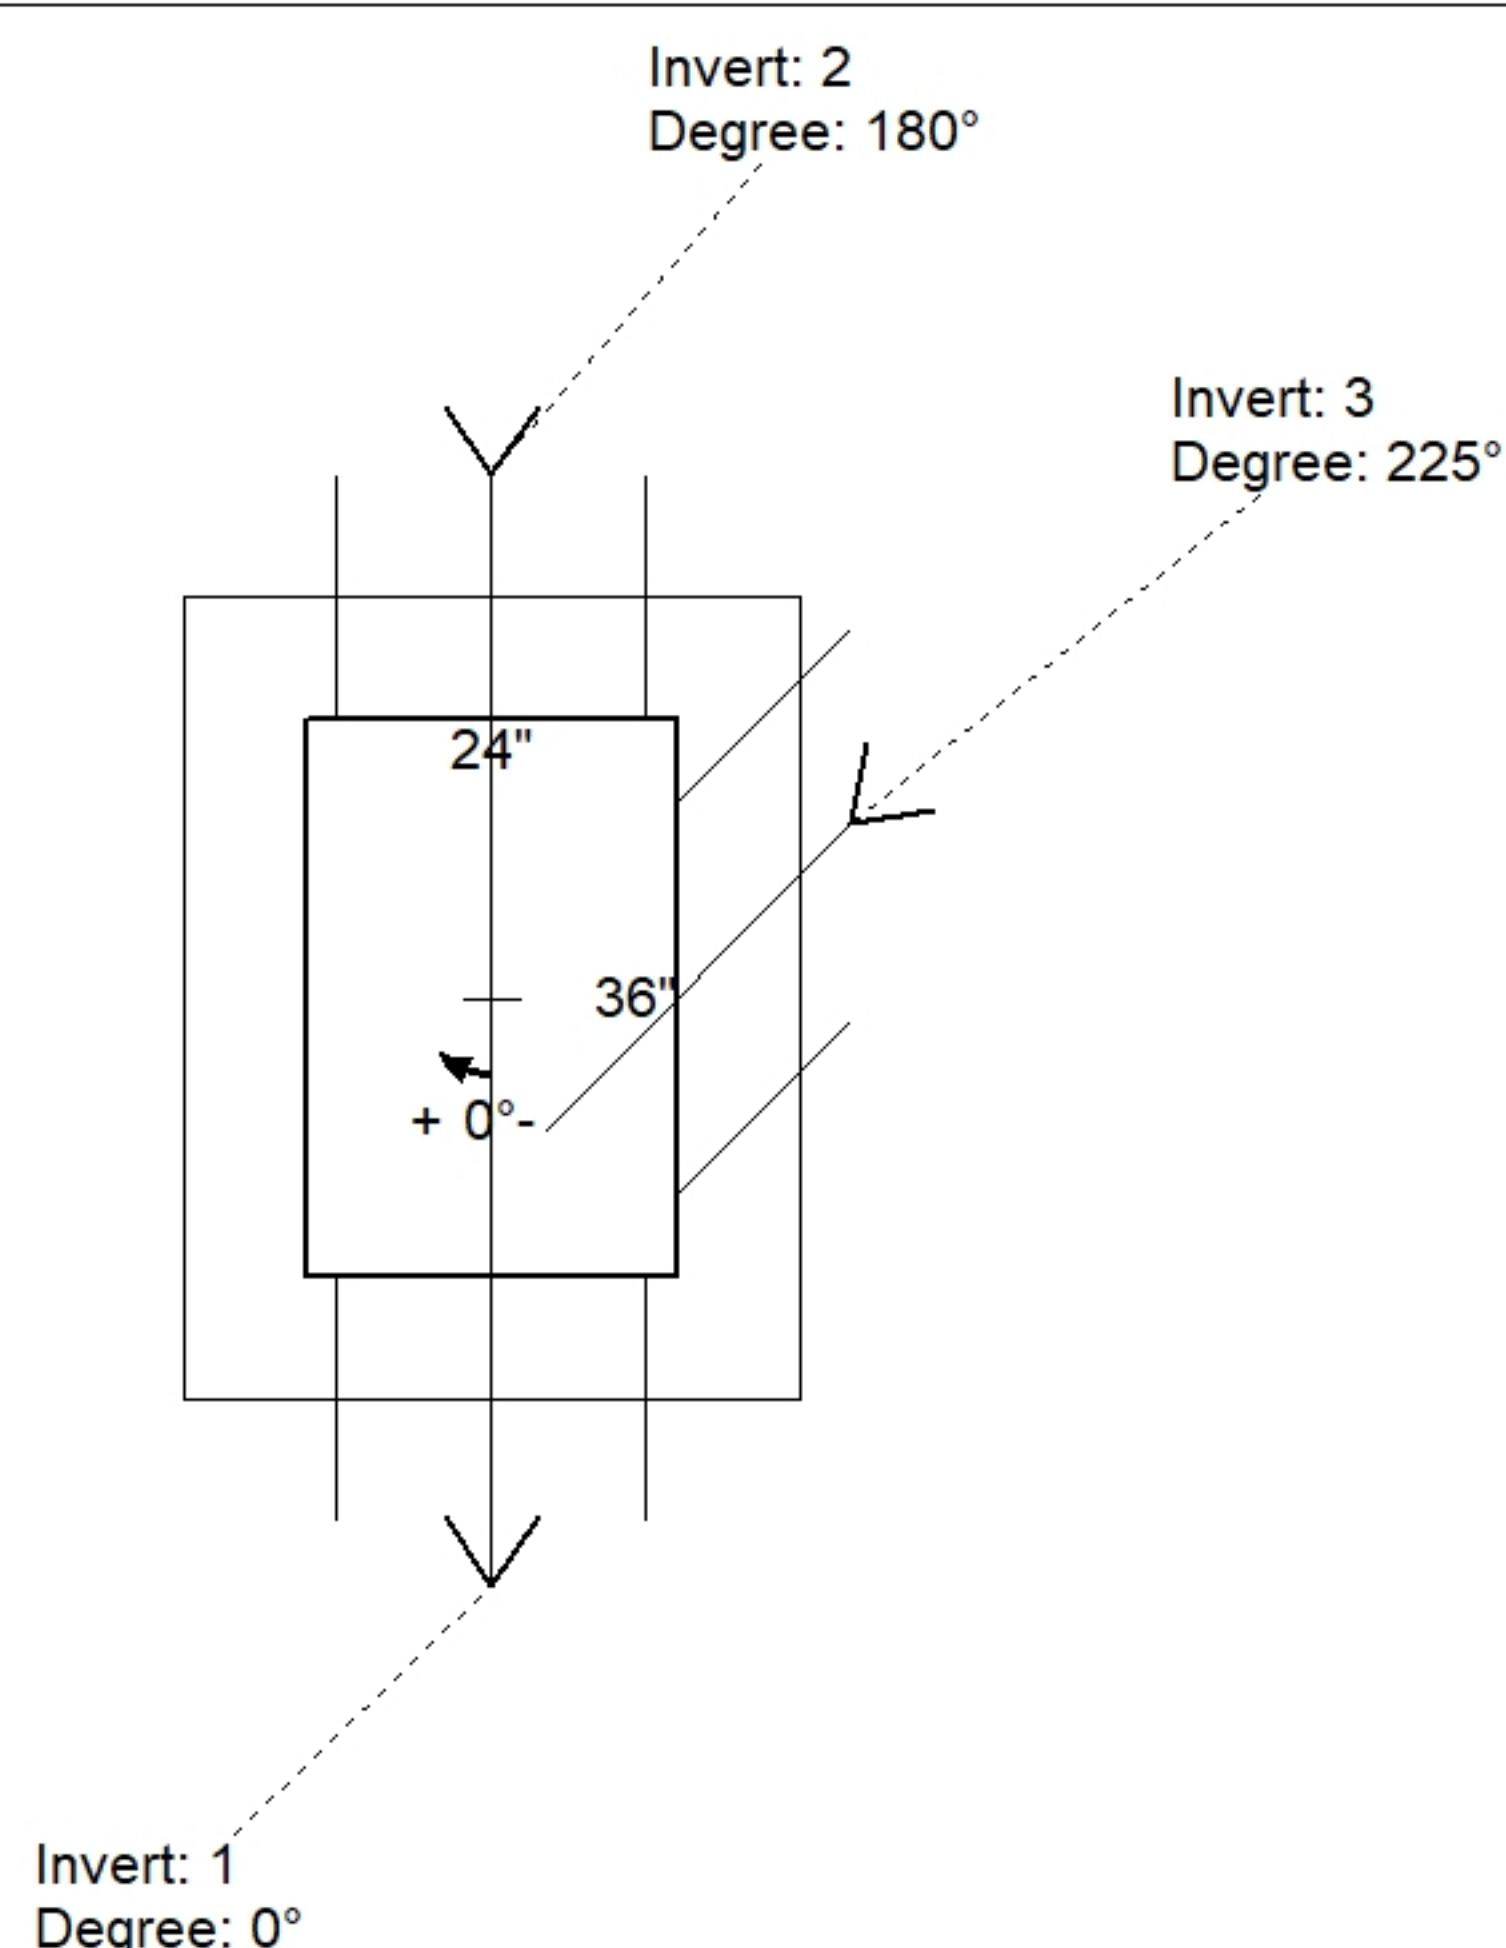

| Position | Elev    | Angle | Pipe         | Pipe OD | Hole | Connector | Up (') | Ref |
|----------|---------|-------|--------------|---------|------|-----------|--------|-----|
| Rim      | 483.63' |       |              |         |      |           |        |     |
| Reducer  |         |       |              |         |      |           |        |     |
| Invert 1 | 479.66' | 0°    | 15" HP STORM | 17.7"   | 20"  | Hole 20   | -0.05" | P1  |
| Invert 2 | 479.66' | 180°  | 15" HP STORM | 17.7"   | 20"  | Hole 20   | -0.05" | P1  |
| Invert 3 | 479.66' | 225°  | 12" HP STORM | 14.5"   | 18"  | Hole 18   | 0.1"   | P1  |
| Invert 4 |         |       |              |         |      |           |        |     |
| Invert 5 |         |       |              |         |      |           |        |     |
| Invert 6 |         |       |              |         |      |           |        |     |
| Invert 7 |         |       |              |         |      |           |        |     |
| Invert 8 |         |       |              |         |      |           |        |     |

### Default - Interior Dimensions

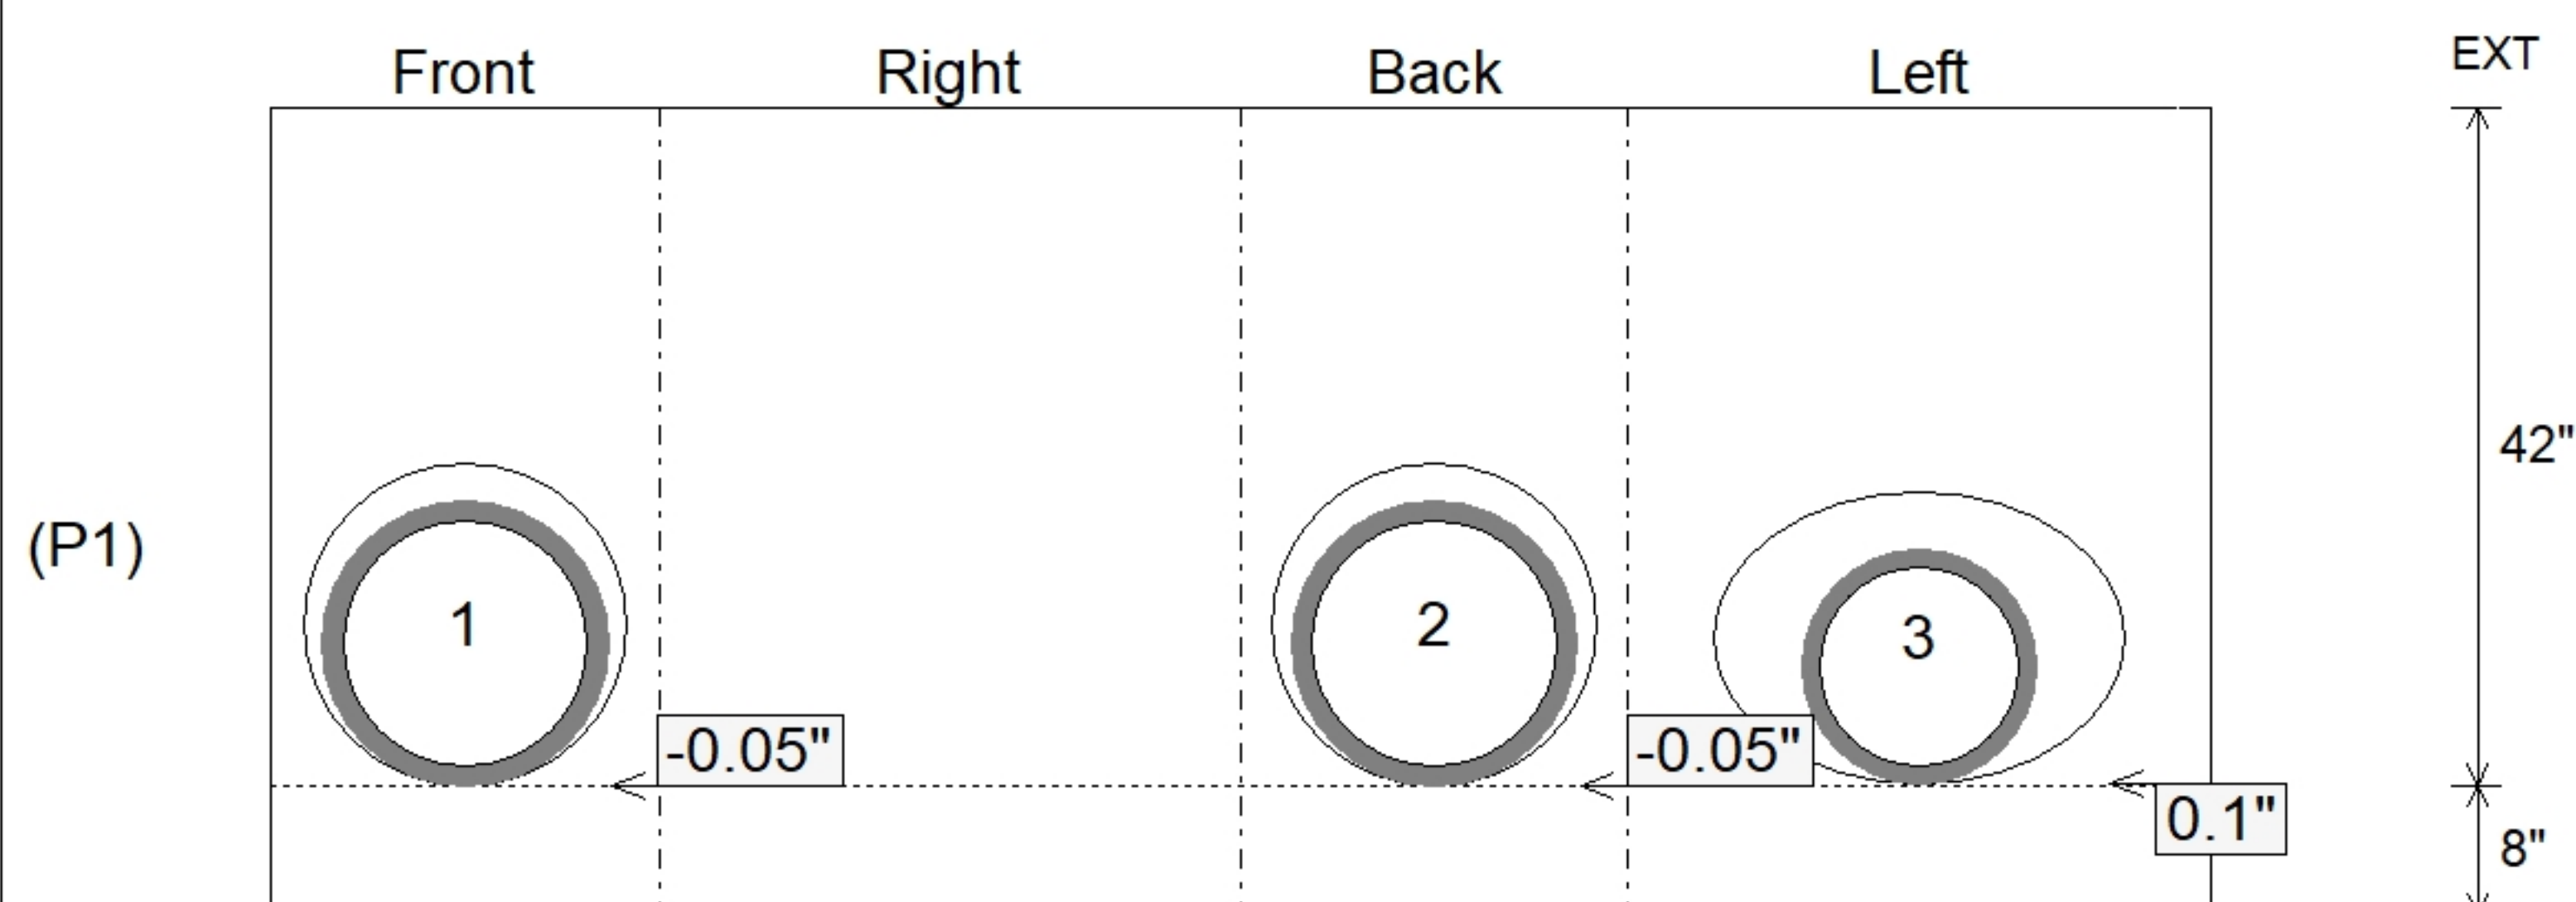

SUBMITTAL  
APPROVED BY: