

Floor (Bot): 473.82'
Overall Height: 3.75'
Slack: 0.125"

Structure Total: 4793 lb


24"

36"

+ 0°

Position	Elev	Angle	Pipe	Pipe OD	Hole	Connector	Up (')	Ref
Rim	477.58'							
Reducer								
Invert 1	474.58'	125°	12" HP STORM	14.5"	18"	Hole 18	-0.025"	P1
Invert 2								
Invert 3								
Invert 4								
Invert 5								
Invert 6								
Invert 7								
Invert 8								

Default - Interior Dimensions

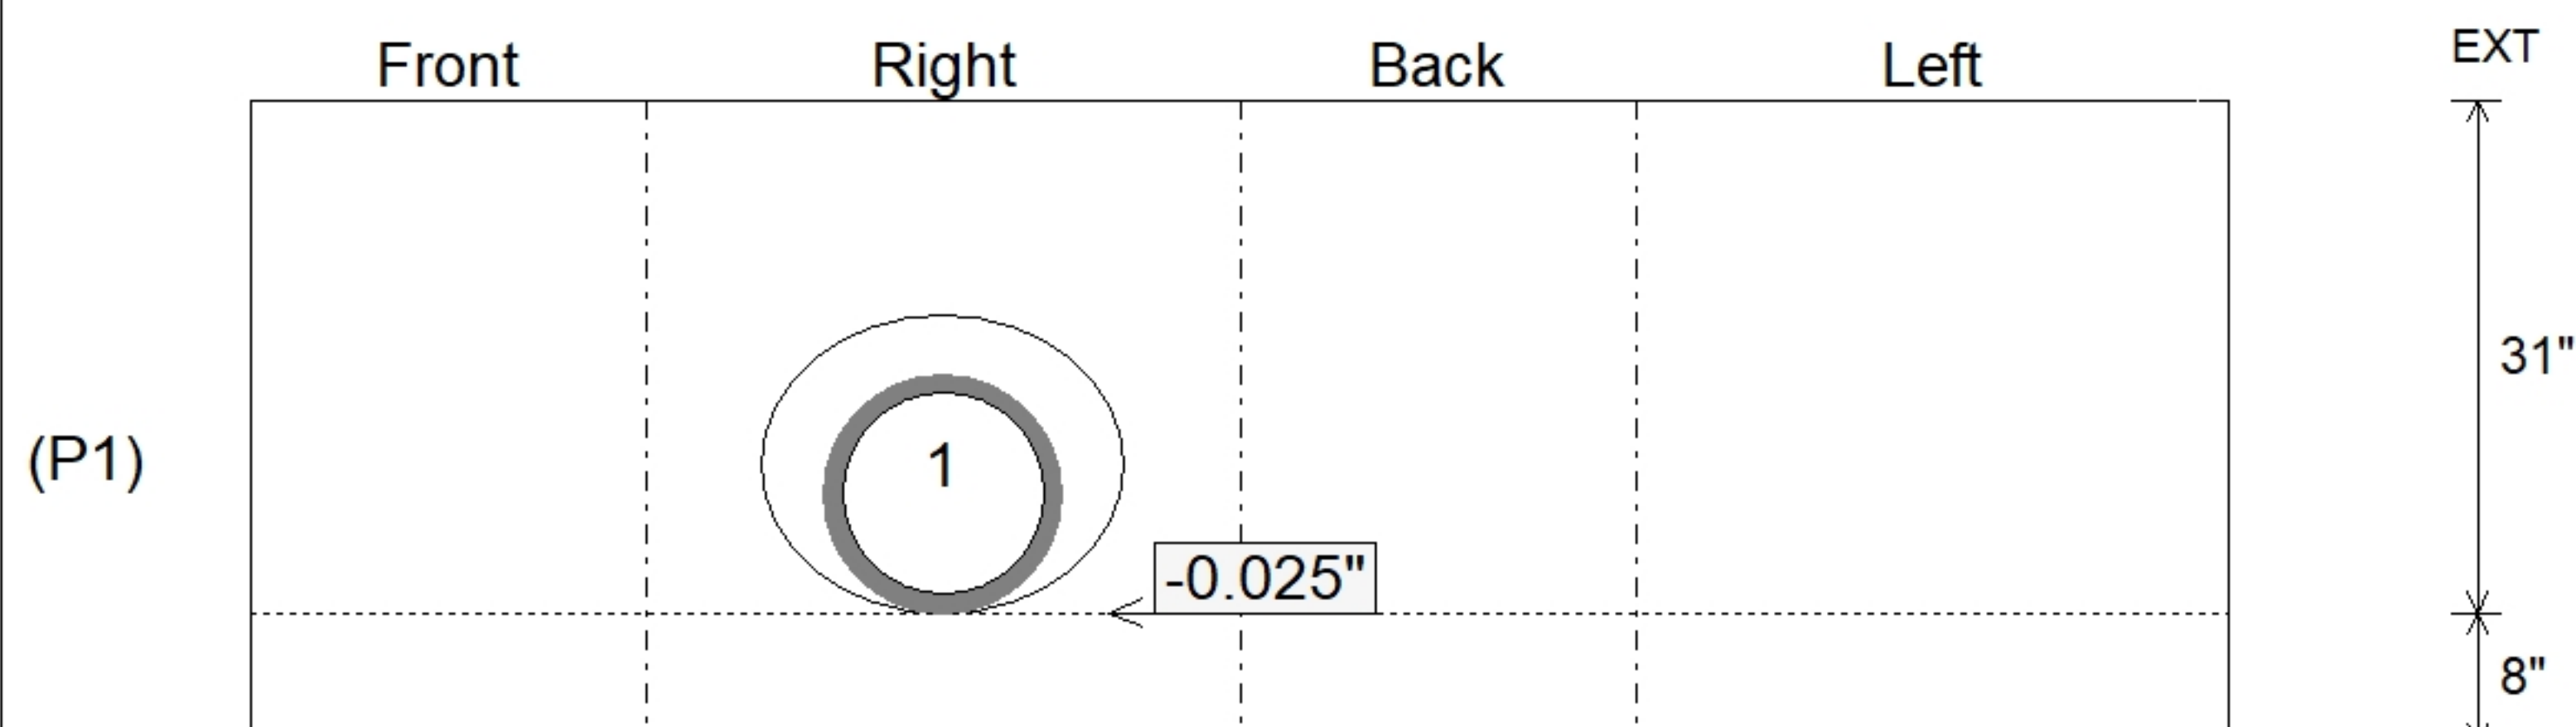

SUBMITTAL
APPROVED BY: