





Floor (Bot): 475.599'
Overall Height: 4.5'
Slack: 0.01"


Structure Total: 5498 lb

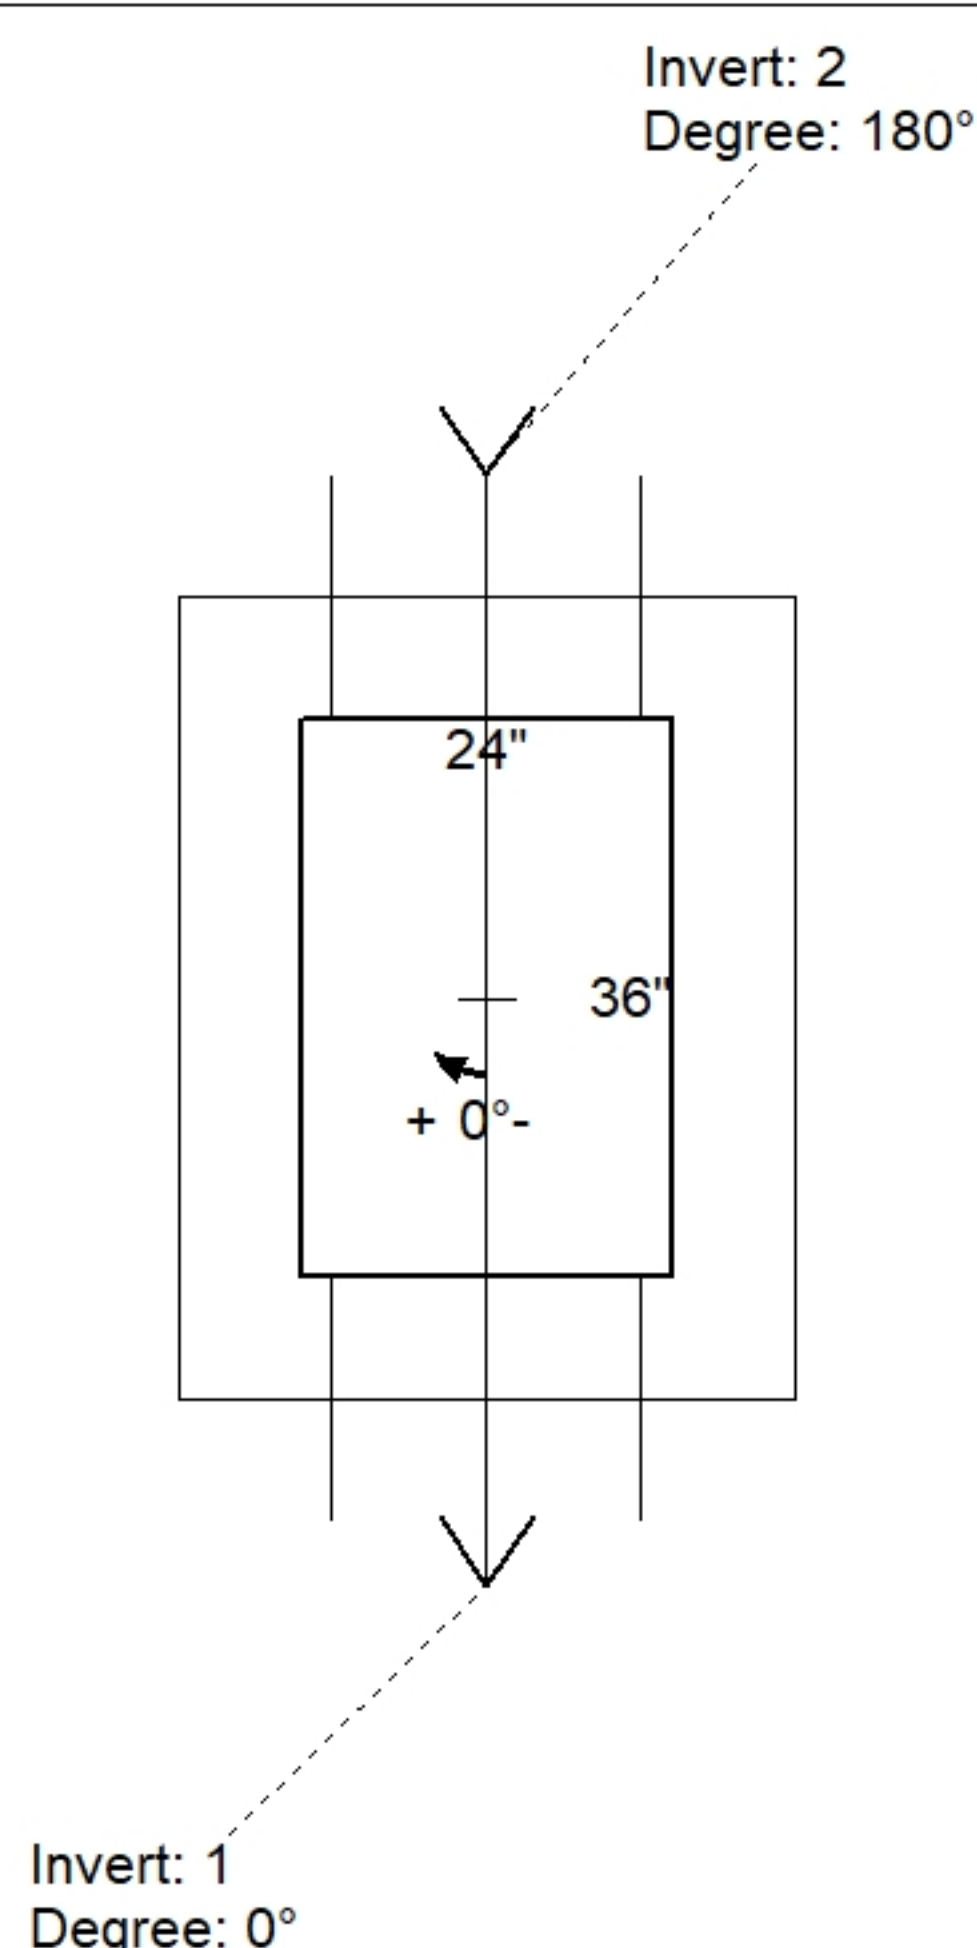

Position	Elev	Angle	Pipe	Pipe OD	Hole	Connector	Up (↓)	Ref
Rim	480.1'							
Reducer								
Invert 1	476.37'	0°	15" HP STORM	17.7"	20"	Hole 20	-0.05"	P1
Invert 2	476.37'	180°	15" HP STORM	17.7"	20"	Hole 20	-0.05"	P1
Invert 3								
Invert 4								
Invert 5								
Invert 6								
Invert 7								
Invert 8								

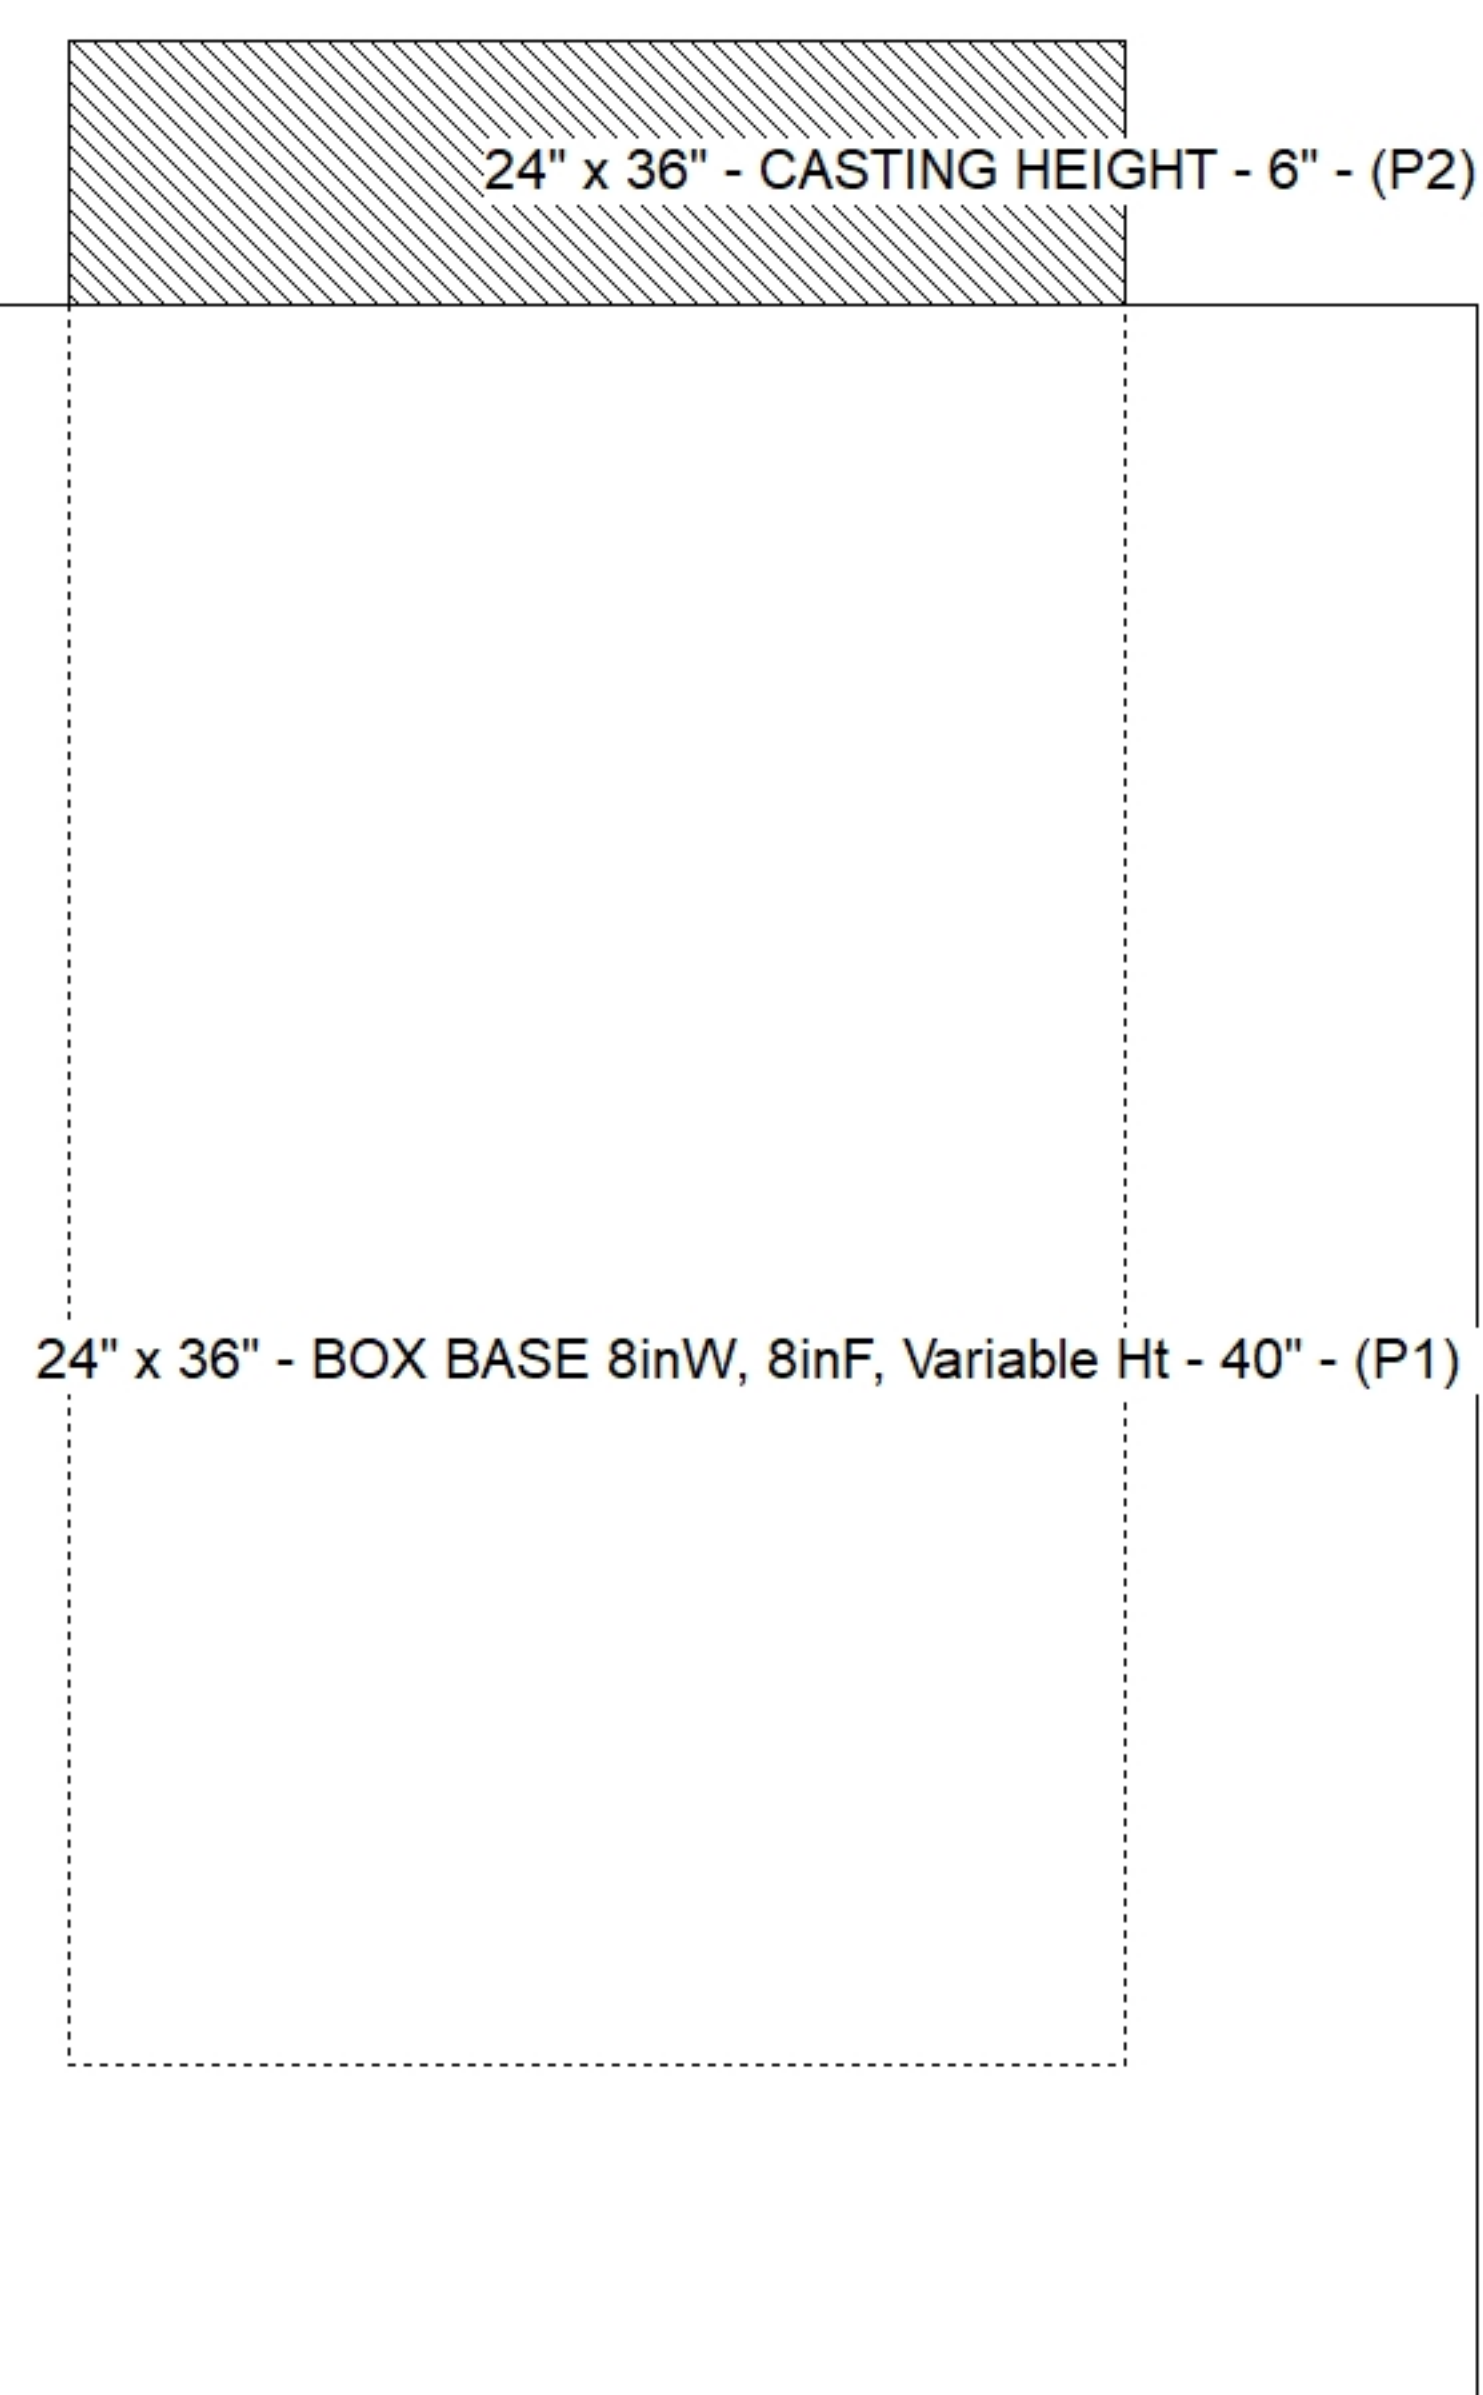

Default - Interior Dimensions

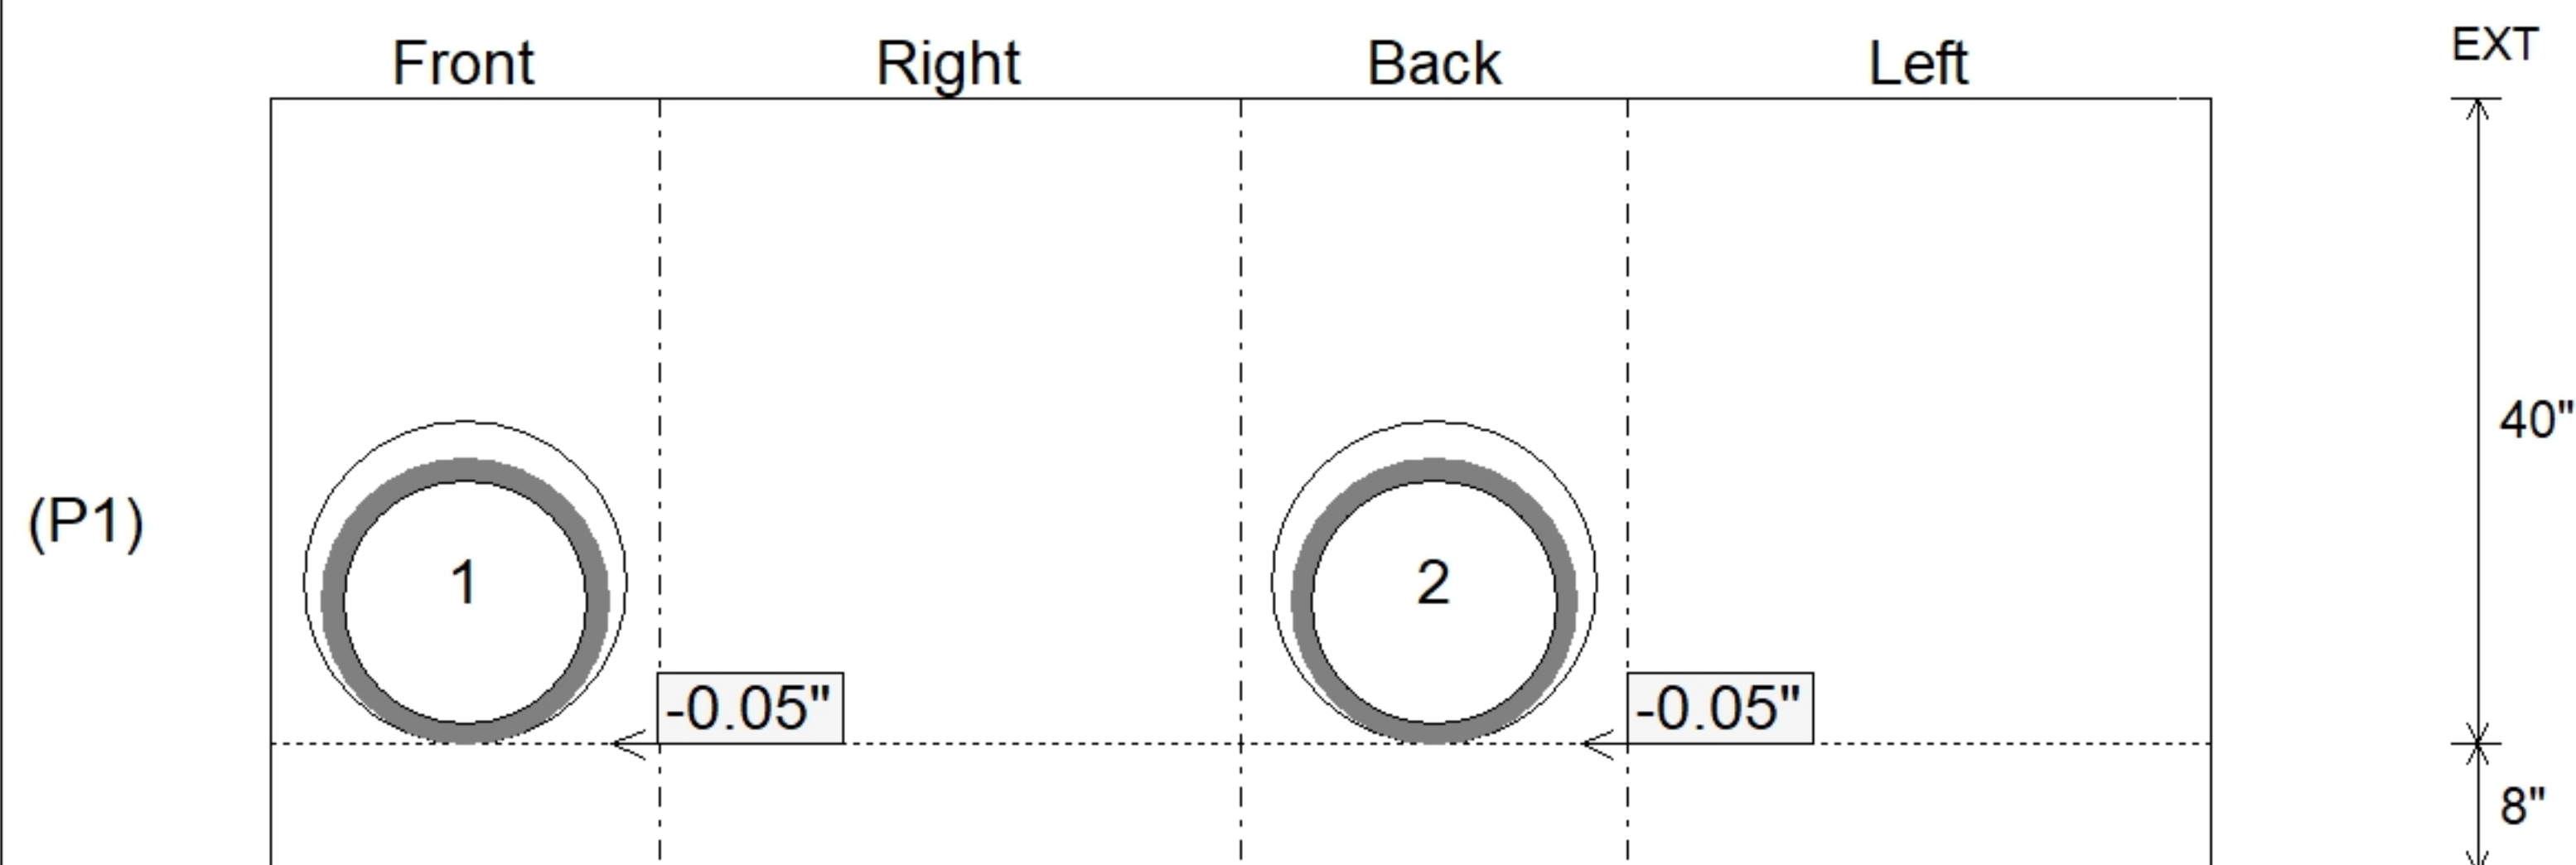

SUBMITTAL
APPROVED BY: