





Floor (Bot): 476.329'
Overall Height: 3.75'
Slack: 0.25"


Structure Total: 4791 lb

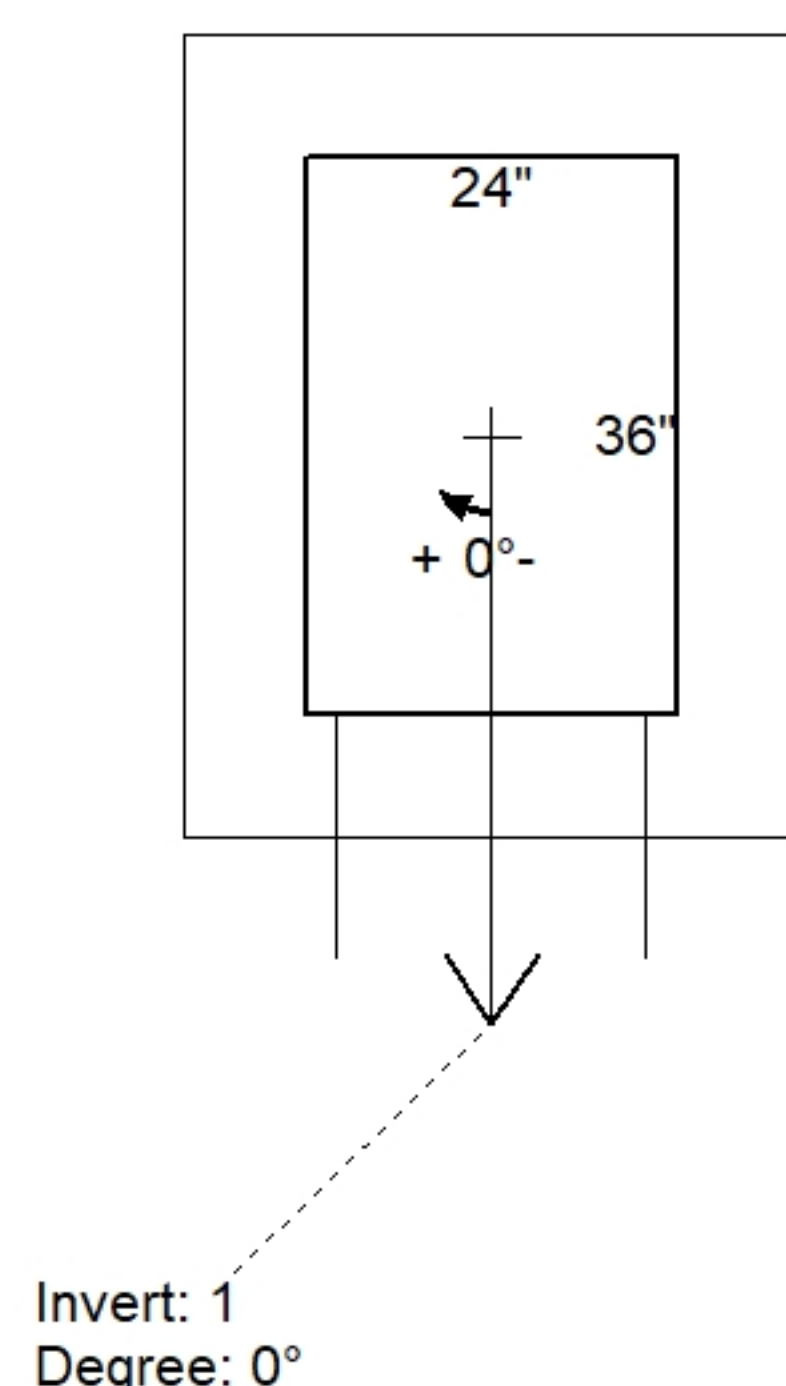

Position	Elev	Angle	Pipe	Pipe OD	Hole	Connector	Up (↓)	Ref
Rim	480.1'							
Reducer								
Invert 1	477.1'	0°	15" HP STORM	17.7"	20"	Hole 20	-0.05"	P1
Invert 2								
Invert 3								
Invert 4								
Invert 5								
Invert 6								
Invert 7								
Invert 8								

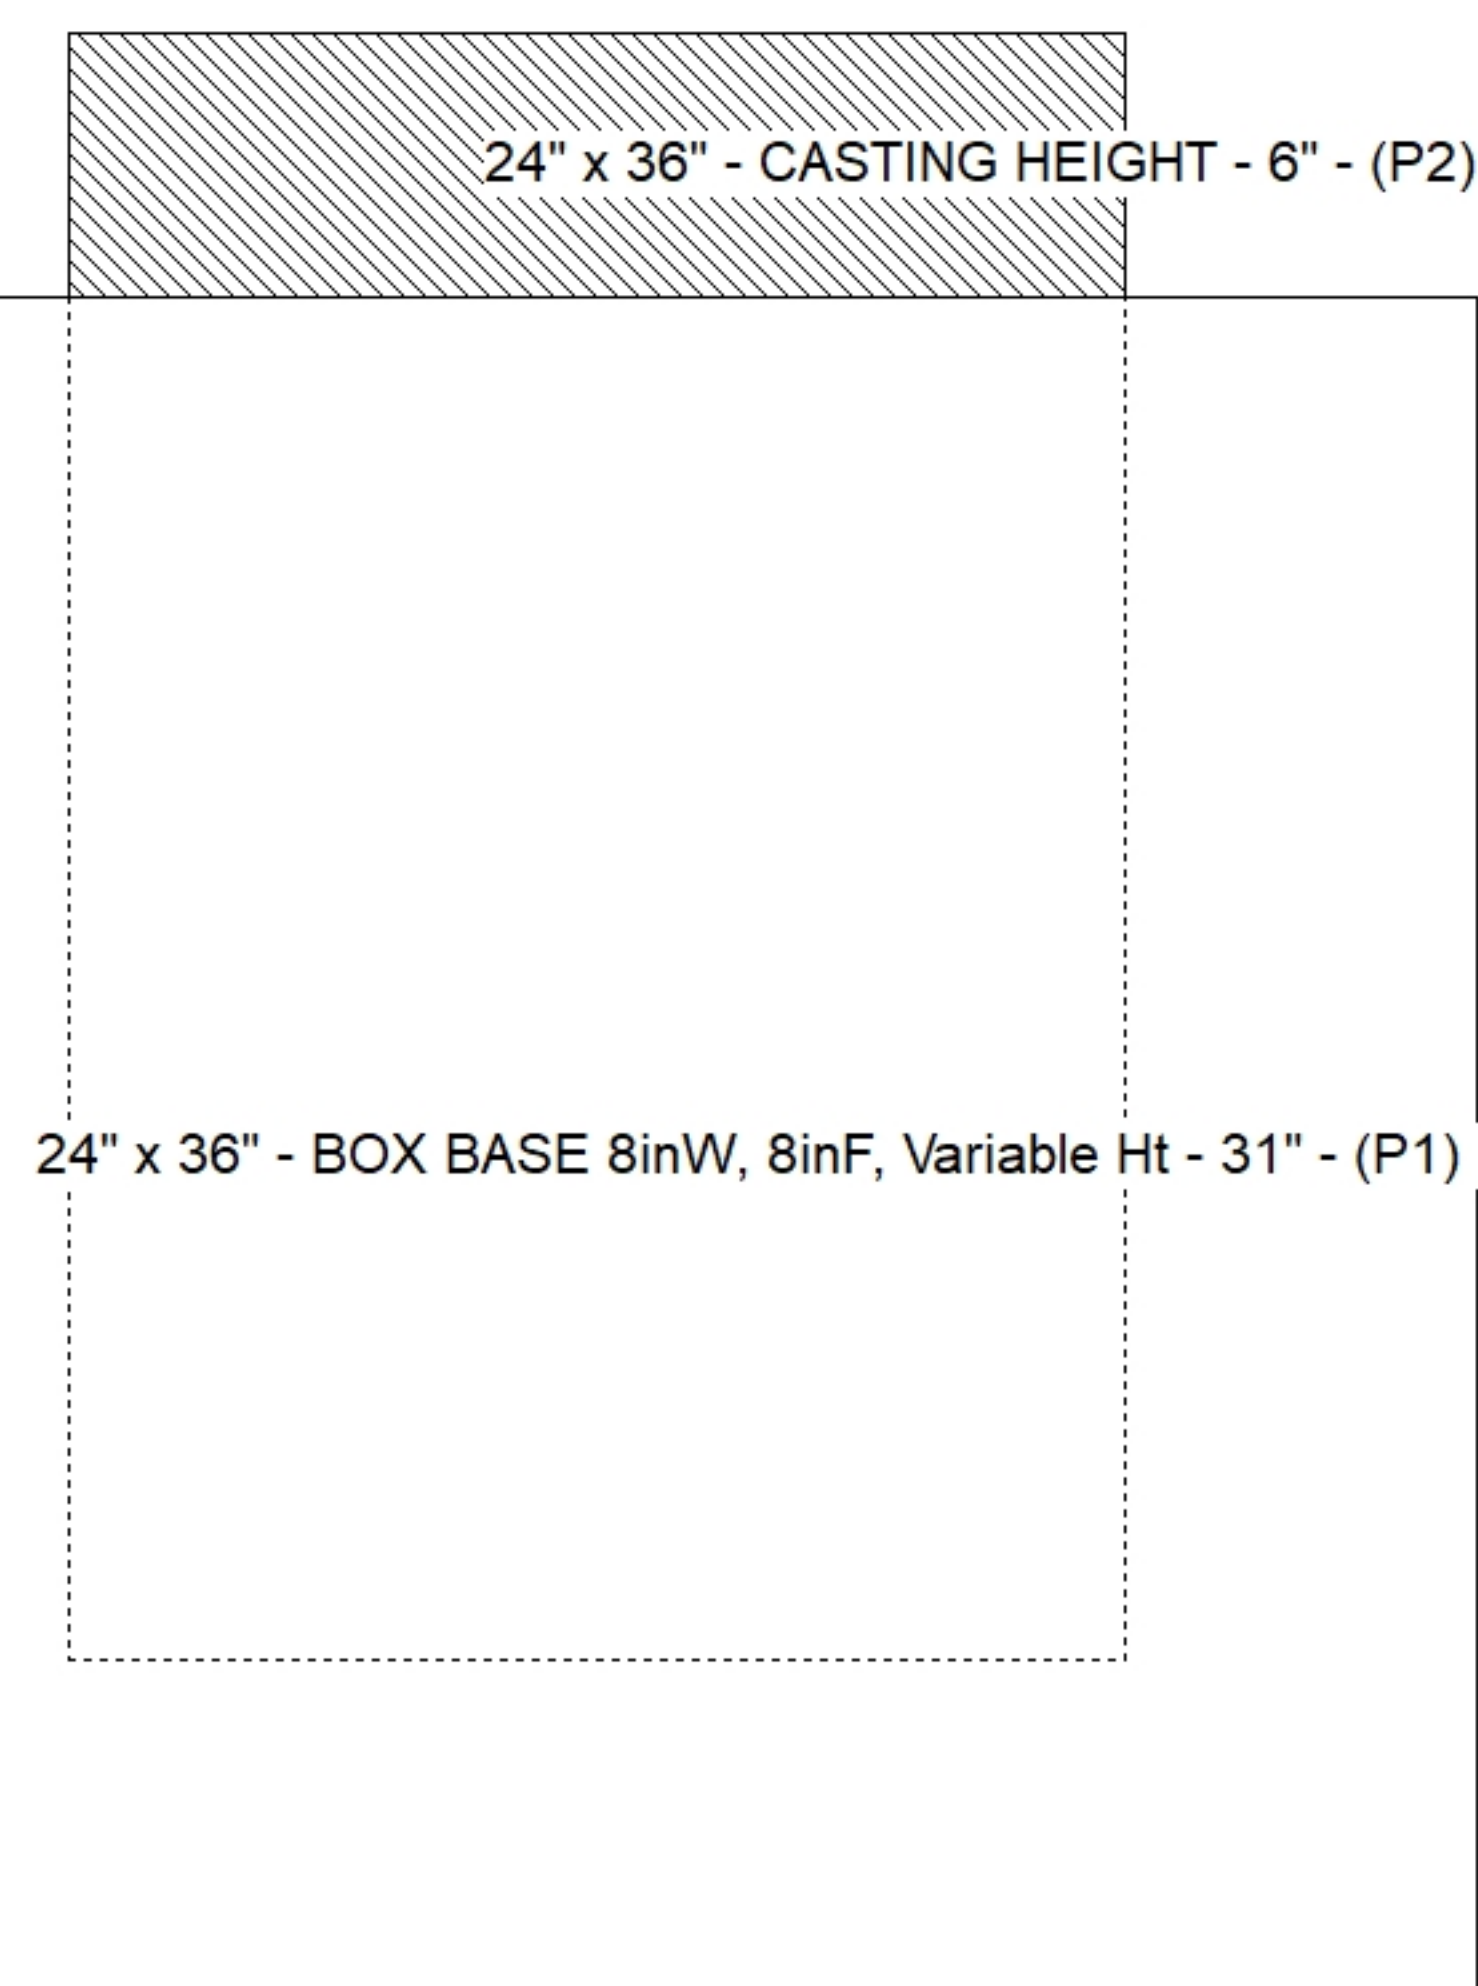

Default - Interior Dimensions

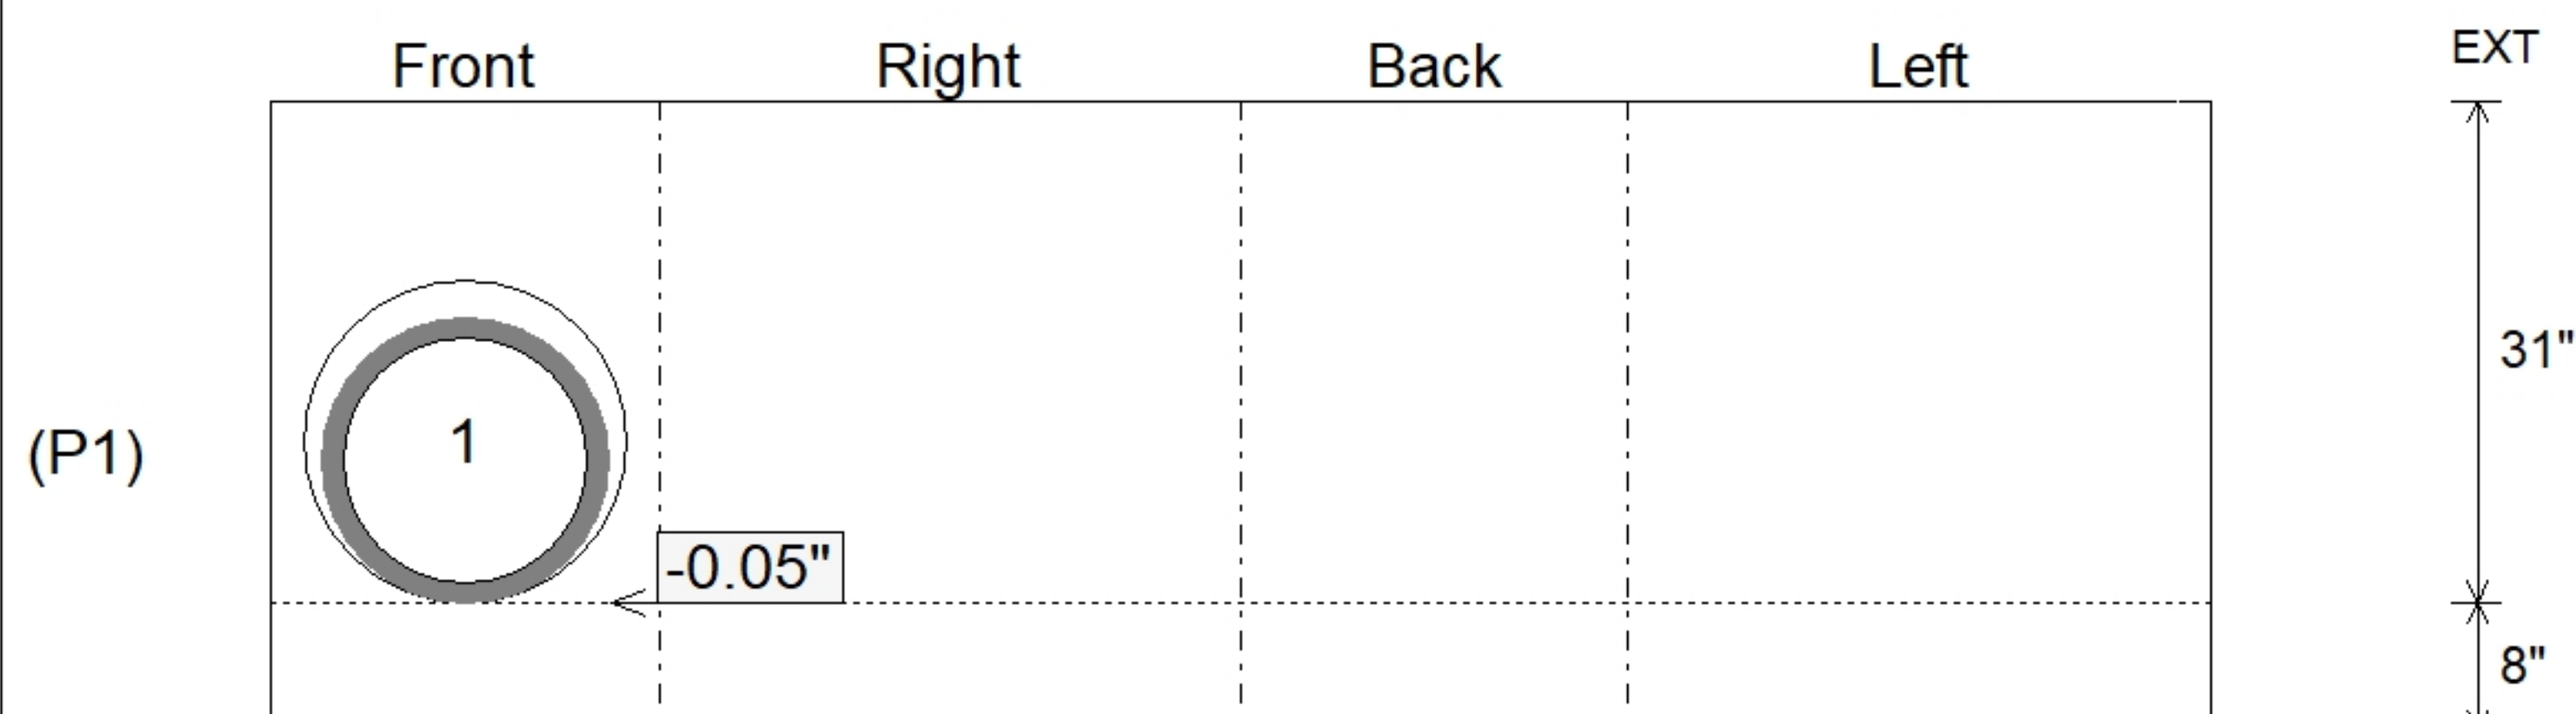

SUBMITTAL
APPROVED BY: